


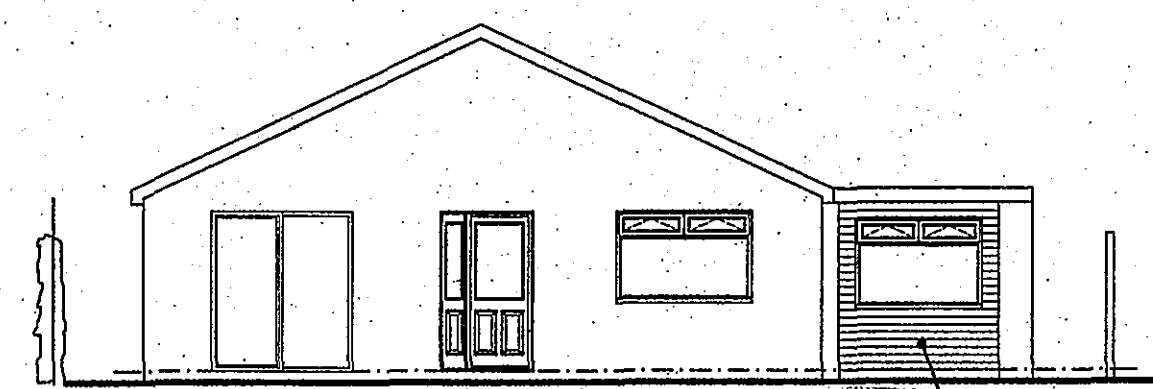
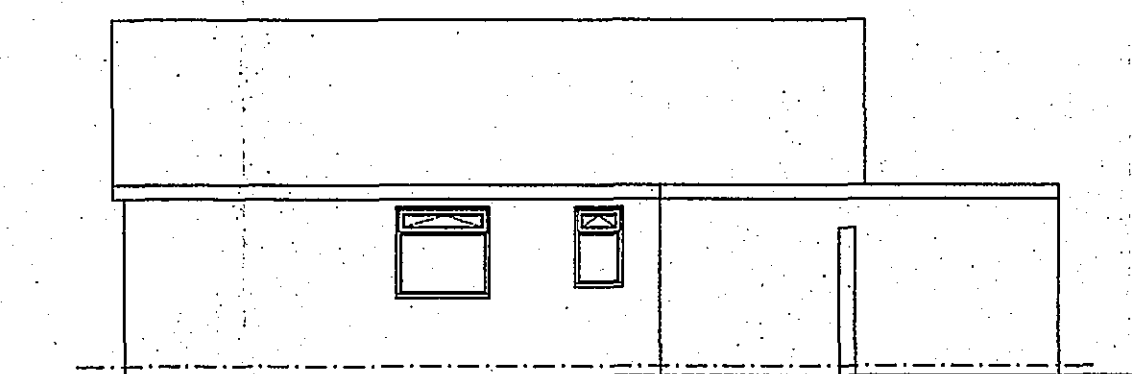
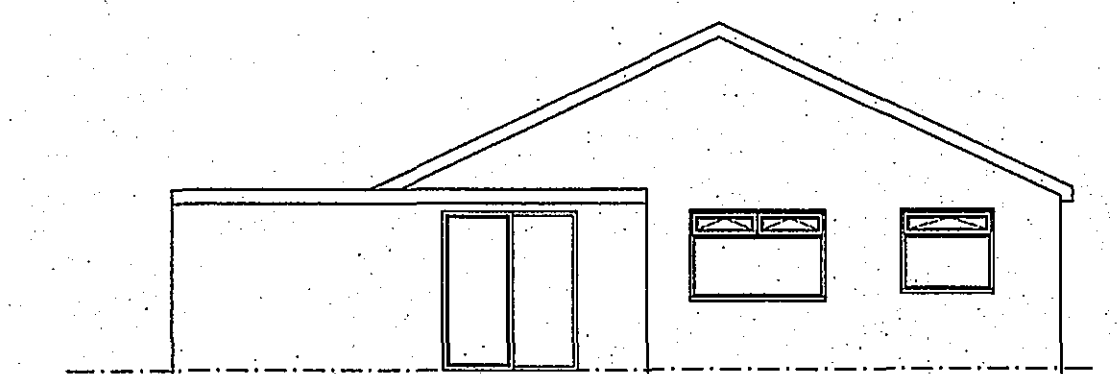


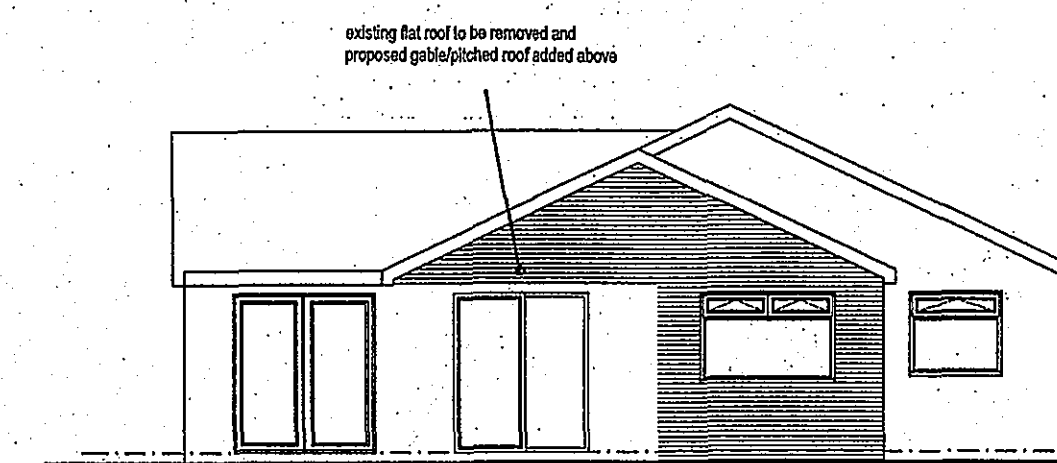


existing unsightly timber boarding
to be covered by proposed extension

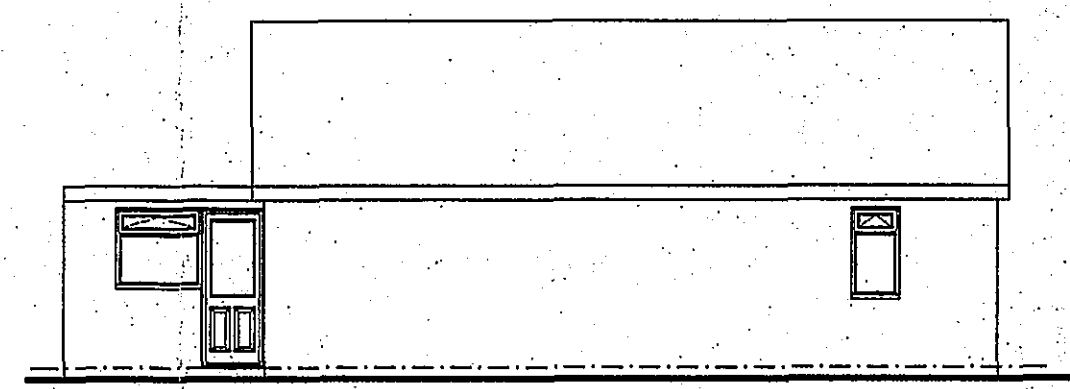


Rear Elevation - Proposed

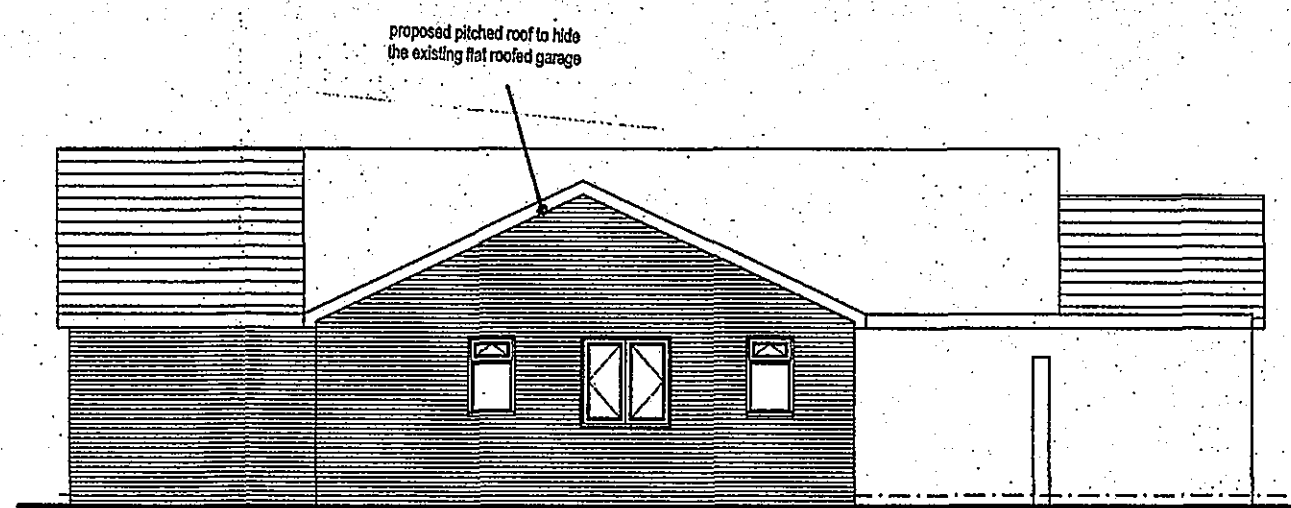





Side Elevation - Proposed

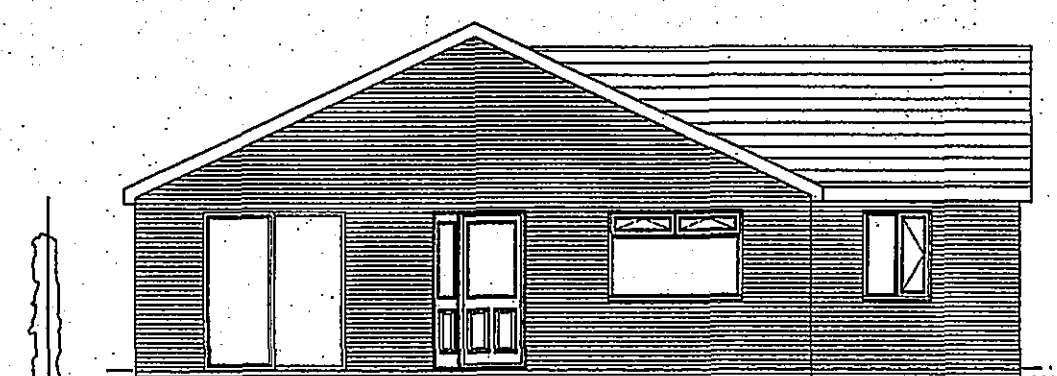

Front Elevation - Propose

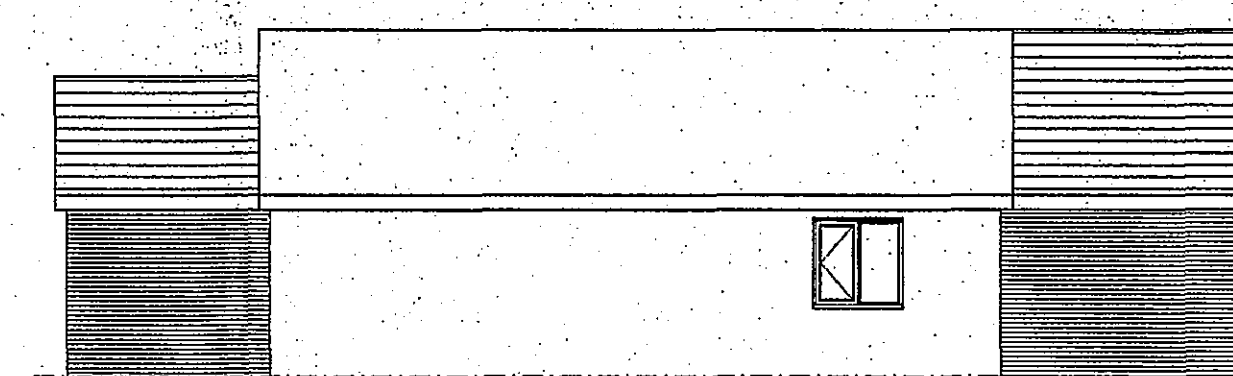

Side Elevation - Proposed

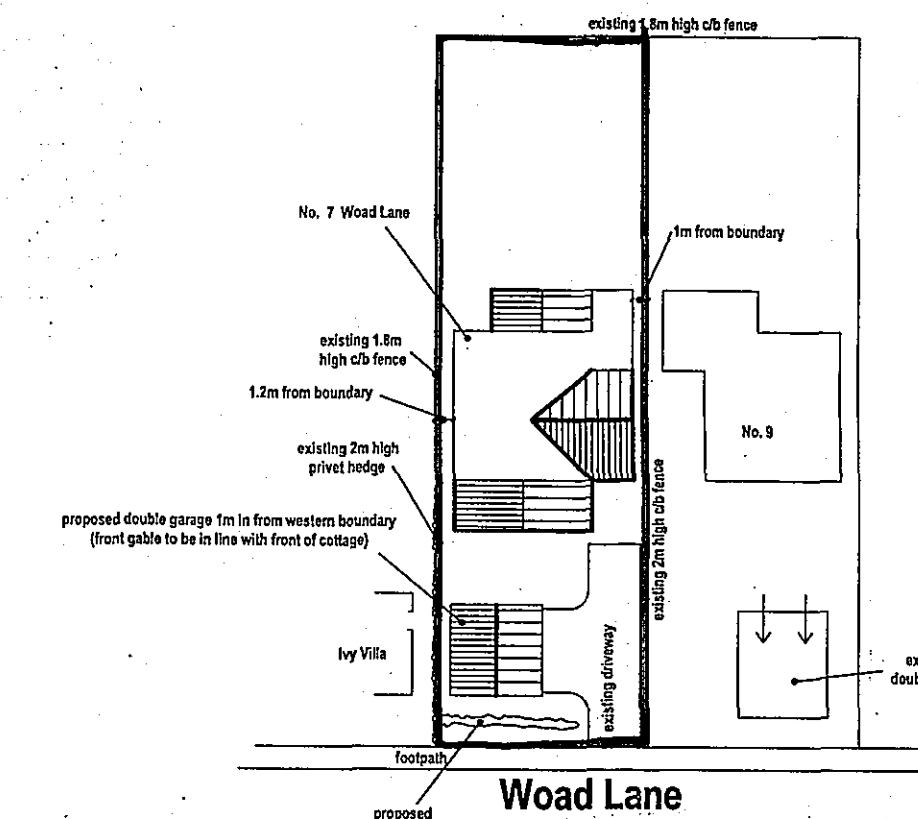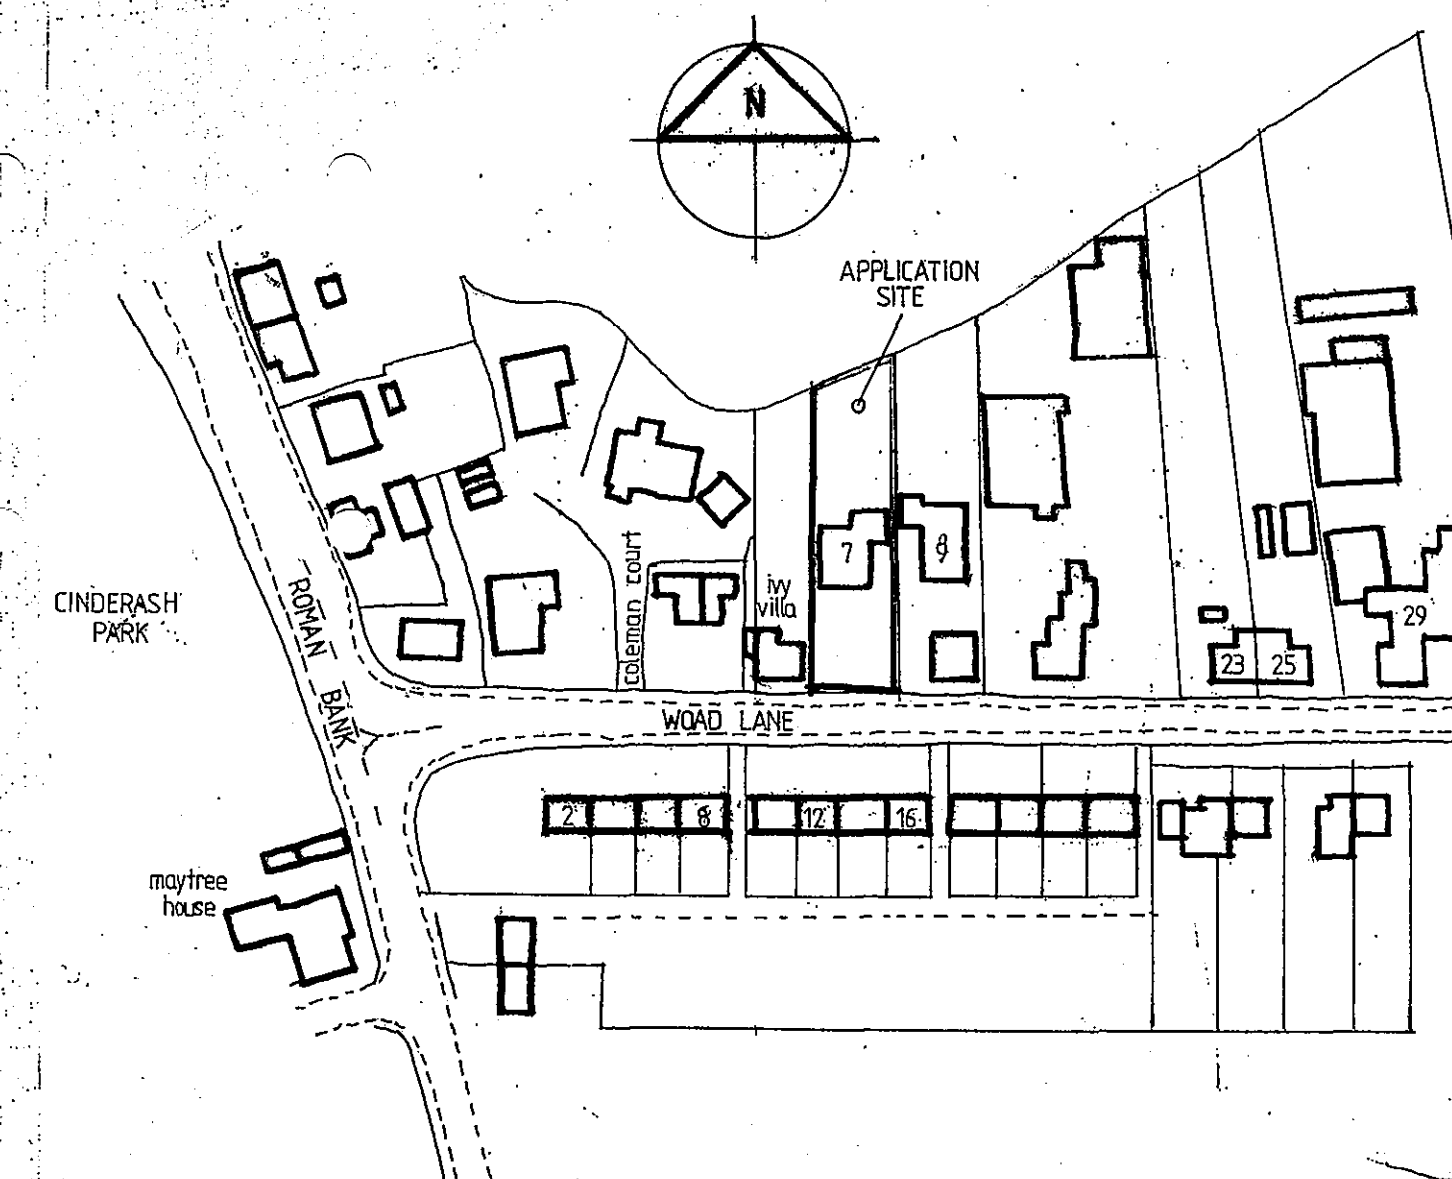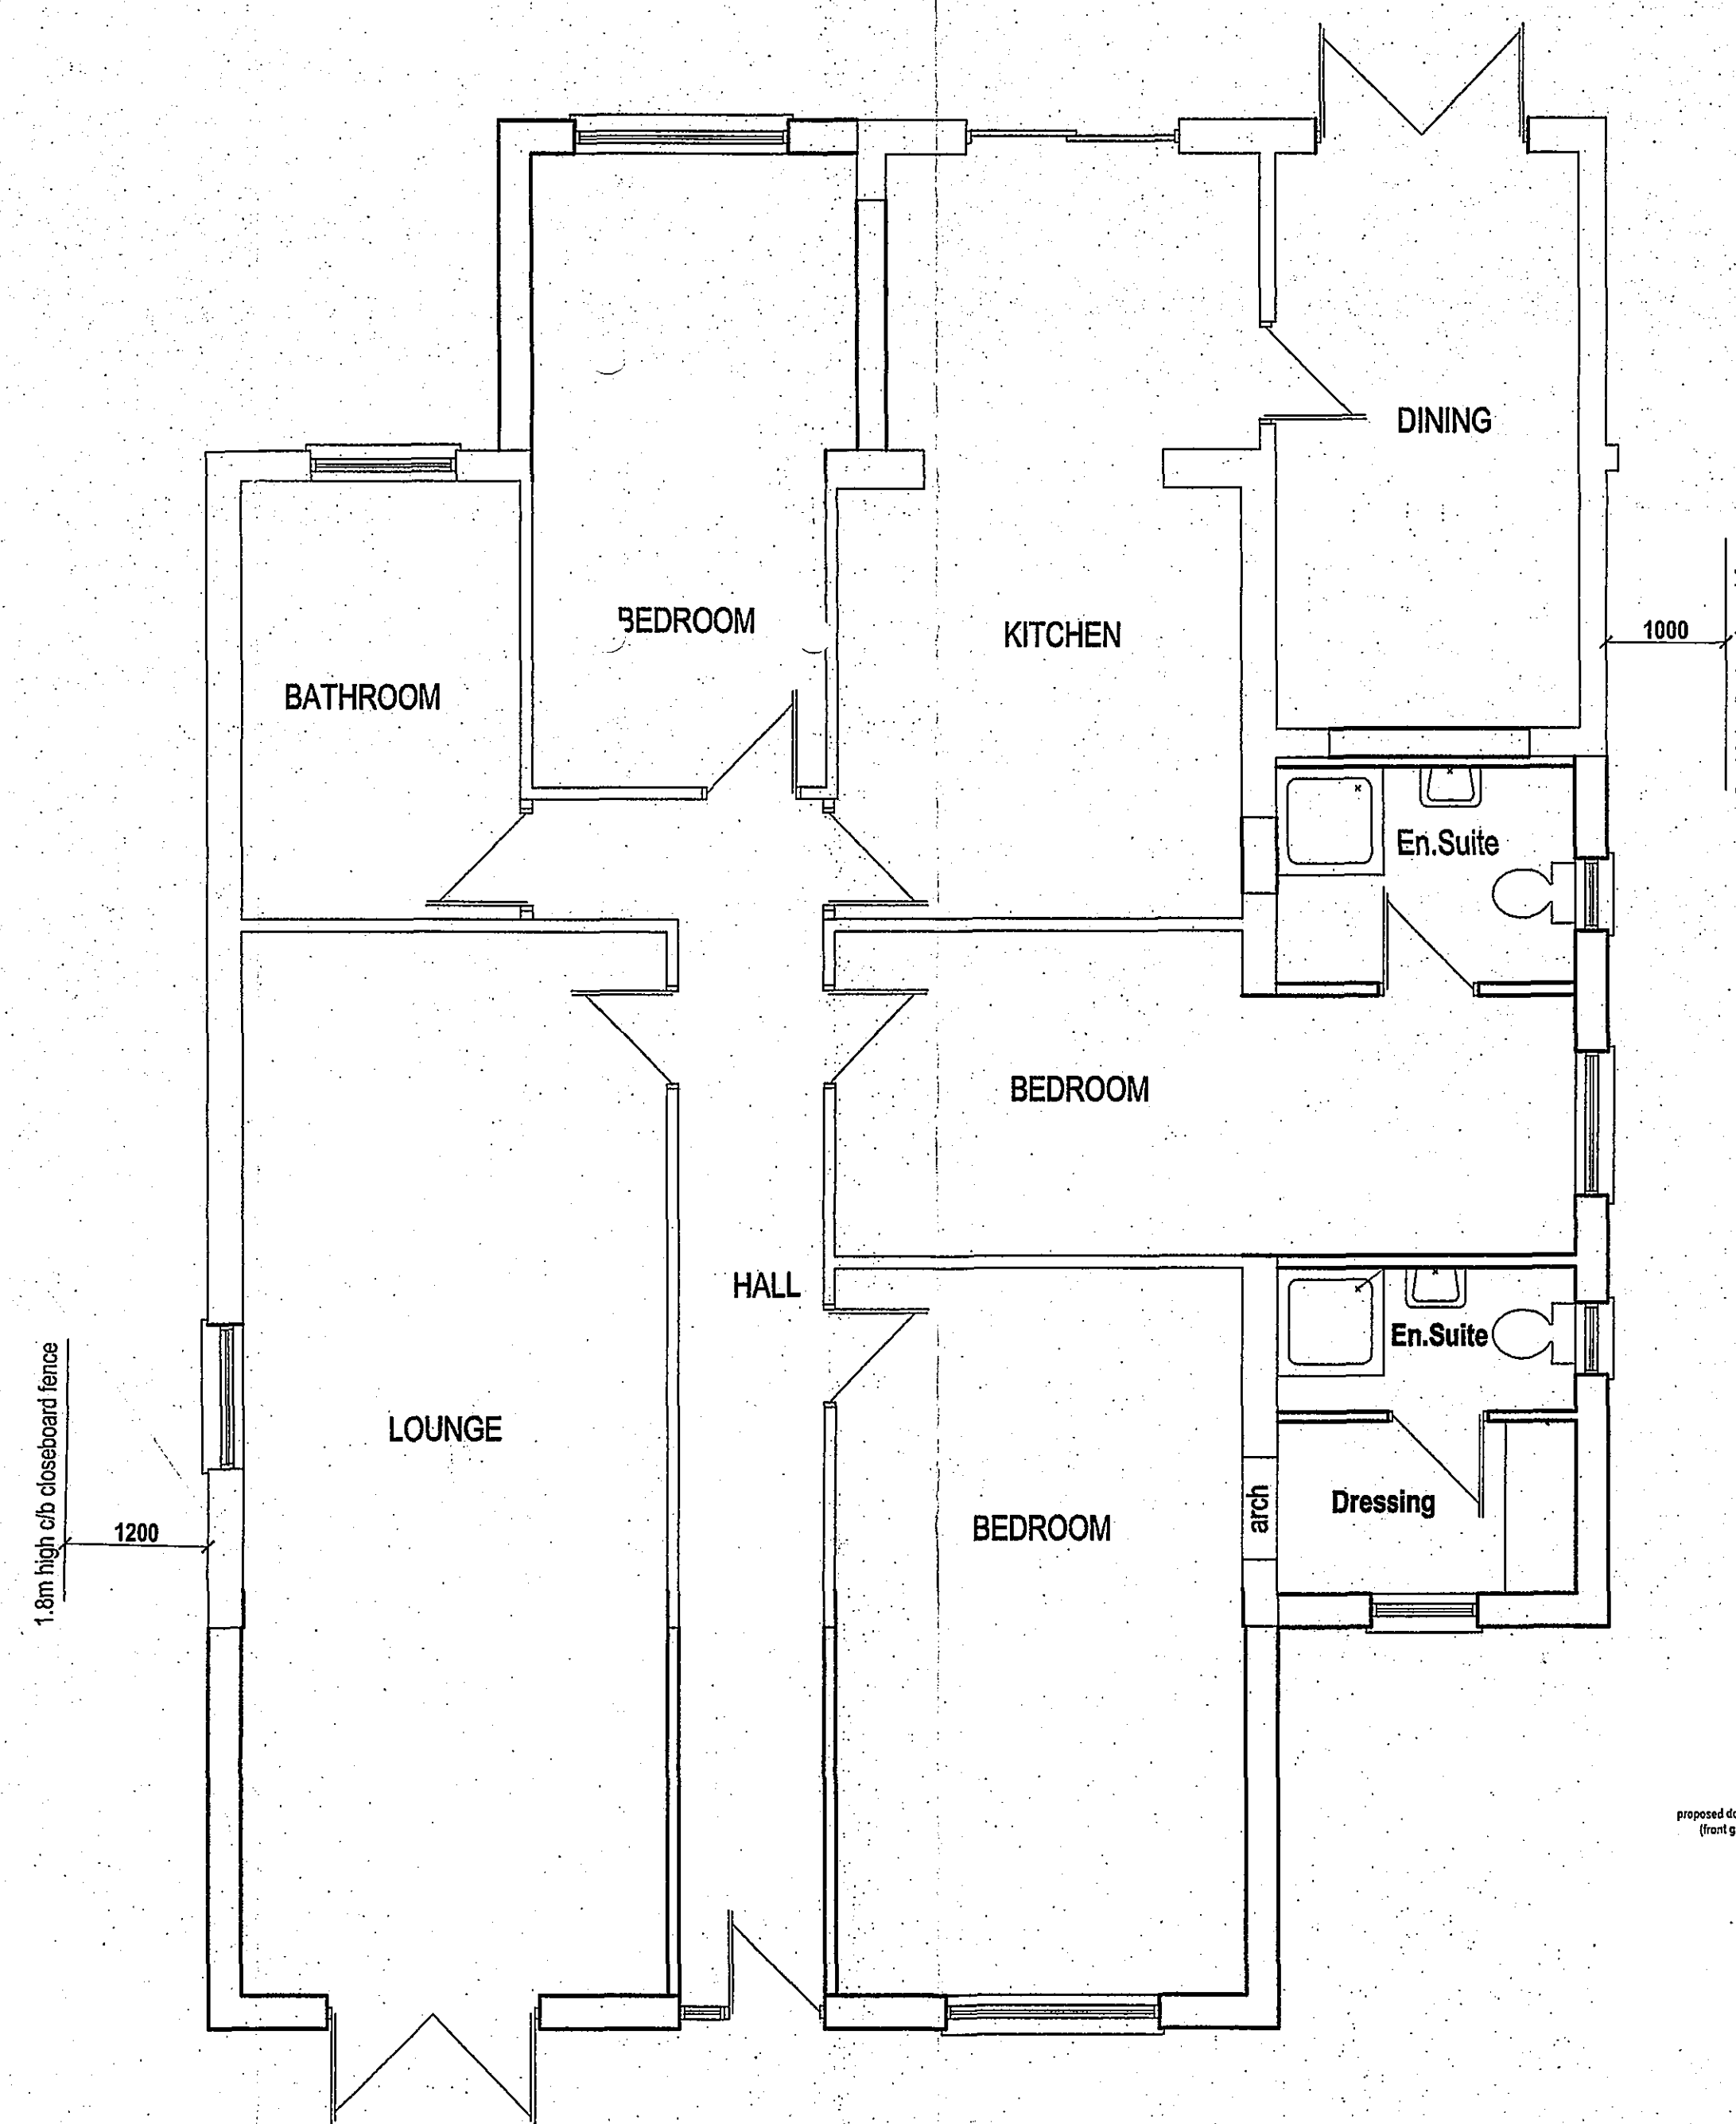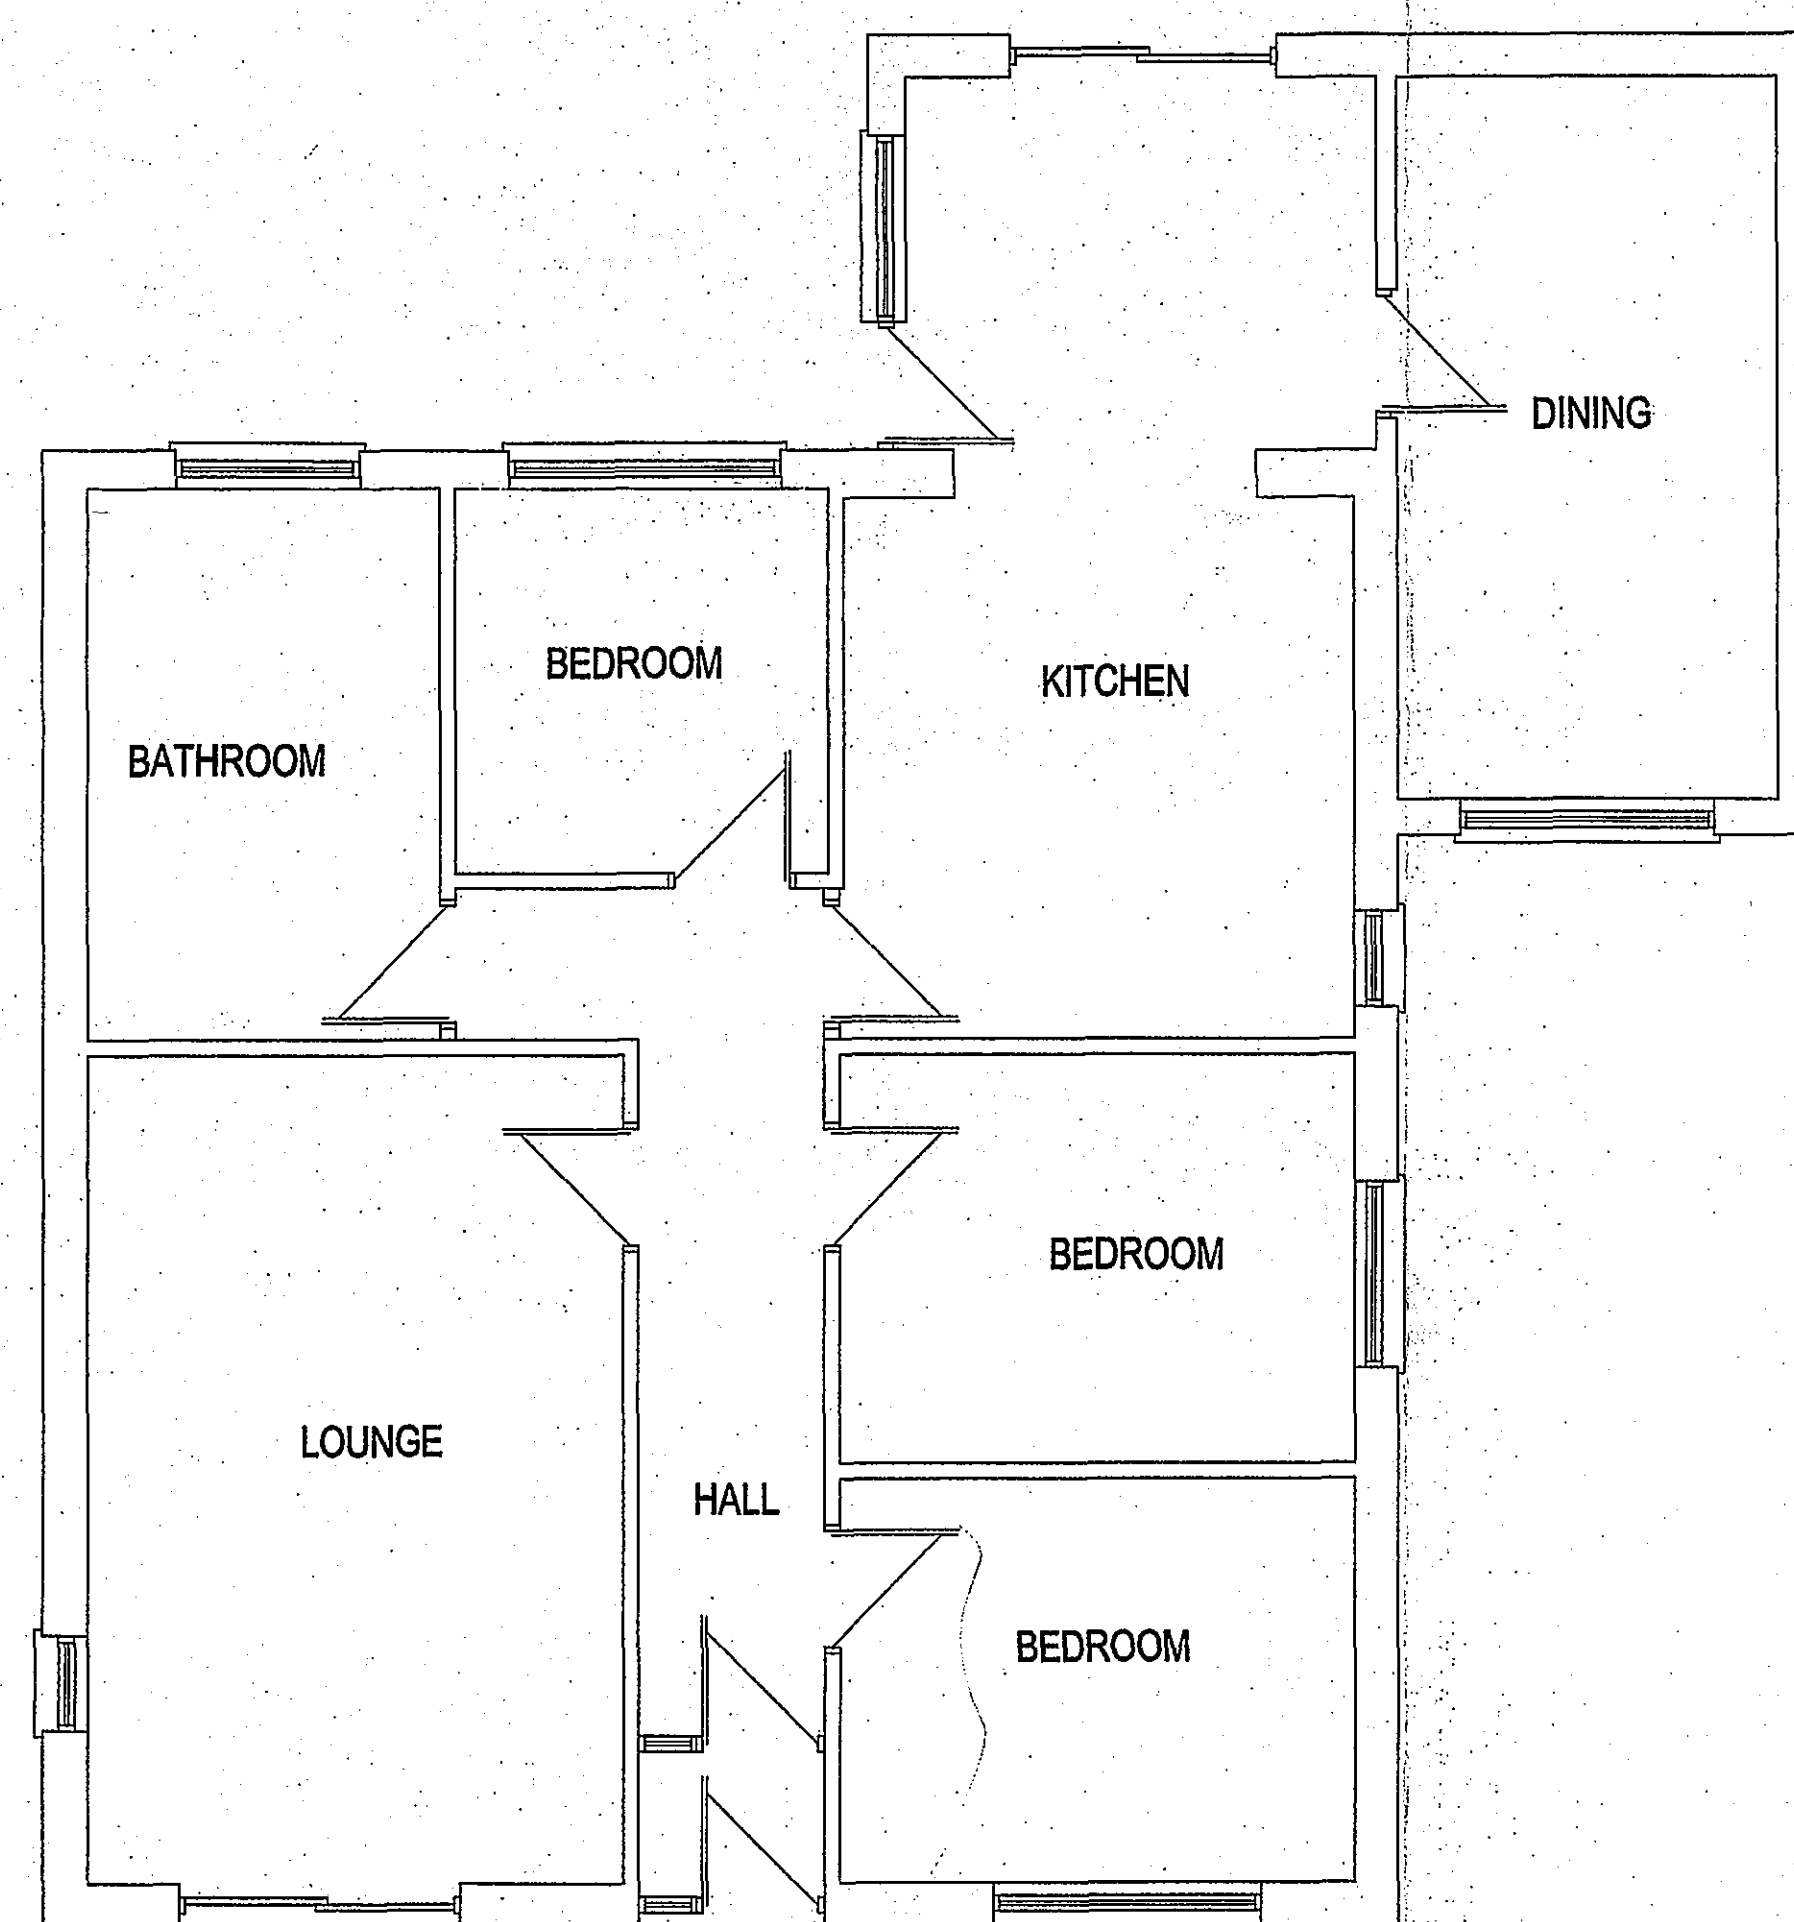

REV.			DATE
PROJECT			
PROPOSED FRONT, SIDE & REAR EXTENSION & DETACHED DOUBLE GARAGE TO EXISTING BUNGALOW AT: 7 WOOD LANE LONG SUTTON SPALDING Lincs. PE12 9LD FOR MR & MRS K NICHOLS			
DRAWING			
PLANNING DRAWING FLOOR LAYOUTS, ELEVATIONS, BLOCK & LOCATION PLANS.			
DATE	09/05		
SCALE	1:50 / 1/100 / 1:500 / 1:1250		
	DRG. No.	05/05p1	