




Contractor to check all Dimensions on site prior to ordering materials / commencing work.Do Not Scale from this Drawing - If in doubt then please ask

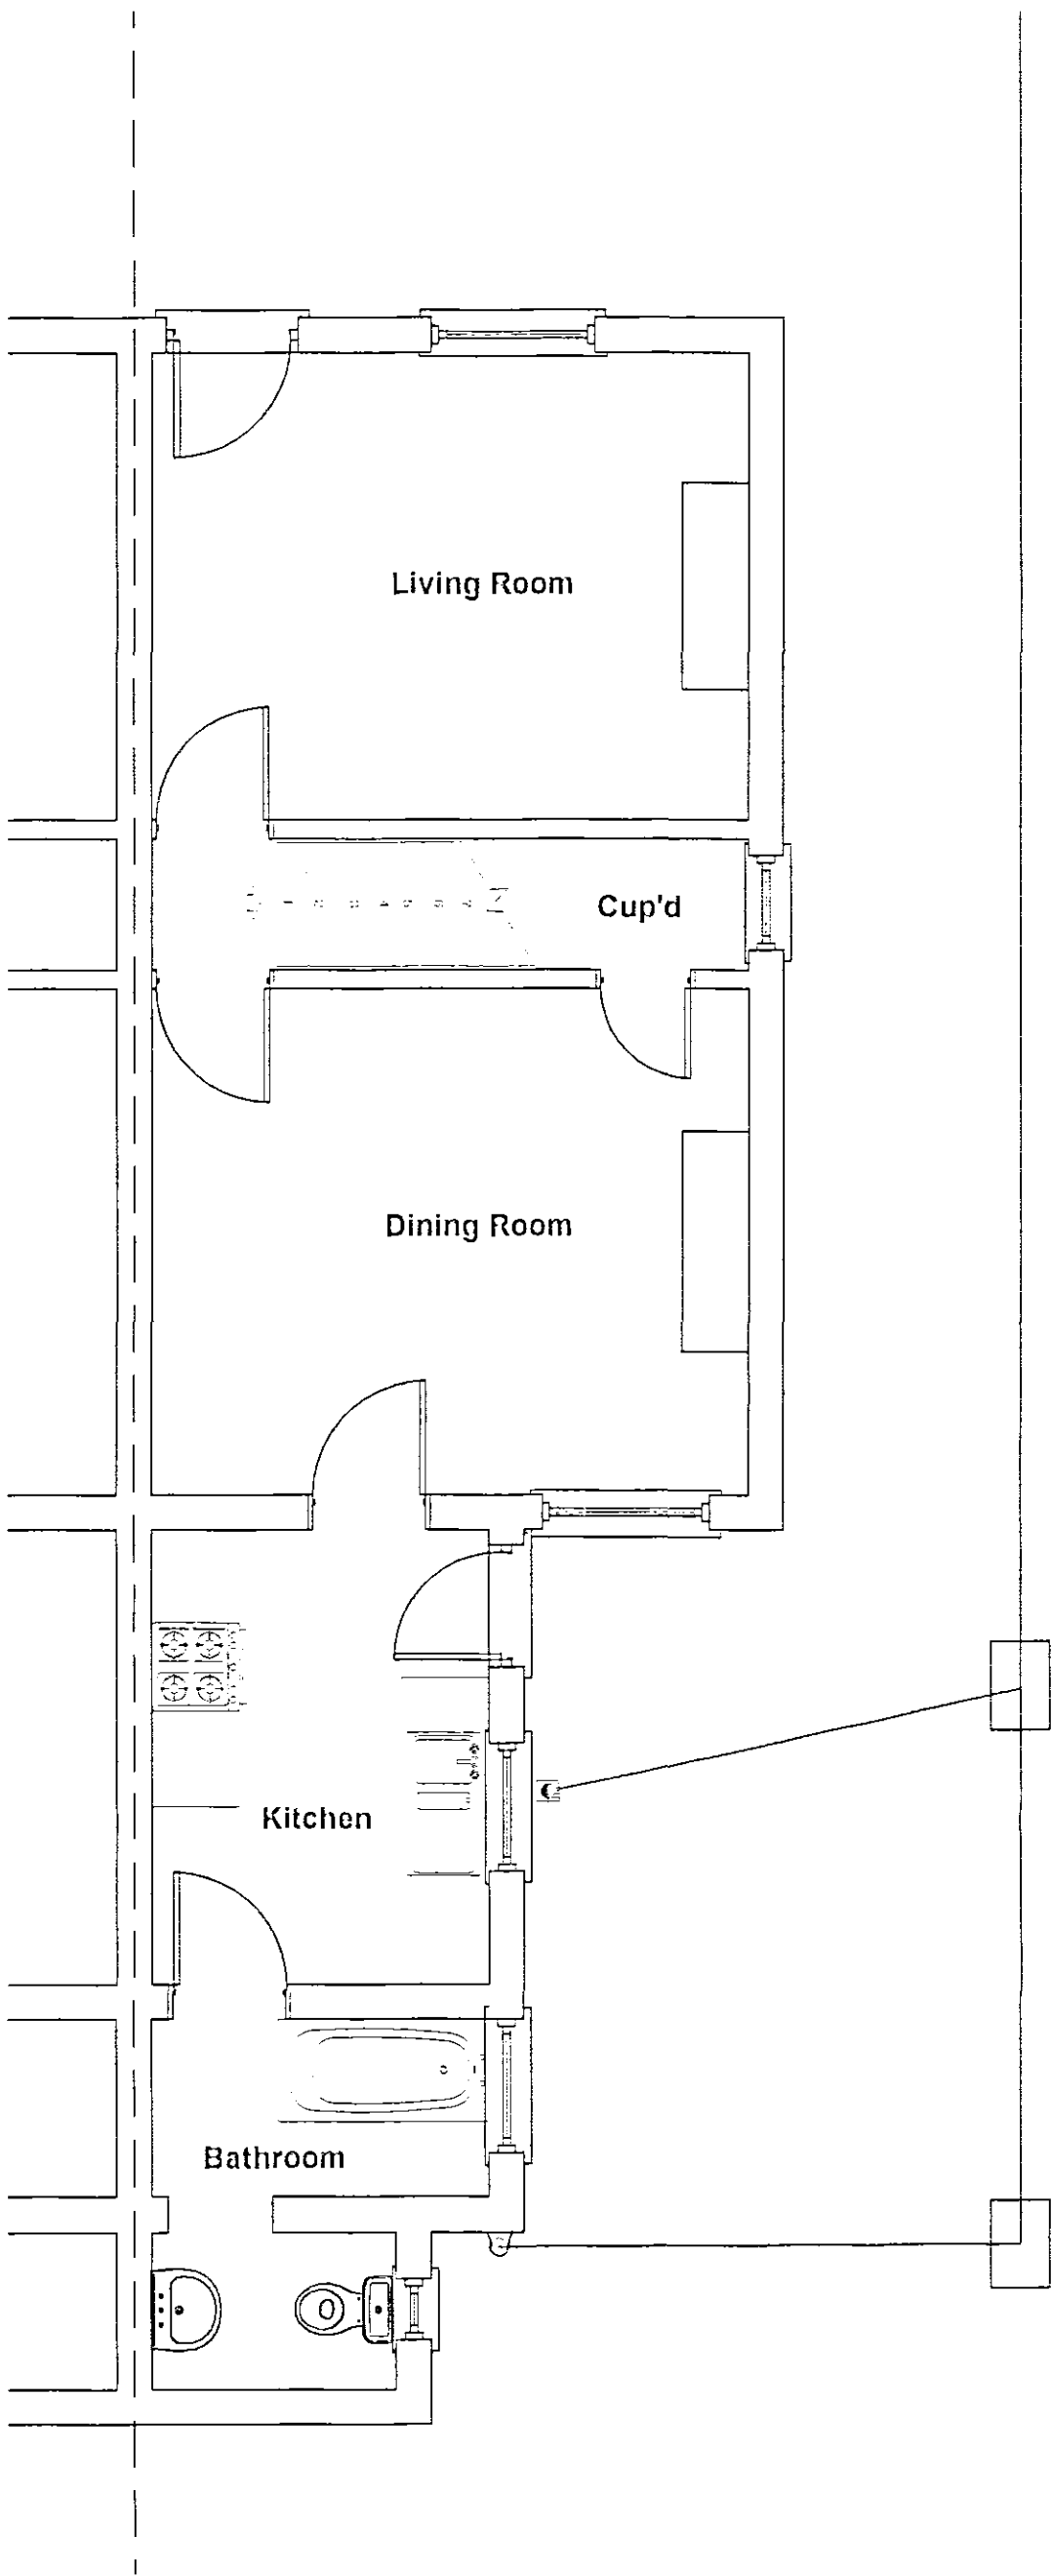


Existing Ground Floor Plan
Scale 1:50

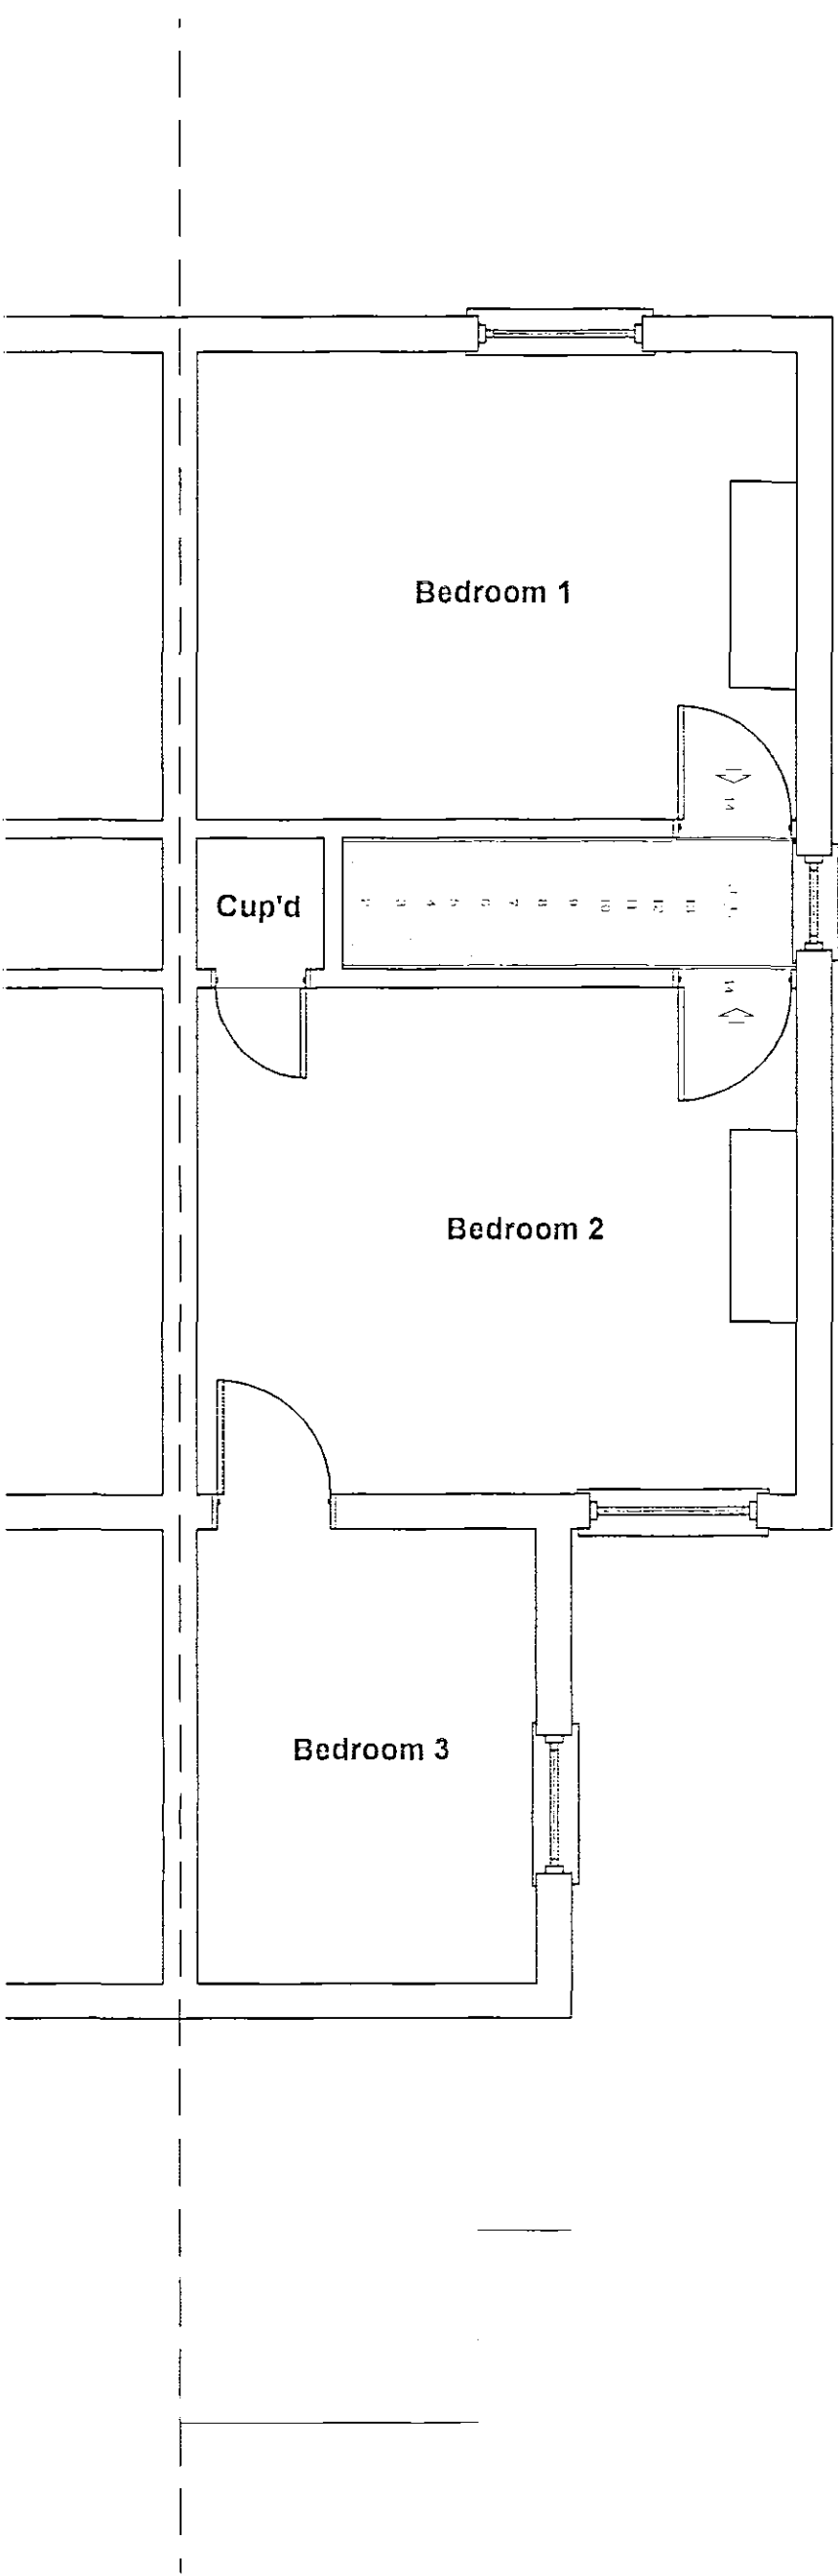


Existing First Floor Plan
Scale 1:50

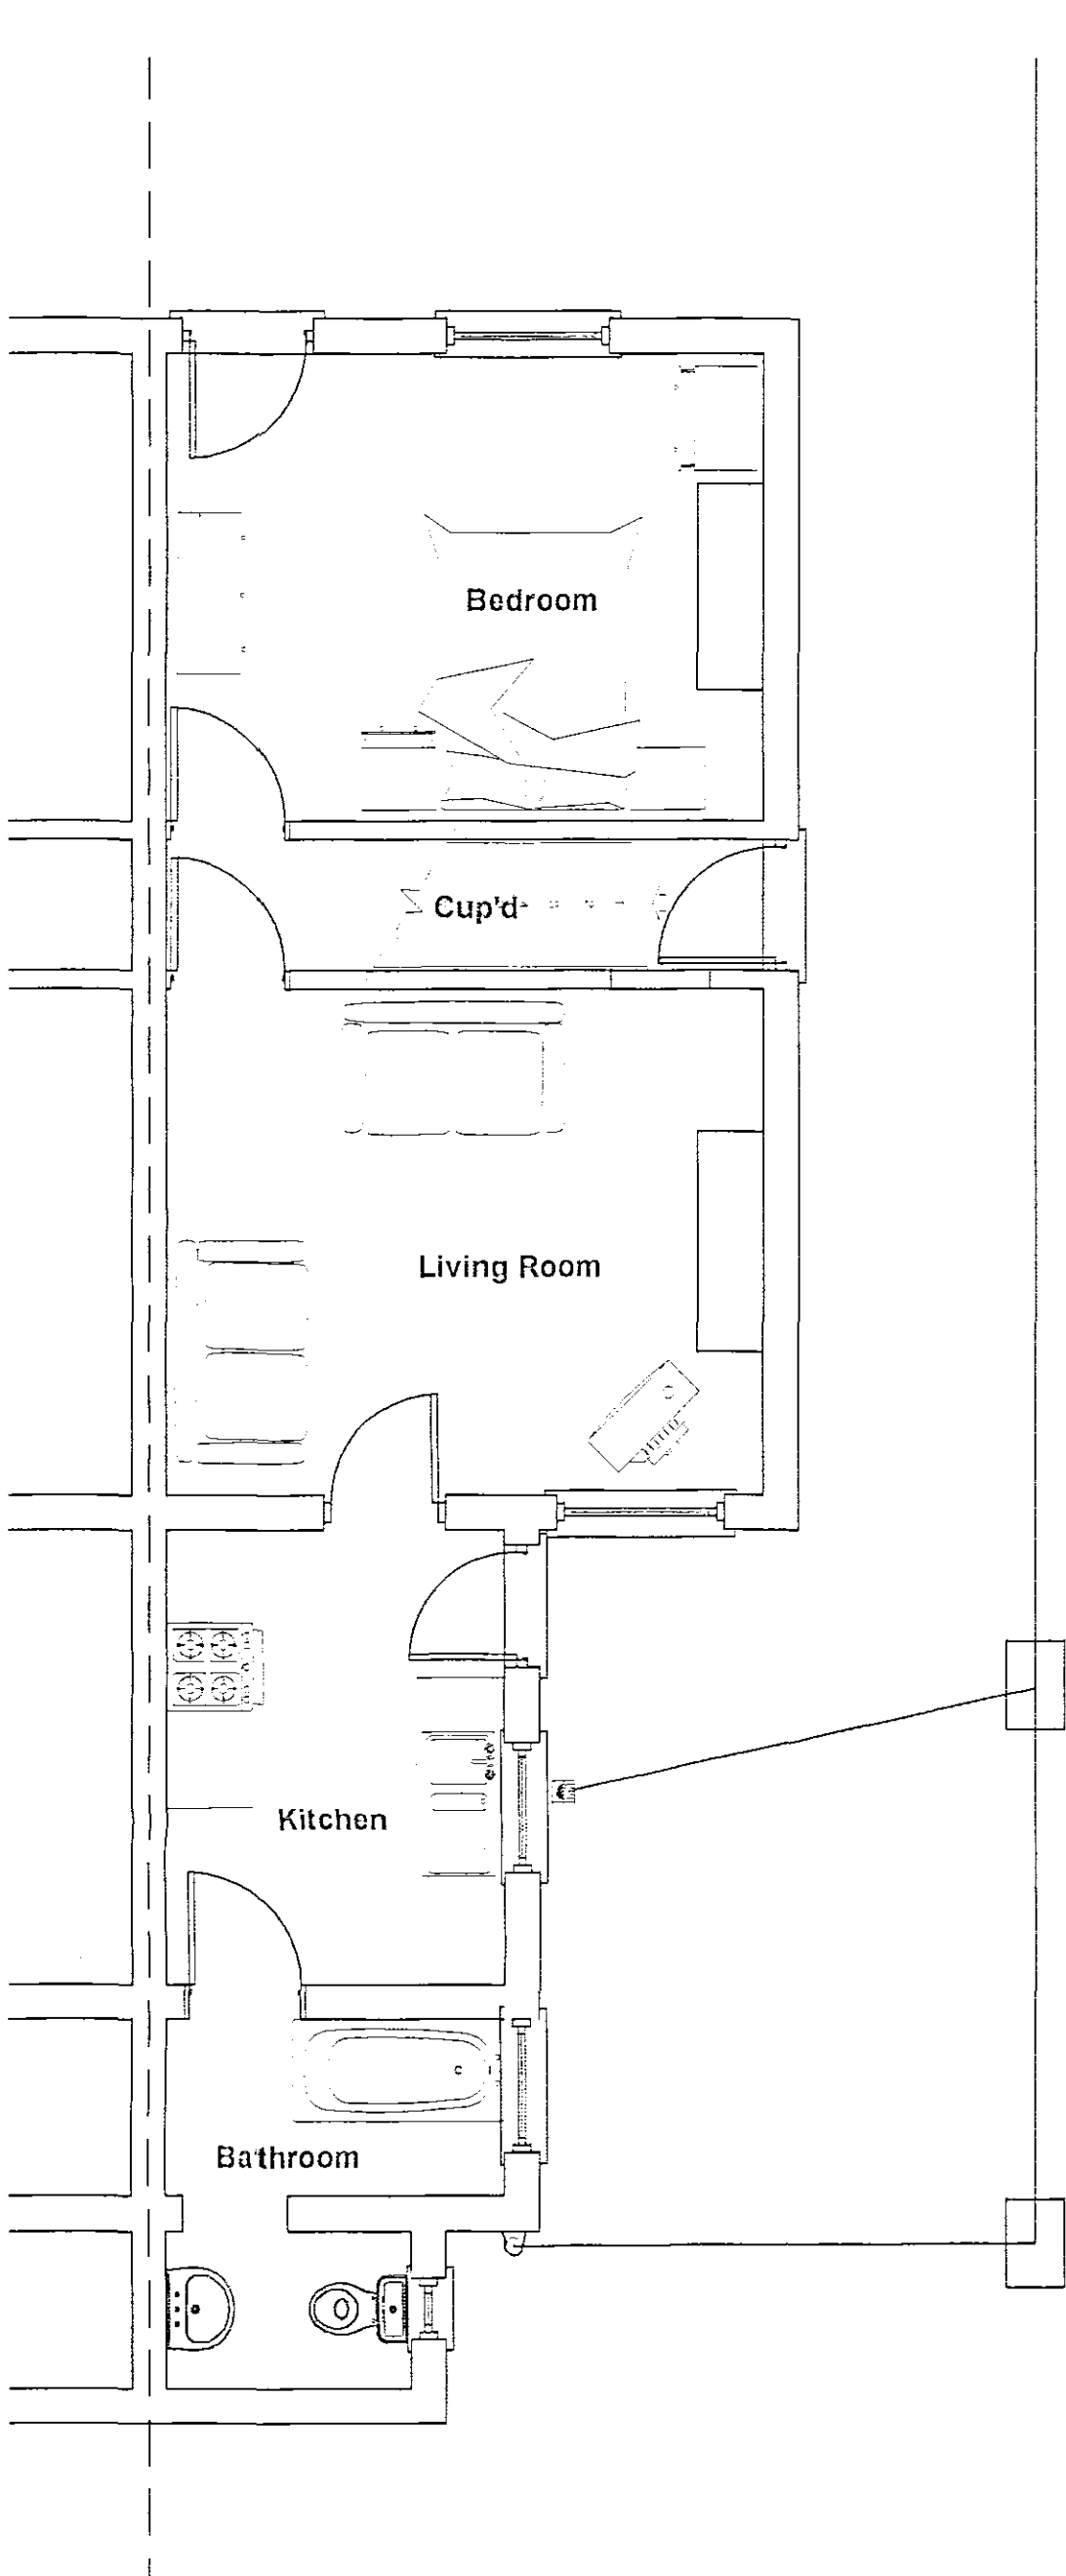


Proposed Ground Floor Plan
Scale 1:50

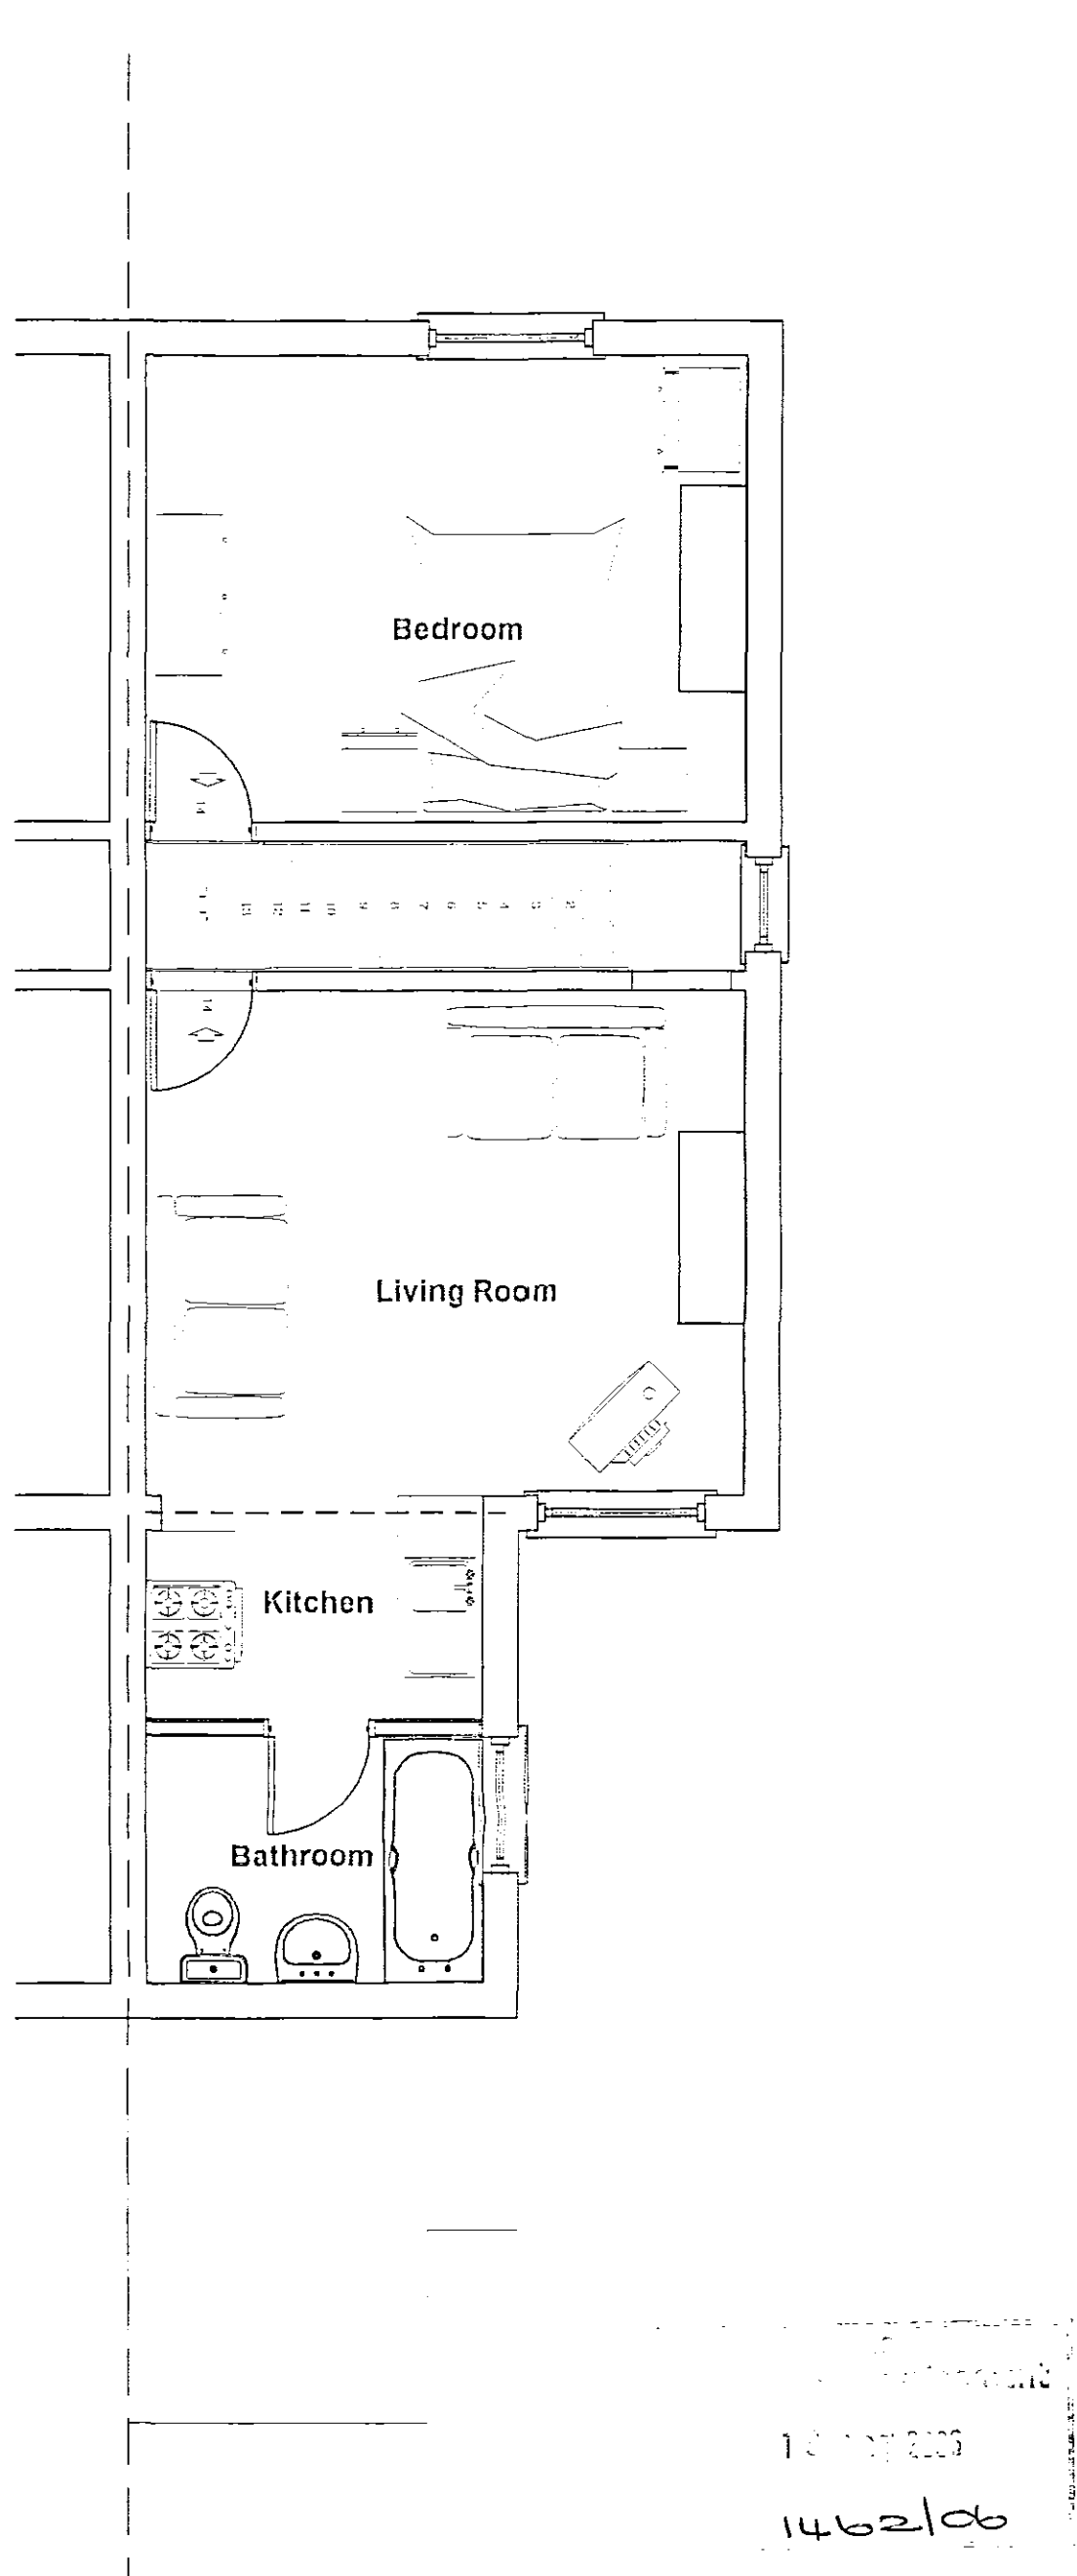

Proposed First Floor Plan
Scale 1:50

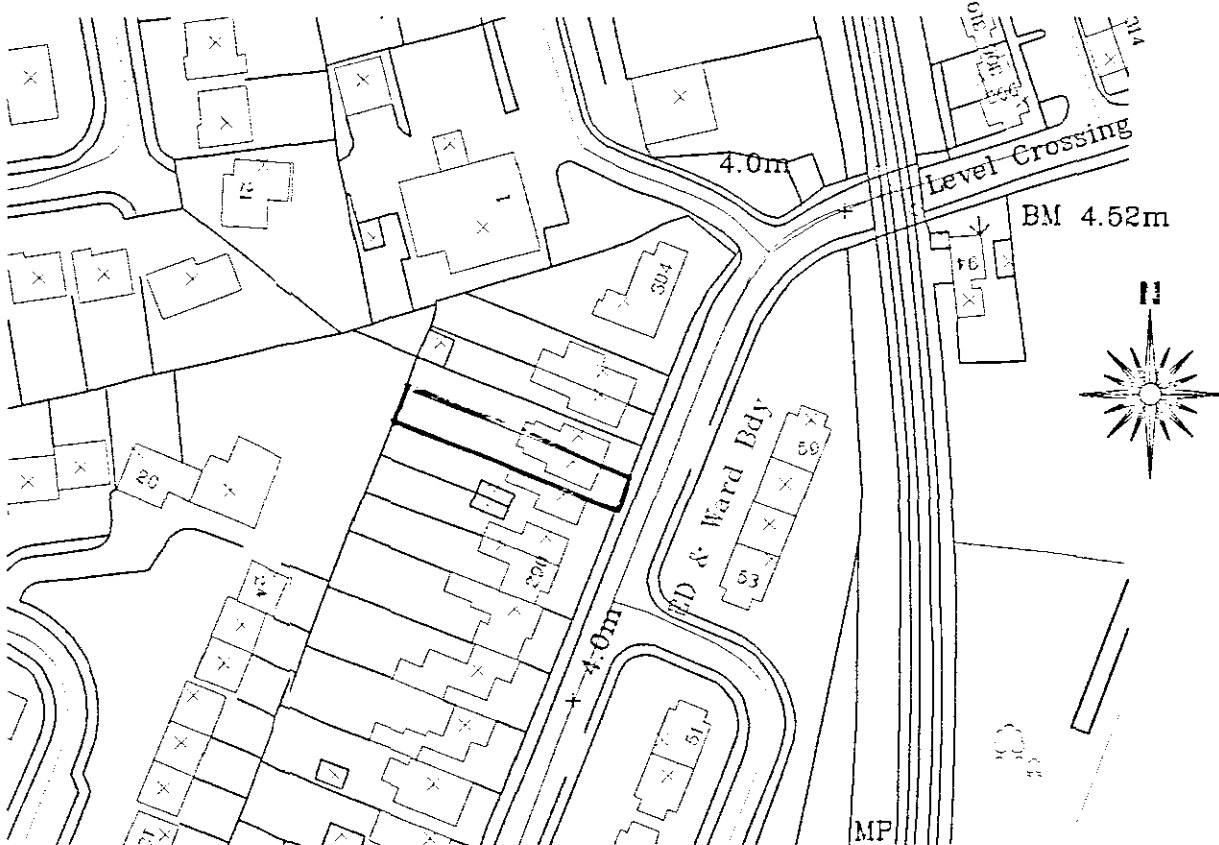

Site Location Plan
Scale 1:1250

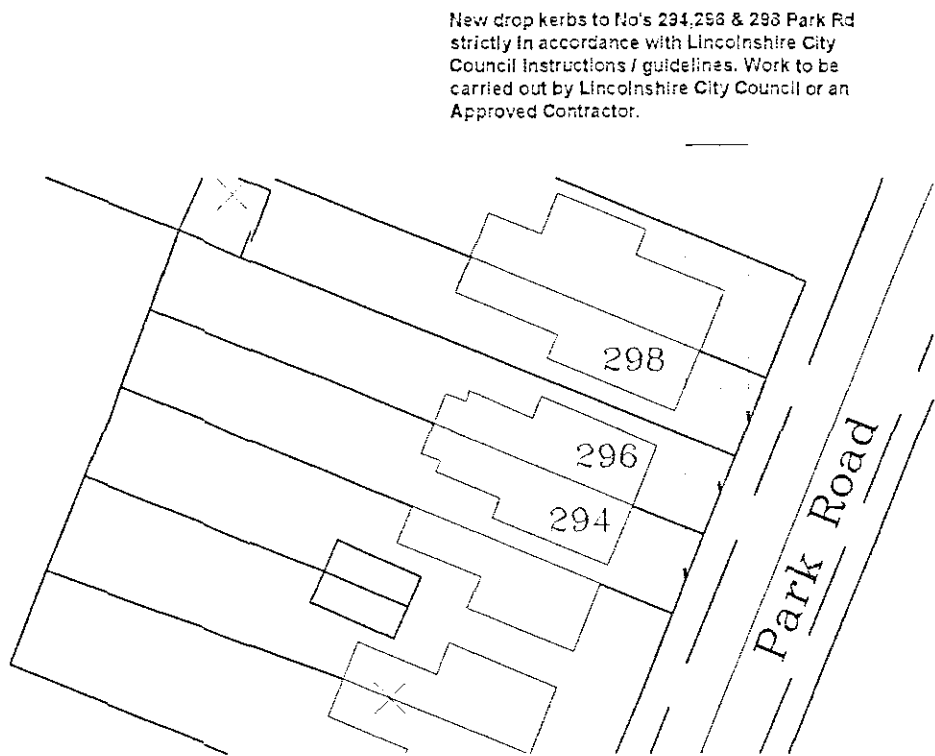

Site Block Plan
Scale 1:500

GENERAL CONDITIONS
Contractors are responsible for checking all dimensions on site when work commences and before ordering any materials. Any discrepancies should be brought to the attention of the Client for remedial action before commencing further.
All details shown are based on typical site conditions for that area. Any abnormal conditions should be brought to the attention of the Client and Local Authority.
The notes shown are mainly to cover the requirements of Building Regulations and should not be treated as full specification.
No allowance has been made for any Structural Calculations a "SAP" calculation. Soil Investigation or Flood Risk Assessment. If deemed necessary then these will be a chargeable extra. All steel beam sizes shown on drawing are all subject to confirmation from Structural Engineer.
All materials not specified to be of a standard suitable for the work proposed and be fit for purpose. All work to be in accordance with good building practice and all necessary BS codes for Workmanship on Building Sites.

Client :
Mr C Bosworth & Mr B Bosworth
20 Osier Road
Spalding
PE11 1QT

Site :
**Proposed Conversion into
2no. One Bedroomed Flats &
Drop Kerbs at 296 Park
Road, Spalding, PE11 1QT**

remway
Design Ltd
2 Red Lion Street
Spalding
PE 11 1SX
Tel / Fax: 01775 788 921
Mobile: 07815 112 058
e-mail: jason@remwaydesign.co.uk

Date : **sep106** Scale : **As Noted**

Drawing No:
rem 1275 - 01