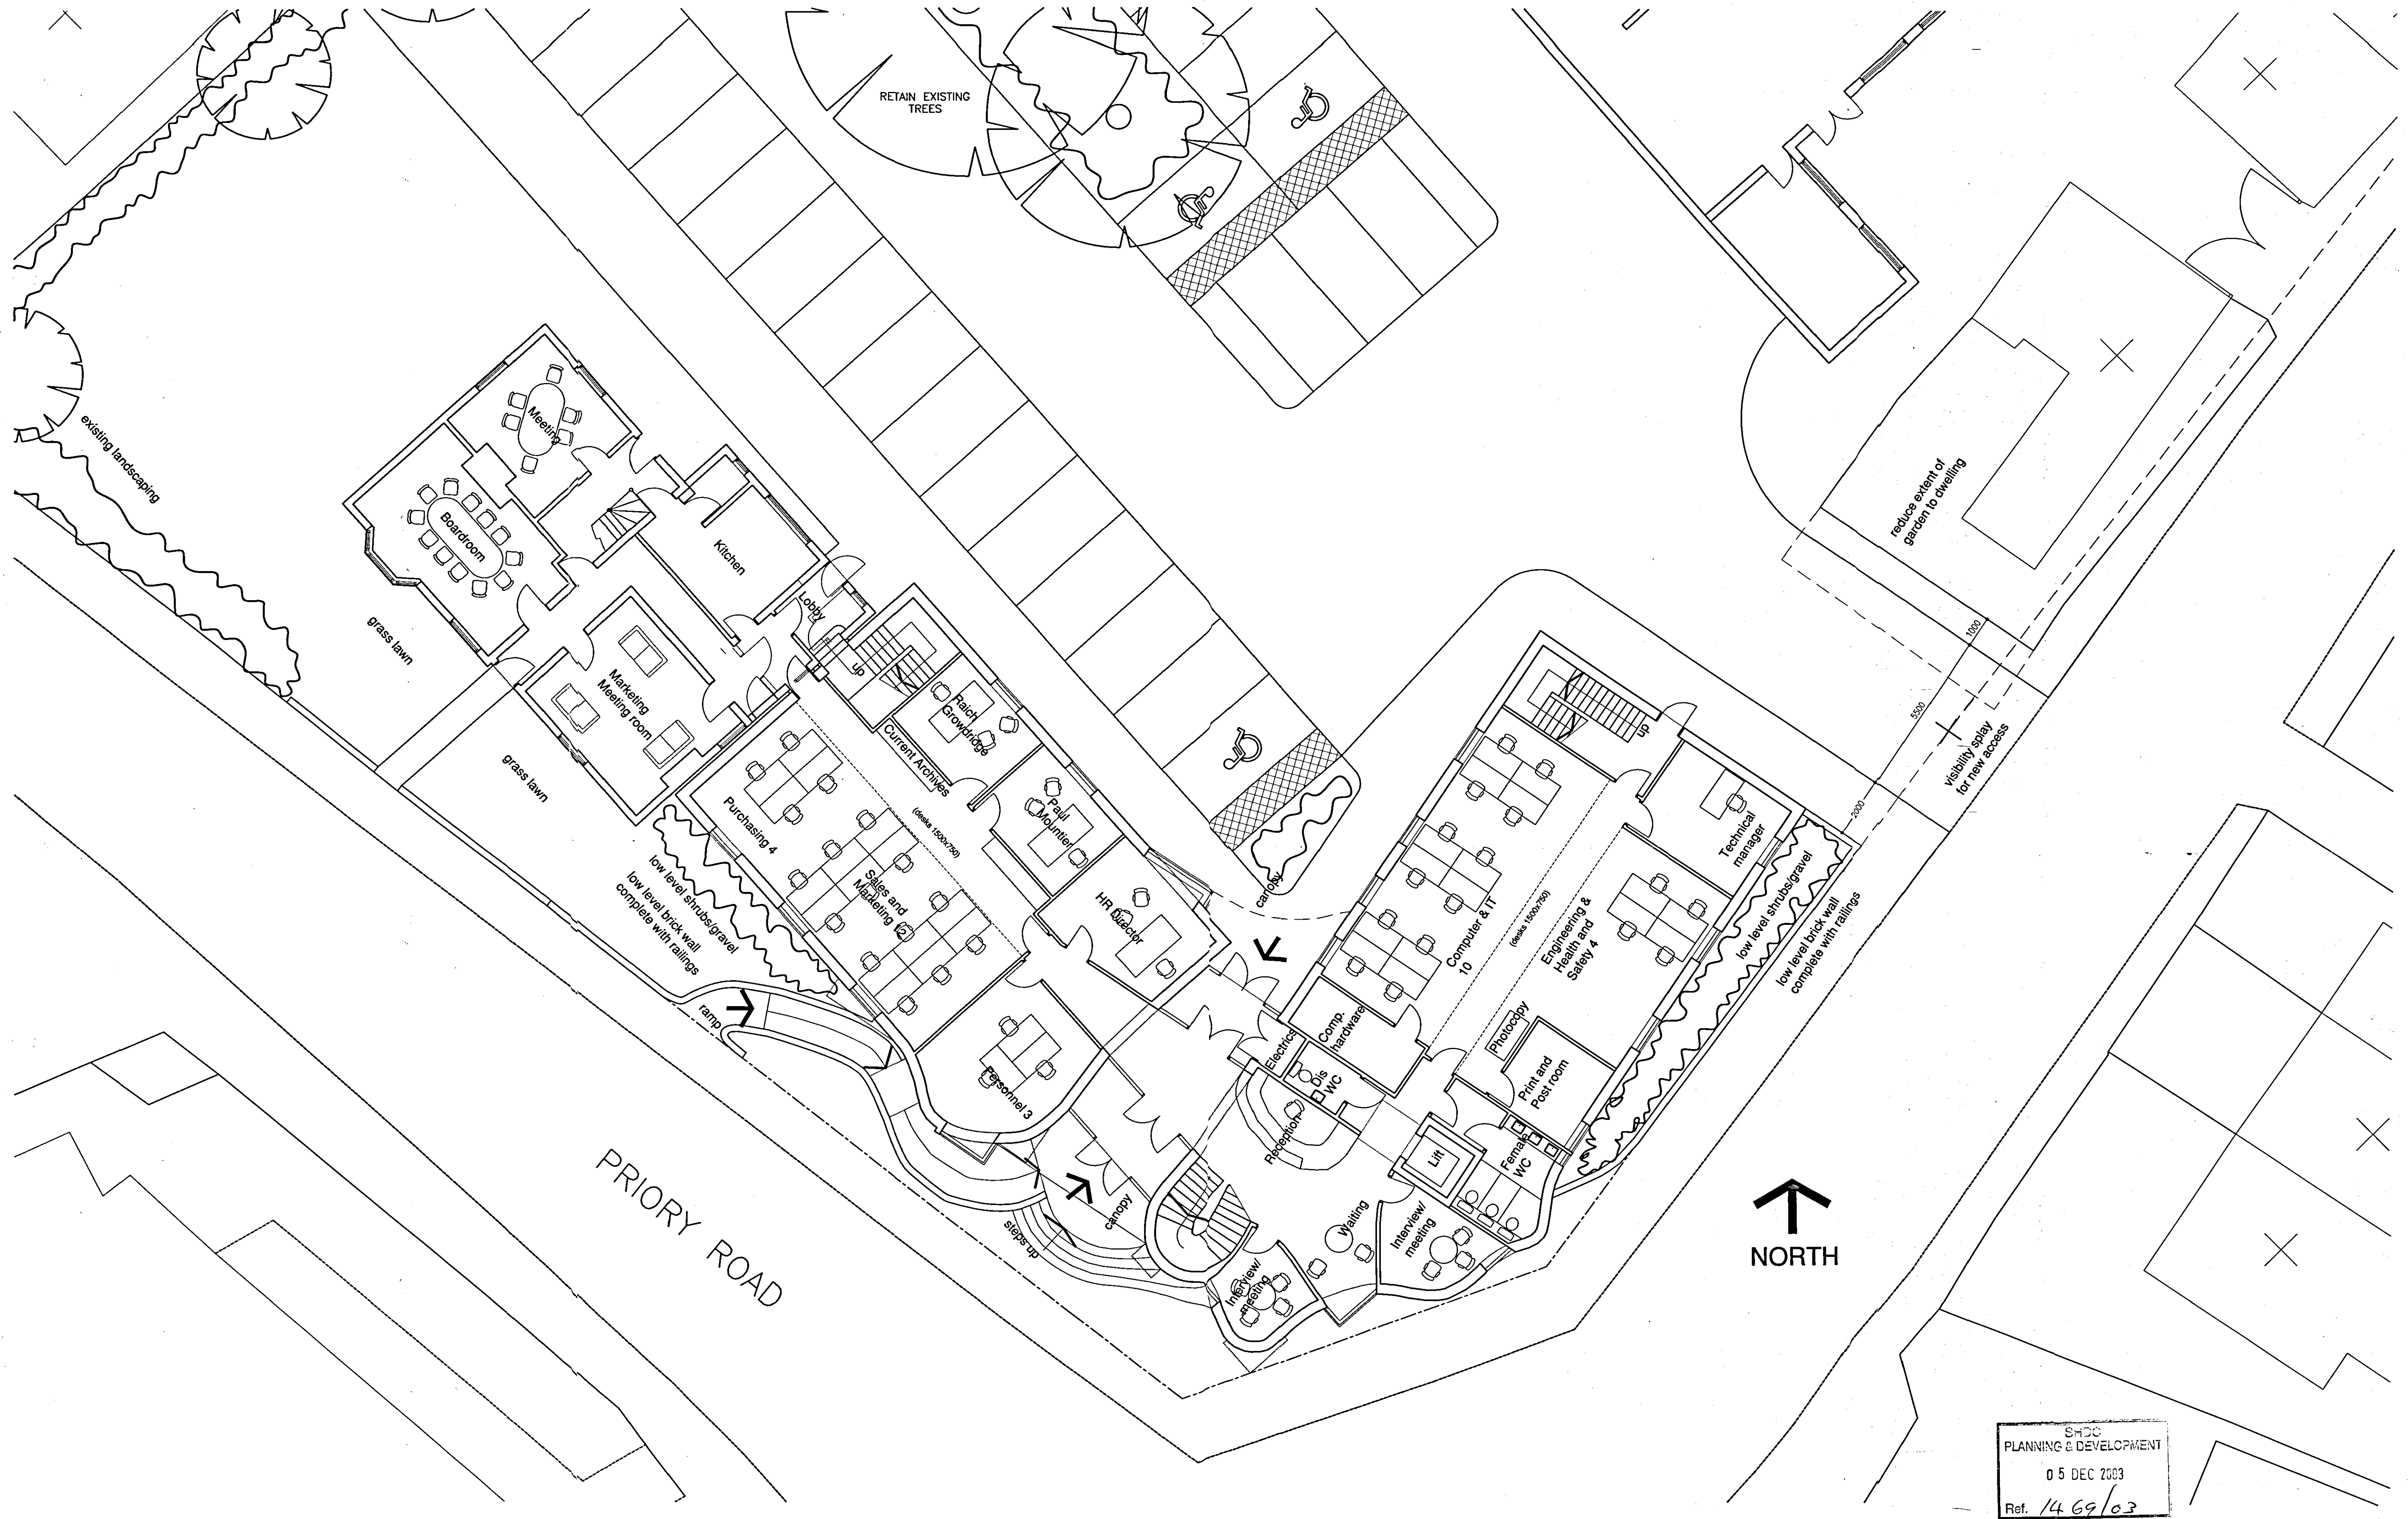


COPYRIGHT RESERVED
Do not scale. Dimensions to be checked on site.
Discrepancies to be reported before proceeding.

NOTES:

Planning Application Issue: Checked by:
Building Regulations Application Issue: Checked by:
Tender Issue: Checked by:
Final Issue: Checked by:

REVISIONS:

A: UPDATED FOLLOWING CLIENT MEETING FURTHER DESIGN DEVELOPMENT. 20.02.03 008
B: UPDATED TO REFLECT CURRENT DESIGN. 27.02.03 008
C: Revised reception and internal layout 15/03/03 010
D: EXTERNAL WORKS AMENDED. 15/04/03 010
E: Windows to curved wall amended / ramp altered panel 03 010
F: Amendment to meeting room window 24/6/03 010

G:
H:
I:
J:
K:
L:
M:

PROPOSED FLOOR PLAN

SITE RE-DEVELOPMENT

GEO ADAMS AND SONS LTD

THE CRESCENT, SPALDING


PROPOSED GROUND FLOOR PLAN

PETER HADDON AND PARTNERS

Old Ref: CR506 Date: FEB 2003
Scale: 1:100 Draw: DCB

3333/10

F

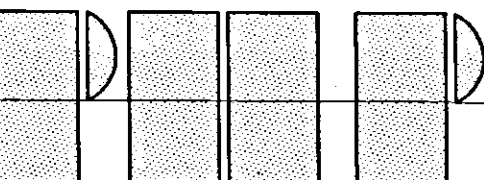

architects
The Old Rectory, Rectory Lane, Milton Masor
Northampton NN7 3A 0
Tel: 01604 858916 Fax: 01604 859123
e-mail: mail@peter-haddon.com