



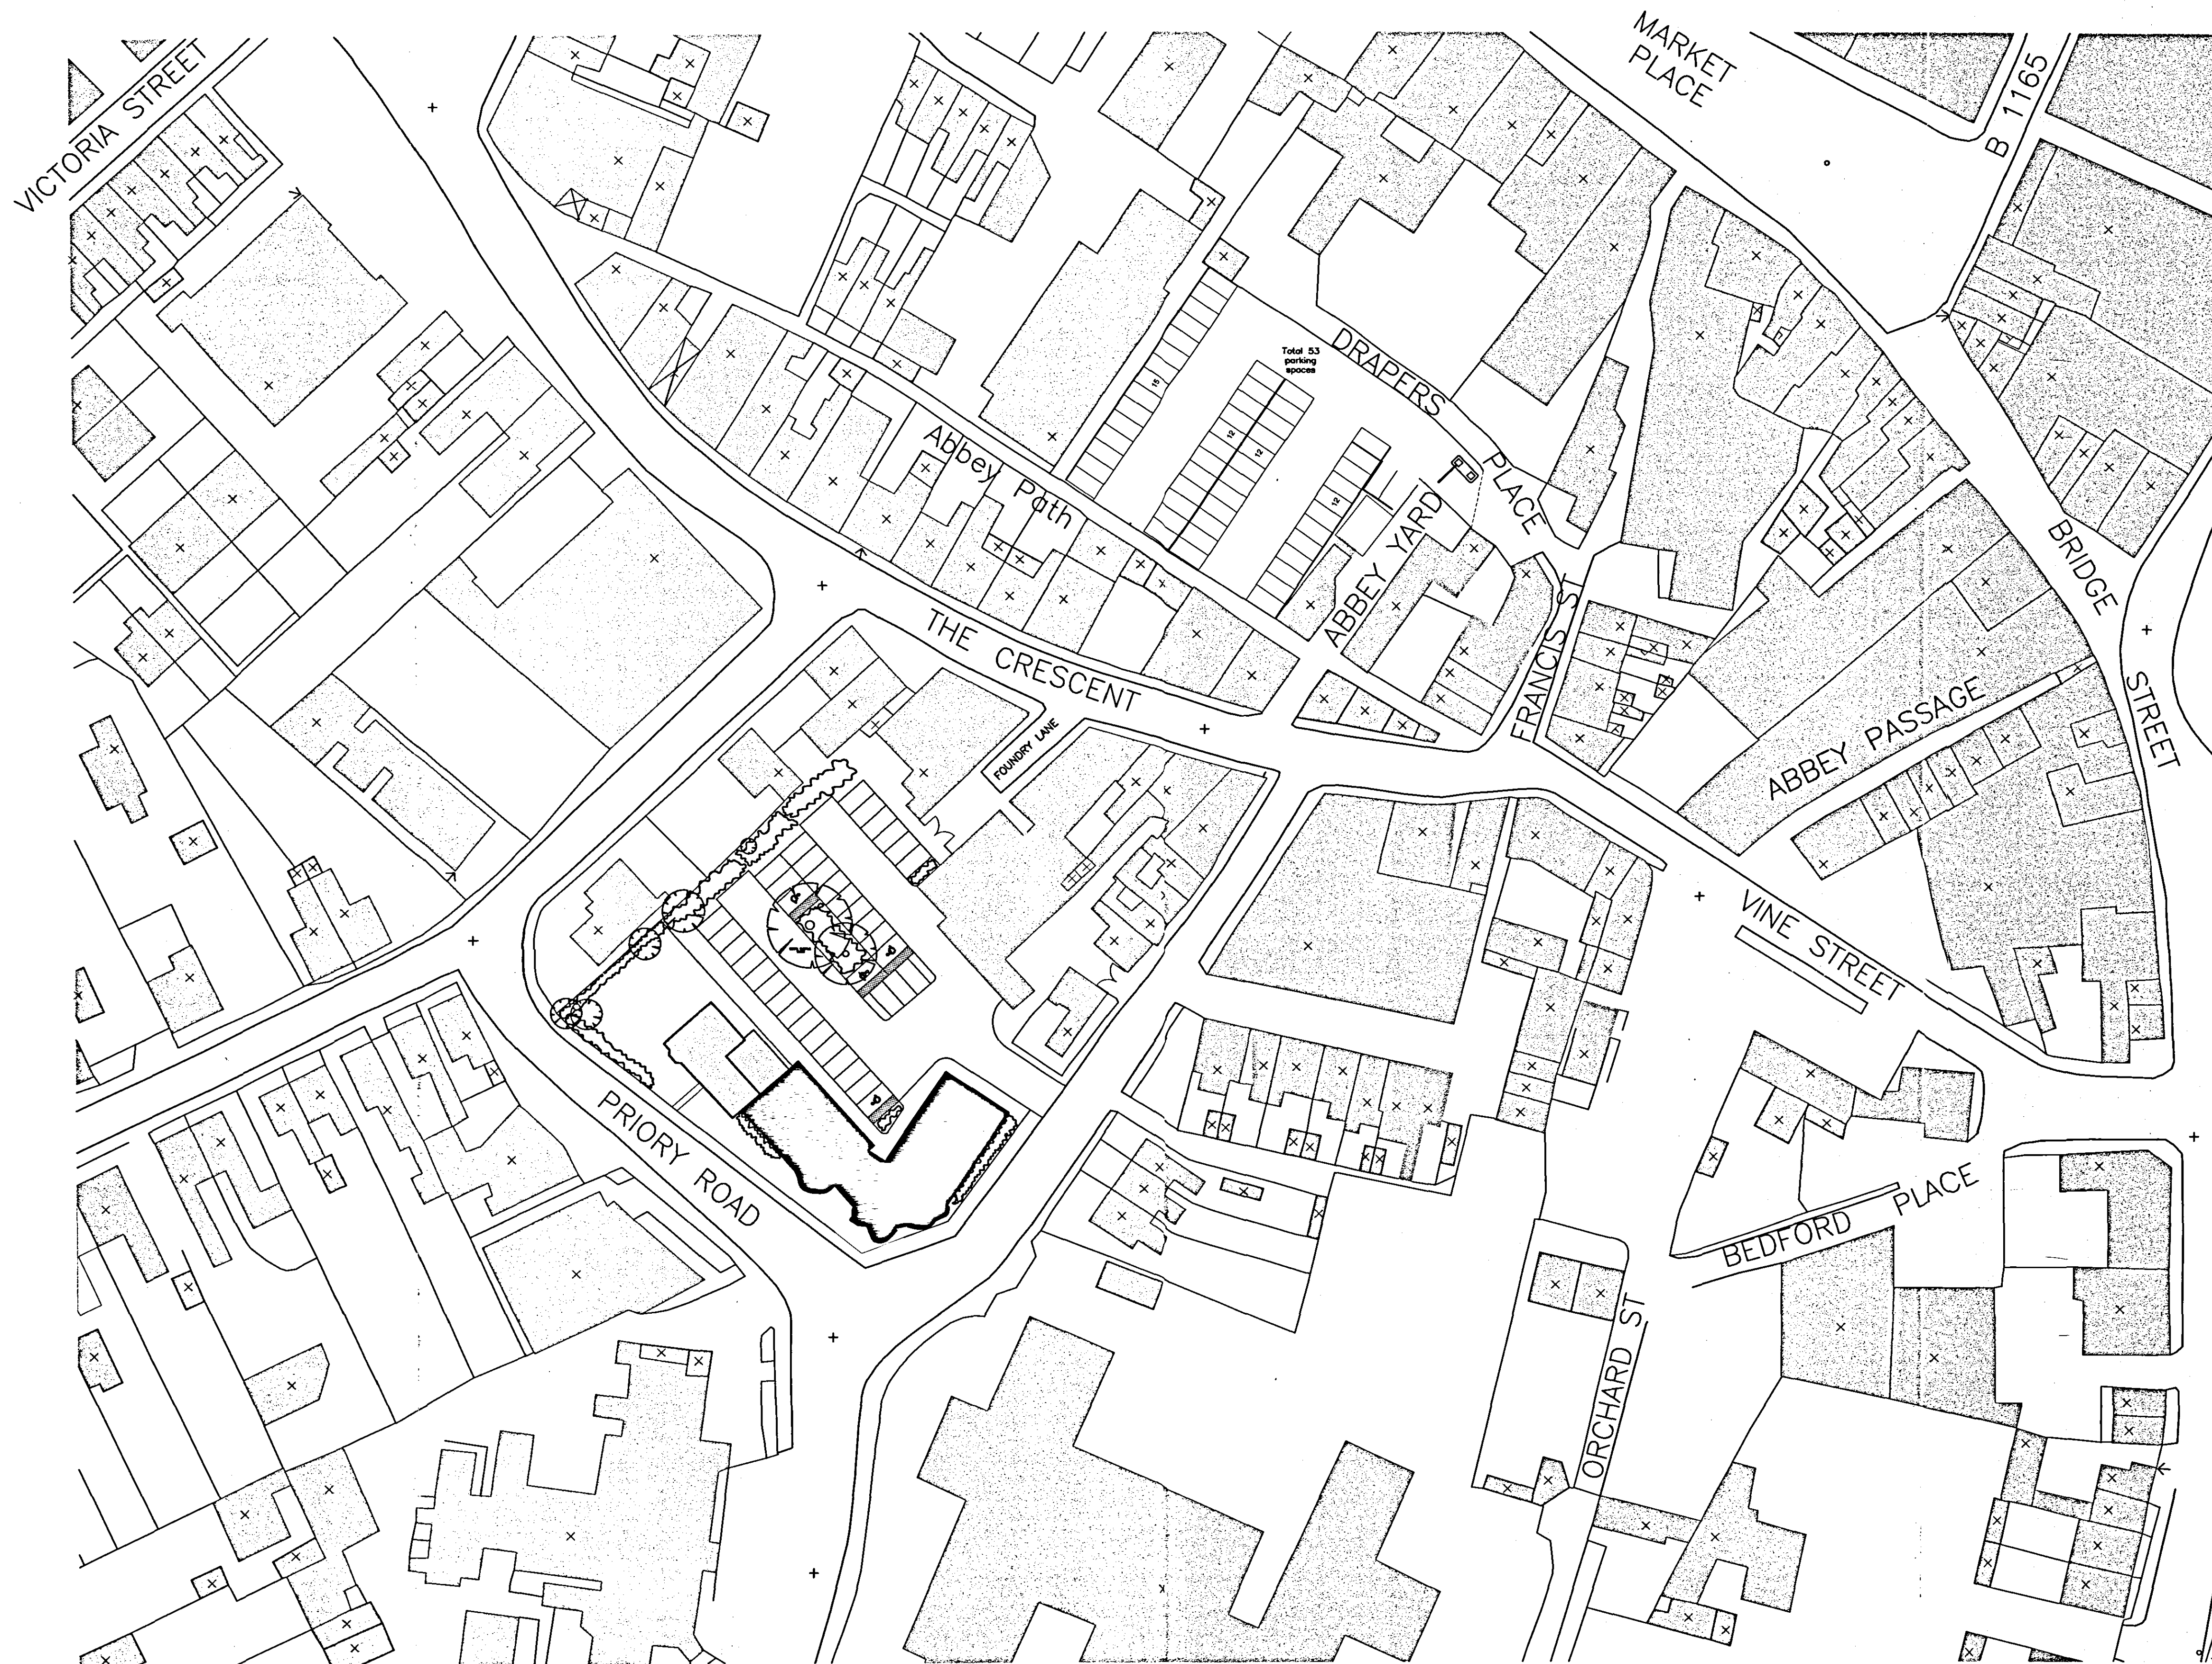

SHDC
PLANNING & DEVELOPMENT
05 DEC 2003
Ref 1465/03

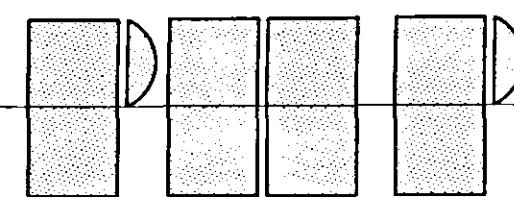

COPYRIGHT RESERVED
Do not scale. Dimensions to be checked on site.
Discrepancies to be reported before proceeding.

NOTES:

Planning Application Issue: Checked by:
Building Regulations Application Issue: Checked by:
Tender Issue: Checked by:
Final Issue: Checked by:

REVISIONS:

1. UPDATED TO REFLECT CURRENT LAYOUT. 04/03/03
2. EXISTING FACTORY FOOTPRINT RETAINED. 15/04/03 ME

REVISIONS

REVISIONS

SITE RE-DEVELOPMENT

GEO ADAMS AND SONS LTD
THE CRESCENT, SPALDING


PROPOSED SITE PLAN

PETER HADDON AND PARTNERS

010 859123 Date: FEB 2003
Scale: 1:500 Drawn: OCB

3333/12

B

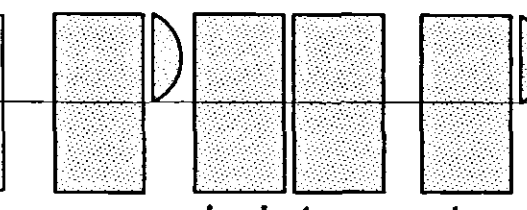

architects
The Old Rectory, Rectory Lane, Milton Masor
Northampton NN7 3AQ
Tel: 01604 859116 Fax: 01604 859123
e-mail: mail@peter-haddon.com