


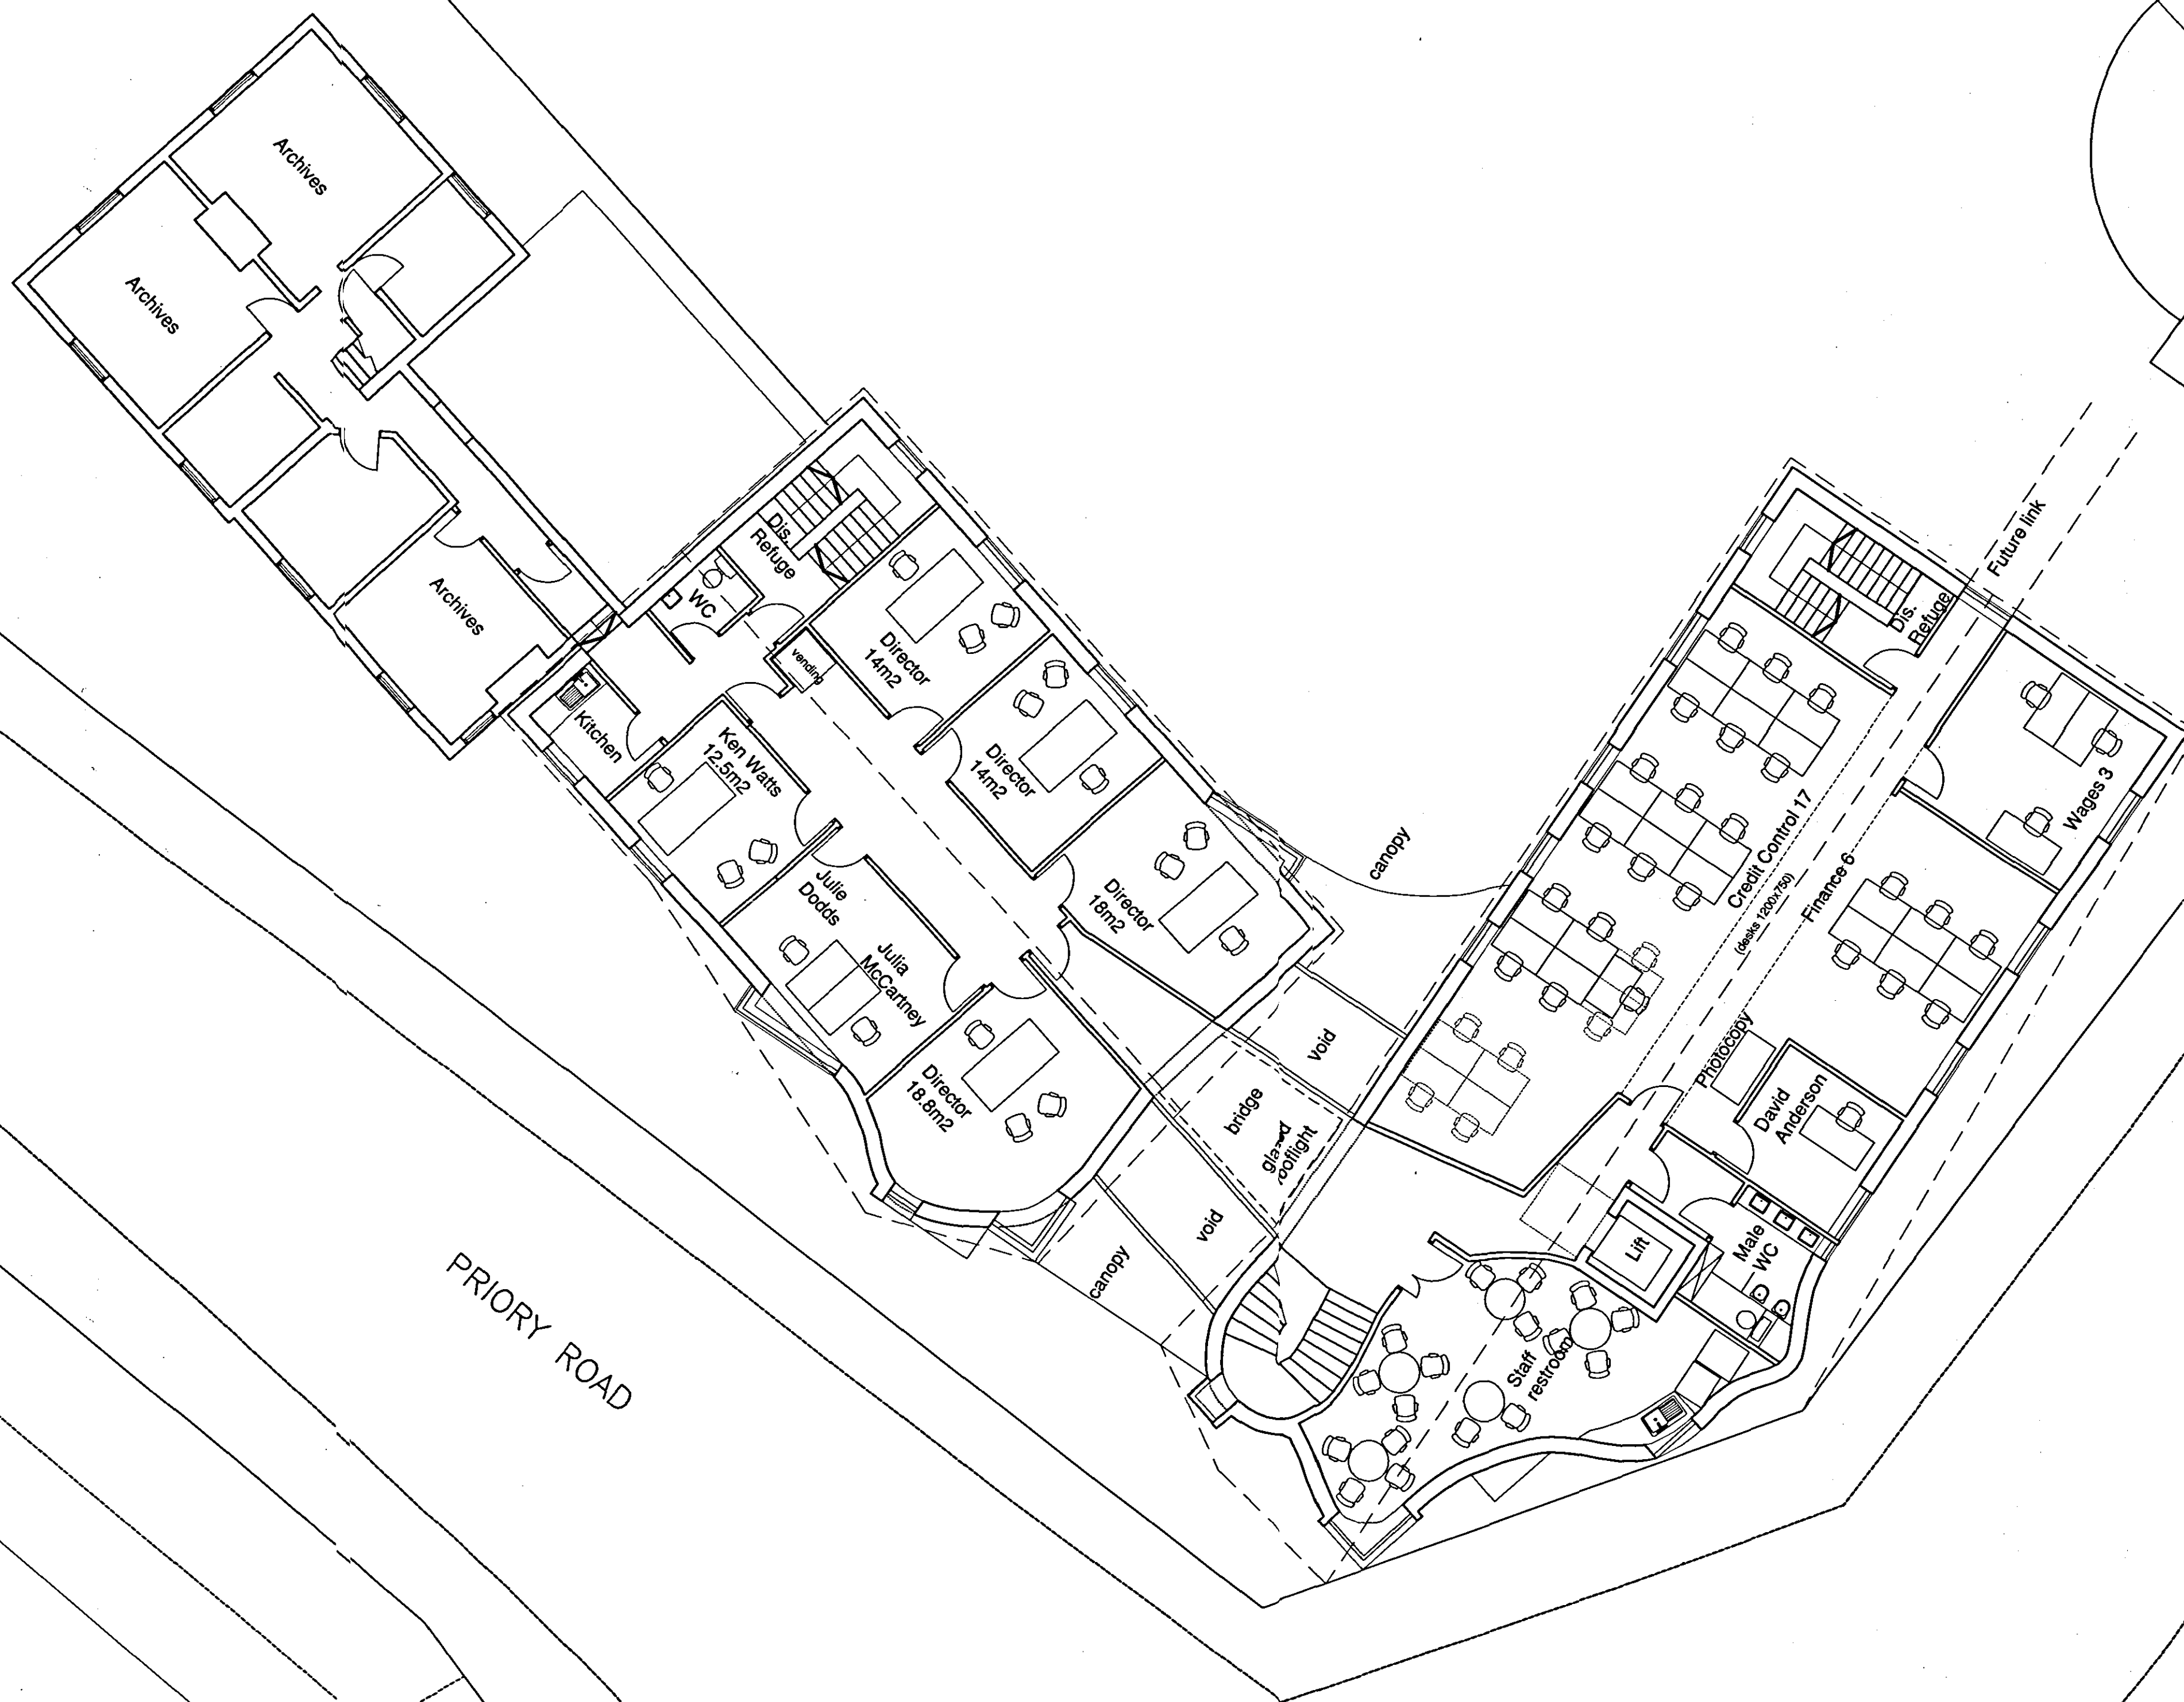

SHDO
PLANNING & DEVELOPMENT
05 DEC 2003
Ref. 1469/03

NOTES:

Planning Application Issue: Checked by:
Building Regulations Application Issue: Checked by:
Tender Issue: Checked by:
Final Issue: Checked by:

REVISIONS:

A: UPDATED FOLLOWING CLIENT MEETING. FURTHER DESIGN DEVELOPMENT. 20.02.03 OCB
B: UPDATED TO REFLECT CURRENT DESIGN. 27.02.03 OCB
C: BRIDGE OMITTED. FURTHER INTERNAL ALTERATIONS. 05.03.03 ME
D: REVISION TO CORE AND INTERNAL LAYOUTS 10/3/03 ME
E: REVISIONS TO CORREL WITH AMENDMENTS JUNE 03 ME
F: AMENDMENTS TO STAFFROOM WINDOWS 24/6/03 ME
G:
H:
I:
J:
K:
L:
M:

24/6/03

SITE RE-DEVELOPMENT

GEO ADAMS AND SONS LTD

THE CRESCENT, SPALDING

PROPOSED FIRST FLOOR PLAN

PETER HADDON AND PARTNERS

architects

00 ME CRS06

Date: FEB 2003

3333/11

F

Scale: 1:100

Drawn: OCB

The Old Rectory, Rectory Lane, Milton Malor
Northampton NN7 3AQ
Tel: 01604 858916 Fax: 01604 859123
e-mail: mail@peter-haddon.com