




FRONT ELEVATION

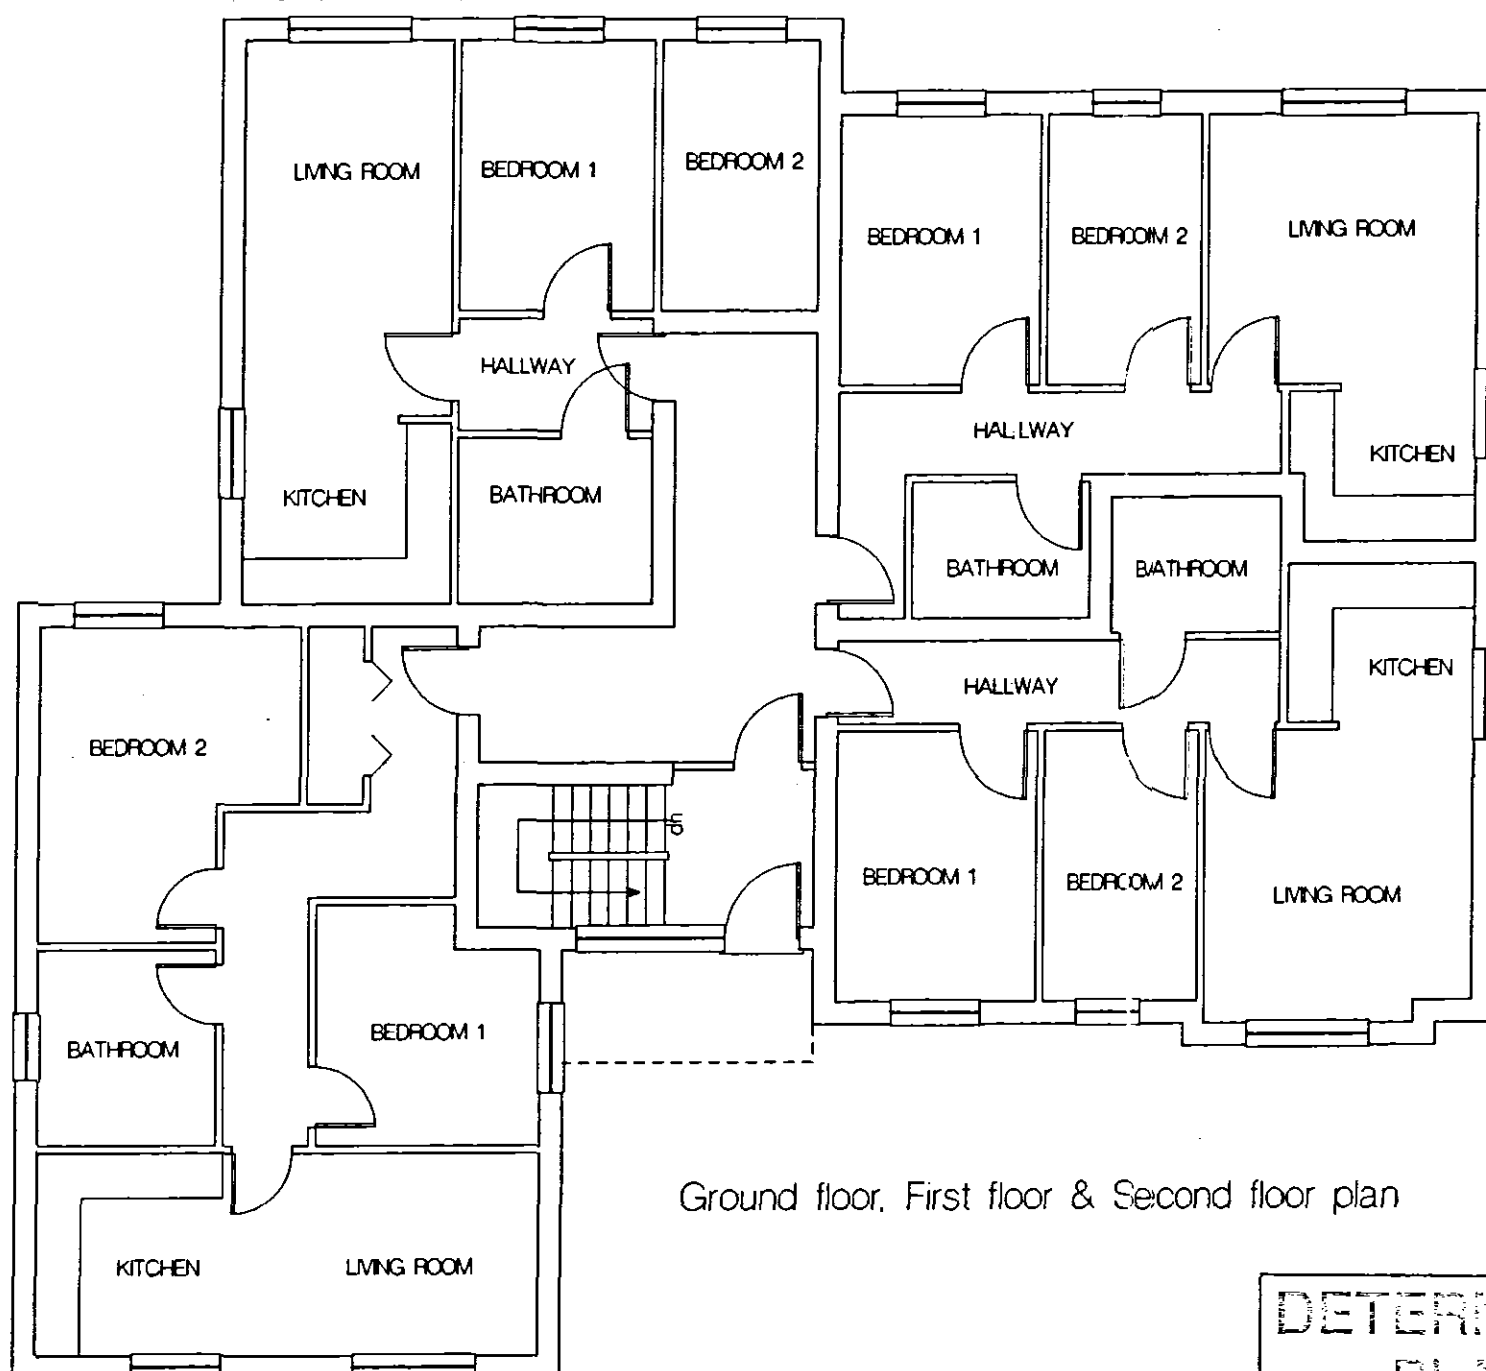

Ground floor, First floor & Second floor plan

**DETERMINED
PLAN**

Do not scale from this drawing.

This drawing is copyright and may not be altered, traced, photographed, electronically copied or used for any purpose other than that for which it is issued, without the written permission from Barry Johnson Architect.

The General Contractor is to check all dimensions on site and report any discrepancy to the Architect.

Revisions

Client

Mrs Lin. Shi

Job Title

PROPOSED APARTMENTS
at Willow Walk
Spalding
LINCOLNSHIRE

Drawing Title

PLANS & ELEVATION

AS PROPOSED

Scale
1:100

Date
20.10.06

C.A.D.

Barry Johnson DipArch, RIBA
Chartered Architect
16 Main Ridge West, Boston
Lincolnshire PE21 6QN
Telephone 0205 367929
Facsimile 0205 358031

Job No.

1116

Drawing No

A

01

A