


'JASPER

Roof Cladding In ~~Natural Grey~~ Eternit P6R Fibre Cement With Vented Ridges. With 10 No. 5ft 8oz SAB Class 3 Rooflights. And All Rainwater Goods, i.e. P.V.C Gutters And Downpipes.

Remainder Of Side Cladding Down
2286mm Below Eaves Level In
Vertical Treated Timber Yorkshire
Boarding With Timber Side Rails.

Side Cladding Down 2286mm Below
Eaves Level In Vertical Treated
Timber Castle Boarding With Timber
Side Rails. (For First 40' Of
Building)


1 No. 95mm Thk x
1500mm High
Concrete Panels.

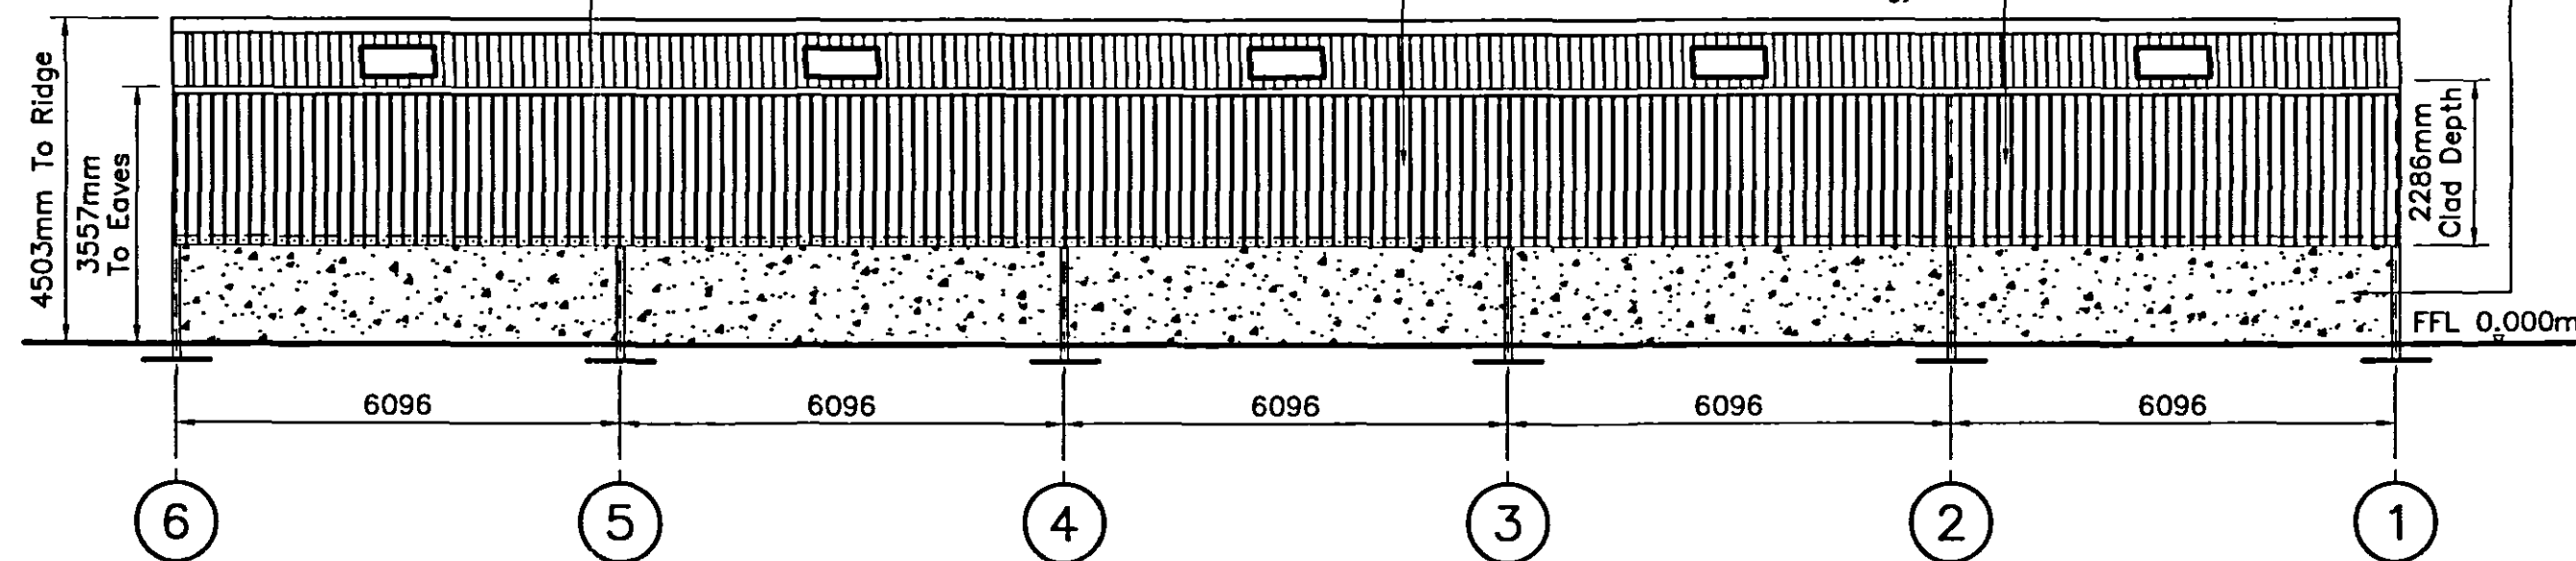

ELEVATION ON LINE A

1:100


Side Cladding Down 2286mm Below
Eaves Level In Vertical Treated
Timber Castle Boarding With Timber
Side Rails.

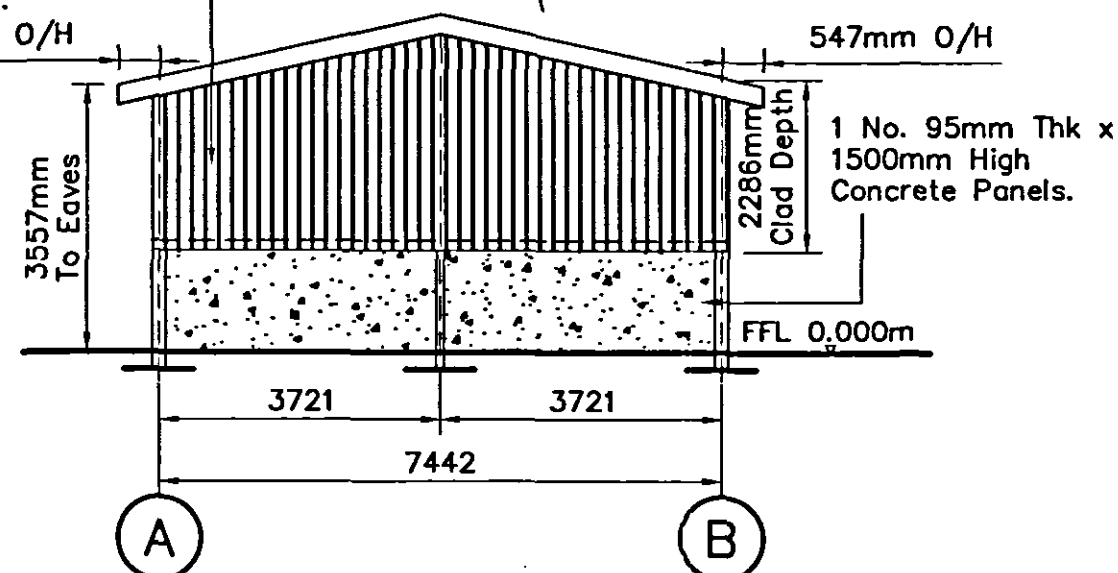

ELEVATION ON LINE 1

1:100

Side Cladding Down 2286mm Below
Eaves Level In Vertical Treated
Timber Castle Boarding With Timber
Side Rails.

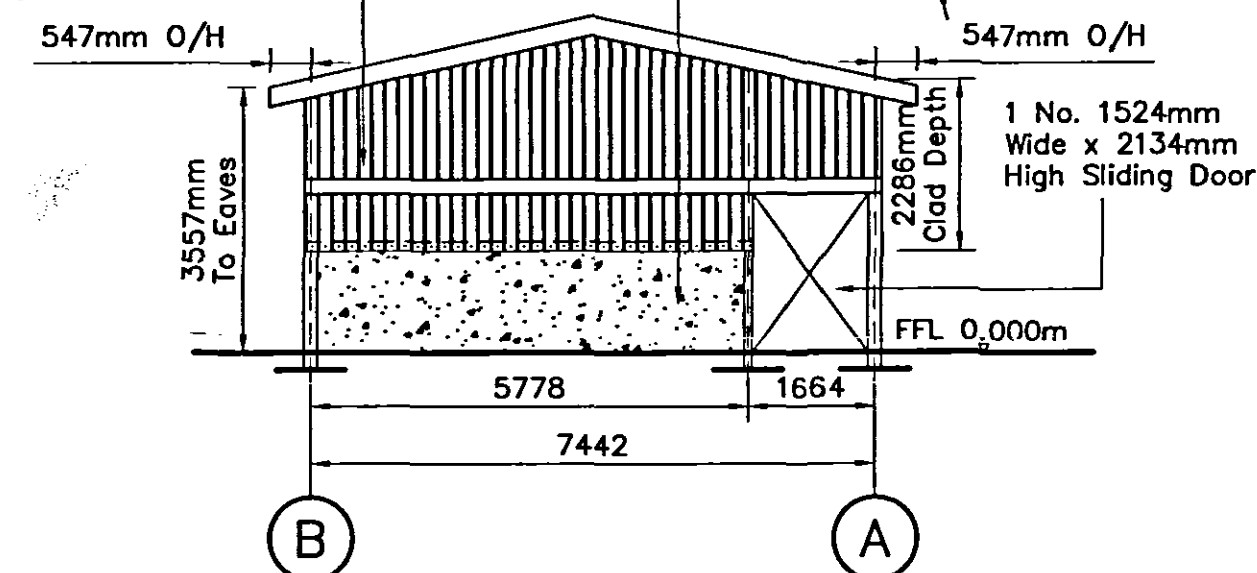


ELEVATION ON LINE 6

1:100

Side Cladding Down 2286mm Below
Eaves Level In Vertical Treated
Timber Castle Boarding With Timber
Side Rails.

1 No. 3048mm
Wide x 3210mm
High Sliding Door

Roof Cladding In Natural Grey Eternit P6R Fibre Cement With Vented Ridges. With 10 No. 5ft 8oz SAB Class 3 Rooflights. And All Rainwater Goods, i.e. P.V.C Gutters And Downpipes.

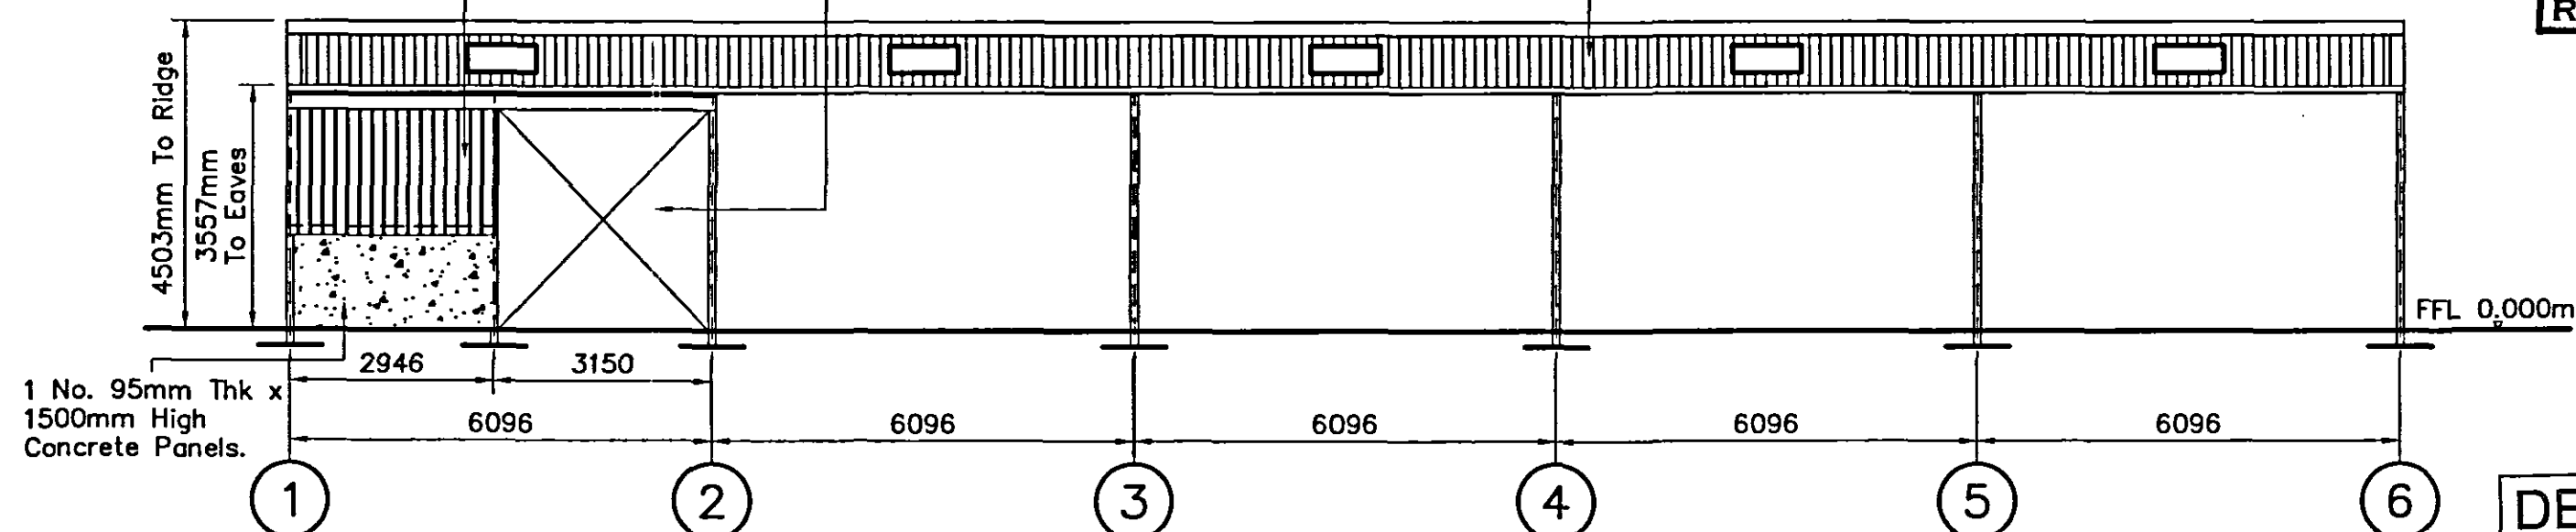

ELEVATION ON LINE B

1:100

SHDC
Planning & Development
31 OCT 2005
Ref: 1487105

DETERMINED
PLAN

NOTES

BUILDING DESIGN ALLOWS FOR A SOIL BEARING CAPACITY OF 150kN/sqm.

CLIENT TO CONFIRM ACTUAL CAPACITY.

SOIL ANALYSIS TO BE ARRANGED BY CLIENT
IF REQUIRED.

STEELWORK SHOTBLAST TO BS SA 2.5
PAINTED 75 MICRONS ZINC PHOSPHATE
HIGH BUILD PRIMER COLOUR GREEN BS
14-C-39.

2.5 METRE CLEARANCE REQUIRED TO FULL PERIMETER OF BUILDING FOR SAFE ERECTION. WITH FIRM HARDSTANDING SUITABLE FOR ACCESS AND LIFTING PLANT. (UNLESS ATTACHED TO EXISTING BUILDING)

ALL GROUT TO BE SUPPLIED AND
INSTALLED BY CUSTOMER.
(UNLESS AGREED OTHERWISE)

ALL CONCRETE AND PLANT SUPPLIED
BY CUSTOMER.
(UNLESS AGREED OTHERWISE)

ALL DIMENSIONS ARE FROM CENTRE TO CENTRE OF STEELWORK ON FOUNDATION PLAN.

THIS IS HOW WE HAVE INTERPRETED
YOUR REQUIREMENTS.

IF THIS IS INCORRECT COULD YOU
PLEASE NOTIFY US VERBALLY OR
IN WRITING WITHIN 7 DAYS OF
RECEIVING YOUR DRAWING.

A	DOOR POSITIONS AMENDED AND OVERHANG ADDED TO BOTH SIDES OF THE BUILDING. JOB NUMBER UPDATED.	J.L.C.		12-10-00
DESCRIPTION		DRAWN	APPROVED	DATE

FOR PLANNING

SHUFFLEBOTTOM Ltd.

Cross Hands Business Park
Cross Hands, Llanelli, Carmar.
Tel: 01269-831831 Fax: 01269-831031

CLIENT
Mrs. C. GOODWIN, UNIQUE COTTAGE,
FULNEY LANE SOUTH, SPALDING,
LINCOLNSHIRE, PE12 6FA.

PROJECT
PROPOSED STEEL FRAMED
MULTI PURPOSE BUILDING.

DRAWING TITLE
ELEVATIONS.

DRAWN JLS	TRACED	CHECKED	APPROVED	DATE 19.09.05
SCALE AS SHOWN	DRG No. E8030 /GP-01			REV. A