



DO NOT SCALE

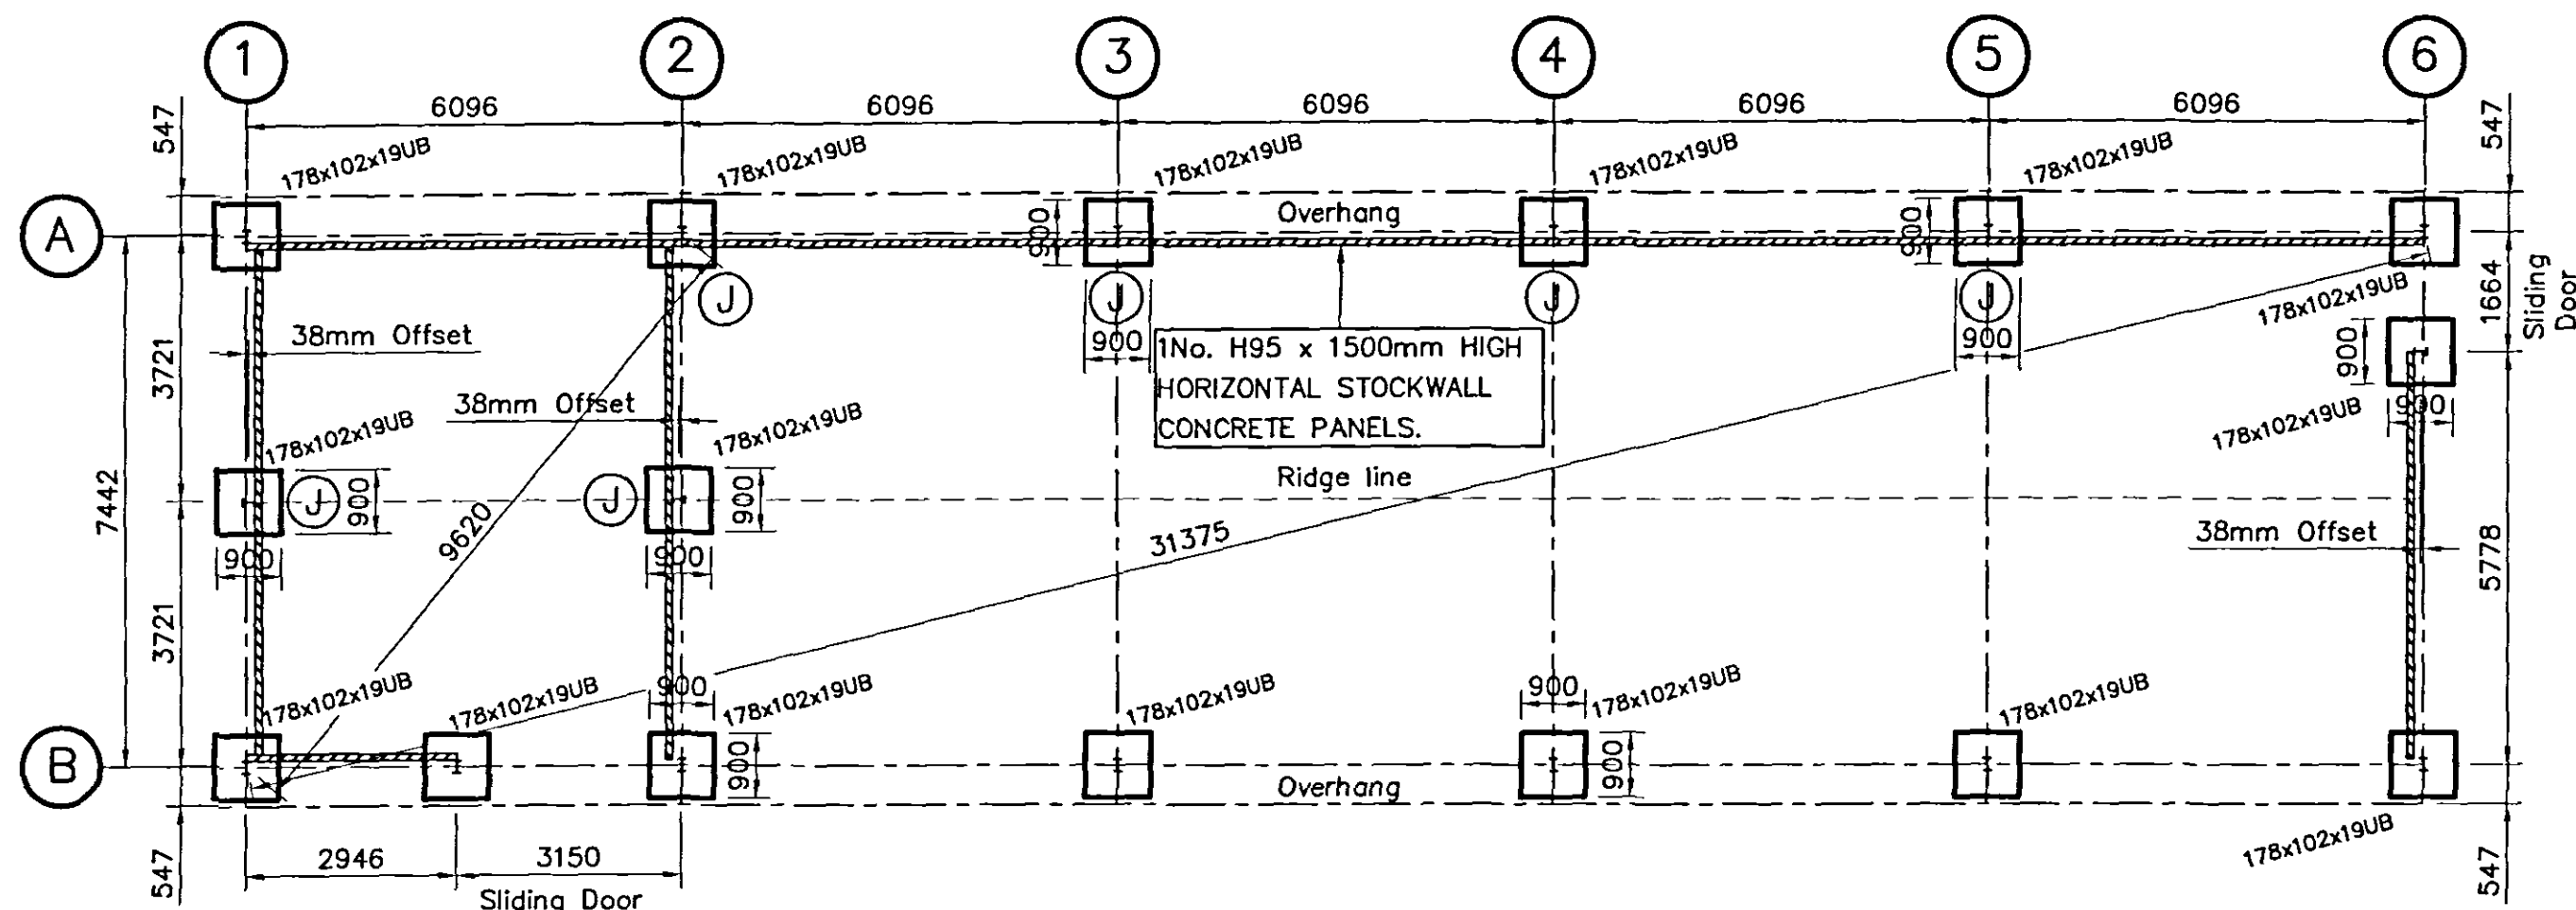

FOUNDATION PLAN

1:100

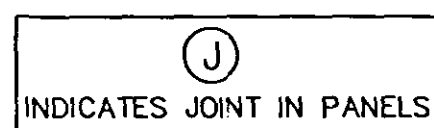

NOTES

BUILDING DESIGN ALLOWS FOR A SOIL BEARING CAPACITY OF 150kN/sqm. CLIENT TO CONFIRM ACTUAL CAPACITY.

SOIL ANALYSIS TO BE ARRANGED BY CLIENT IF REQUIRED.

STEELWORK SHOTBLAST TO BS SA 2.5 HOT DIPPED GALVANISED FINISH TO BSEN ISO 1461.

2.5 METRE CLEARANCE REQUIRED TO FULL PERIMETER OF BUILDING FOR SAFE ERECTION. WITH FIRM HARDSTANDING SUITABLE FOR ACCESS AND LIFTING PLANT. (UNLESS ATTACHED TO EXISTING BUILDING)



ALL GROUT TO BE SUPPLIED AND INSTALLED BY CUSTOMER. (UNLESS AGREED OTHERWISE)

ALL CONCRETE AND PLANT SUPPLIED BY CUSTOMER. (UNLESS AGREED OTHERWISE)

ALL DIMENSIONS ARE FROM CENTRE TO CENTRE OF STEELWORK ON FOUNDATION PLAN.


THIS IS HOW WE HAVE INTERPRETED YOUR REQUIREMENTS.

IF THIS IS INCORRECT COULD YOU PLEASE NOTIFY US WRITING WITHIN 7 DAYS OF RECEIVING YOUR DRAWING.

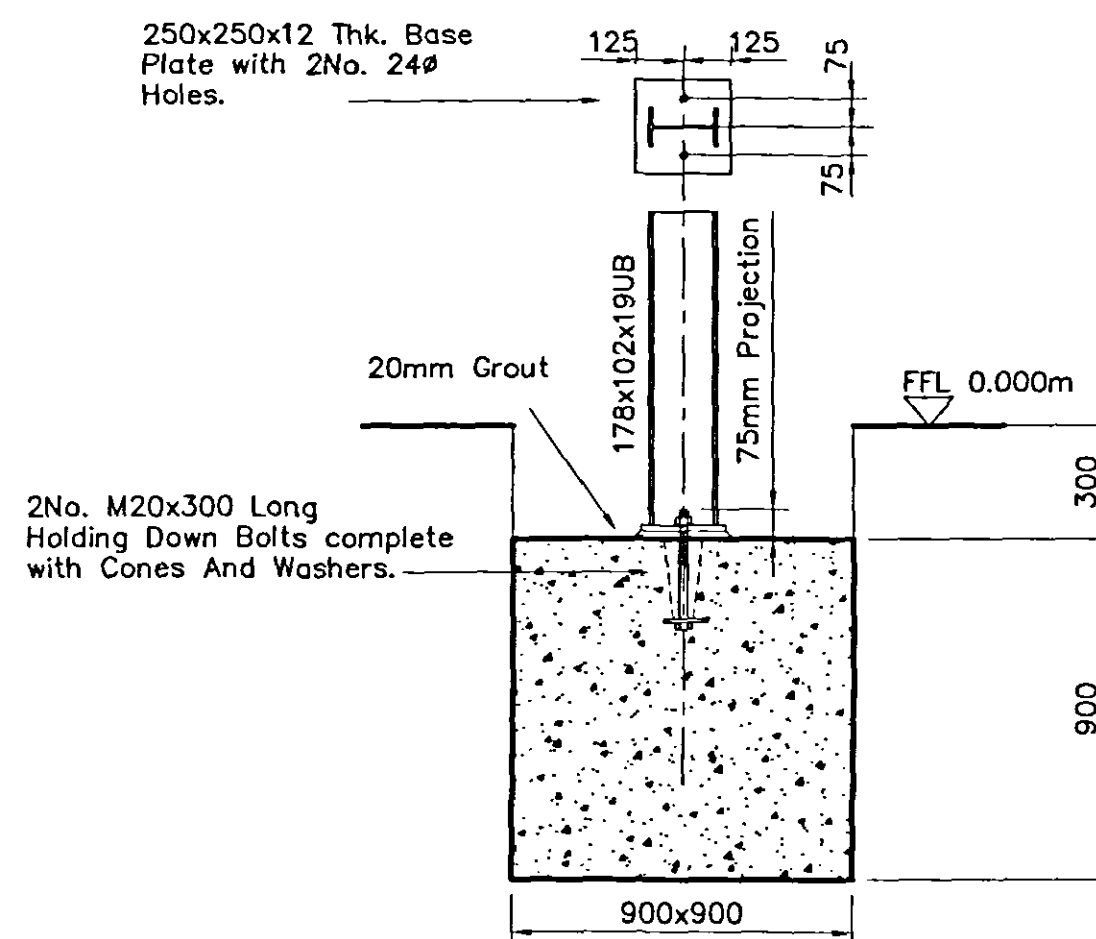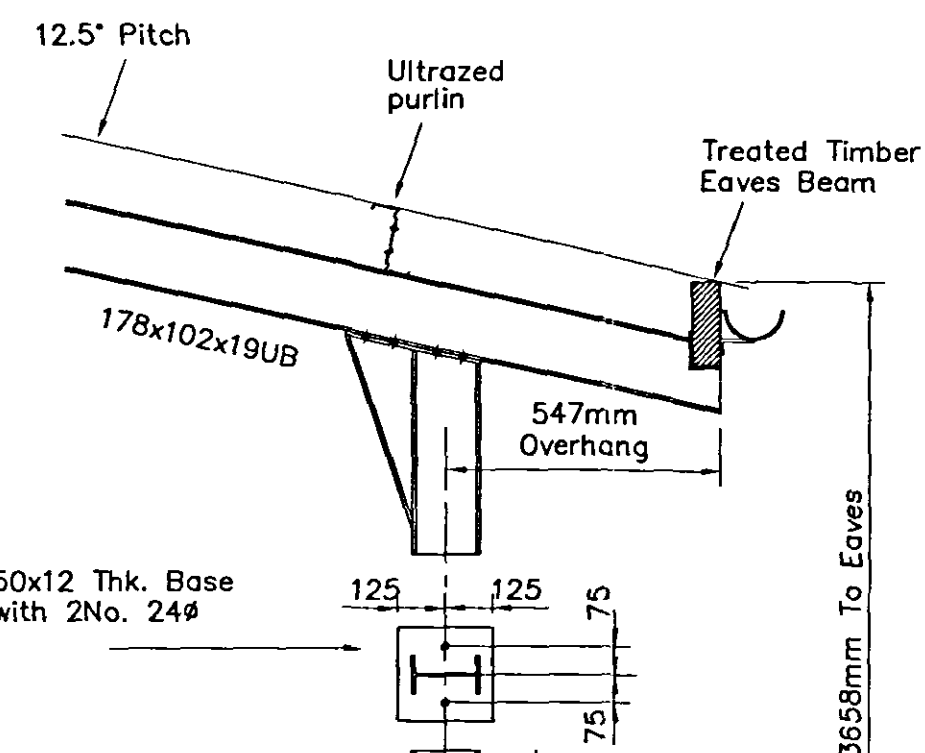


FOUNDATION DETAIL FOR GABLE COLUMNS ON LINES 1 AND 6 AND INTERNAL COLUMN ON LINE 2

1:20

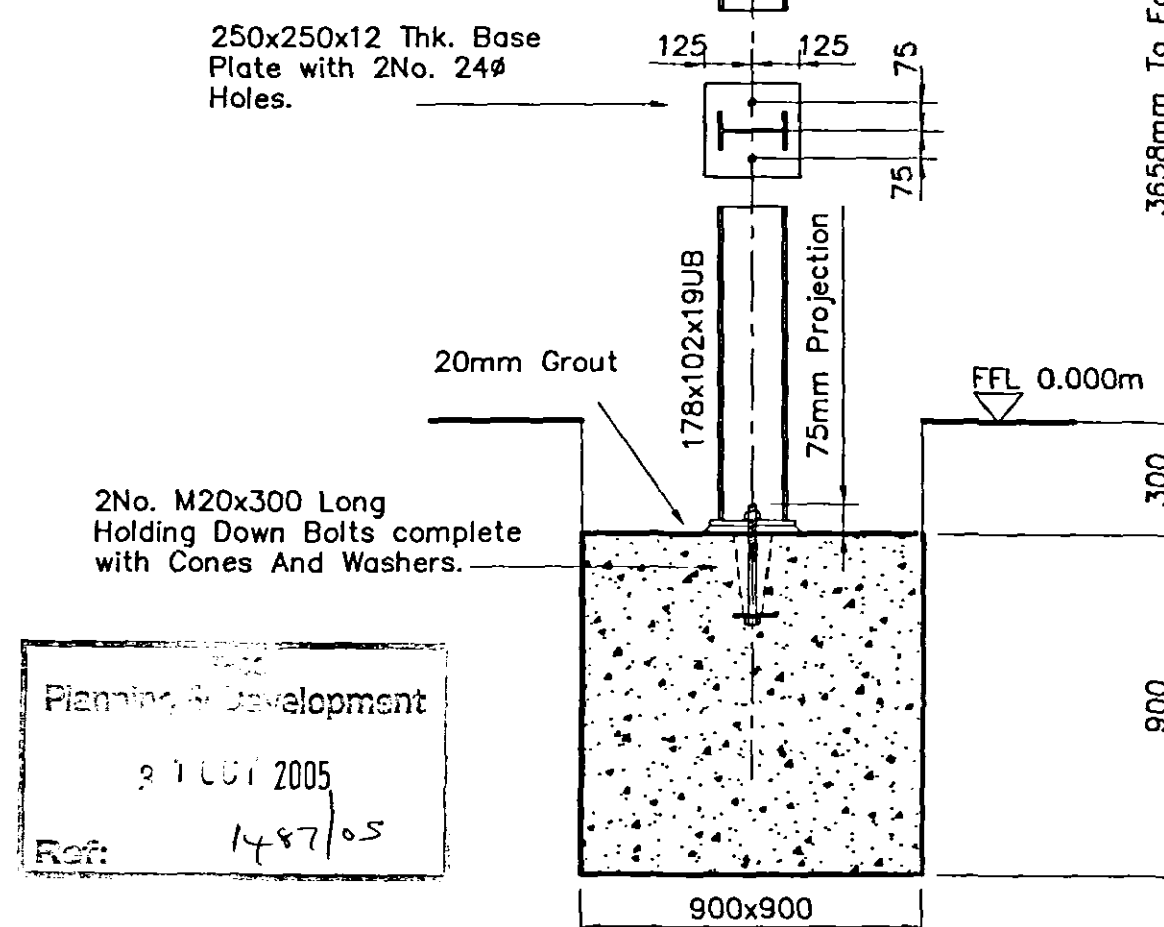

FOUNDATION DETAIL FOR MAIN COLUMNS ON LINES A AND B

1:20

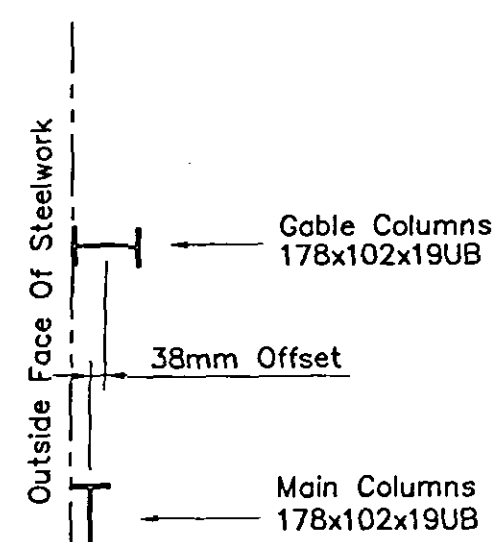

GABLE COLUMN OFFSET ON LINE 1 AND OPPOSITE HAND LINE 6

1:20

DESCRIPTION

STATUS

FOR PLANNING

SHUFFLEBOTTOM Ltd.

Cross Hands Business Park
Cross Hands, Llanelli, Carmar.
Tel: 01269-831831 Fax: 01269-831031

CLIENT
Mrs. C. GOODWIN, UNIQUE COTTAGE,
FULNEY LANE SOUTH, SPALDING,
LINCOLNSHIRE, PE12 6FA.

PROJECT
PROPOSED STEEL FRAMED
MULTI PURPOSE BUILDING.

DRAWING TITLE
GROUND PLAN AND FOUNDATION
DETAILS.

DRAWN J.L.S.	TRACED	CHECKED	APPROVED	DATE 19.09.05
SCALE AS SHOWN	ORG. No.	E8030 /GP-02		REV.

ORIGINAL DRAWING A2