



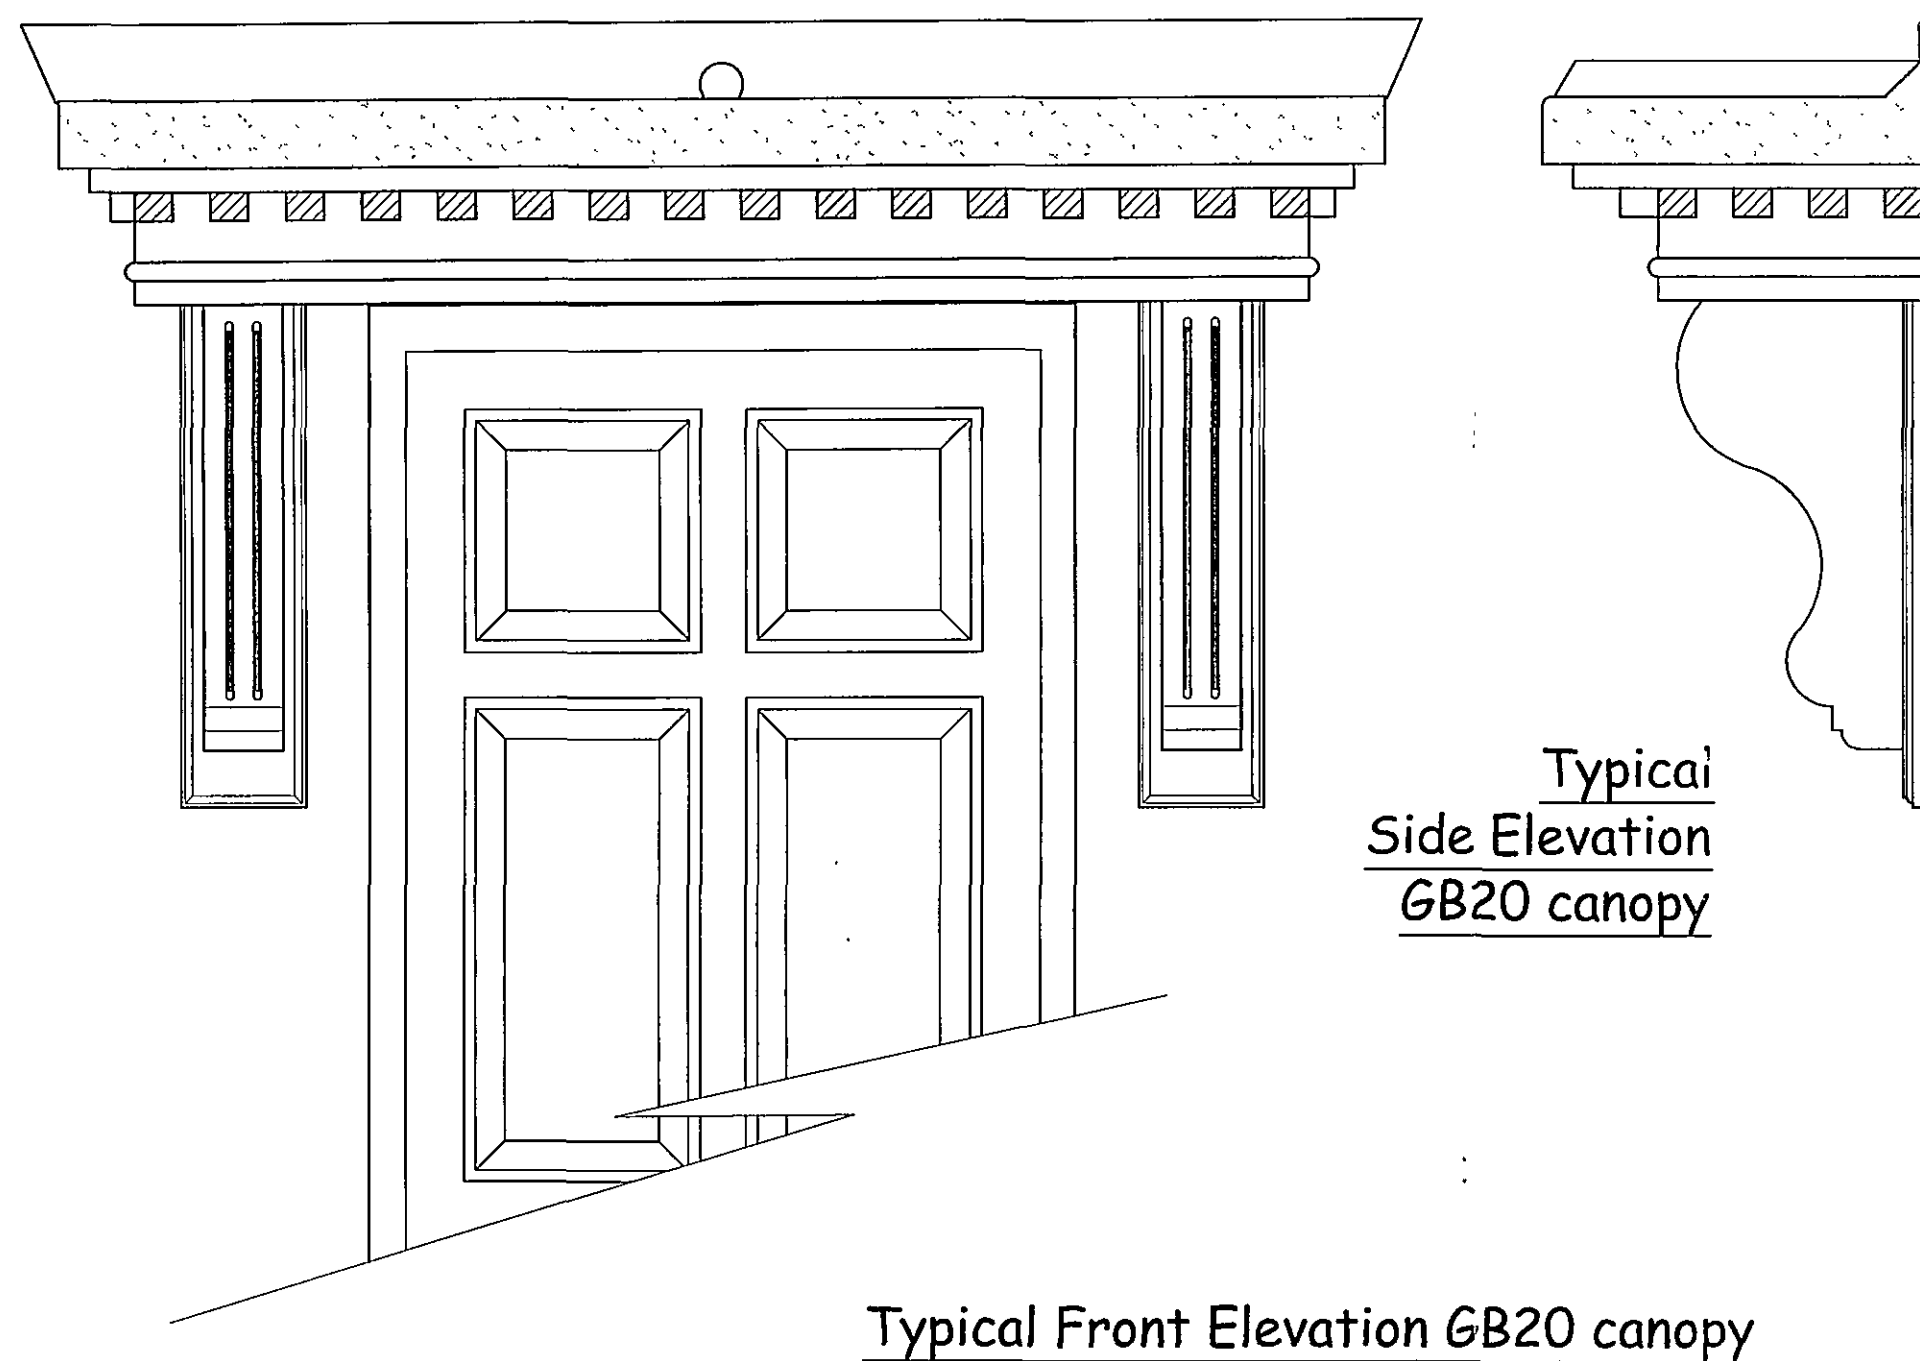


Typical
Side Elevation
GB20 canopy

Typical Front Elevation GB20 canopy

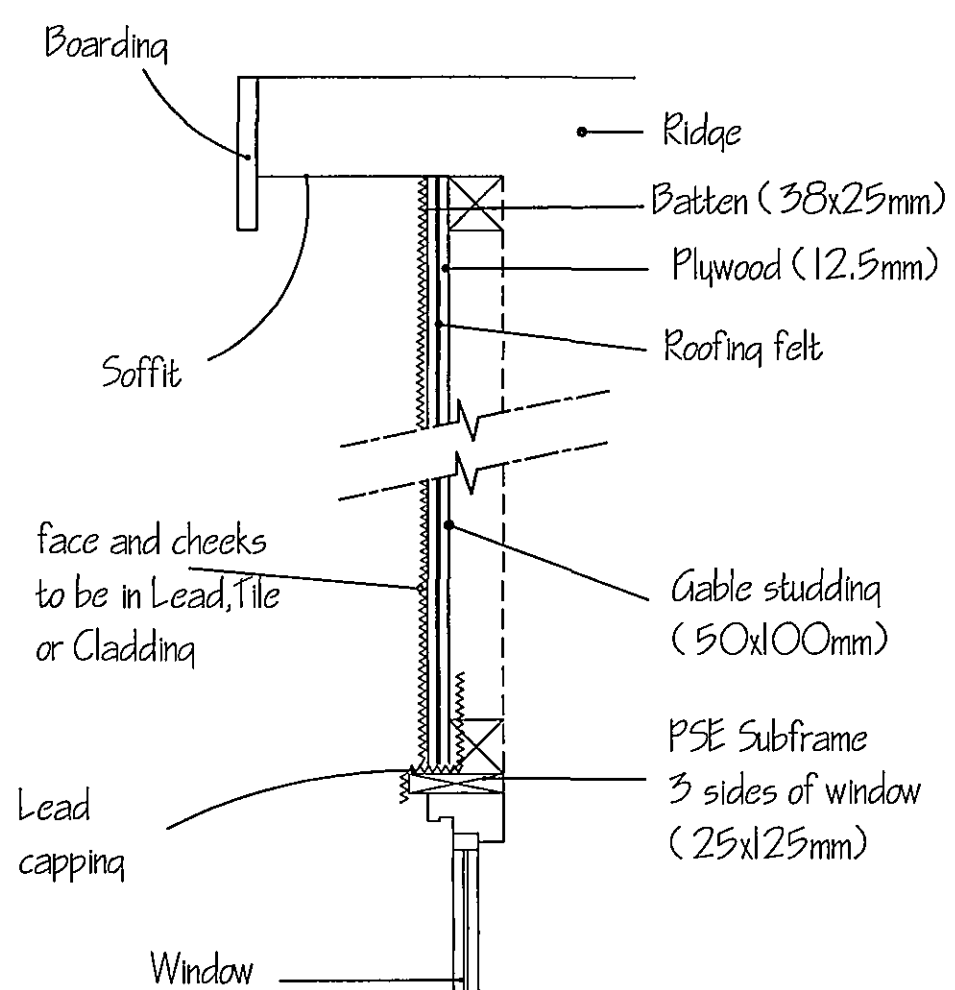

Typical DORMER FACE DETAIL
(No scale)

Dormer Detail for plots

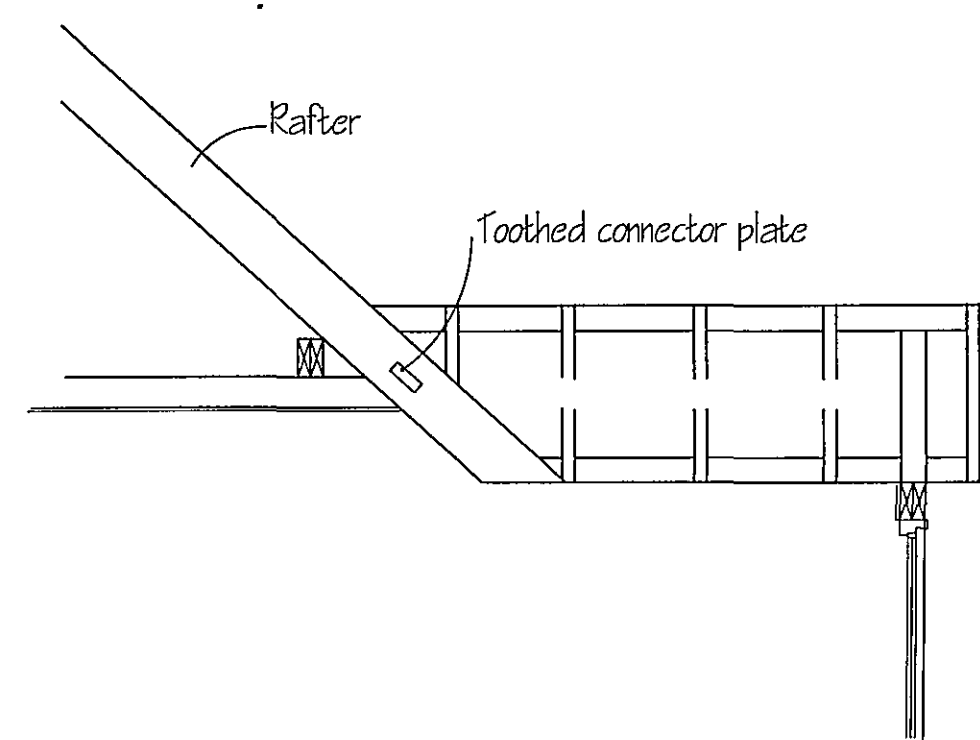


Typical DORMER ROOF CROSS SECTION

Dormer rafter to be
50 x 150 finished size
(C16 grade).

NOTE: All dormer roofs at
45° pitch.



(No scale)

Typical
ELEVATION VIEW FROM
INSIDE DORMER

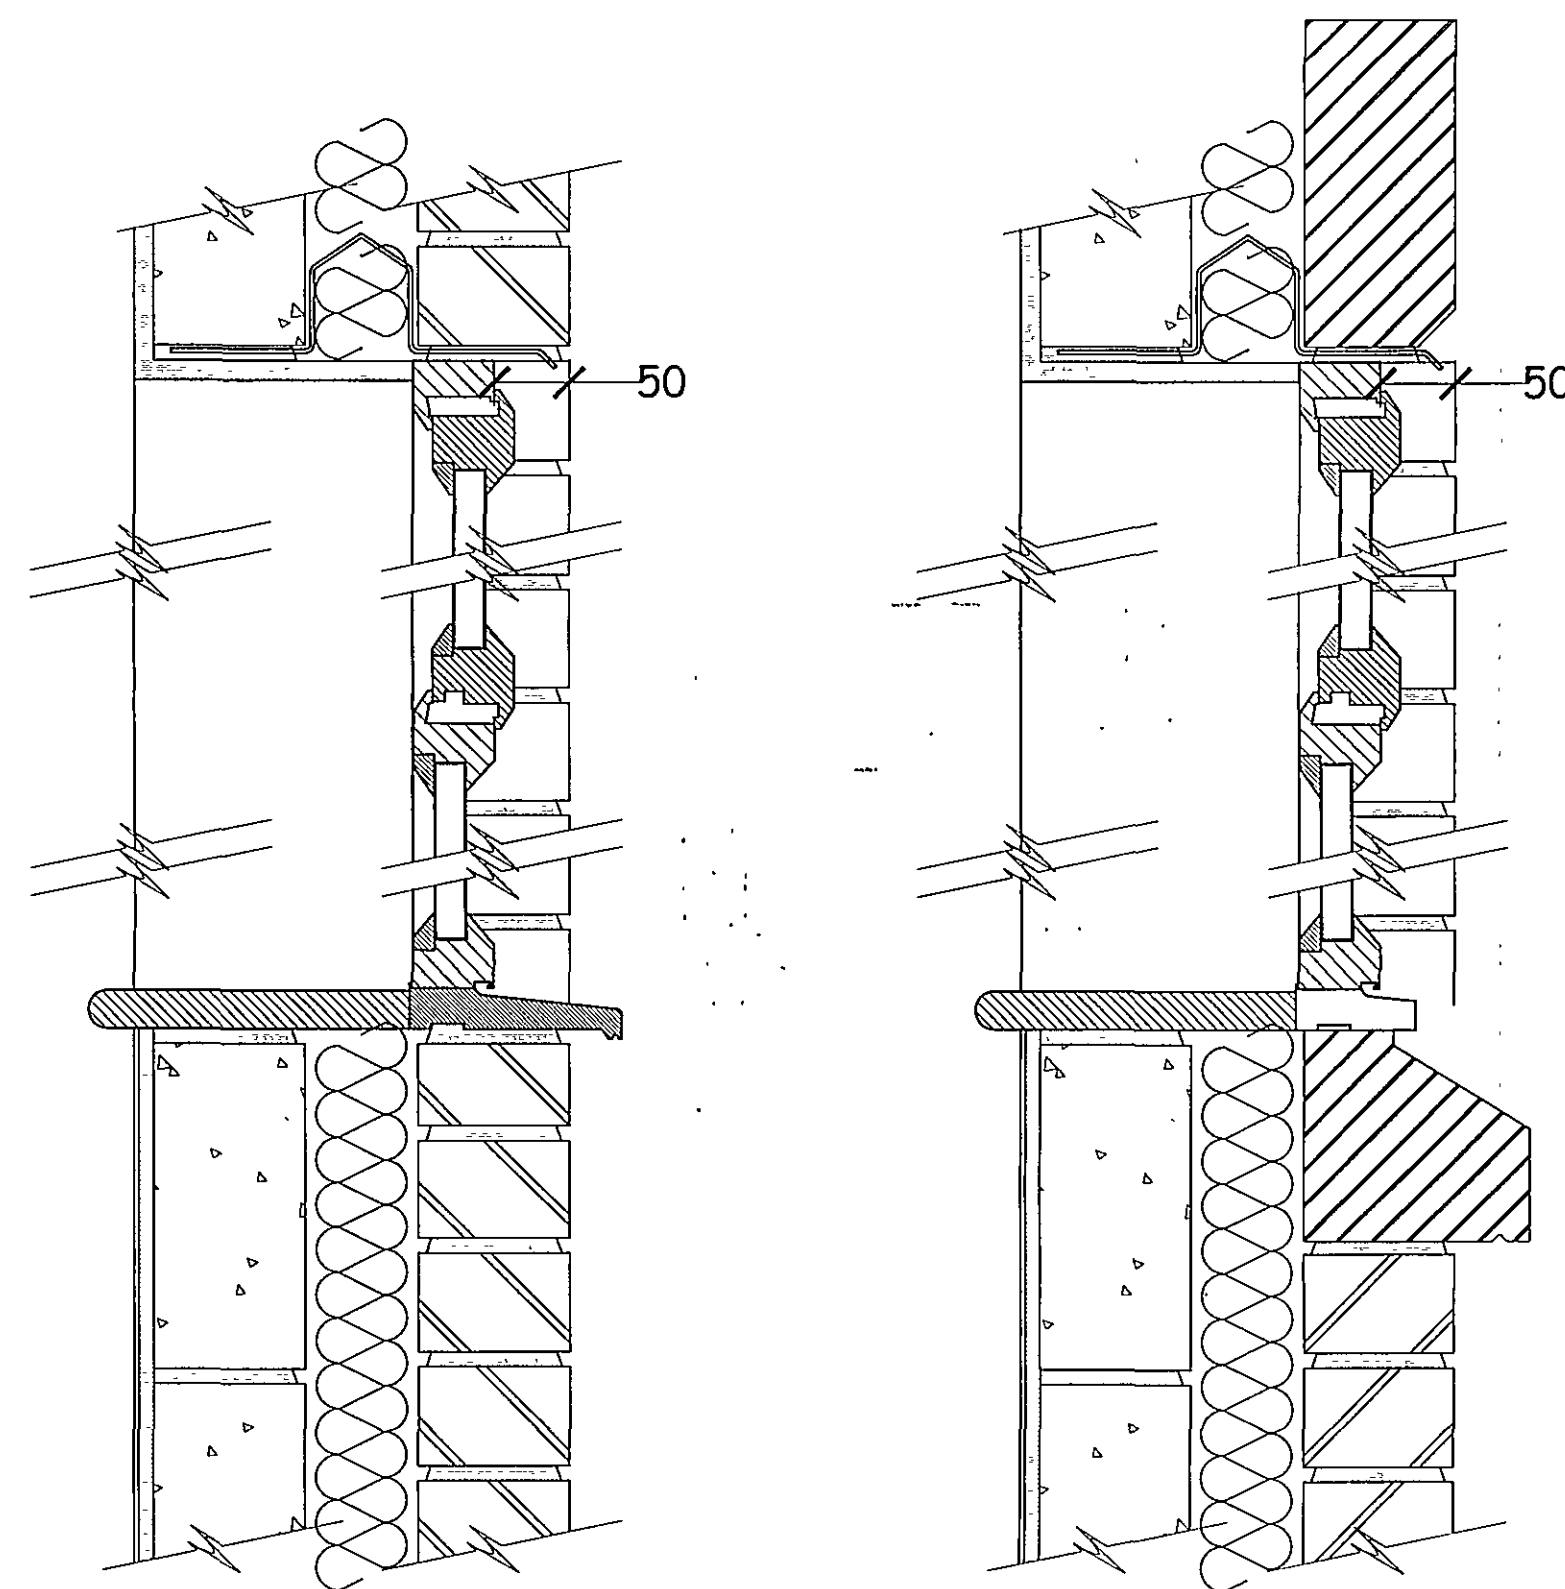

Typical section through
u.p.v.c. (with standard cill)




Typical section through
u.p.v.c. (with stub cill)

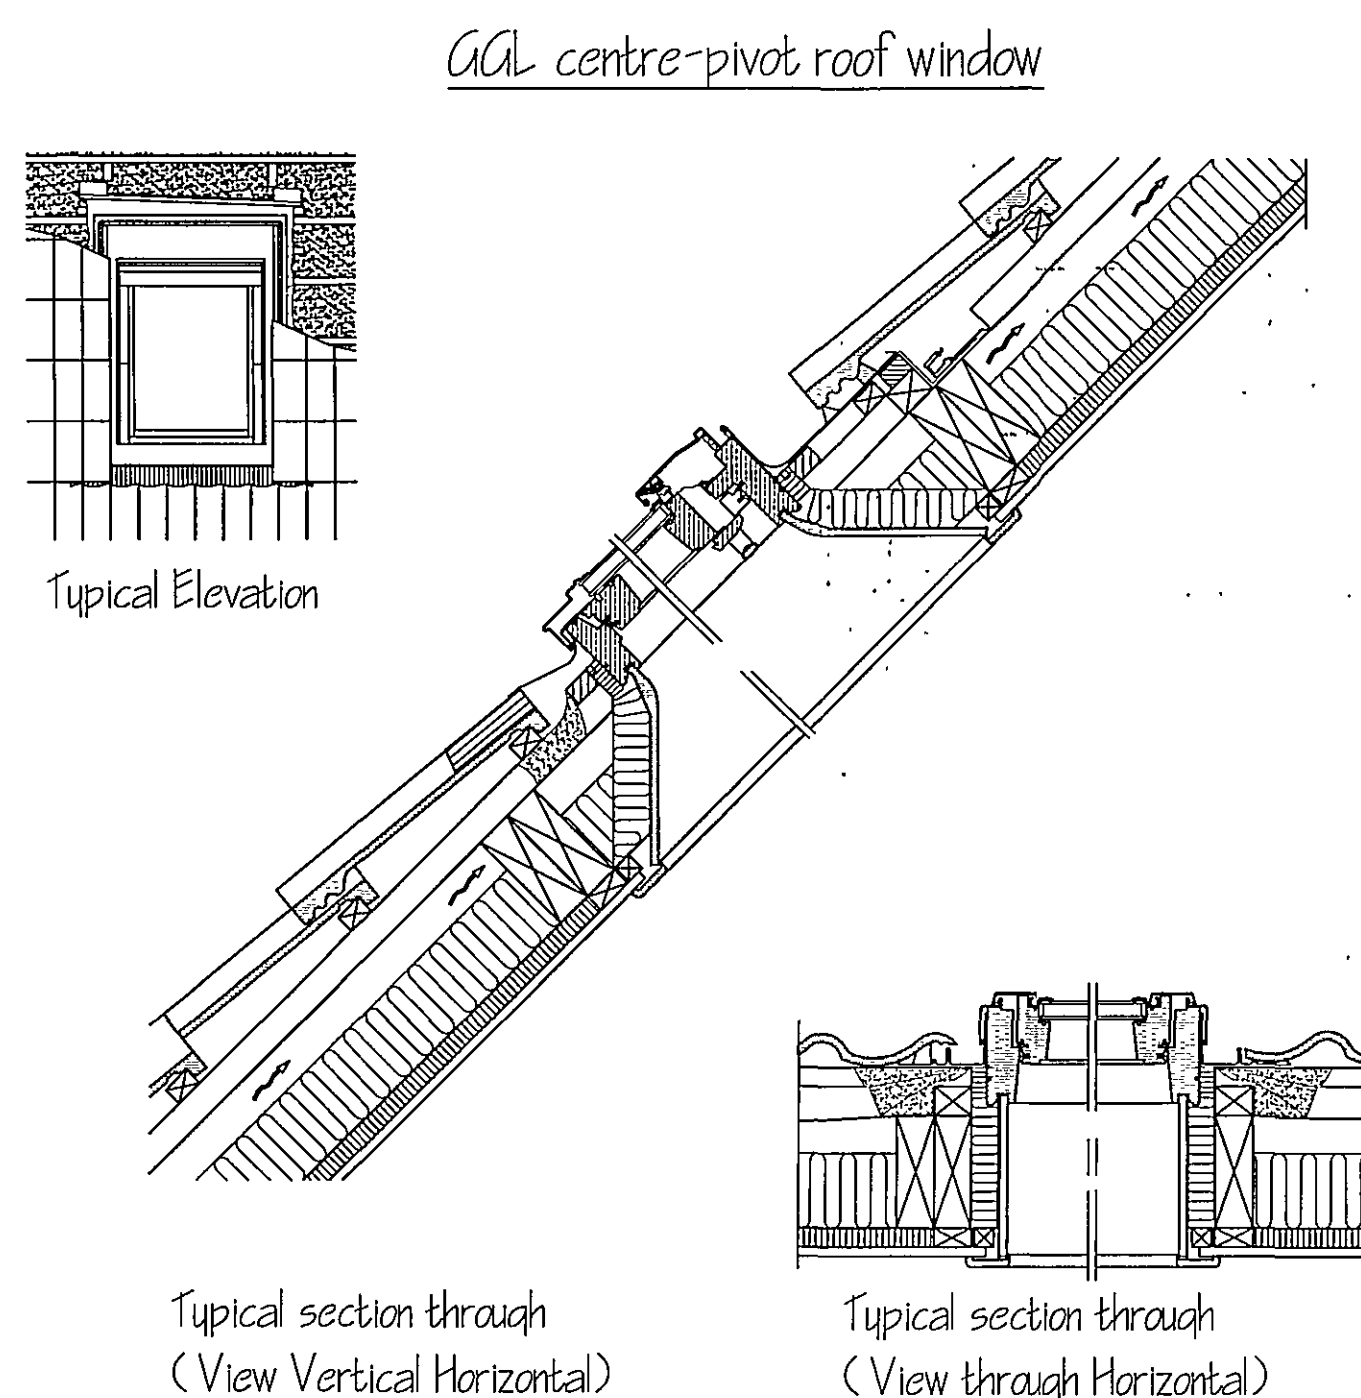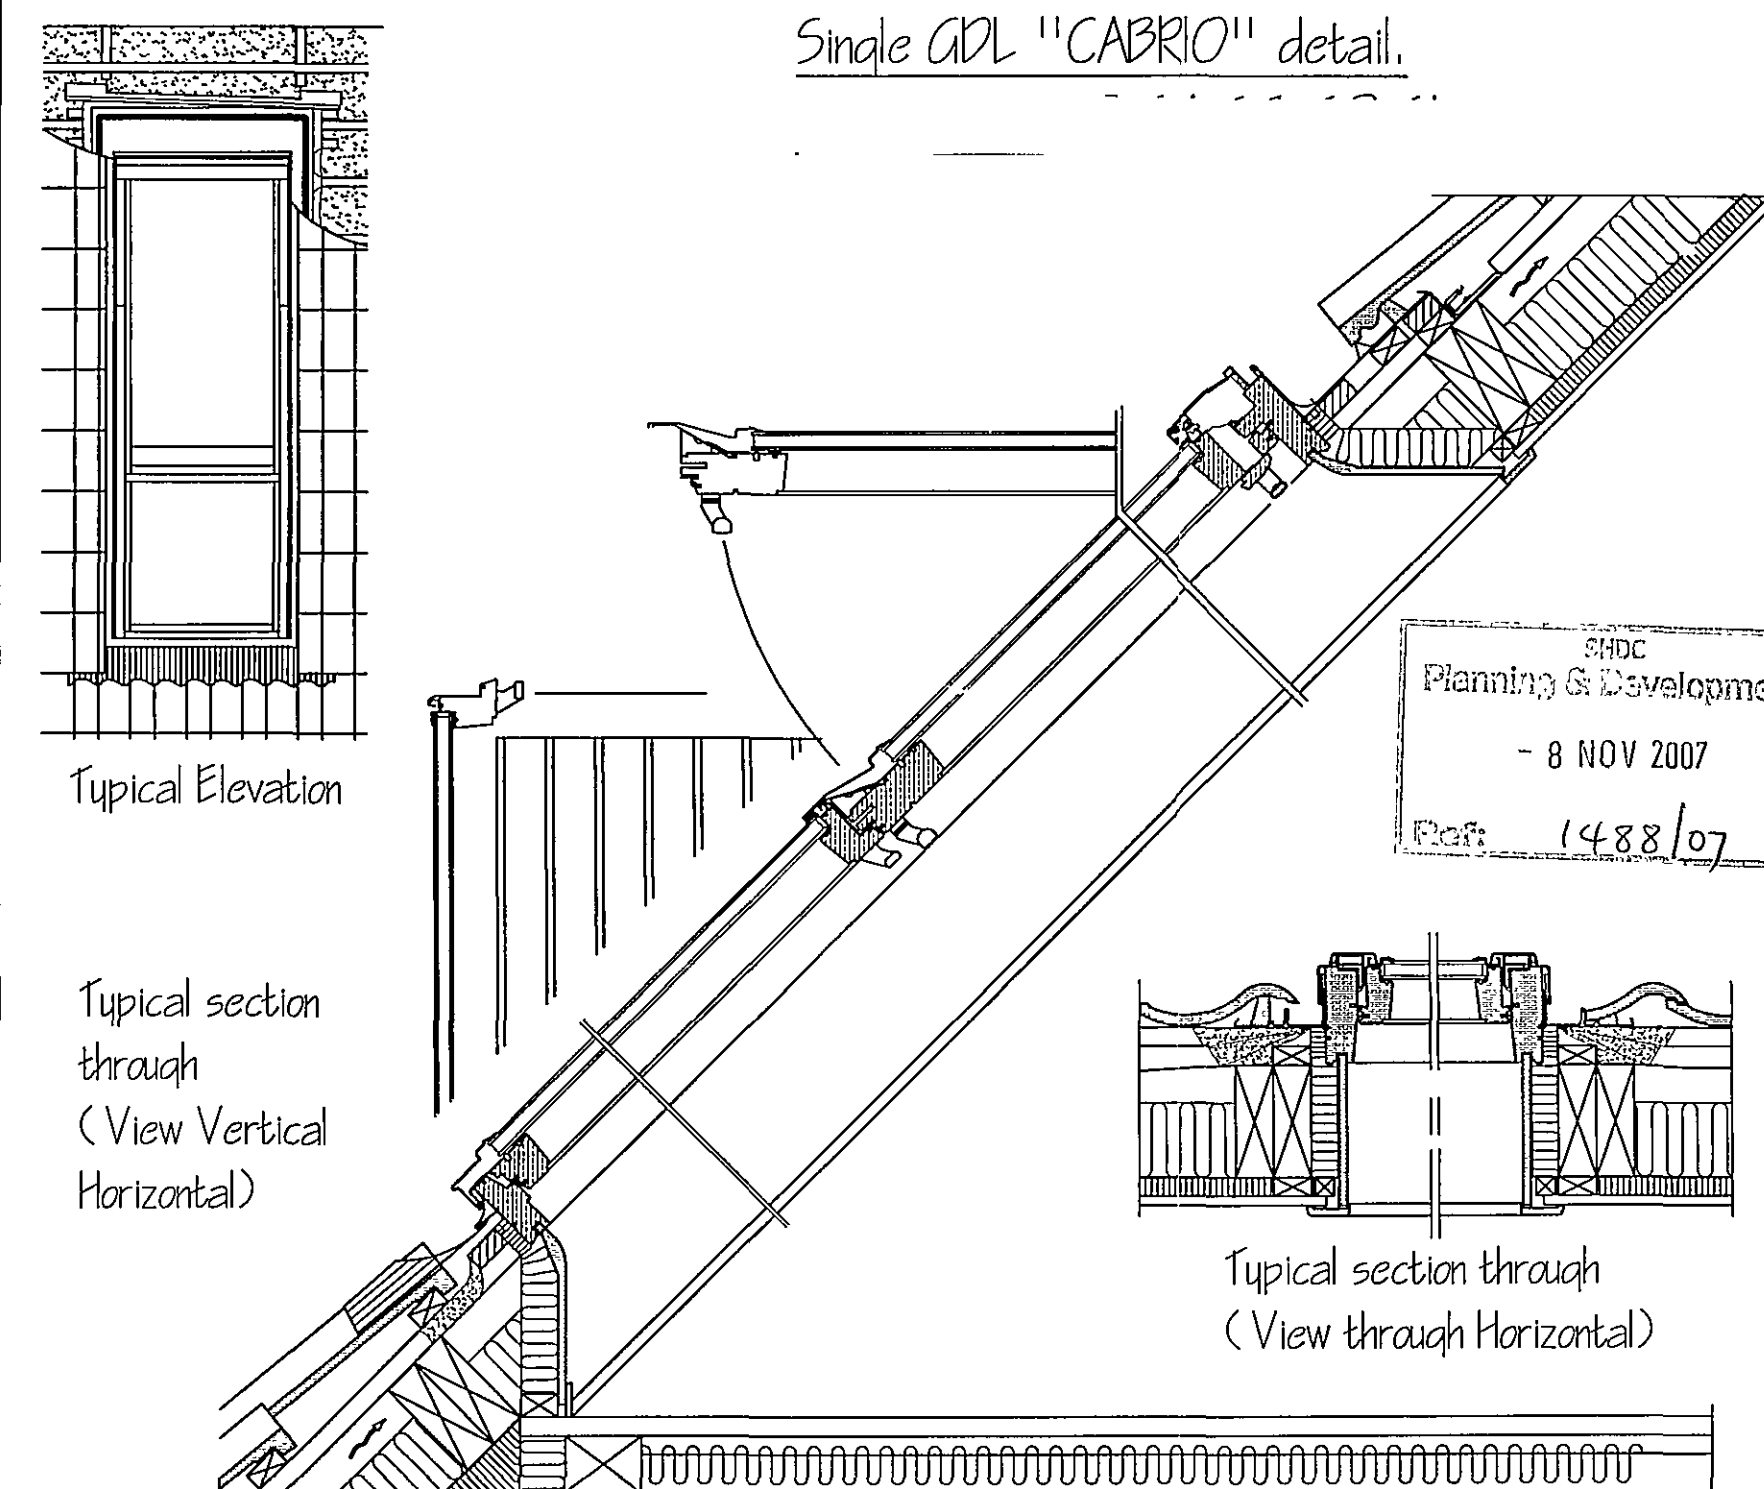

This drawing is copyright and may not be altered, traced, copied, photographed or used for any purpose other than that for which it is issued without consent of Broadgate Homes Ltd.


All dimensions to be checked on site - do not scale from drawing, any discrepancies please report to drawing office as soon as possible.

Typical Porch Detail

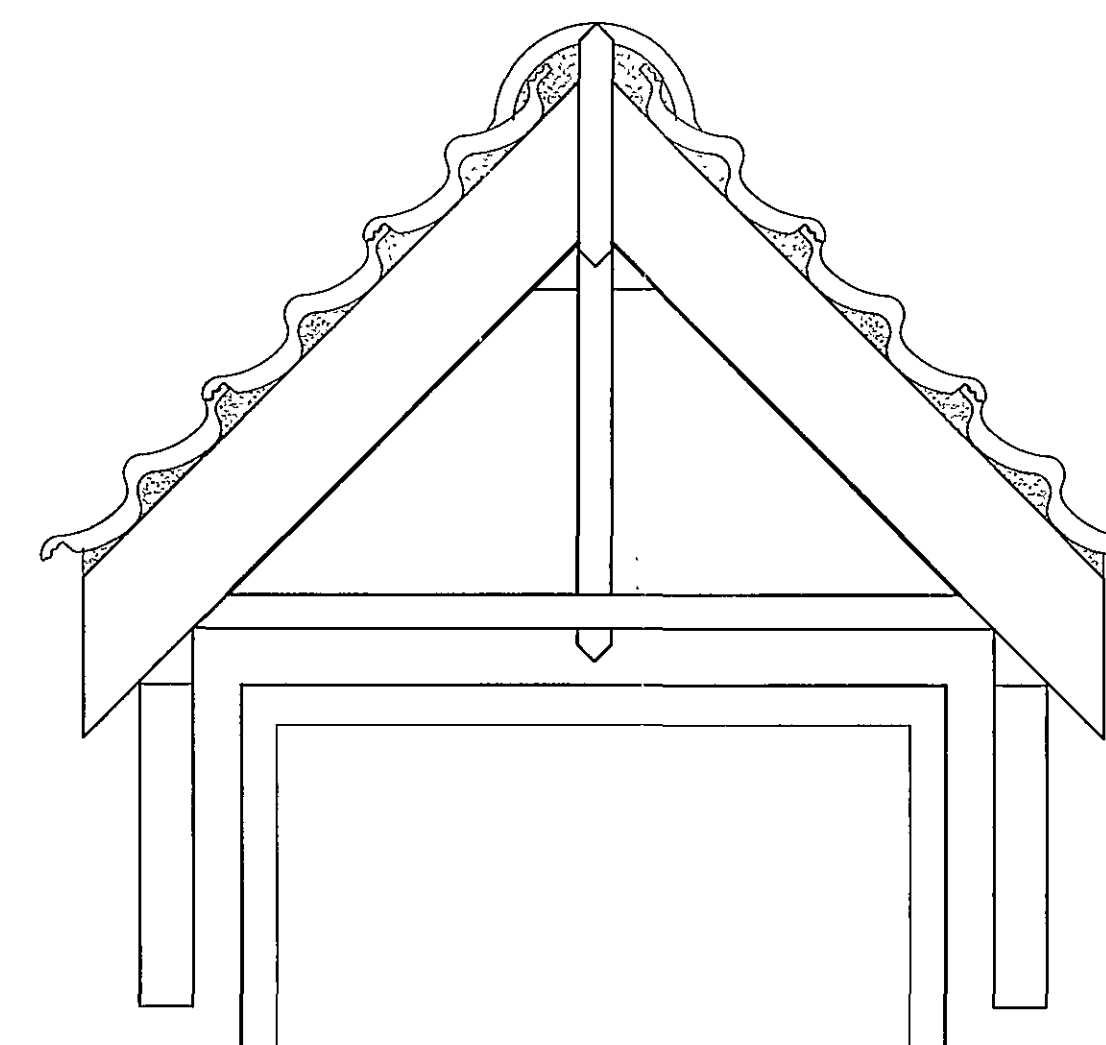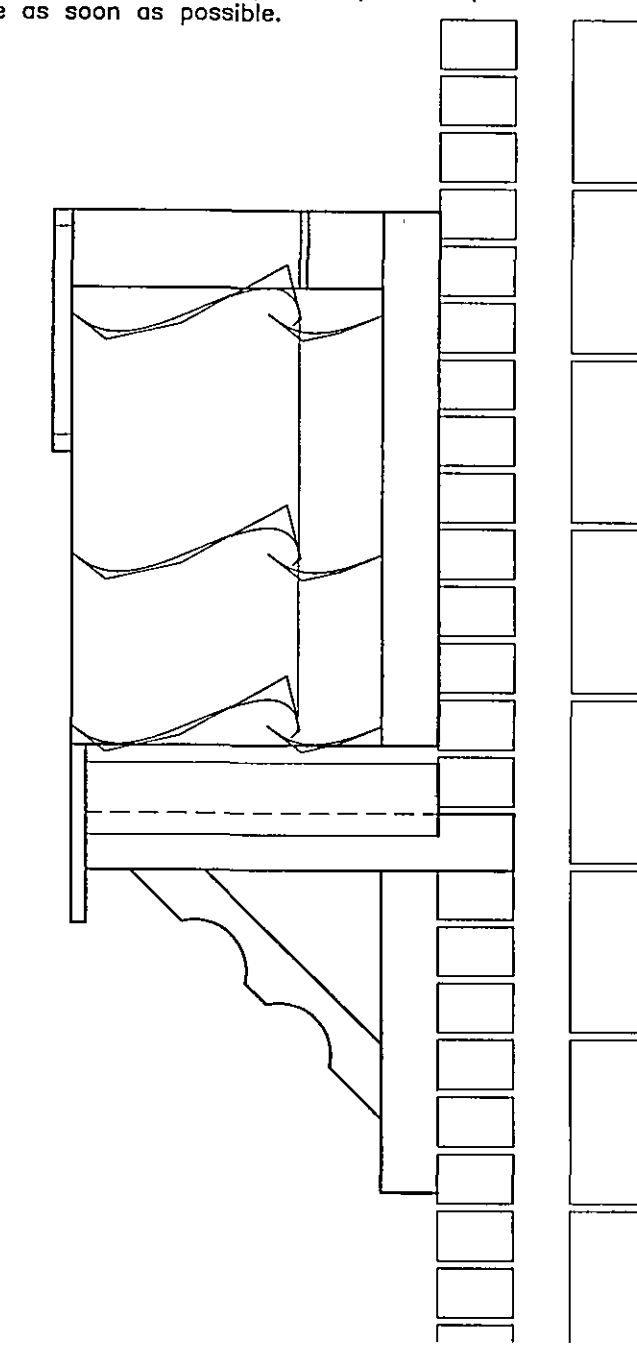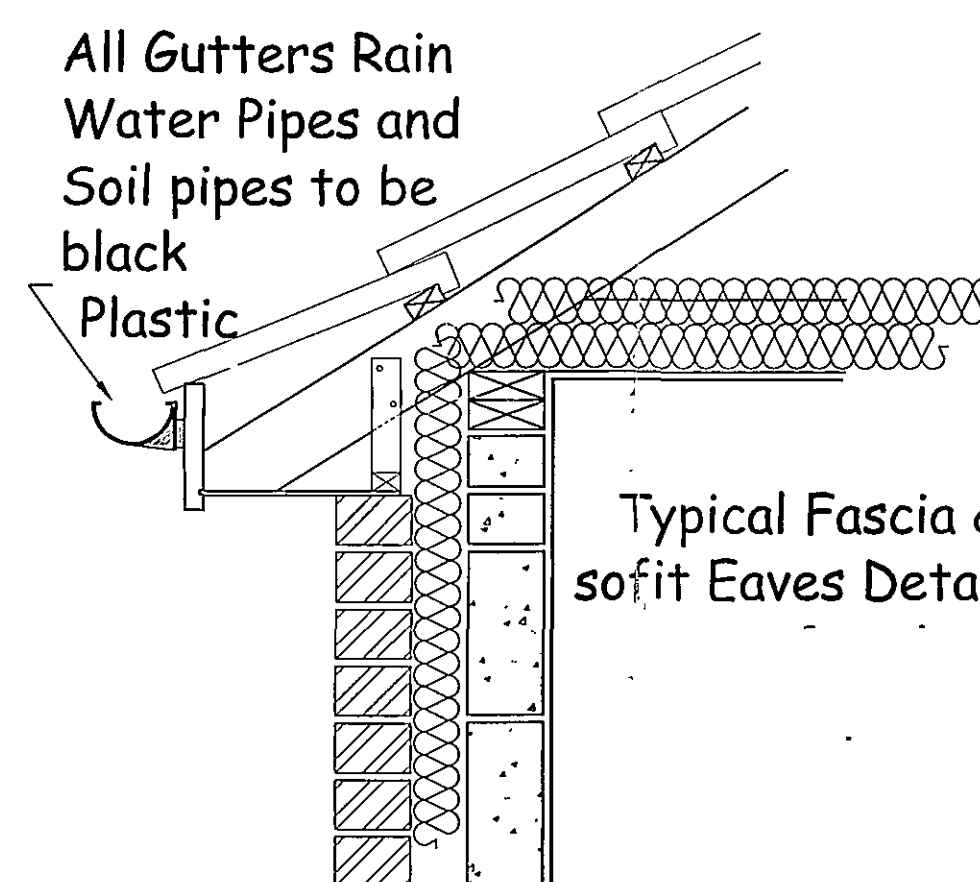

Typical Fascia &
soffit Eaves Detail

All Gutters Rain
Water Pipes and
Soil pipes to be
black
Plastic

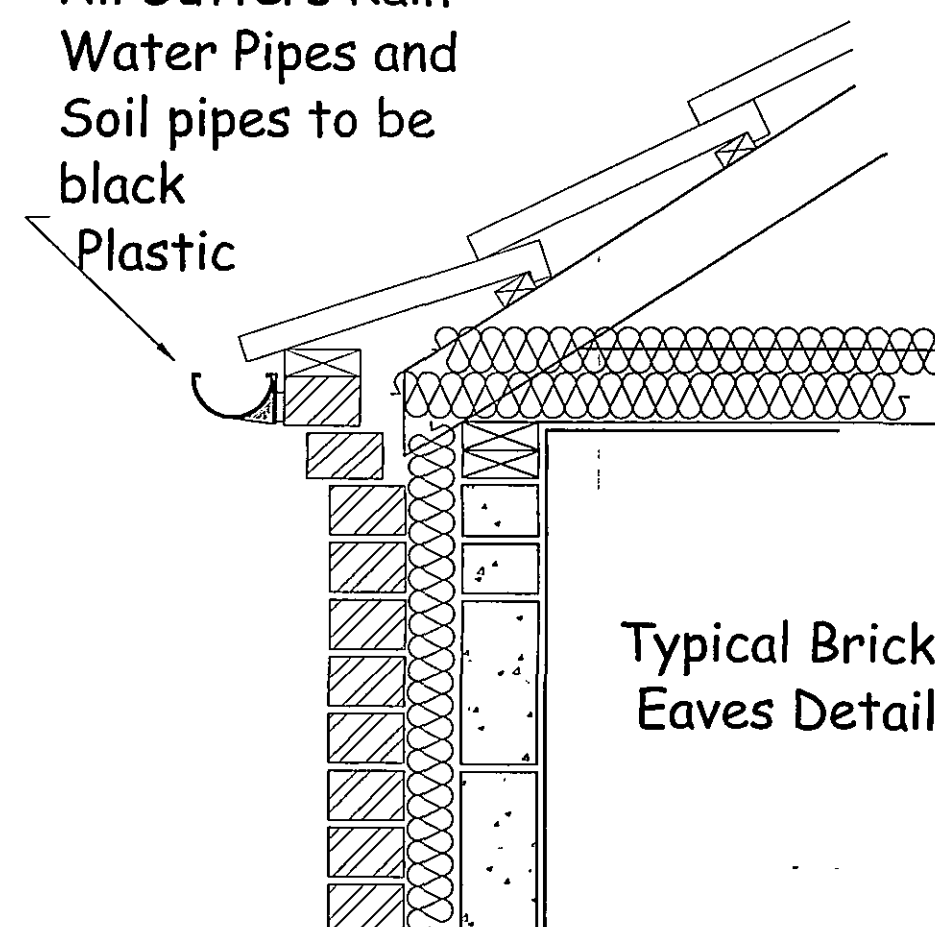

Typical Brick
Eaves Detail



Broadgate Homes Limited
Broadgate House, Wether Hill,
Spalding, Lincolnshire, PE12 6DB.
Telephone: 01408 300332 Fax: 01408 300014

HOUSE TYPE:

PROJECT TITLE:
Residential Development
off The Hayfields
Wygate Park
Spalding
Lincolnshire

DRAWING:
Cross Sections Details
CONDITION 9

REV	DESCRIPTION	DATE	BY

SCALE
1:5 1:10 1:20

DRAWN
PM

Total INT. floor Area Exc. Garage:
sqm

DATE
May 2006

DRAWING NO.
0503/PLE/SECTIONS

PLAN

M.C