
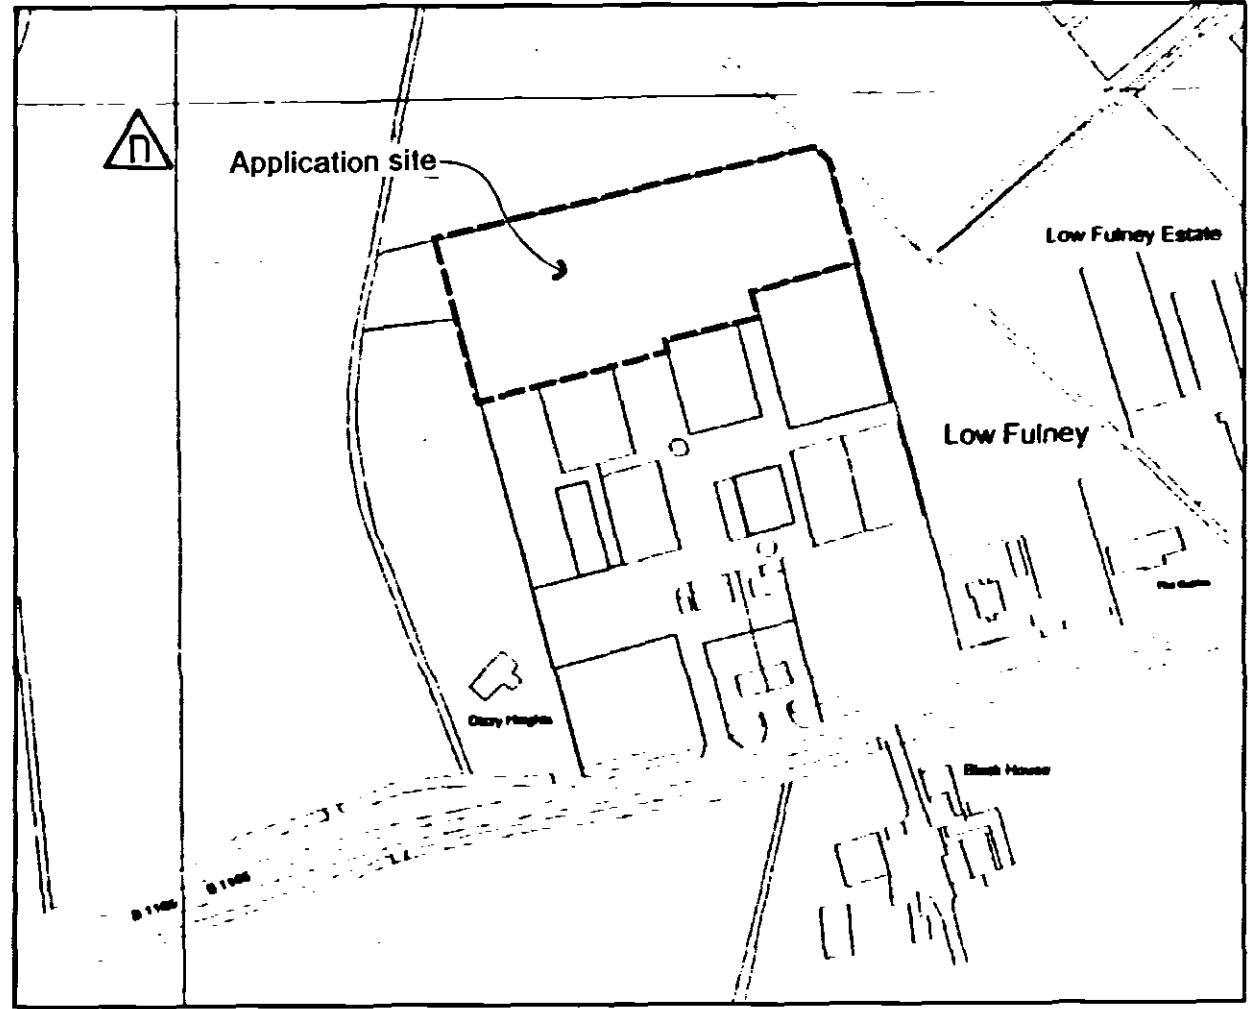


Section A-A through bund

Scale 1:50

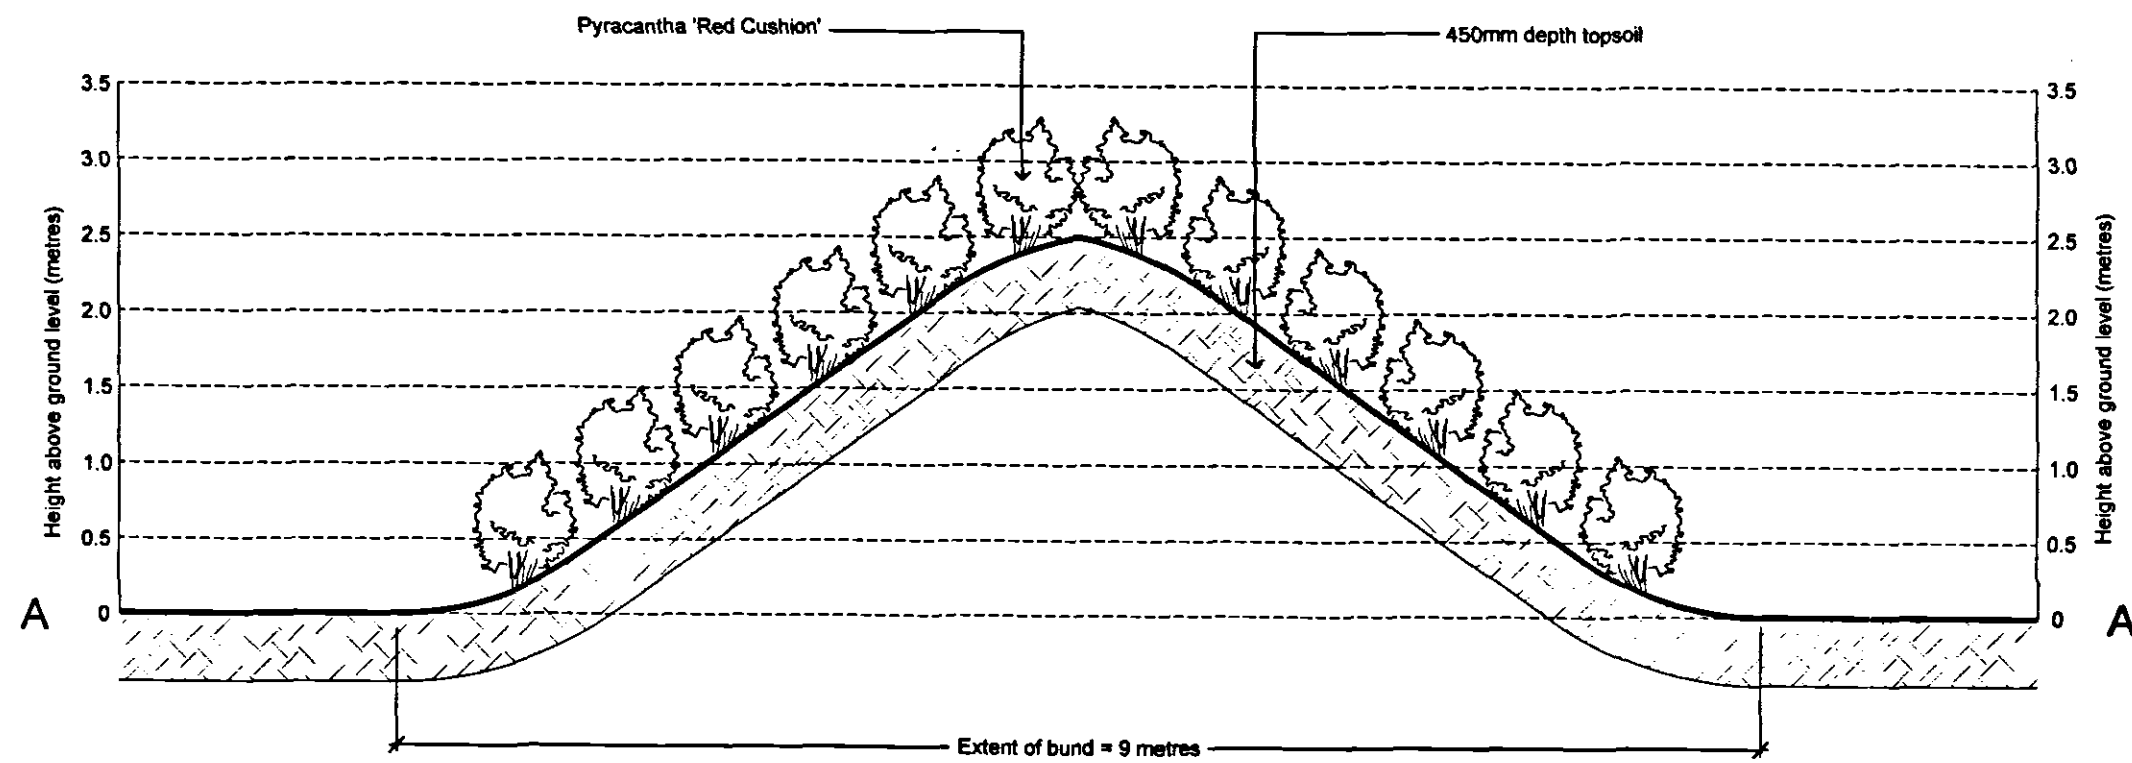

Location Plan (Not to scale)

Planting Schedule

Shrub Planting						
Qty	Species	Height (cm)	Pot size (Litres)	Form	Min. no. of breaks	Planting density
5890	Pyracantha coccinea 'Red Cushion'	20-30 Dia.	2L	Leader and laterals	3	3 per m ²

Key to Site Plan

Cut line	
0.5m vertical contours	
Shrub planting (see planting schedule)	


DRAWING

03 NOV 2004

ISSUED

Site Plan

Scale 1:500

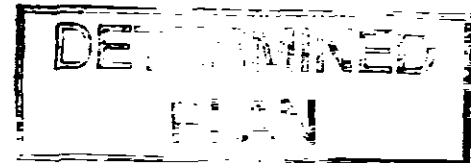

SHDC
Planning & Development
05 NOV 2004
Ref: 1489/04

rdc THE ROBERT DOUGHTY CONSULTANCY LIMITED
TOWN AND COUNTRY PLANNING-LANDSCAPE ARCHITECTURE
32 High Street, Helpington, Steepleton, Lincolnshire, NG34 0RA
Tel: (01529) 421646 Fax: (01529) 421358
Website: www.rdc-landplan.co.uk
E mail: admin@rdc-landplan.co.uk

Client: Mr & Mrs Parish			
Project: Angies Plant Centre, Weston Hills Road, Spalding			
Drawing title: Proposed Bund			
Job No. 580	Drawing No. L01	Rev.	Drawn JC
Scale As Shown	Date Nov 2004	Checked	

DO NOT SCALE from this drawing. All measurements should be checked against on site conditions and any discrepancies should be brought to the attention of the Robert Doughty Consultancy.