


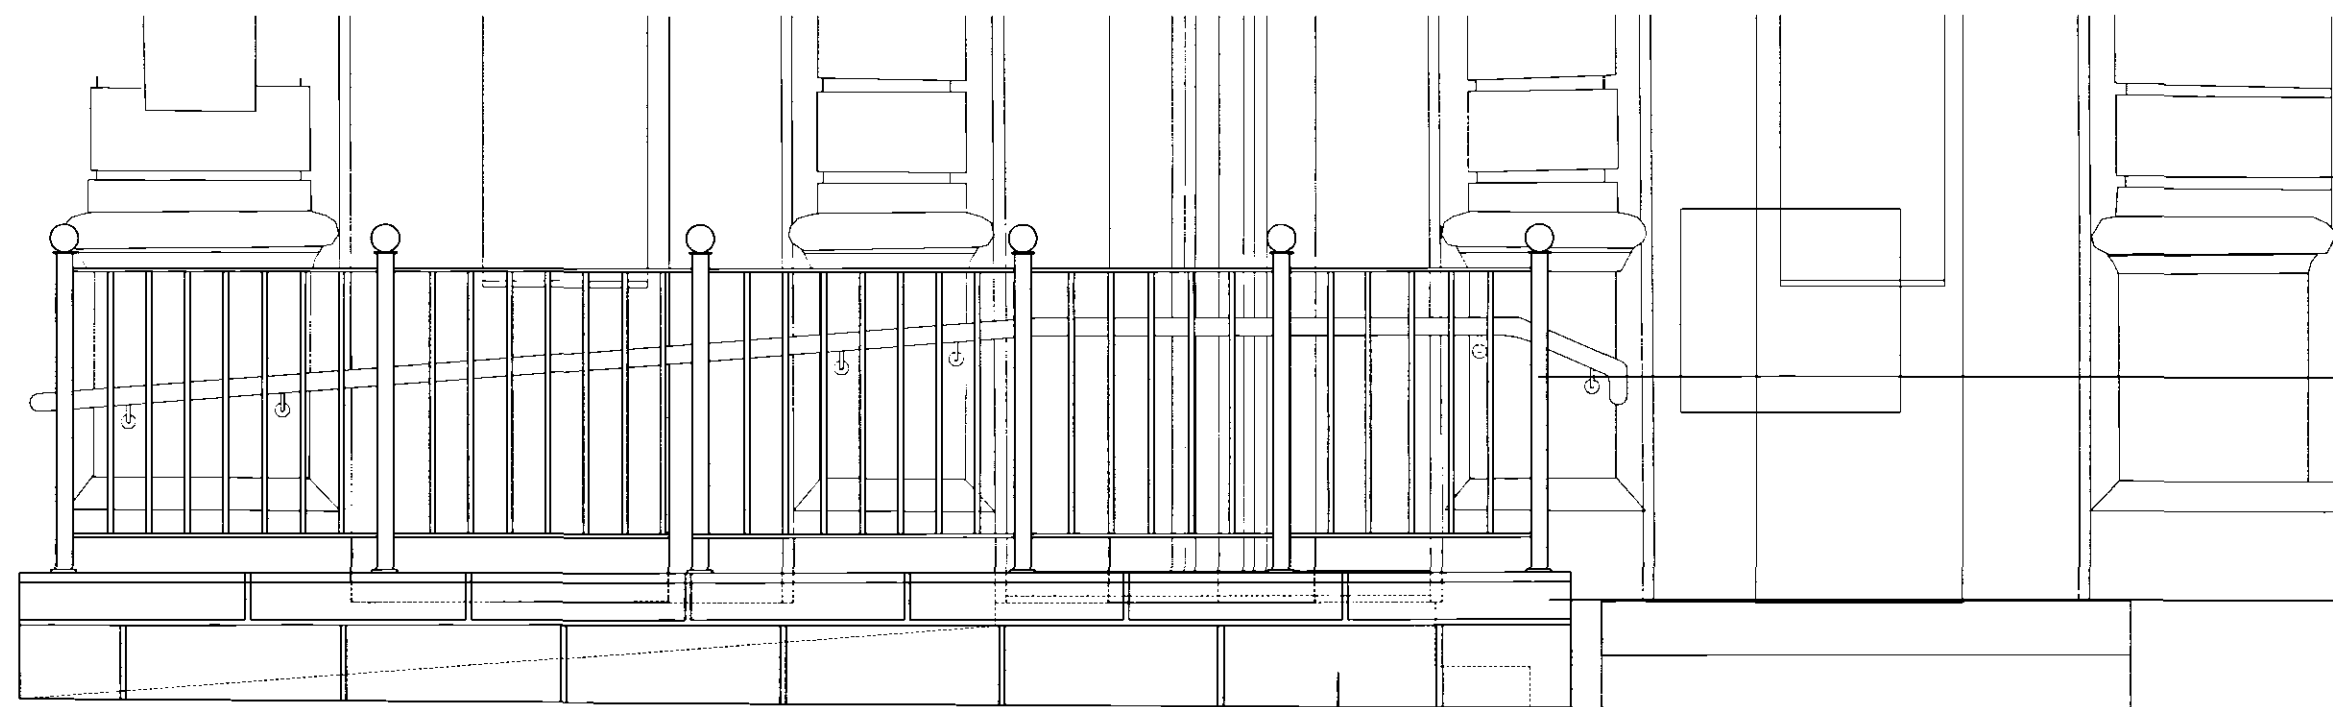


CAST IRON RAILINGS
FIXED INTO CHAMFERED
BLOCK

CHAMFERED STONE
BLOCK

RECONSTITUTED STONE
BLOCKS TO MATCH EXISTING
FINISH

FRONT ELEVATION

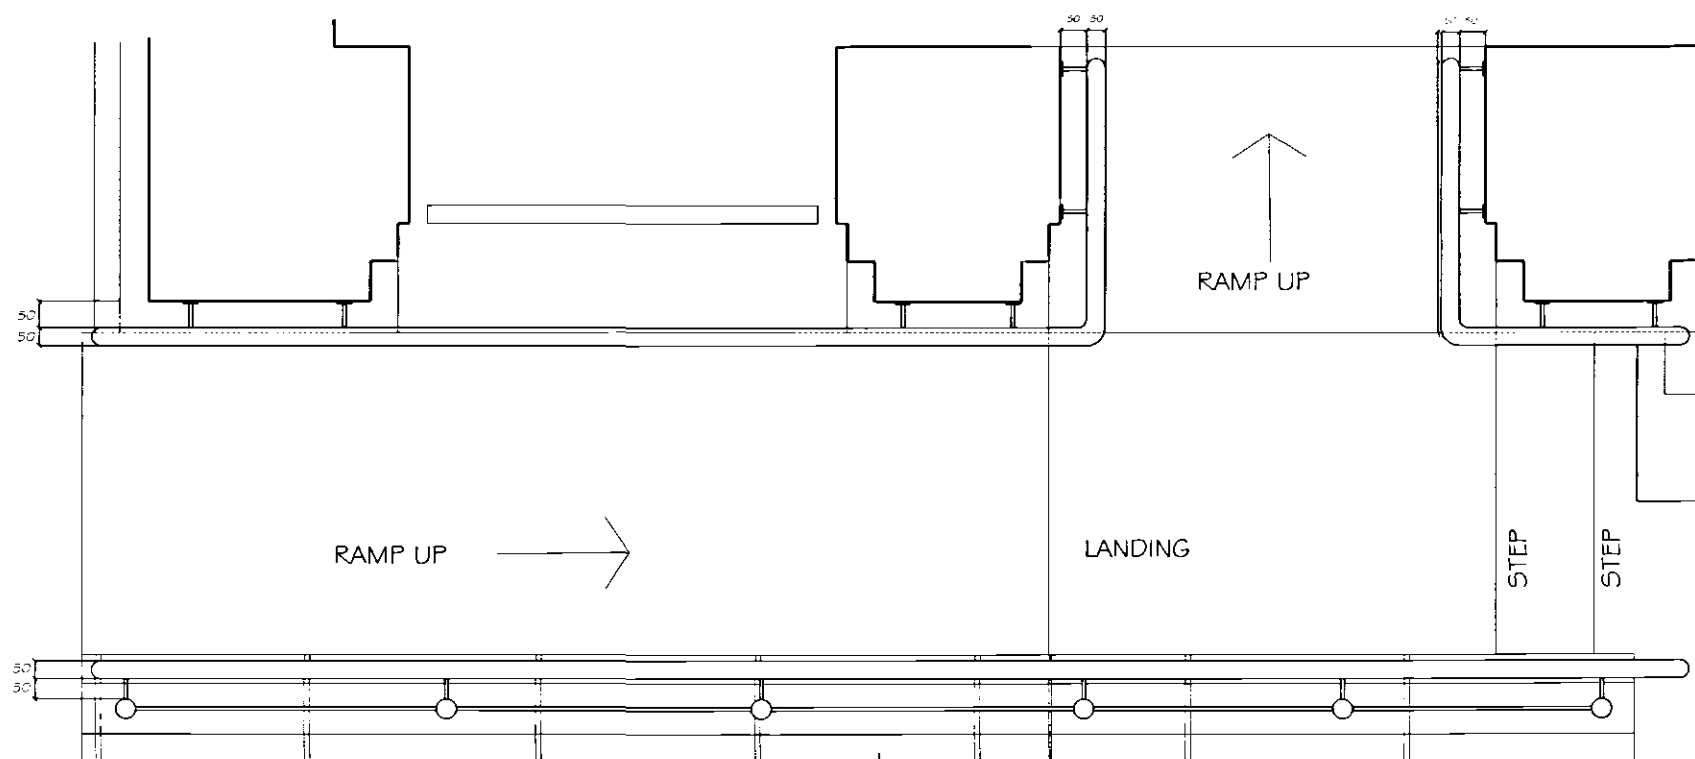

RAMP UP

CAST IRON HANDRAIL FIXED TO FACE OF
EXISTING PORTICO

RAMP UP

LANDING

STEP



STEP

STONE PLINTH WALL
TO MATCH EXISTING

PLAN



REVISION		DESCRIPTION		DRAWN		CHECKED		DATE	
PRELIMINARY		INFORMATION		TENDER		CONSTRUCTION		AS BUILT	
WOODS HARDWICK									
SCALE		1 / 20 @ A3		TITLE		HSBC LINCOLN NDP SPALDING			
DRAWN		RD		CHECKED		CHW			
DATE		24.05.04		DETAIL		PROPOSED ELEVATION AND PLAN			
CONTRACTORS MUST CHECK ALL DIMENSIONS ON SITE. ONLY THE RELEVANT DIMENSIONS ARE TO BE PROVIDED IN THE DESCRIPTIONS. ANY DISCREPANCIES MUST BE REPORTED TO THE ARCHITECT BEFORE PROCEEDING. © THIS DRAWING IS COPYRIGHT									

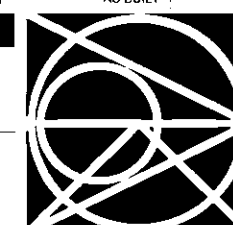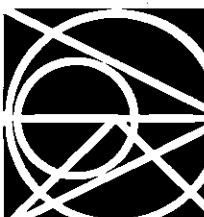

TEL: 01234 268862

ARCHITECTS & DEVELOPMENT CONSULTANTS
17 GOLDINGTON ROAD BEDFORD MK40 3NH

FAX: 01234 353034

15295-21-05

www.woodshardwick.com