


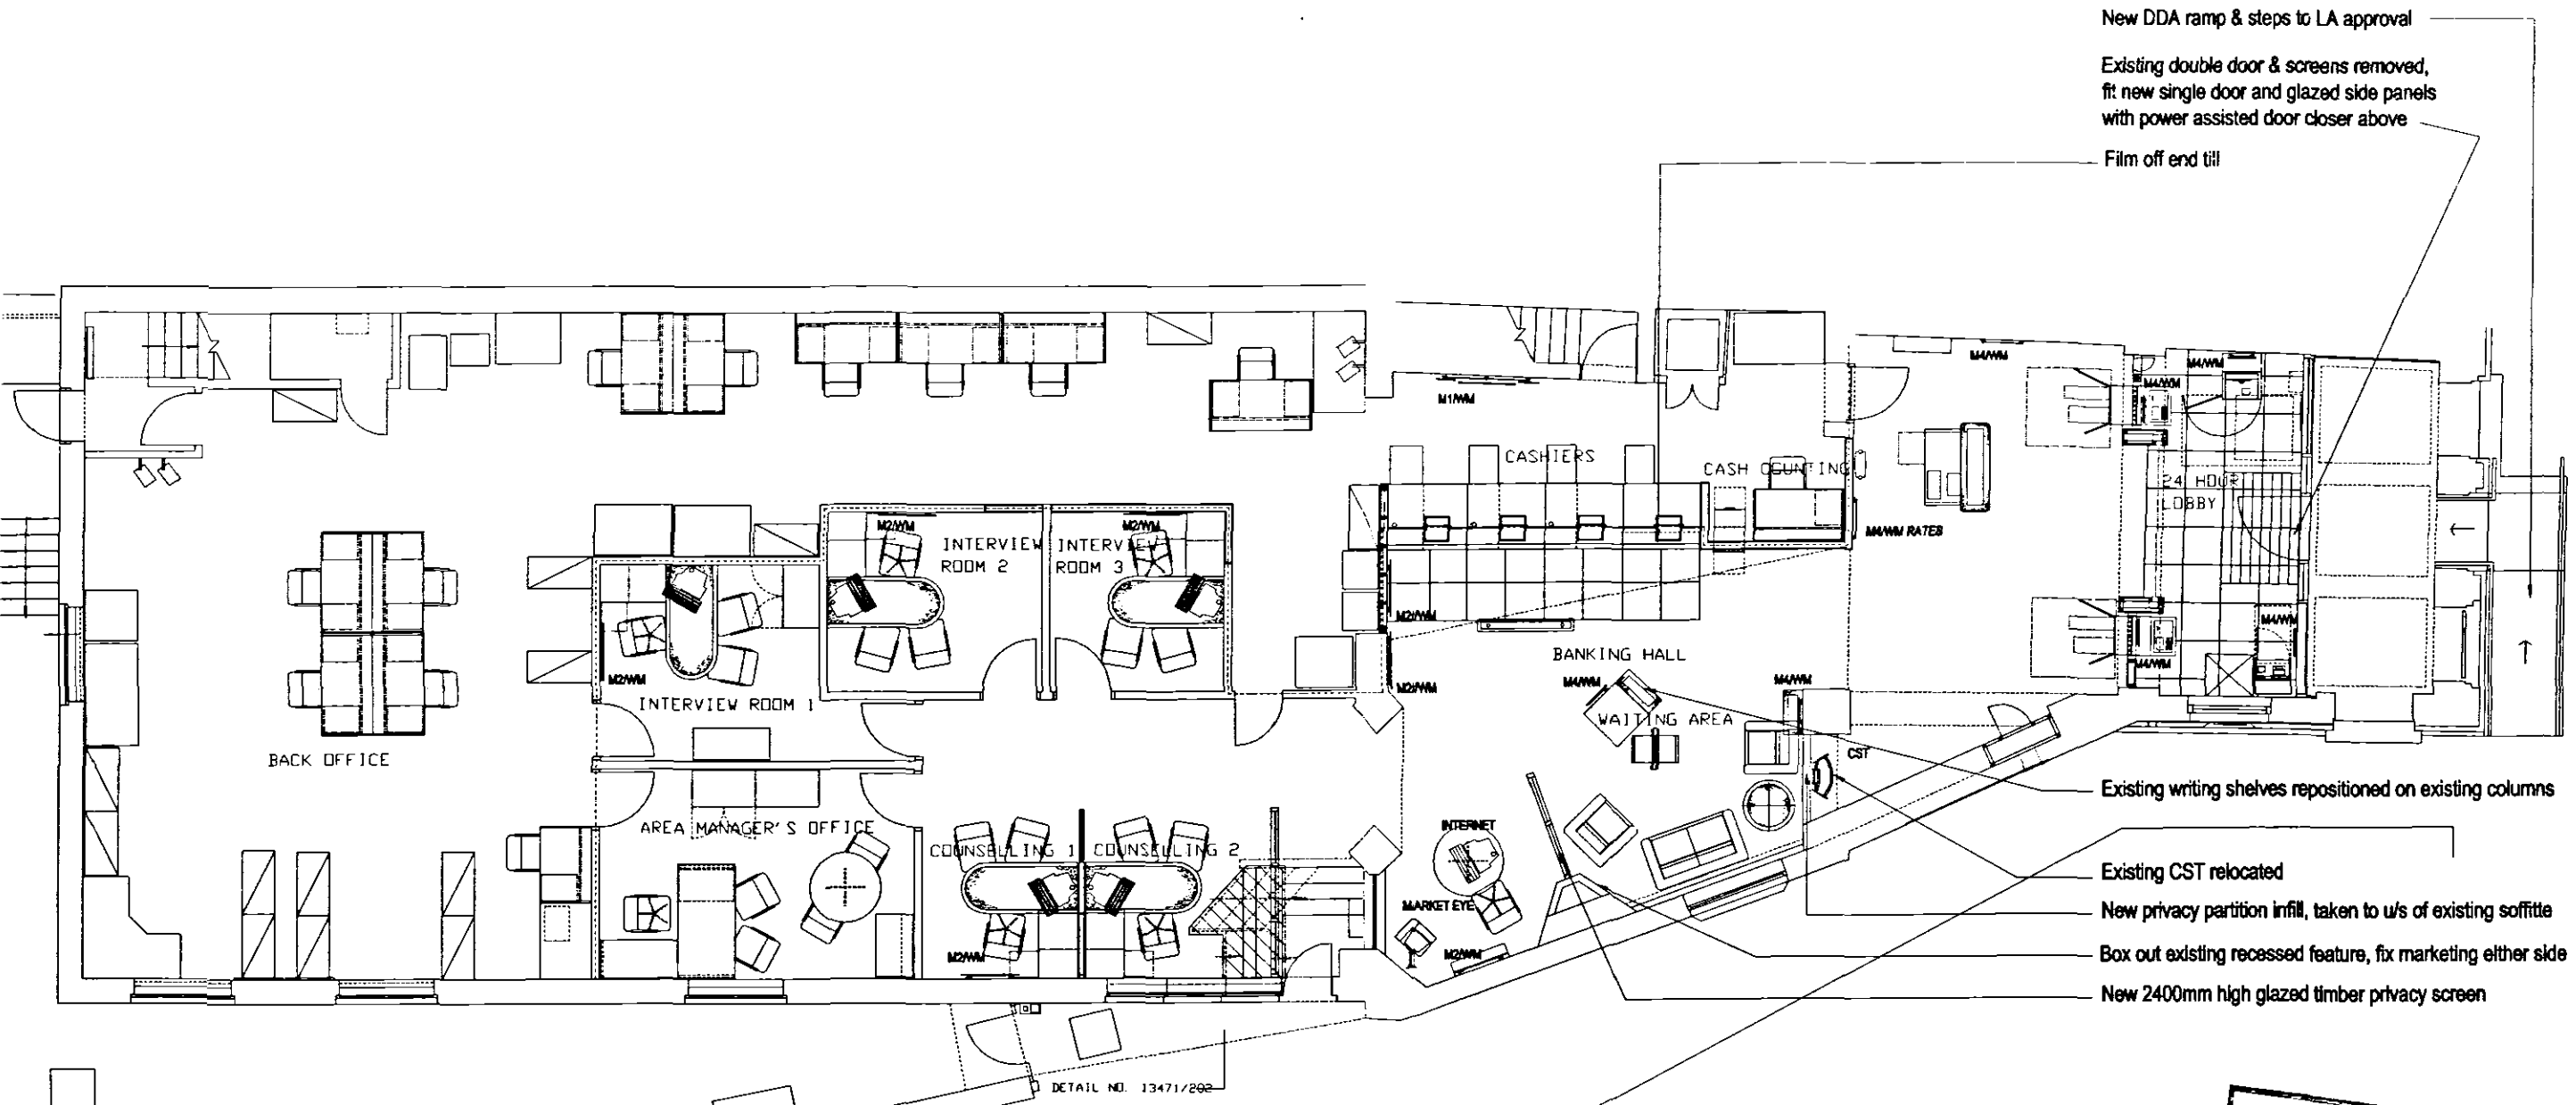

PROPOSED FLOOR PLAN

DDA	NEW EXTERNAL RAMP REMOVE EXISTING AUTOMATED DOUBLE DOORS & PROVIDE NEW DOOR & SCREEN FIT POWER ASSISTED DOOR CLOSER 3rd. STU's 2nd. PH's ADAPT EXISTING WRITING SHELF TO LOW LEVEL
MAINTENANCE	REDECORATE GROUND FLOOR PUBLIC SPACE & BACK OFFICE REPLACE SUSPENDED CEILING TILES TO BACK OFFICE AND BANKING HALL ROOF SURVEY REQUIRED RESURF 24HR LOBBY SCREEN & DOORS PLASTER REPAIRS ROD & TEST RAINWATER GOODS REPLACE BANKING HALL CARPETS REPLACE CASHIERS AREA CARPET
SERVICES	REPLACE 1500 LIGHT FITTINGS TO CASHIERS AREA
SECURITY	2 NEW CAMERAS 1 CAMERA REALIGN NEW INTERCOM TO BCTU

FINISHES
ALL NEW REFURBISHED AND DECORATED DETAILS AND SURFACES TO MATCH EXISTING HSBC BRANCH FINISHES UNLESS STATED OTHERWISE

SABC
PLANNING & DEVELOPMENT
15 DEC 2003
Ref. 1507/03

U	Reviewed only at Review meeting 20.11.2003 & 22.11.2003 (BC)	CWL	CWL	26.11.2003
C	Amended following DTW (A11/2003 - Brief REV C)	CWL	CWL	06.11.2003
B	Amended following DTW 18.10.2003	CWL	CWL	02.11.2003
A	Amended following branch visit 03.10.2003	CWL	CWL	03.10.2003

REVISION	DESCRIPTION	DATE	CHECKED	DATE
1	Woods Hardwick	11.09.03		

WOODS HARDWICK
150 @ A1 / 1100 @ A3
HSBC LINCOLN ND SPALDING (7256)
DATE: 11.09.03
SCALE: 1:50 @ A1 / 1:100 @ A3
TITLE: GROUND FLOOR PLAN PROPOSED
ARCHITECTS & DEVELOPMENT CONSULTANTS
17 GOLDINGTON ROAD BEDFORD MK40 3H4
TEL: 01234 355882 FAX: 01234 355394
15295-21-02 D