




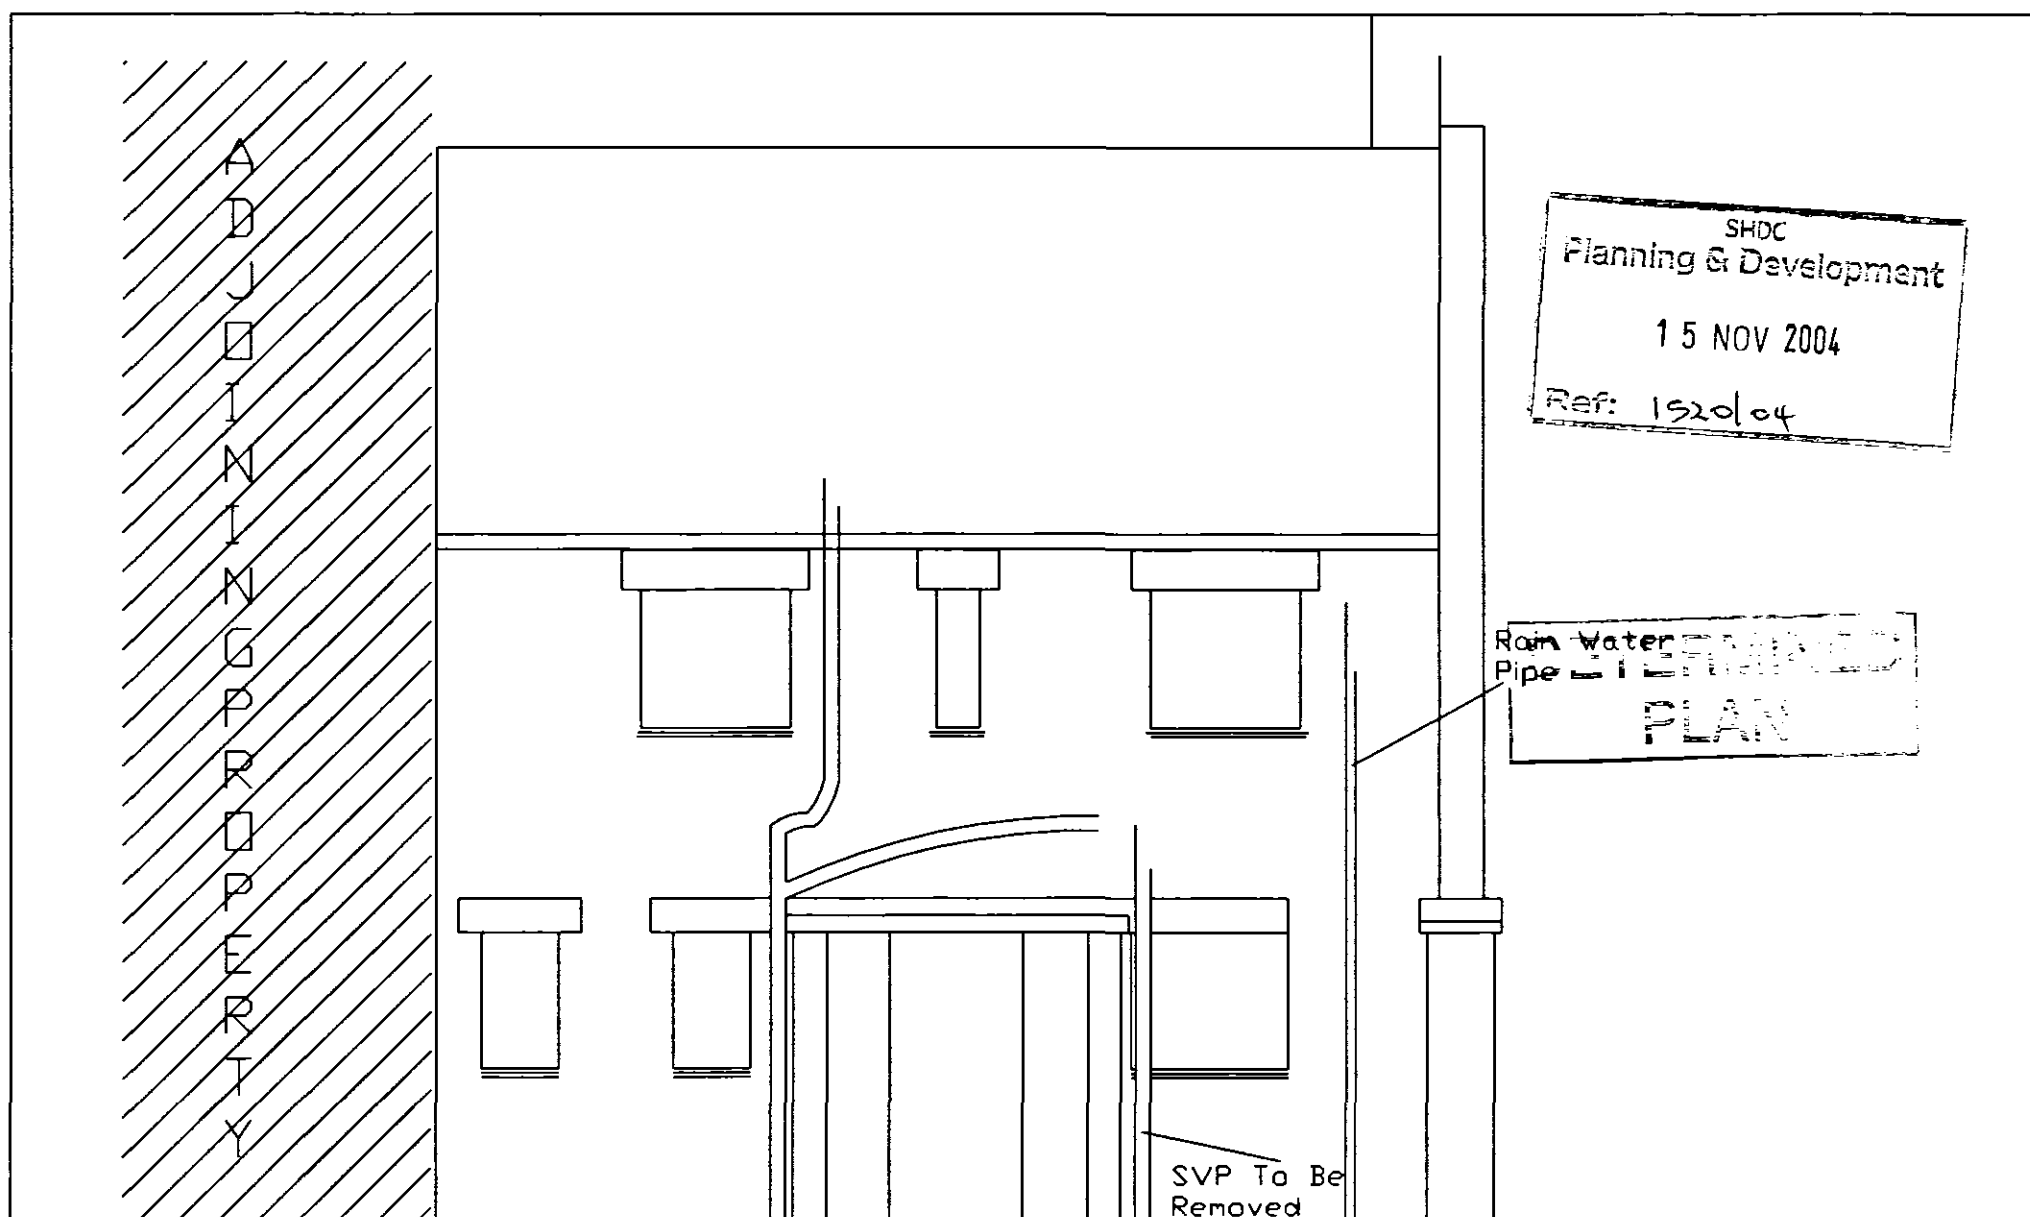

Existing Rear Elevation 1:50

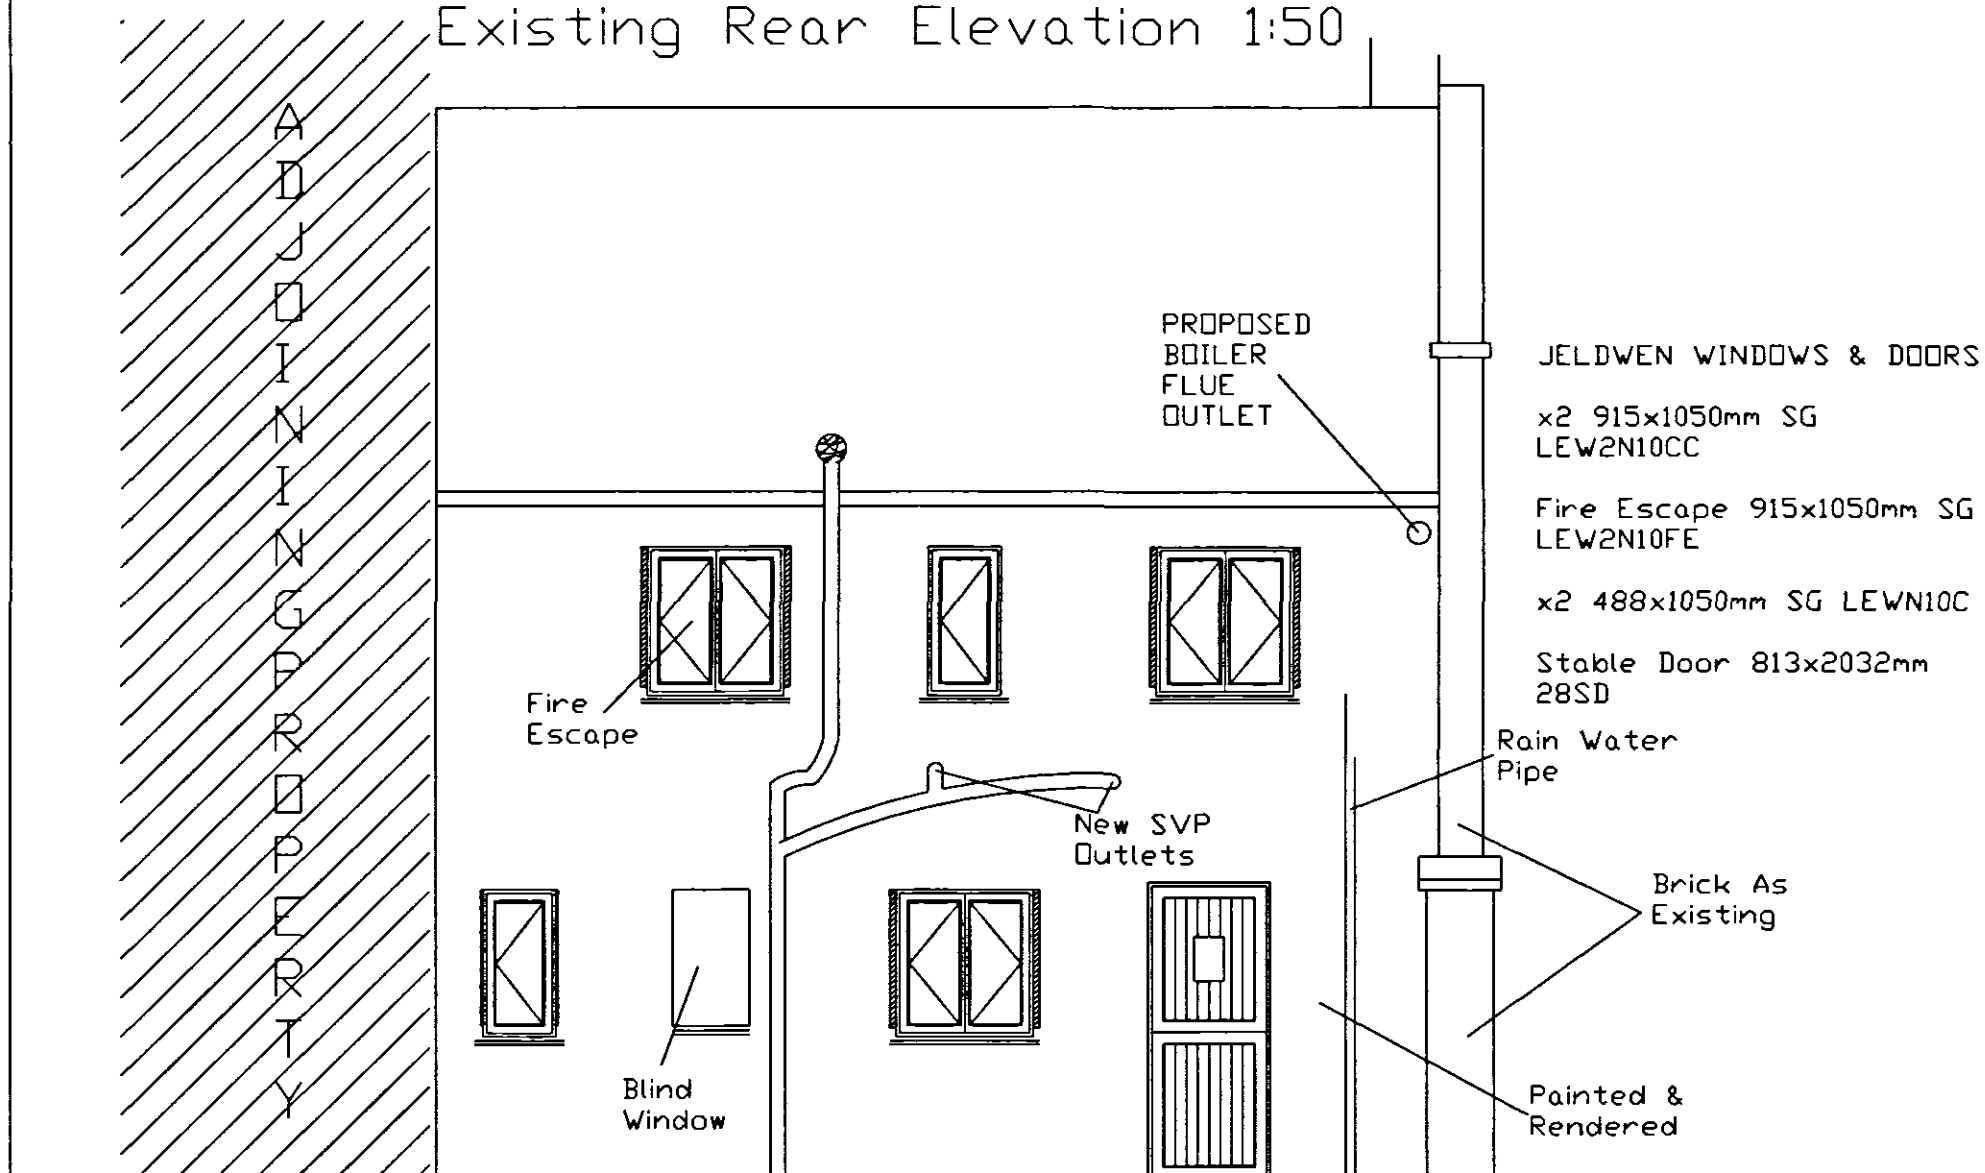

Proposed Rear Elevation 1:50

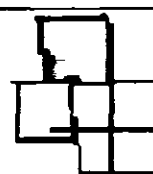

Design & Management

7 West Fen, Frithville, Boston, Lincs
Phone: 01205 750775 Fax: 01205 750775

Existing/ Proposed Rear
Elevations 1:50
5 Church Street
Spalding
Lincs

DESIGNED & DRAWN BY KEITH BAKER DESIGN & MANAGEMENT
TEL/FAX 01205 750 775. ALL DRAWINGS ARE SUPPLIED SUBJECT TO
KBD&M'S STANDARD CONDITIONS. WHICH, ARE AVAILABLE ON REQUEST.
© COPYRIGHT K. BAKER 10/04