



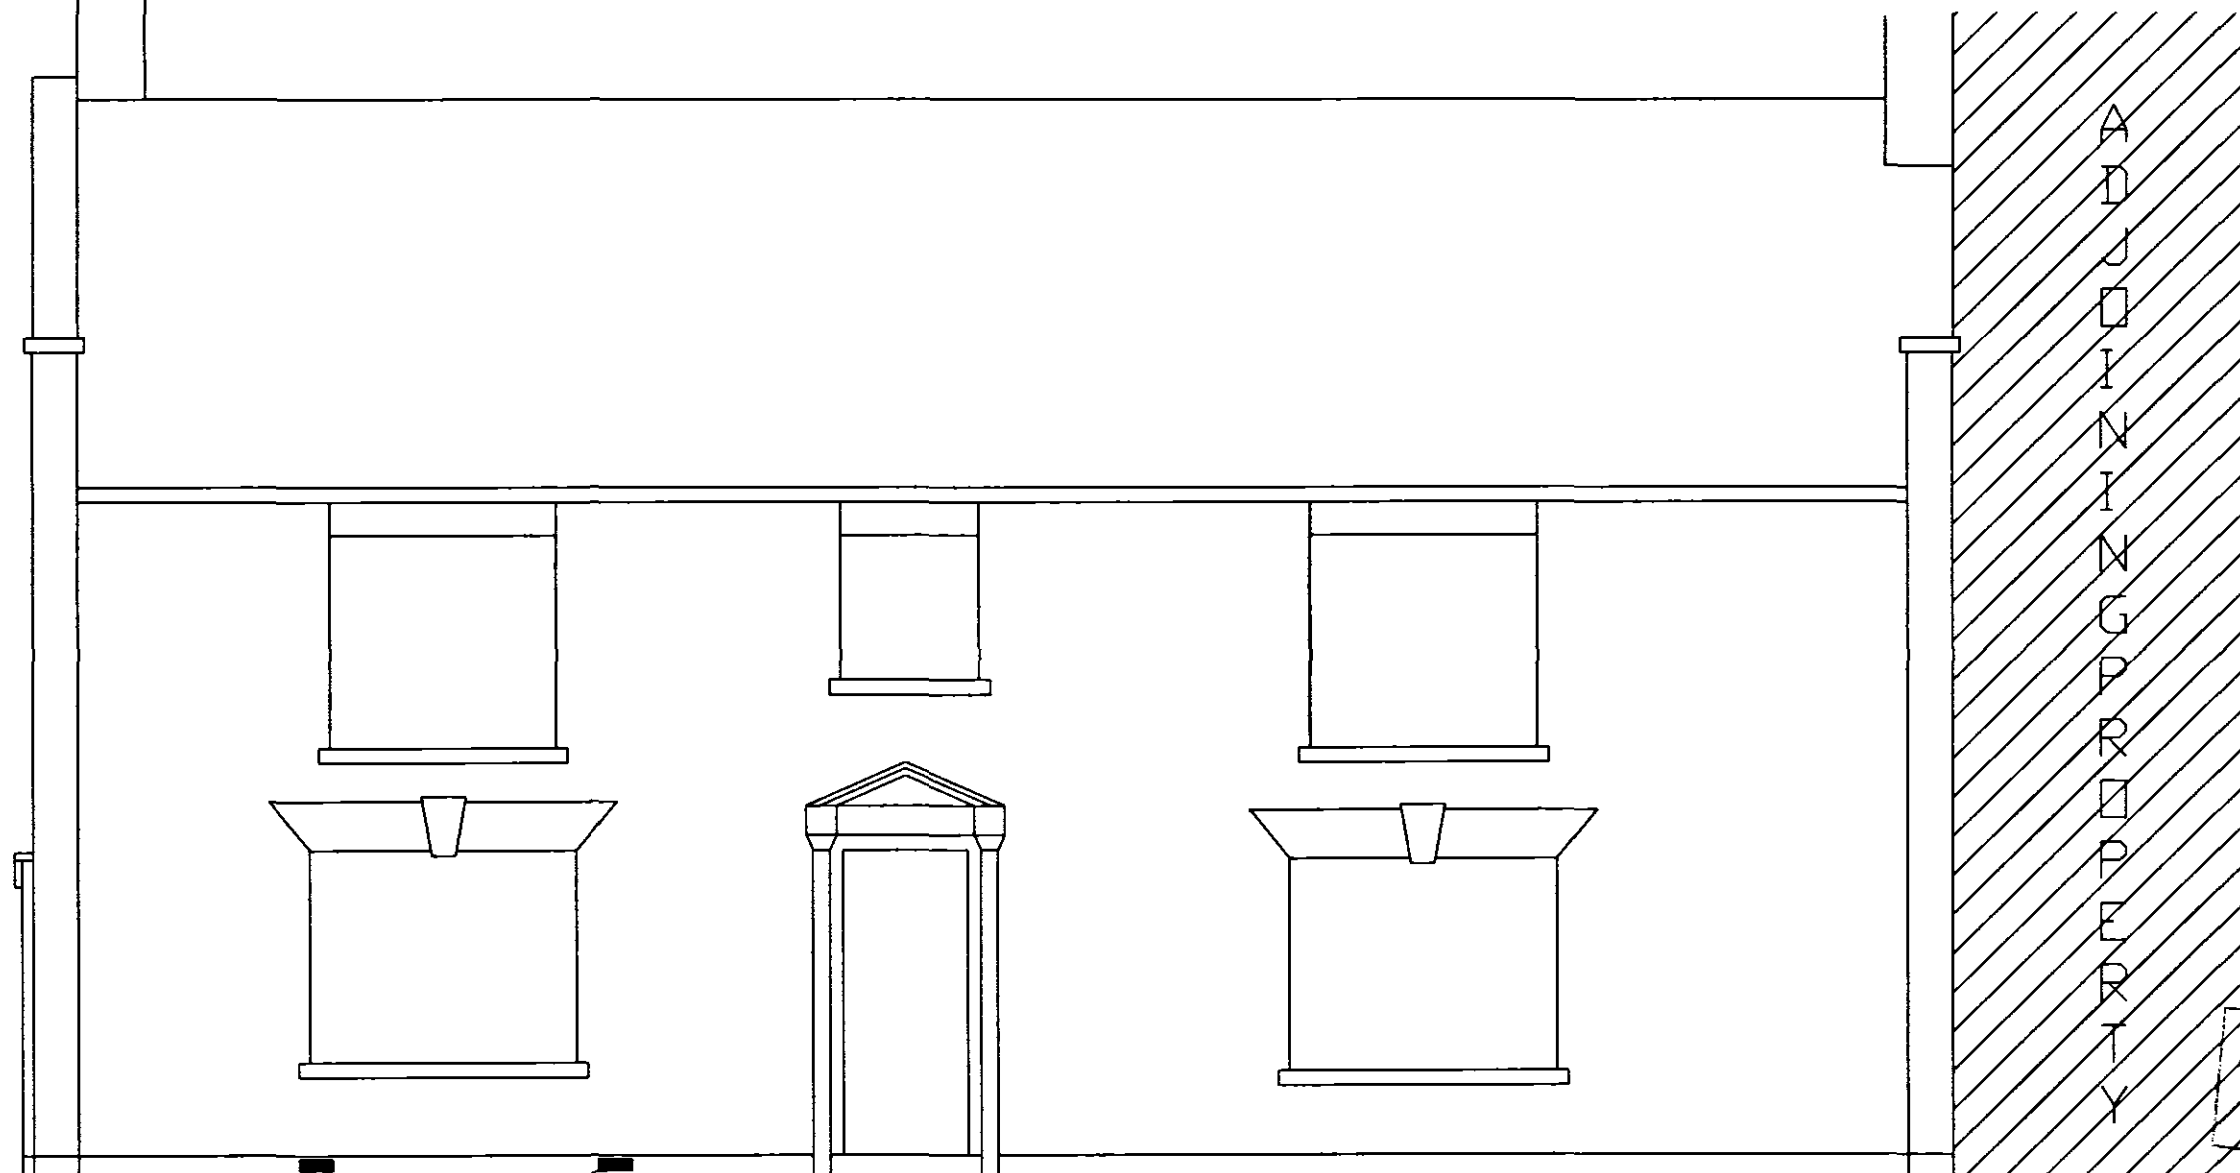

DETERMINED  
PLAN

PROPOSED CLAY  
(RED BANK) AIR  
VENTS

Front Elevation 1:50

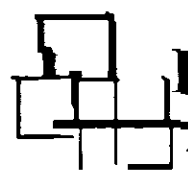

**Design & Management**

7 West Fen, Frithville, Boston, Lincs  
Phone: 01205 750775 Fax: 01205 750775

DESIGNED & DRAWN BY KEITH BAKER DESIGN & MANAGEMENT  
TEL/FAX 01205 750 775. ALL DRAWINGS ARE SUPPLIED SUBJECT TO  
KBD&M'S STANDARD CONDITIONS, WHICH, ARE AVAILABLE ON REQUEST.  
© COPYRIGHT K. BAKER 10/04

Existing Front Elevation 1:50  
5 Church Street  
Spalding  
Lincs

SHDC  
Planning & Development  
15 NOV 2004  
Ref: 1520/04