



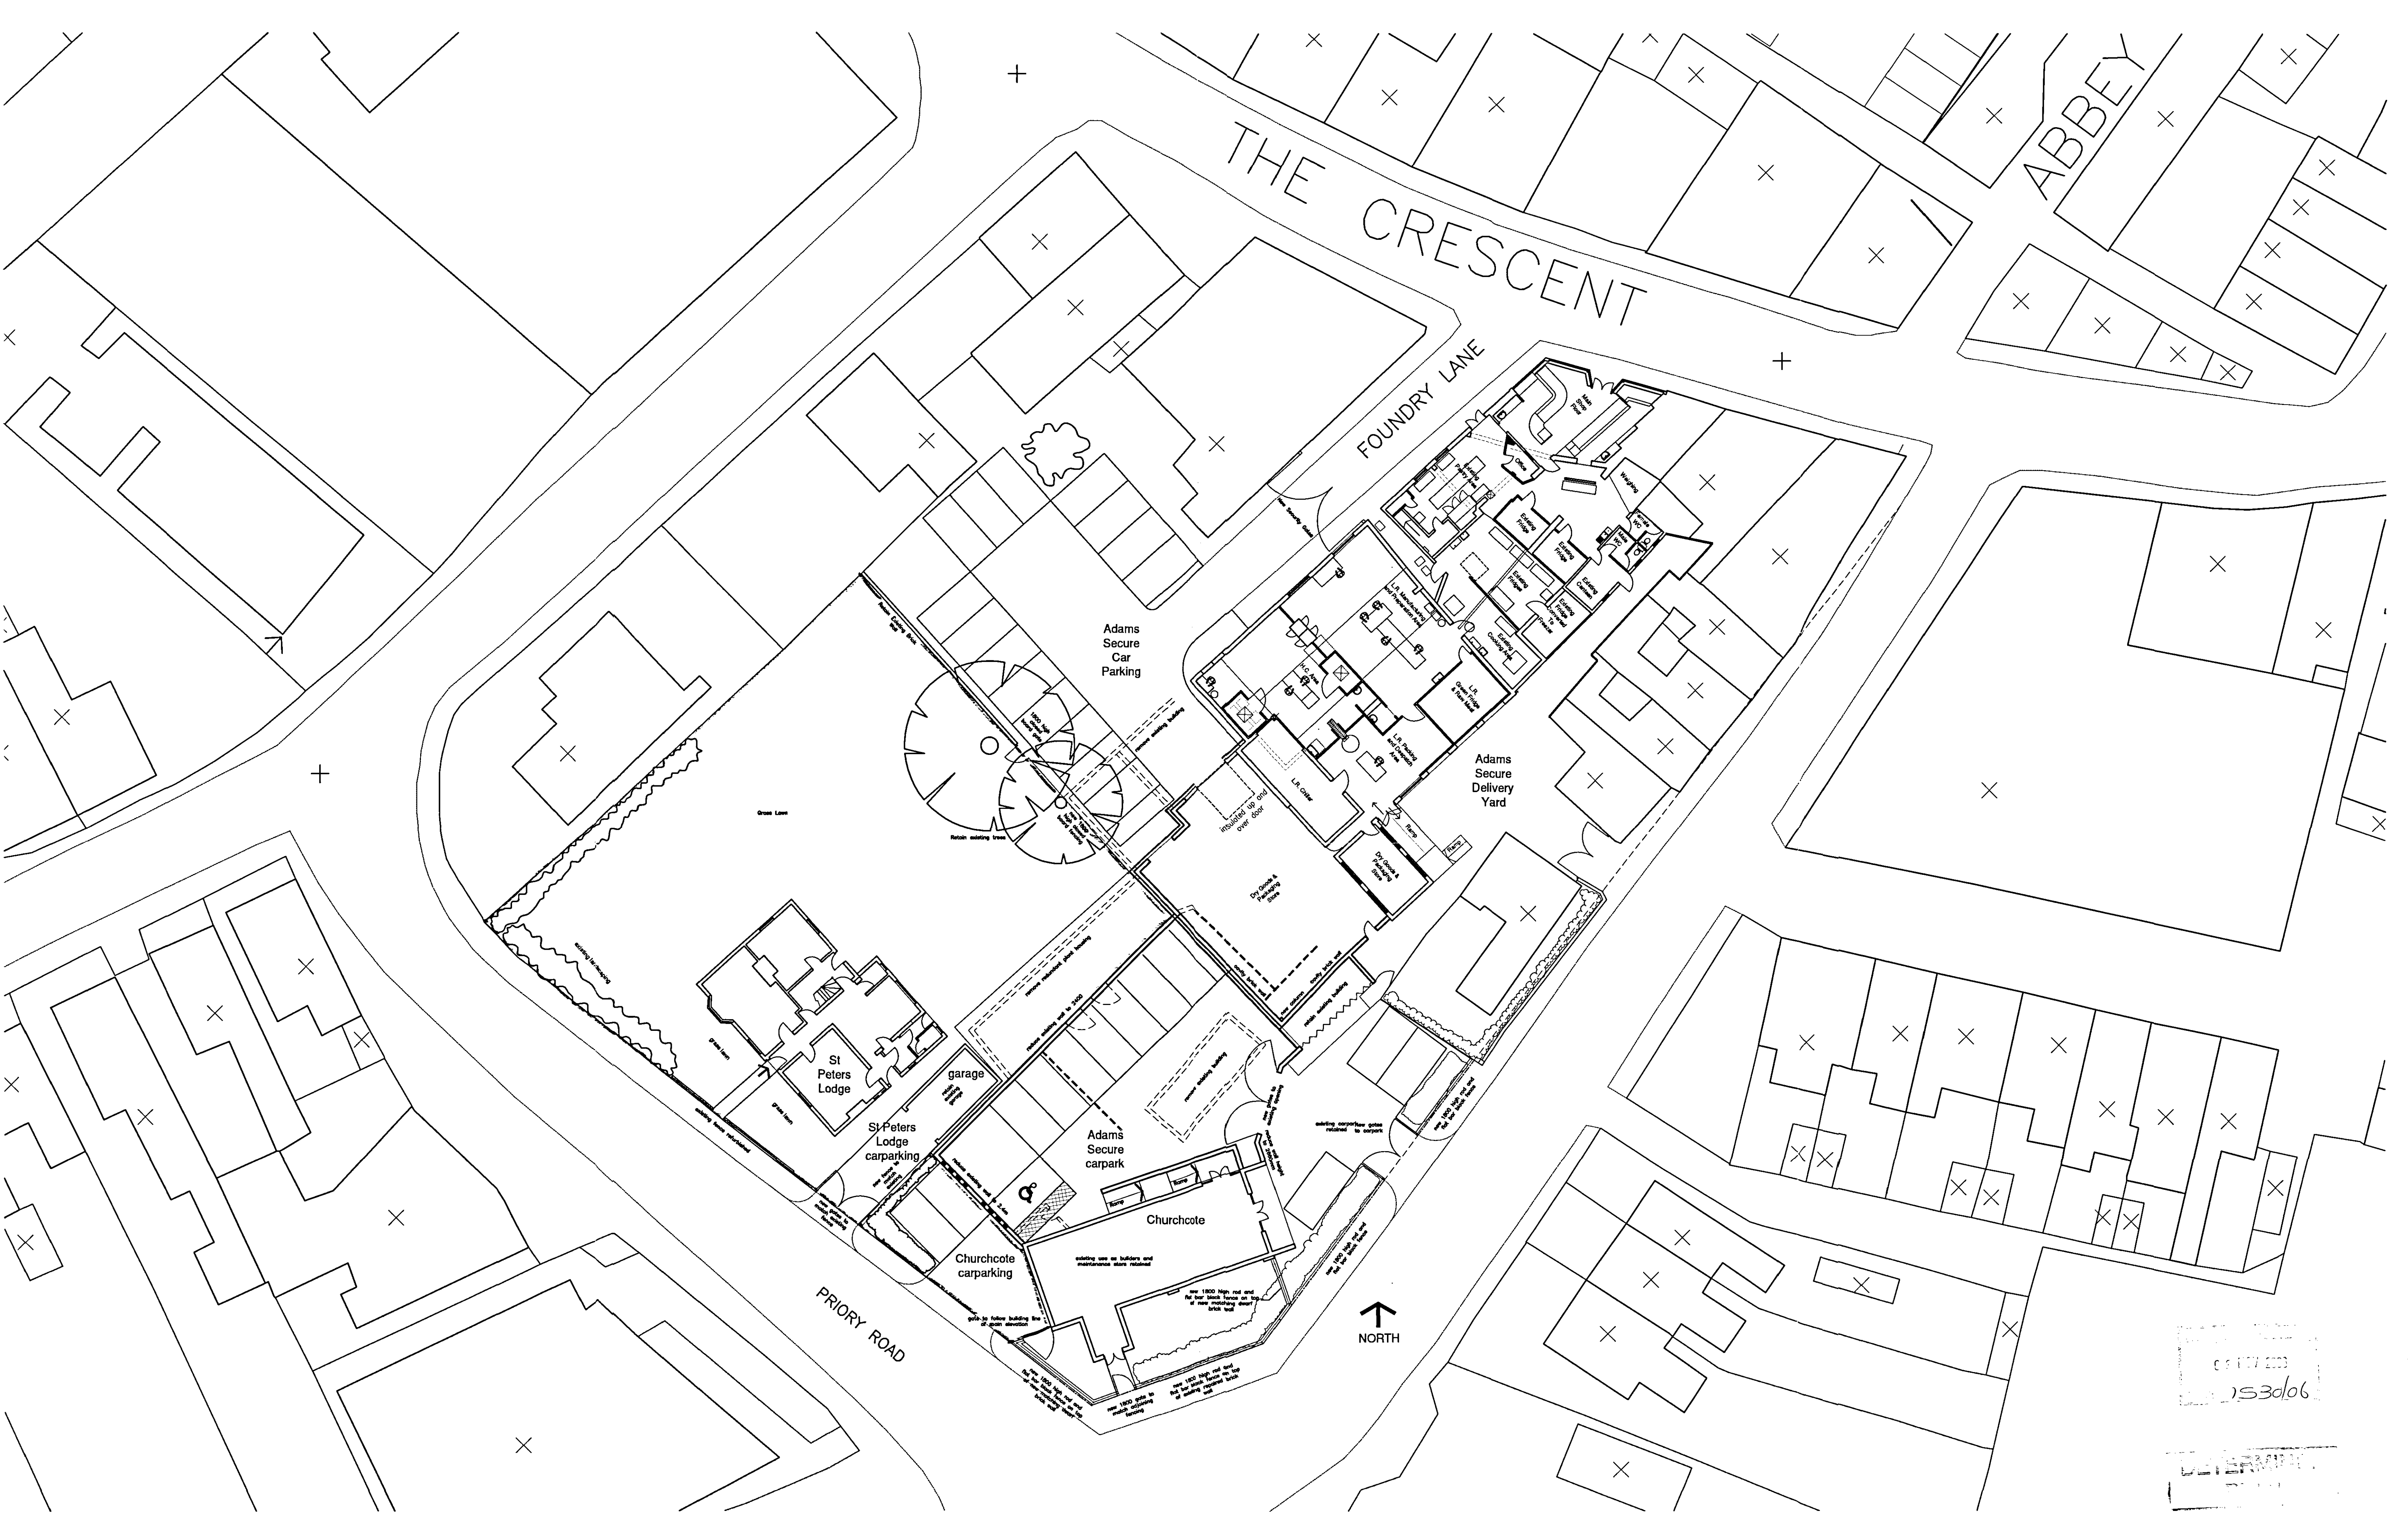

0530/06

0530/06

architects  
The Old Rectory, Rectory Lane, Milton Major  
Northampton NN7 3AQ  
Tel: 01604 858916 Fax: 01604 859123  
e-mail: mail@peter-haddon.com

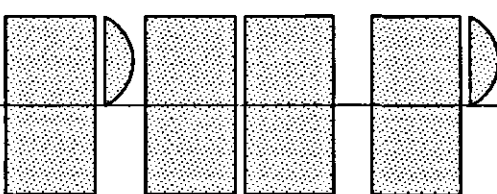

COPYRIGHT RESERVED  
Do not scale. Dimensions to be checked on site  
Discrepancies to be reported before proceeding.

#### NOTES:

Planning Application Issue: Checked by:  
Building Regulations Application Issue: Checked by:  
Tender Issue: Checked by:  
Final Issue: Checked by:

#### REVISIONS:

A: DRAWING UPDATED TO REFLECT 13/11/04 MEETING NOTES. 25.11.04. RT  
B: ADDITIONAL NOTES ADDED. GATES REPOSITIONED. 2.12.04. RT  
C: DRAWING UPDATED TO REFLECT CHANGES. NEW GATES AND PLANTING ADDED. 25.02.05. RT  
D: DRAWING UPDATED TO REFLECT CURRENT DESIGN. RAMP TO CHURCHCOTE REMOVED. FOUNDRY LANE SECURITY GATES MOVED. 28.03.05. RT  
E: DRAWING UPDATED WITH NEW SURVEY INFORMATION. CARPARK LAYOUT REVISED. 15.02.06. RT  
F: DRAWING UPDATED TO AGREE WITH LATEST SURVEY. NEW GATES AND FENCE ADDED TO SOUTH EAST ENTRANCE. 28.03.06. RT  
G: CHURCHCOTE WALL EXTENDED. ADDITIONAL NOTES ADDED. 27/06/06. AF  
H:  
I:  
J:  
K:  
L:  
M:

SITE RE-DEVELOPMENT  
**GEO ADAMS AND SONS LTD**  
THE CRESCENT, SPALDING  
**PROPOSED GROUND FLOOR PLAN**  
**PETER HADDON AND PARTNERS**  
01604 858916 Date: NOV 2004  
Scale of A1: 1:200 Drawn: OCBWERT 3333/18 G