

Do not scale, check all dimensions on site.


EXISTING SINGLE GLAZED SASH WINDOWS
RETAINED. REPAIRS CARRIED OUT WITH
IDENTICAL MOULDINGS TO EXISTING
PAINTED LINTOLS RETAINED
RENDERED WINDOW REVEALS REPAIRED
AND REPAINTED



SOUTH WEST ELEVATION

X INDIVIDUAL BRICKS CUT OUT
AND REPLACED WITH RECLAIMED
FACING BRICKS. IN 1:1:6 MORTAR
/// RAKE OUT JOINTS AND REPOINT
BRICKWORK 1:1:6 MORTAR.

NORTH WEST ELEVATION

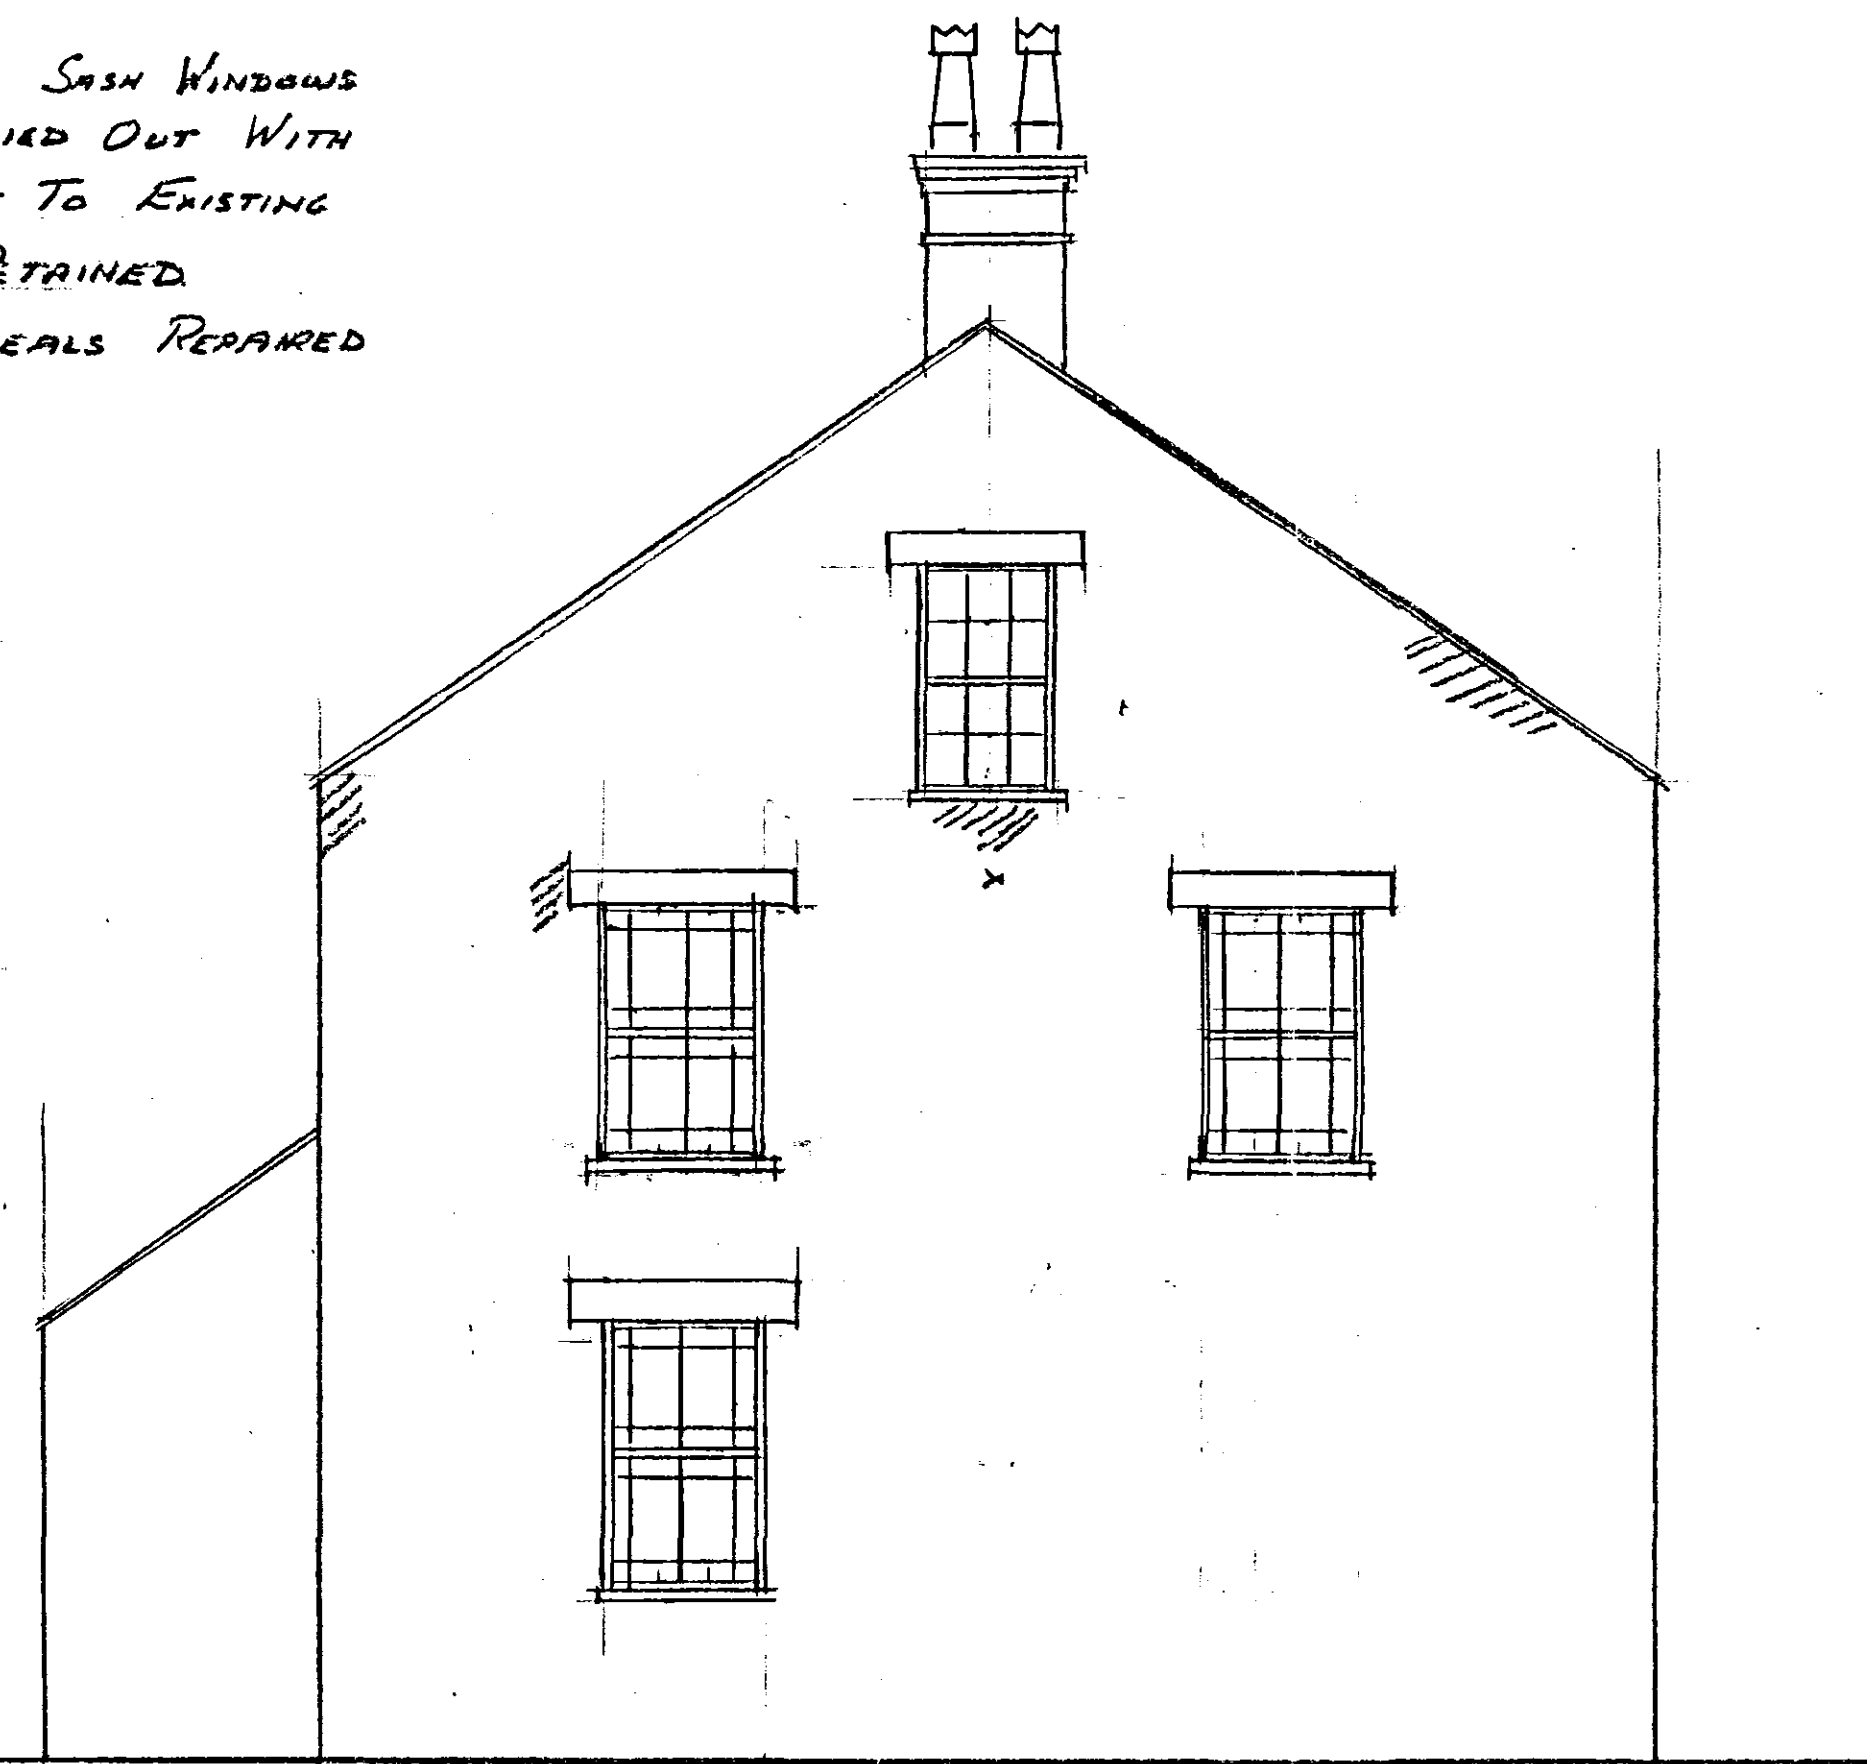

REV A: KITCHEN WINDOW REPAIRED

PLANNING PERMISSION
REF H16/1530/06
GRANTED 29/12/06

H. H. ADKINS
(Contractors) LTD.

Wyberton West Road,
Boston, Lincs. tel. 01205 311477
fax. 01205 310845

Project

GC & JN ADAMS
ST PETERS LODGE
PRIORY ROAD
SPALDING.


CHANGE OF USE TO
CHILDRENS DAY NURSERY

DATE DRAWN:

DRAWING NO: 70/06-1A

SCALE: 1:50

ALL EXISTING GUTTERS TO REMAIN

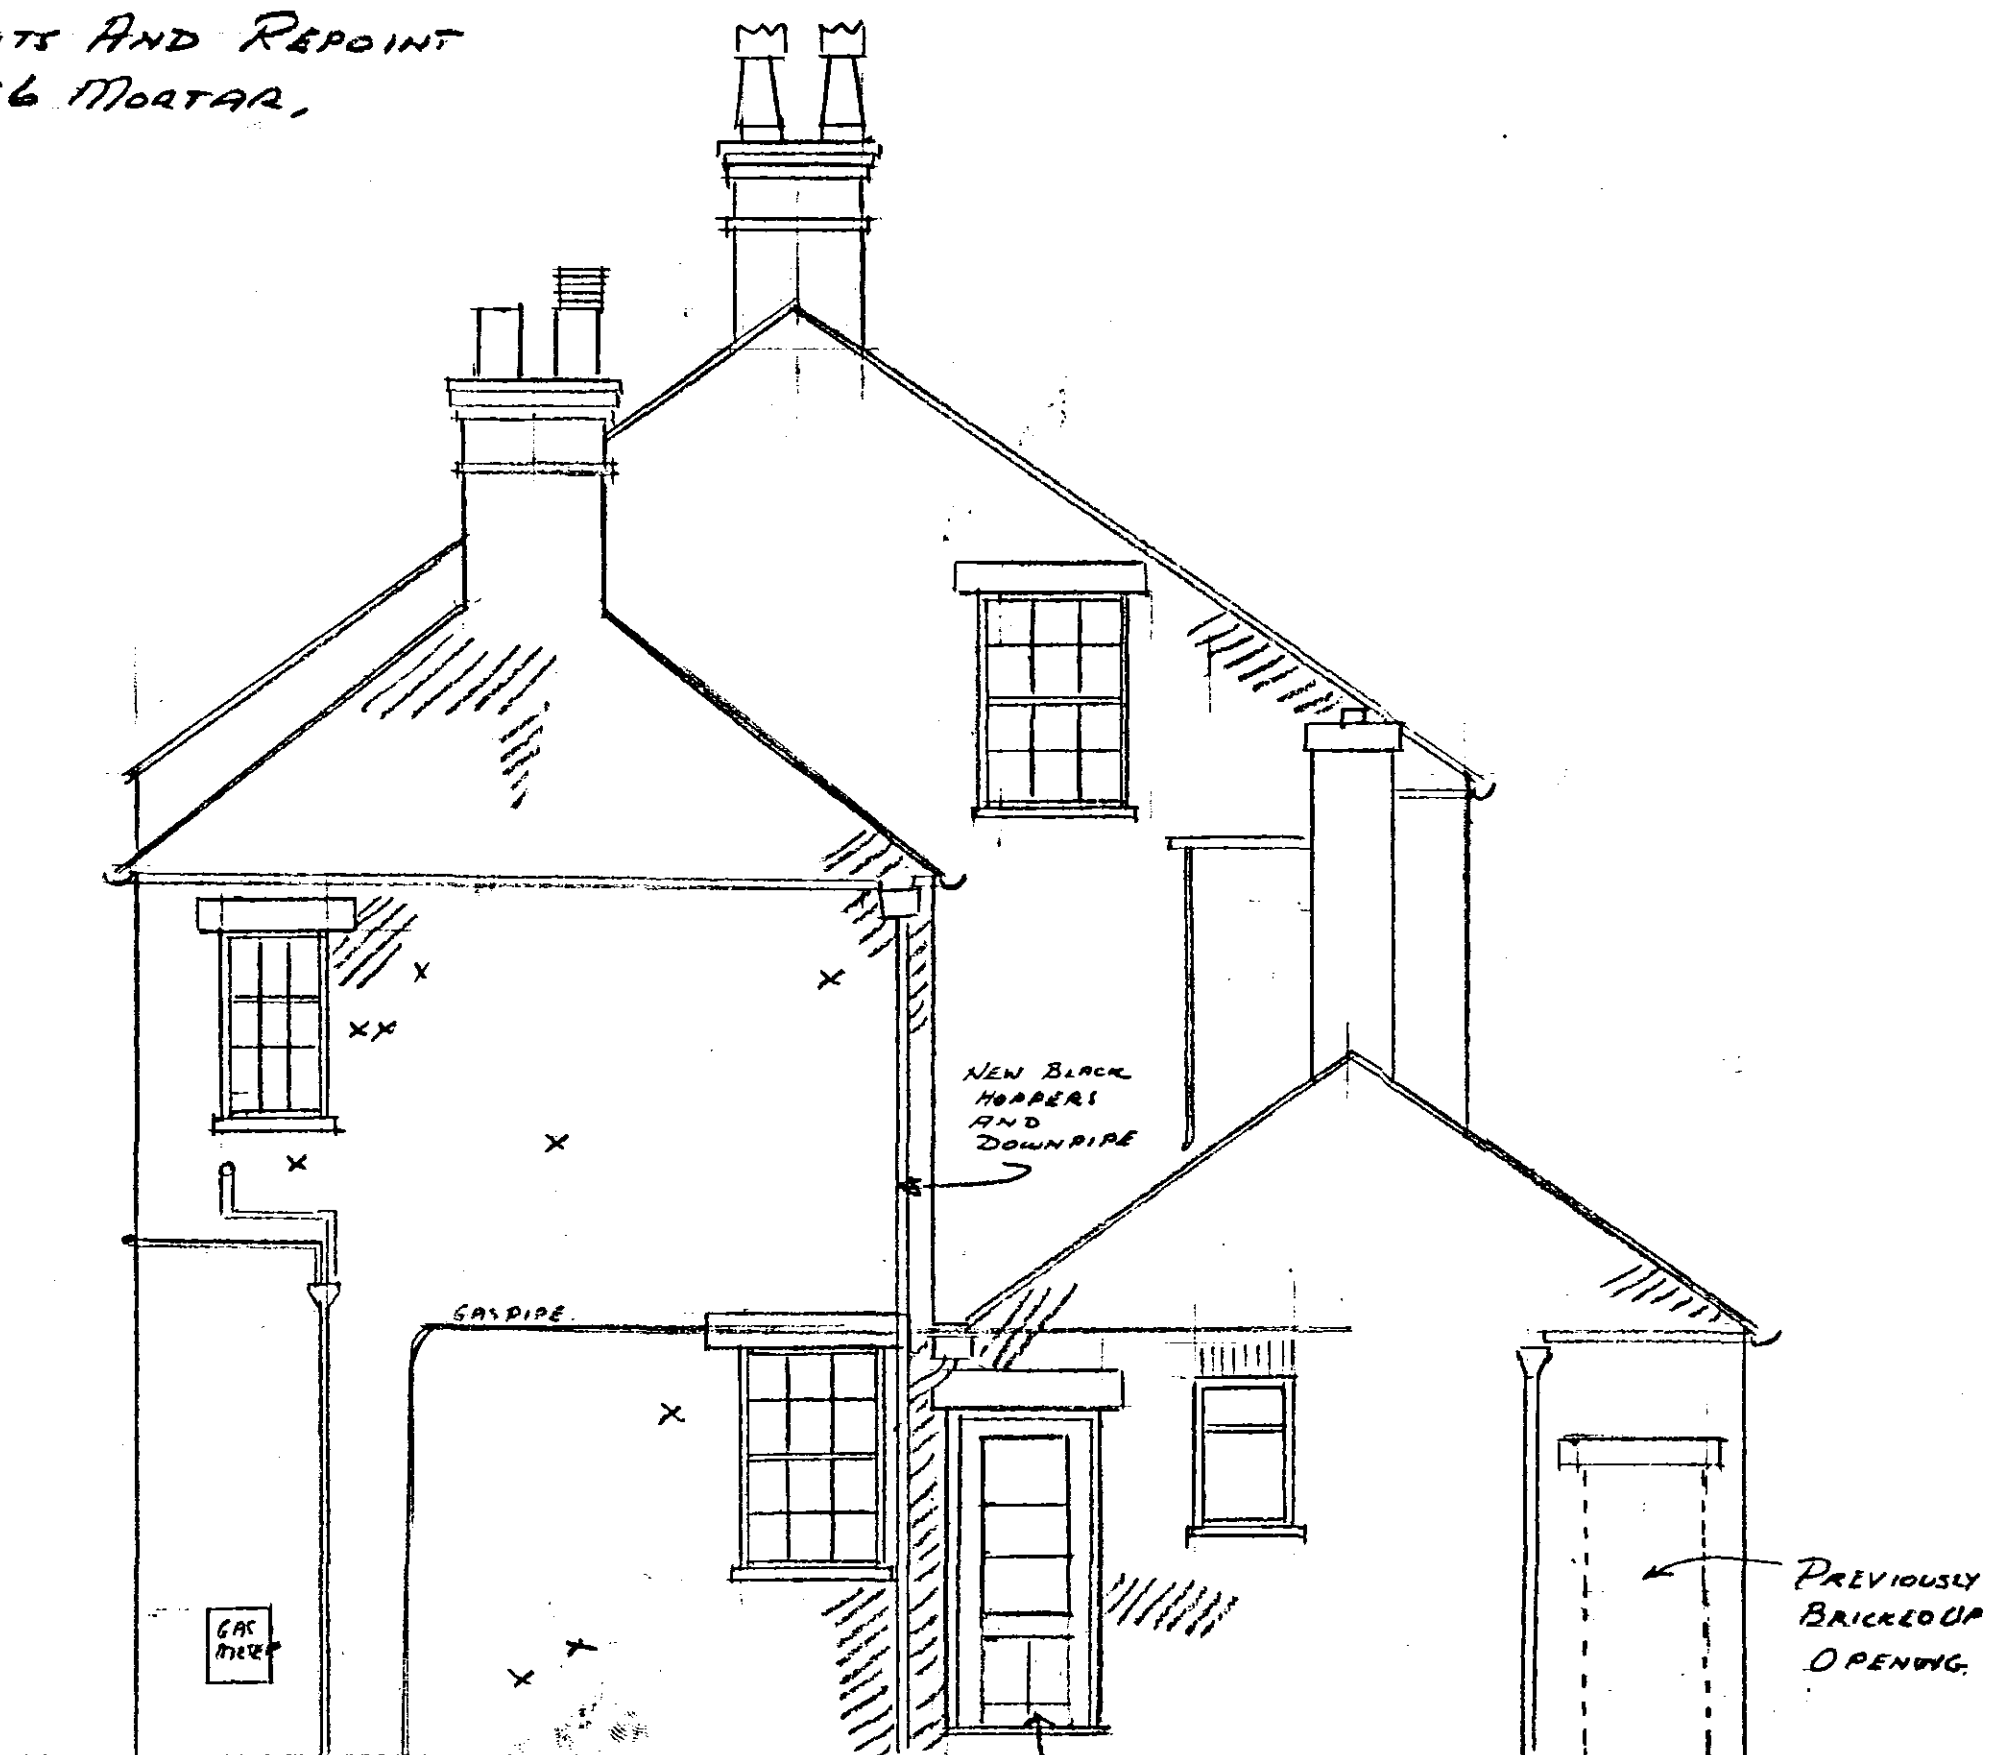

SOUTH EAST ELEVATION



NORTH EAST ELEVATION

EXISTING DOOR REMOVED
NEW WINDOWS TO TOILET
IN PAINTED SOFTWOOD
BRICKWORK INFILL IN LBC
FACING BRICKS AS ADJACENT
WALL

REPLACEMENT PURPOSE-MADE
PAINTED SOFTWOOD WINDOW
WITH LOW-E DOUBLE GLAZING (REV A)