




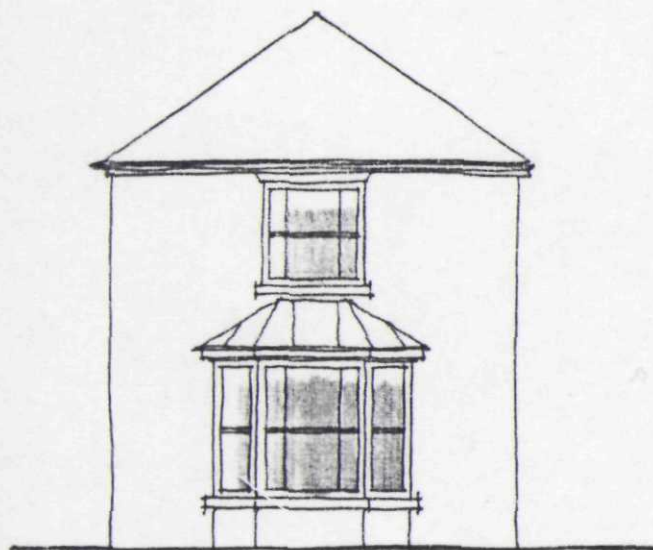


FRONT ELEVATION


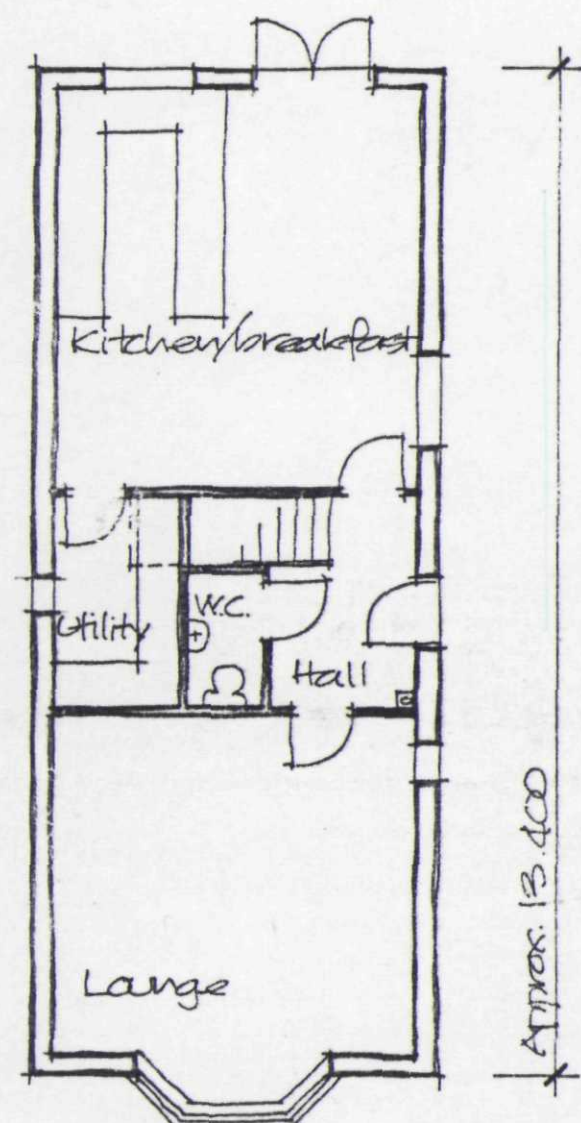


Approx. 13.400

Approx. 5.400

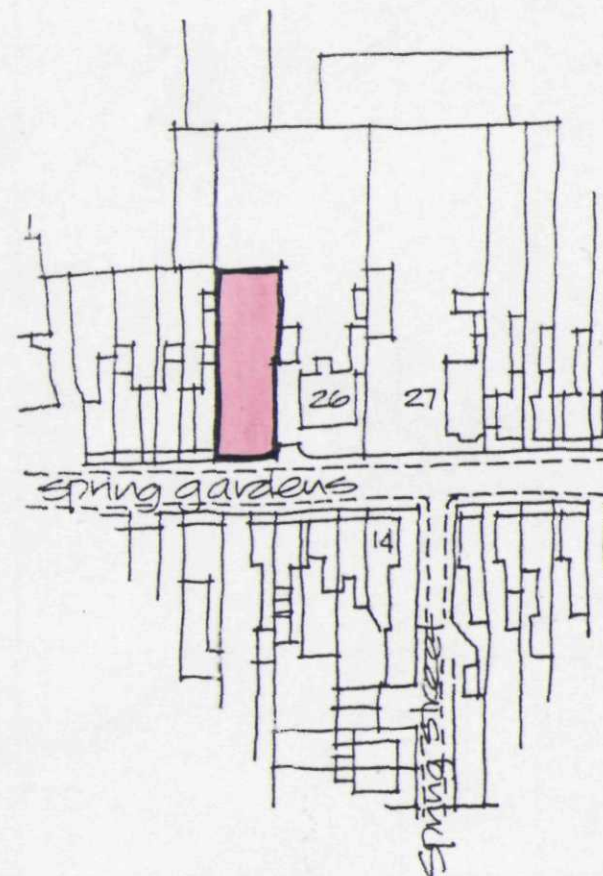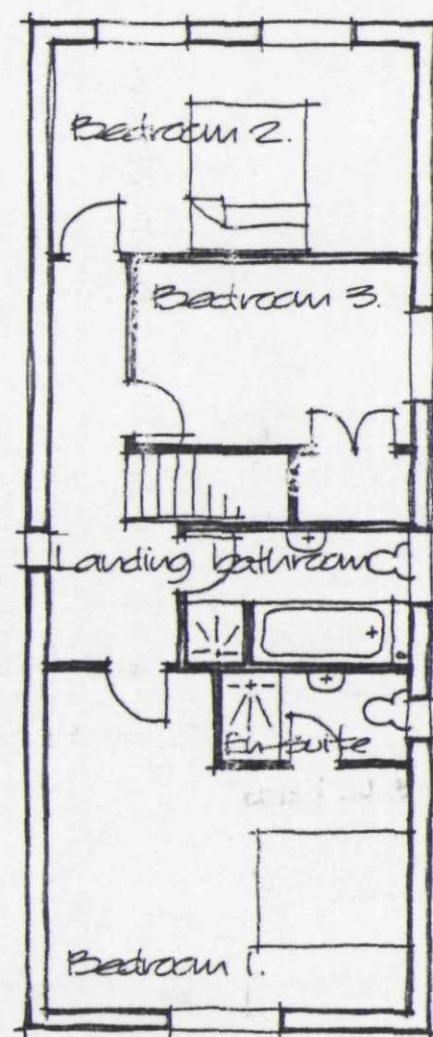


LOCATION PLAN
Scale 1:1250

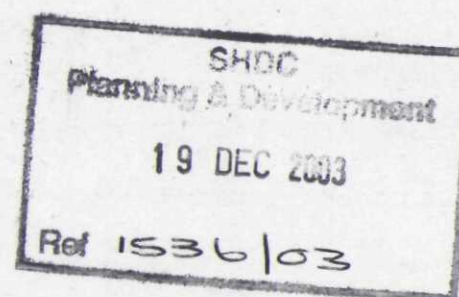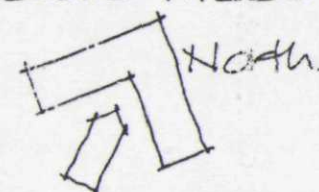

**DETERMINED
PLAN**

OUTLINE PLANNING APPLICATION
FOR PROPOSED DWELLING
ADJACENT TO 26 SPRING GARDENS,
SPALDING FOR MR T. WHINCUP.

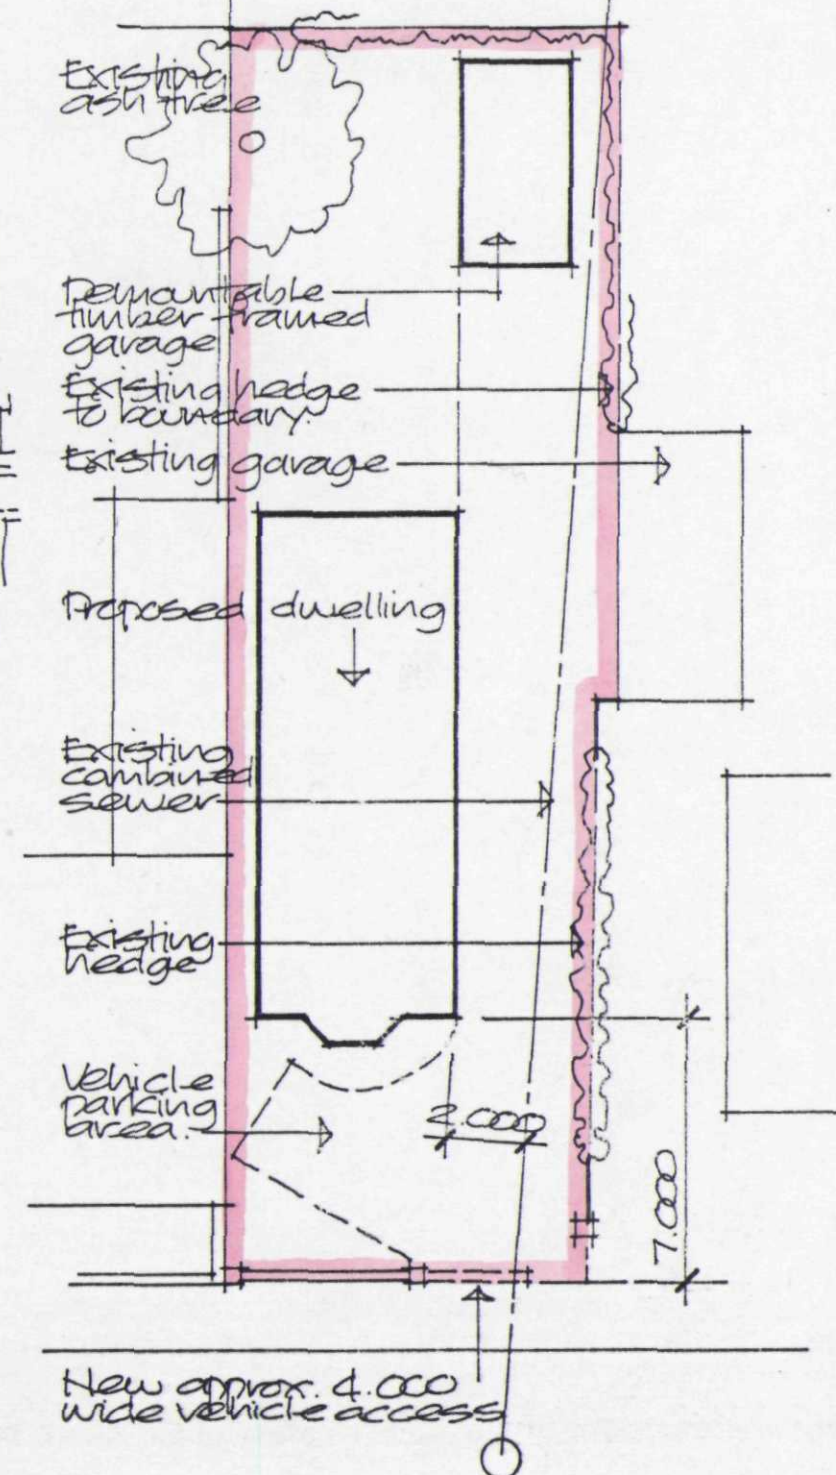

SITE LAYOUT Scale 1:200

Alan Hornsby
Architectural Services Ltd

Little Acre, Peak Hill, Cowbit,
Spalding, Lincs. PE12 6AW
Tel: Holbeach (01406) 380591