


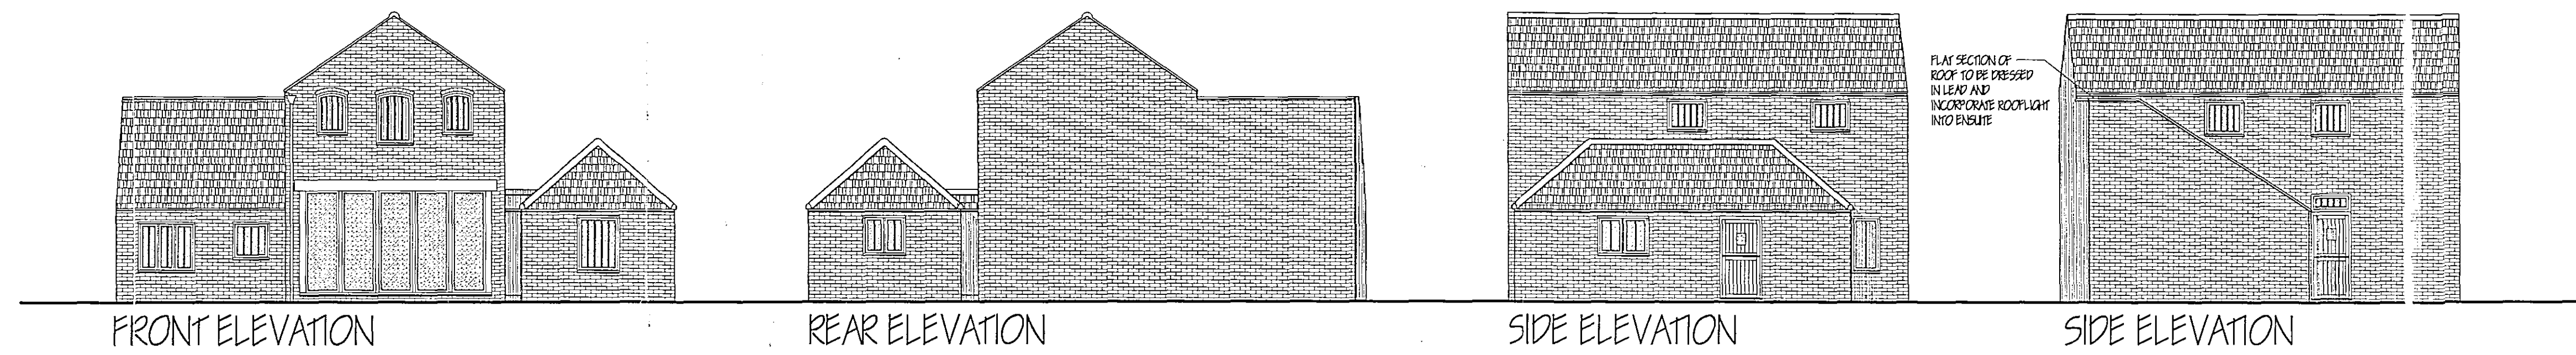


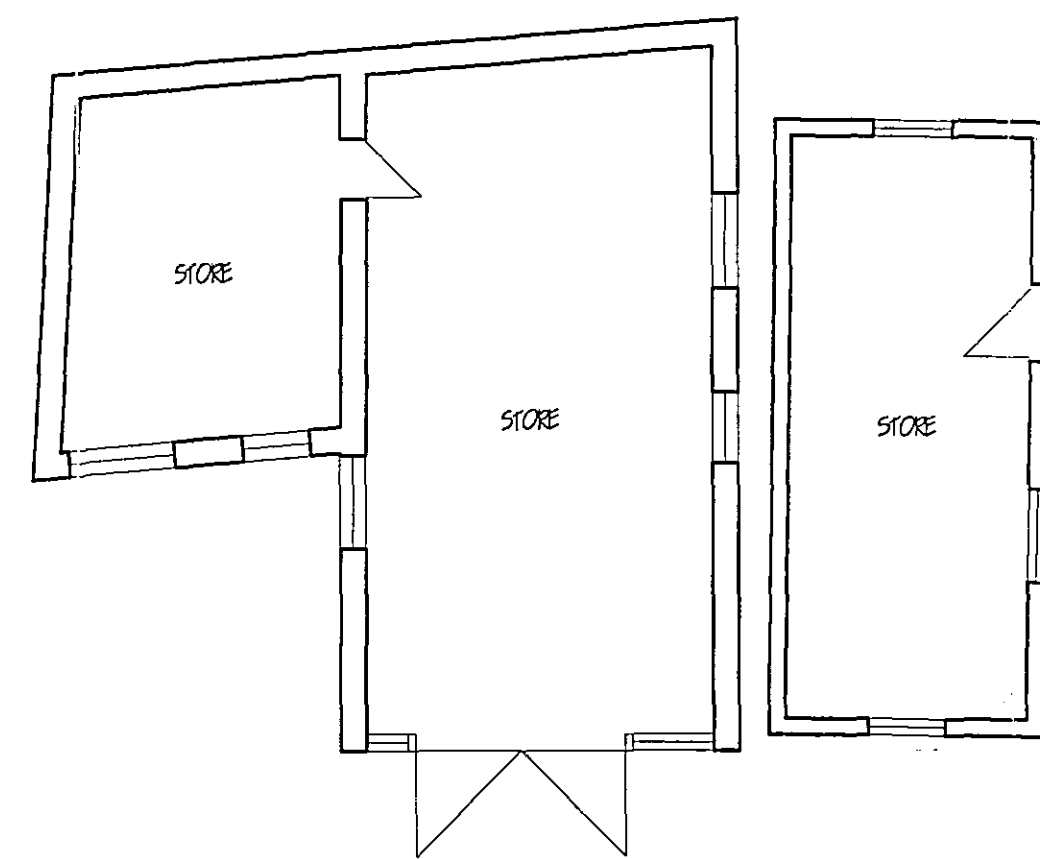


GROUND FLOOR PLAN AS EXISTING

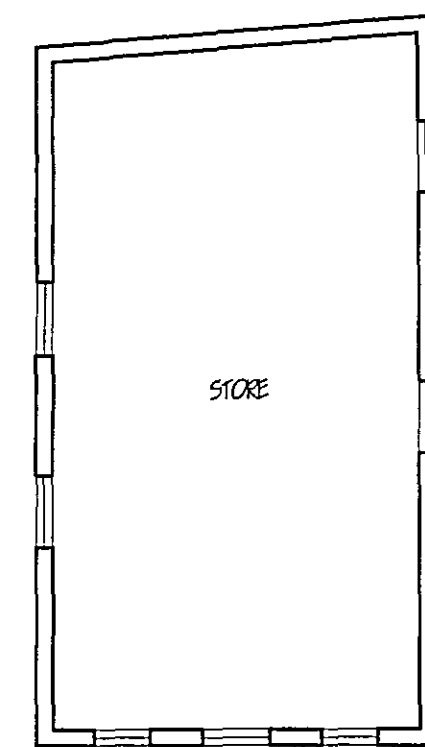

FIRST FLOOR PLAN AS EXISTING

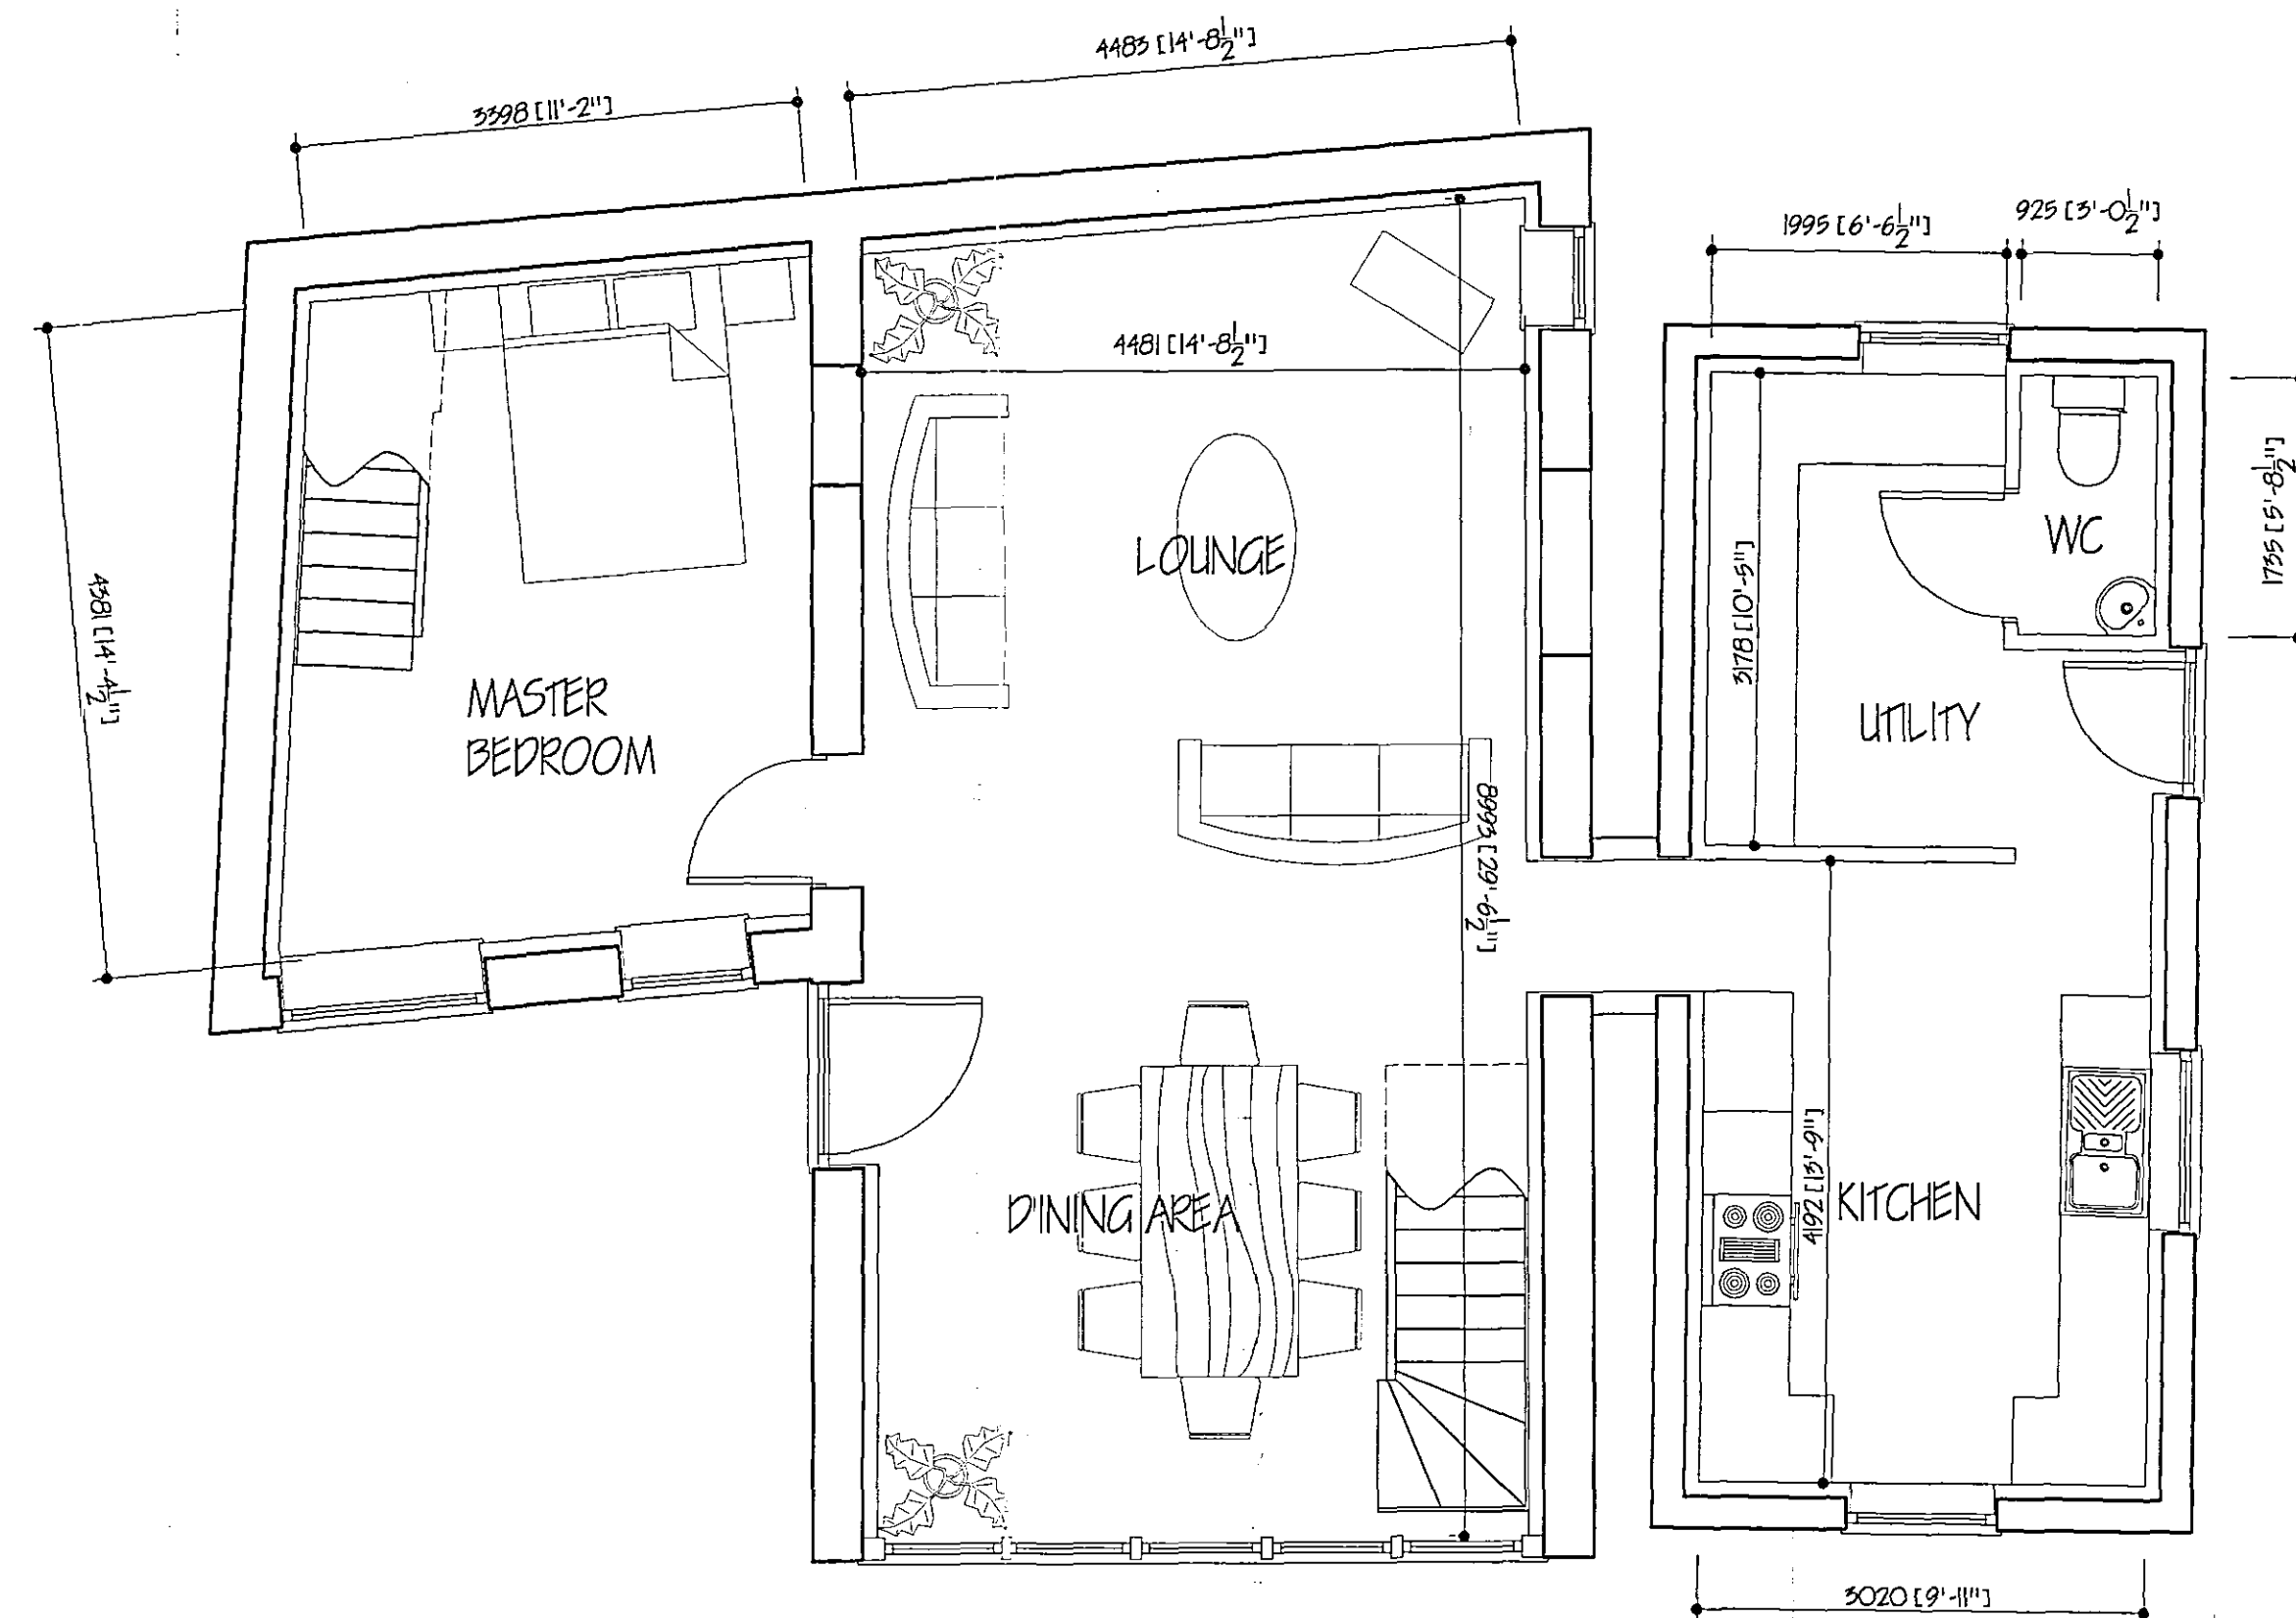

GROUND FLOOR PLAN AS PROPOSED

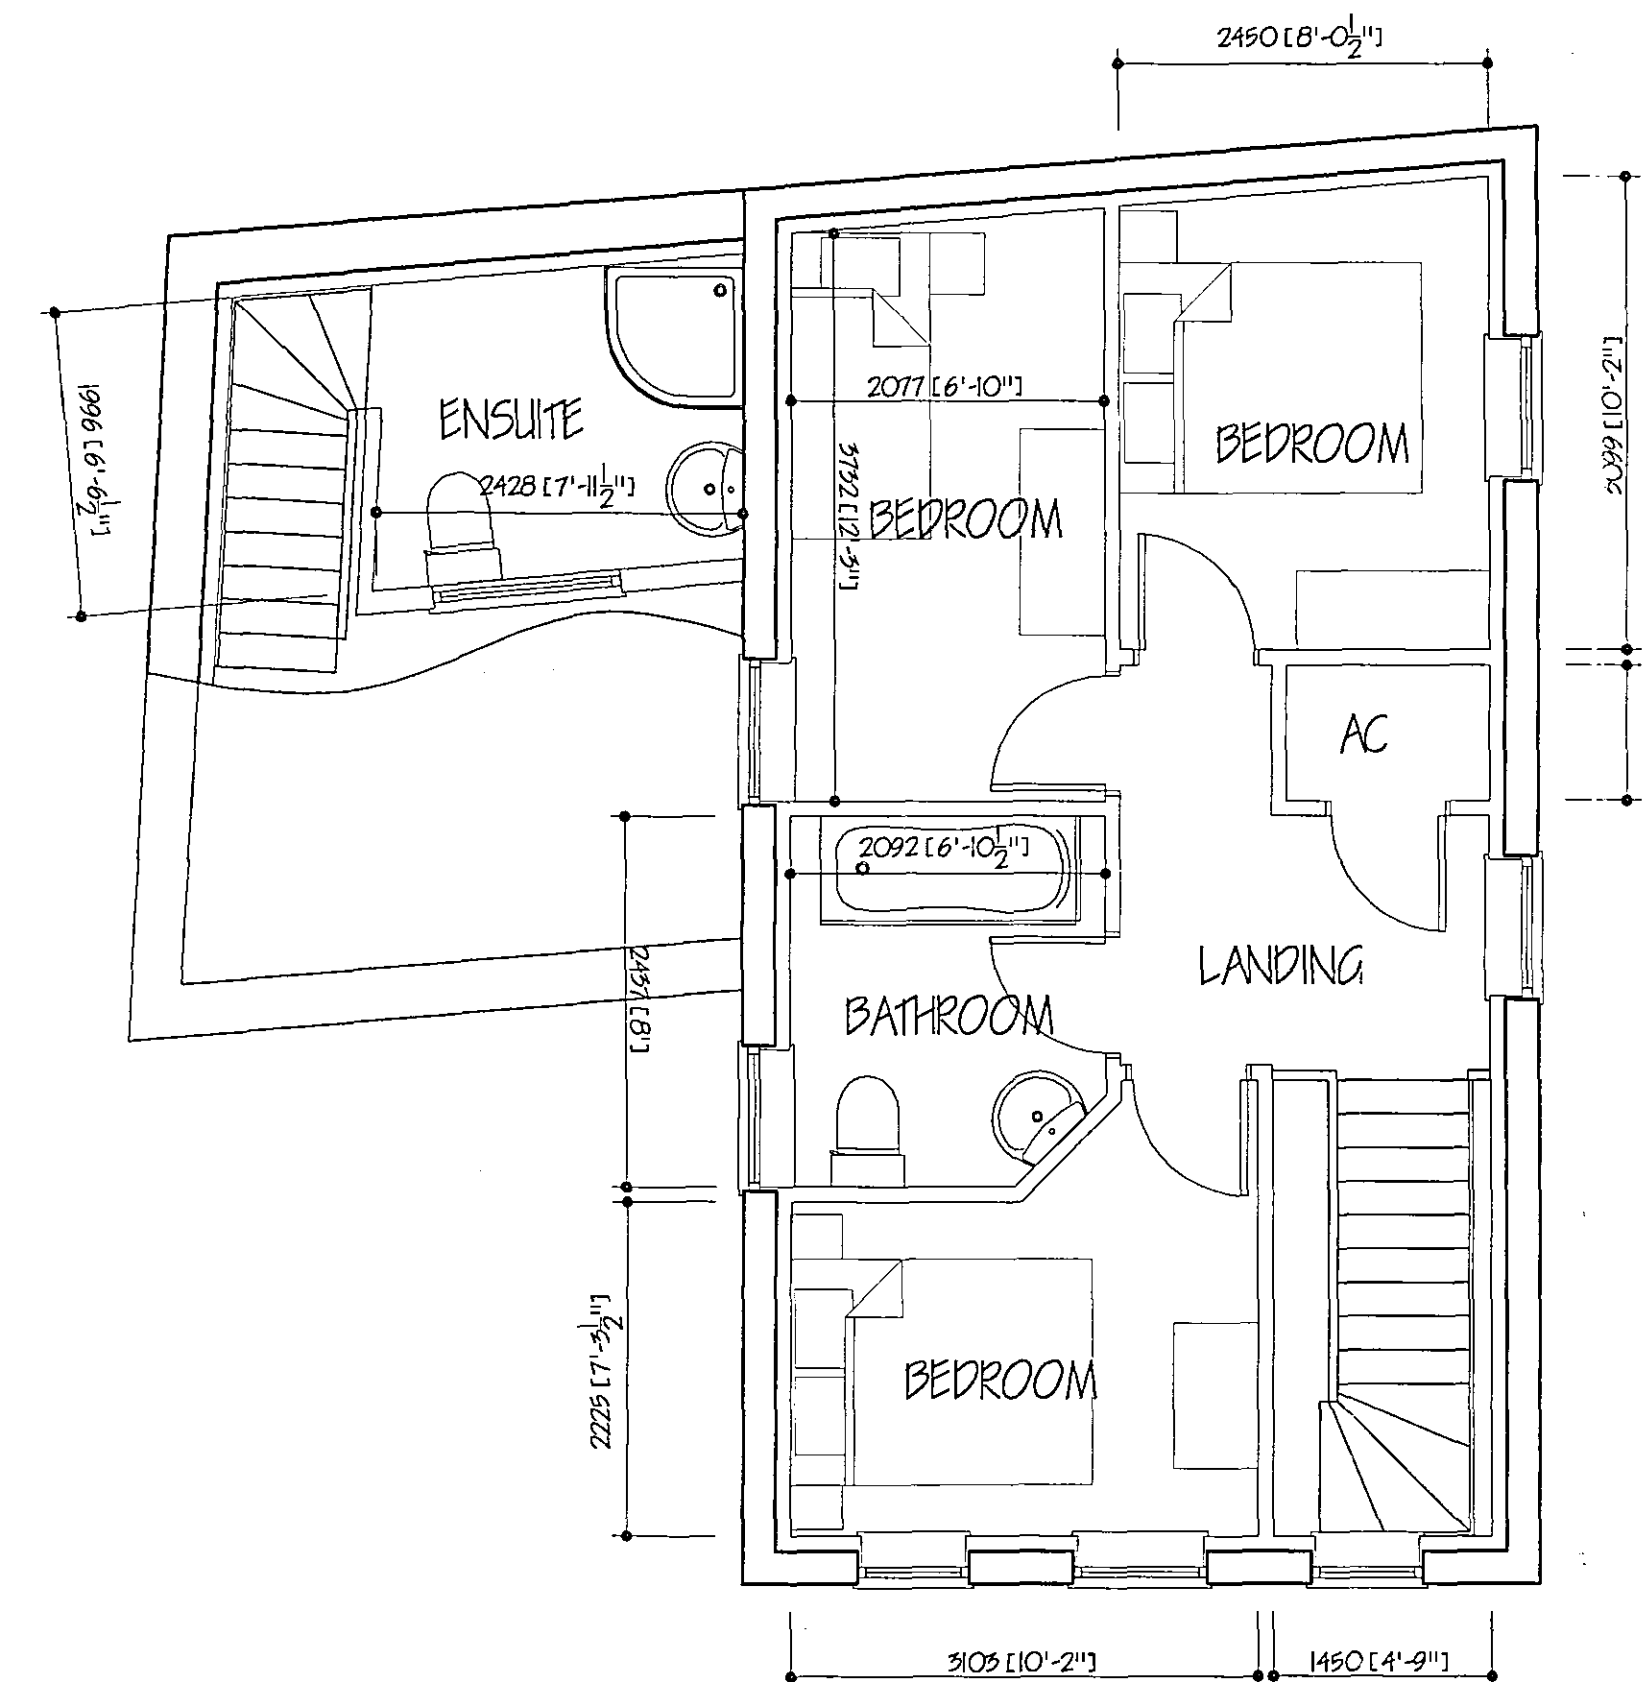

FIRST FLOOR PLAN AS PROPOSED

A		PLANNING ALTERATIONS	JAN 2004
ref.		revision	date
G. R. MERCHANT LENG AMICE FIWO ARCHITECTURAL, STRUCTURAL AND LAND DRAINAGE CONSULTANTS Unit 4, Wrights Mews 12A Park Road, Holbeach, Spalding, Lincs. PE12 7UE Tel: 01406 400000 Fax: 01406 426744 E-Mail: G. R. Merchant @ Merchant. FD. Co. UK			
Project PROPOSED BARN CONVERSION AT REAR OF 79 HIGH STREET HOLBEACH SPALDING LINES			
Client MR & MRS DICKER			
Drawing PLAN AND ELEVATIONS AS PROPOSED PLANS AS EXISTING			
Job Ref. 736/03		Drawing No. 01 A	
Date NOV 2003		Drawn JFW	
Scales 1/50 1/100			
DO NOT SCALE FROM THIS DRAWING This drawing is copyright and may not be altered, copied, photographed or used for any other purpose other than that for which it is issued. The Client/Contractor is to check all dimensions on site and report any discrepancies to the Architect. All details shown on this drawing including foundations are based upon typical site conditions unless stated to the contrary. No responsibility can be accepted for abnormal conditions which may be discovered during construction unless recorded in the Architect's final design amendments may be considered. Site and surveys are recommended in respect of foundations to establish specific site conditions before foundation work is undertaken. This drawing is limited to the amount of information contained and does not purport to contain a full specification of the works. It is issued for the purpose of obtaining Planning / Building Regulation approval. The drawing must not be used as a contract document. The works will not be supervised or inspected on site by G. R. Merchant or any representative thereof. It is the client or their appointed agent's responsibility to ensure compliance with Health and Safety legislation for Building Works and Workplaces. The Employer / Client is advised that should the works need to comply with the Construction Design and Management Regulations an independent Planning Supervisor will be required. The works shall comprise of all that is shown on the drawing and details. Work not specifically shown but may be reasonably inferred as necessary to carry out the works shall be deemed to be included.			