

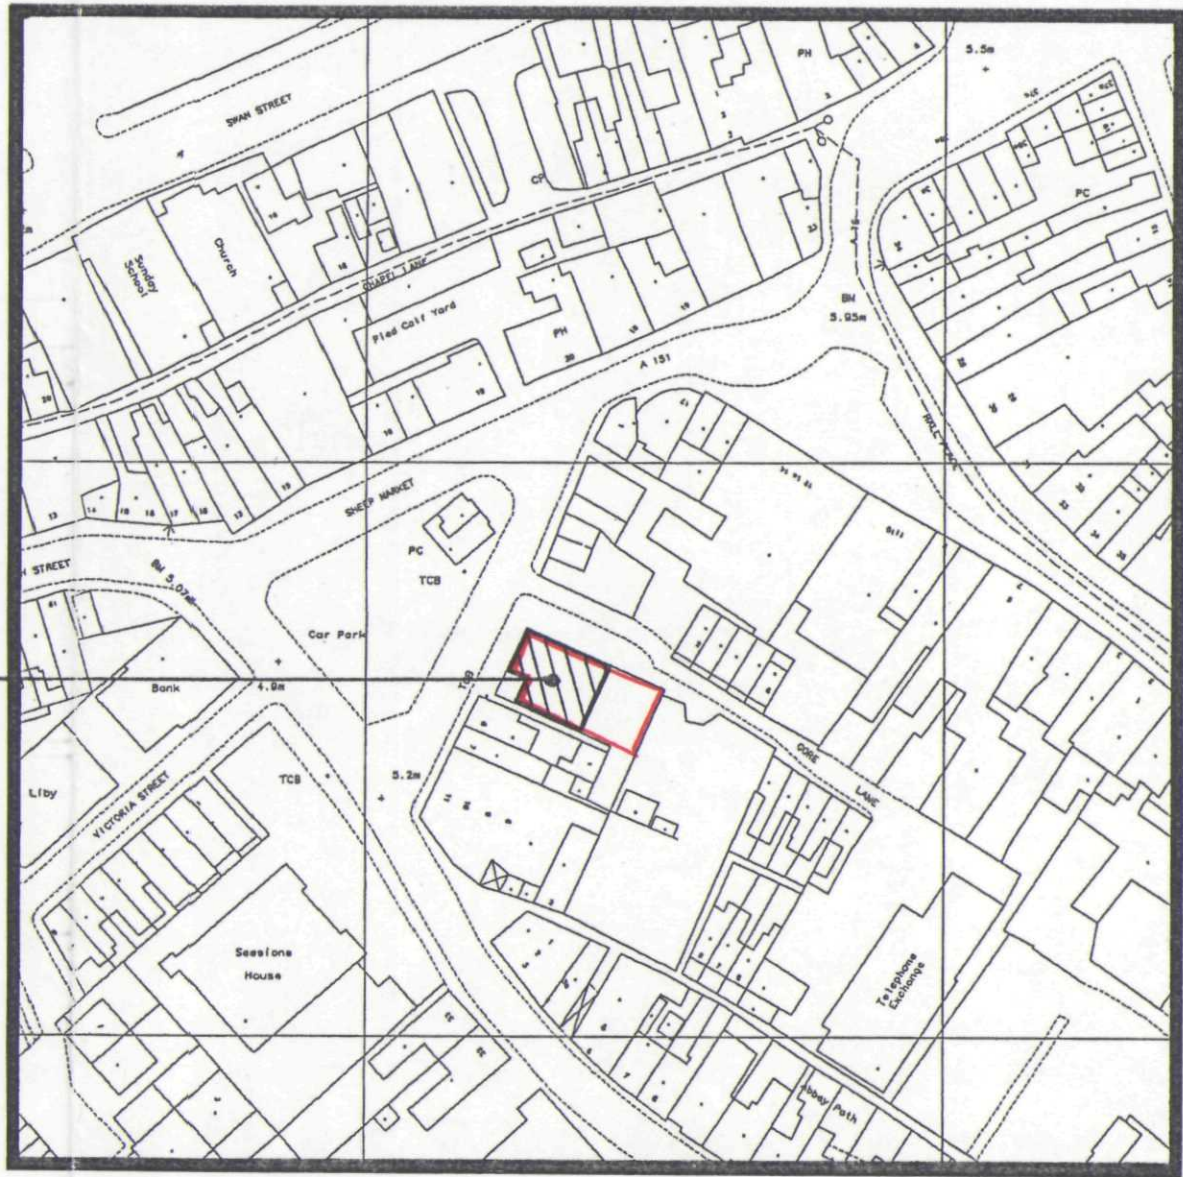


Do not scale from this drawing or use as a template.
All dimensions must be verified before any work is put
in hand and any discrepancies must be reported to
Ladbrokes H.O. Property Services immediately.
Where any variations occur between small scale and
detailed drawings the detailed drawing should take
precedence. Copyright of this drawing is reserved by
Ladbrokes Ltd and issued on condition that it is not
copied or disclosed to any third party either wholly or
in part without the consent of Ladbrokes Ltd in writing.

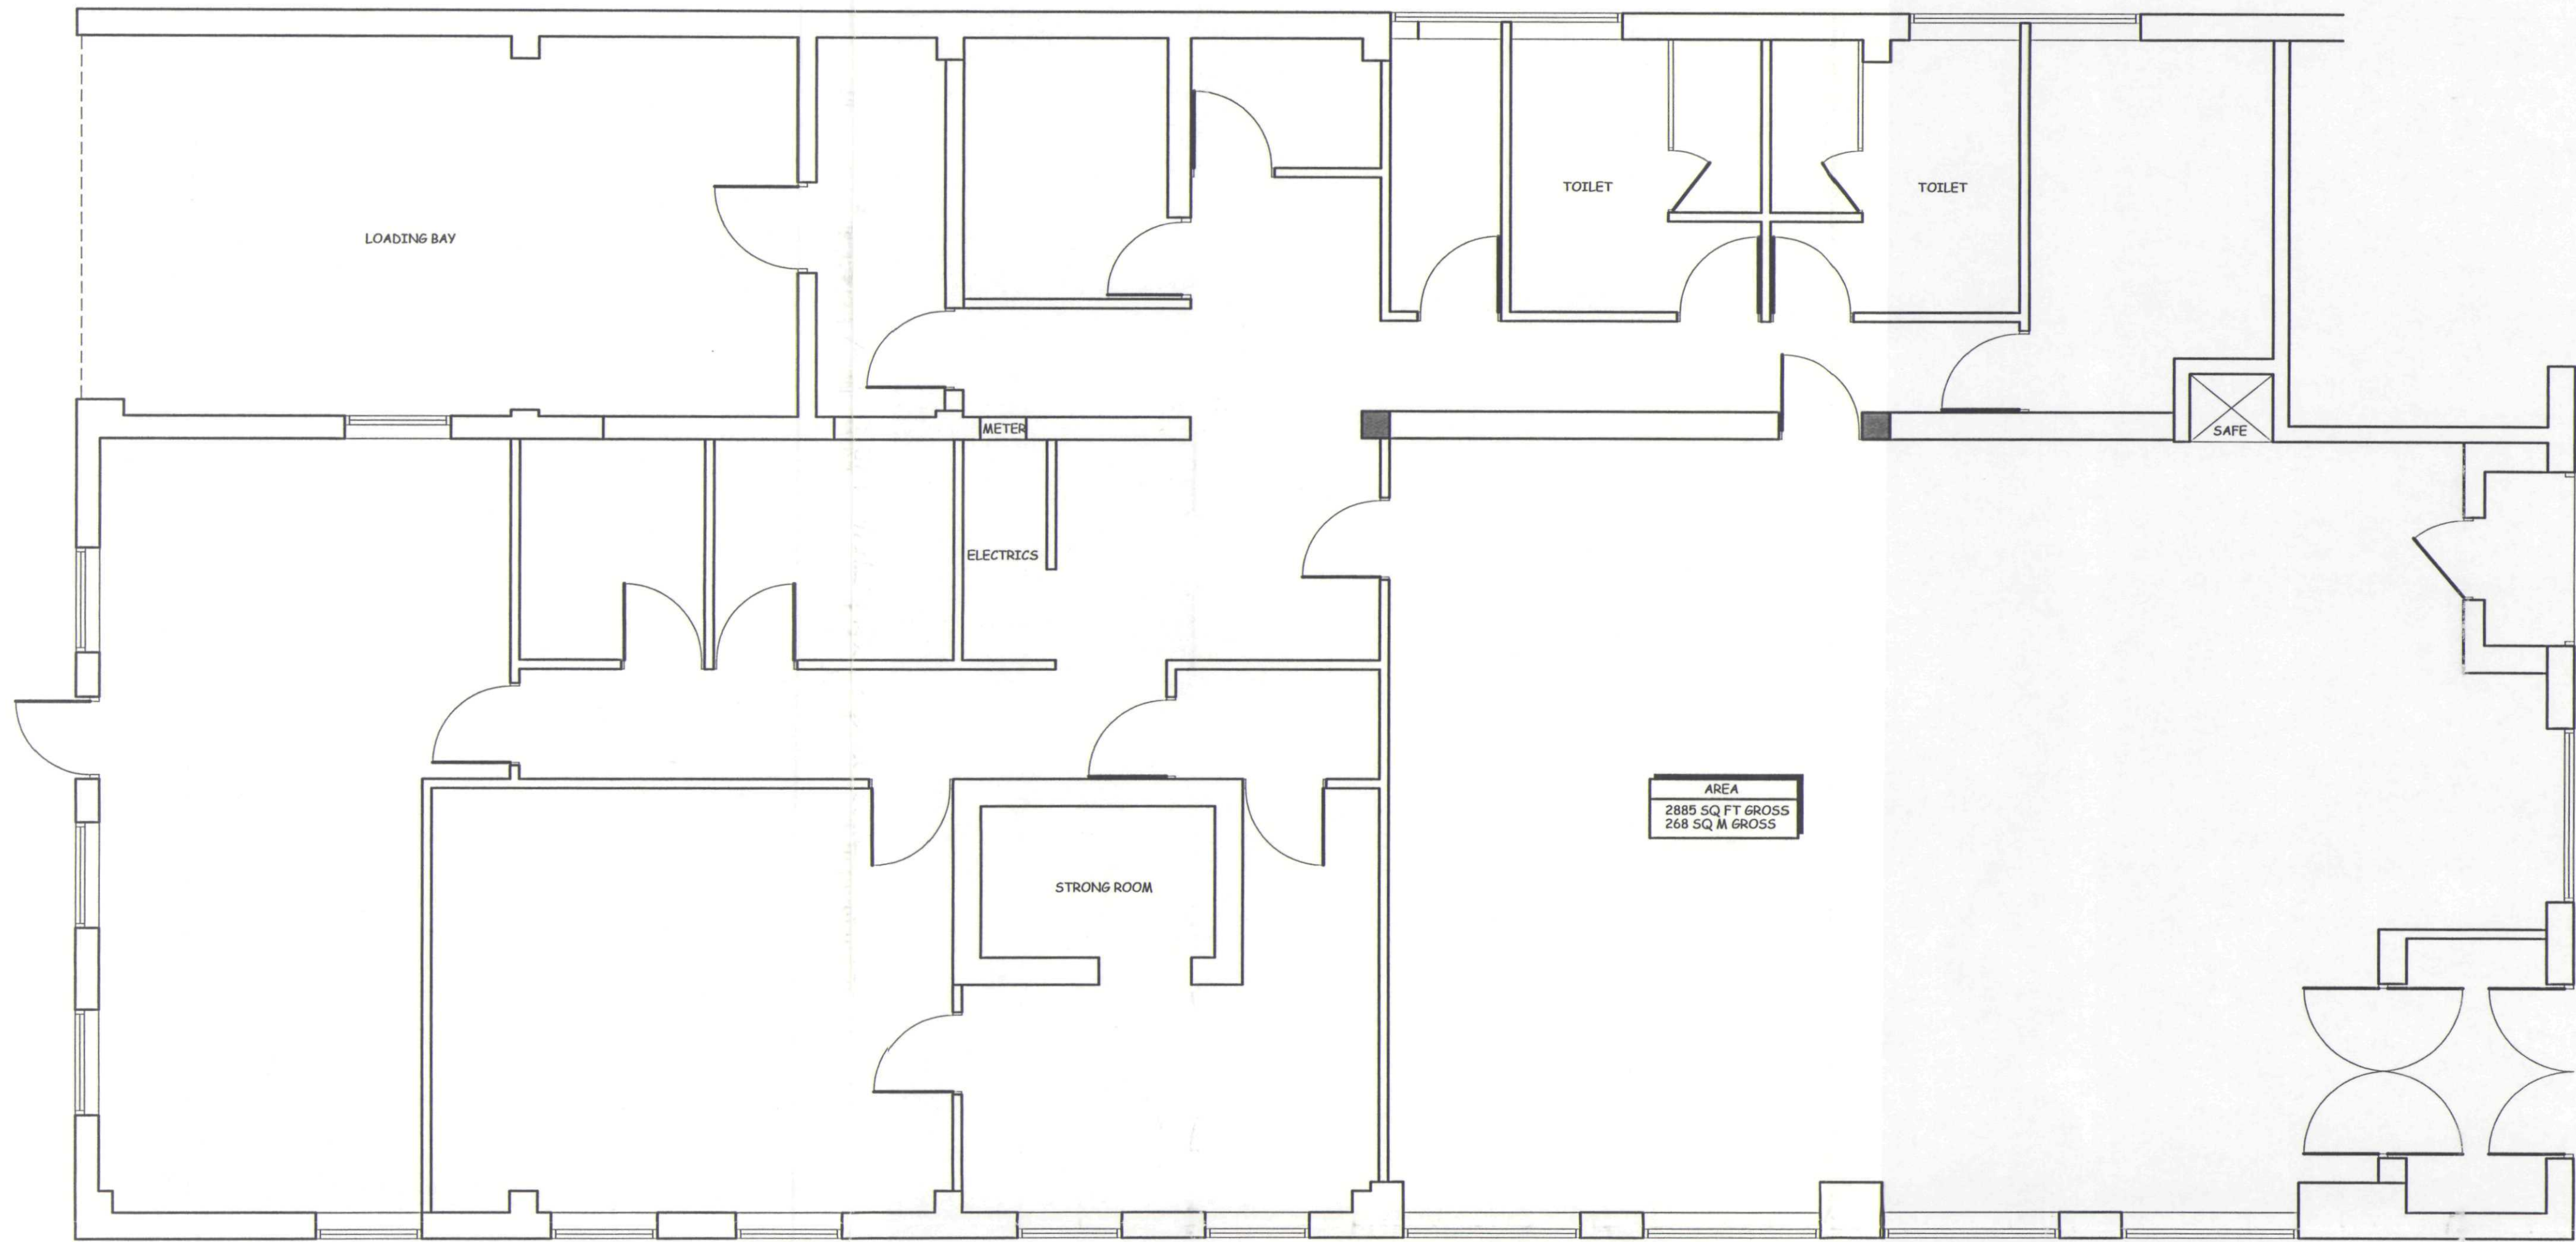


SITE LOCATION PLAN


GROUND FLOOR

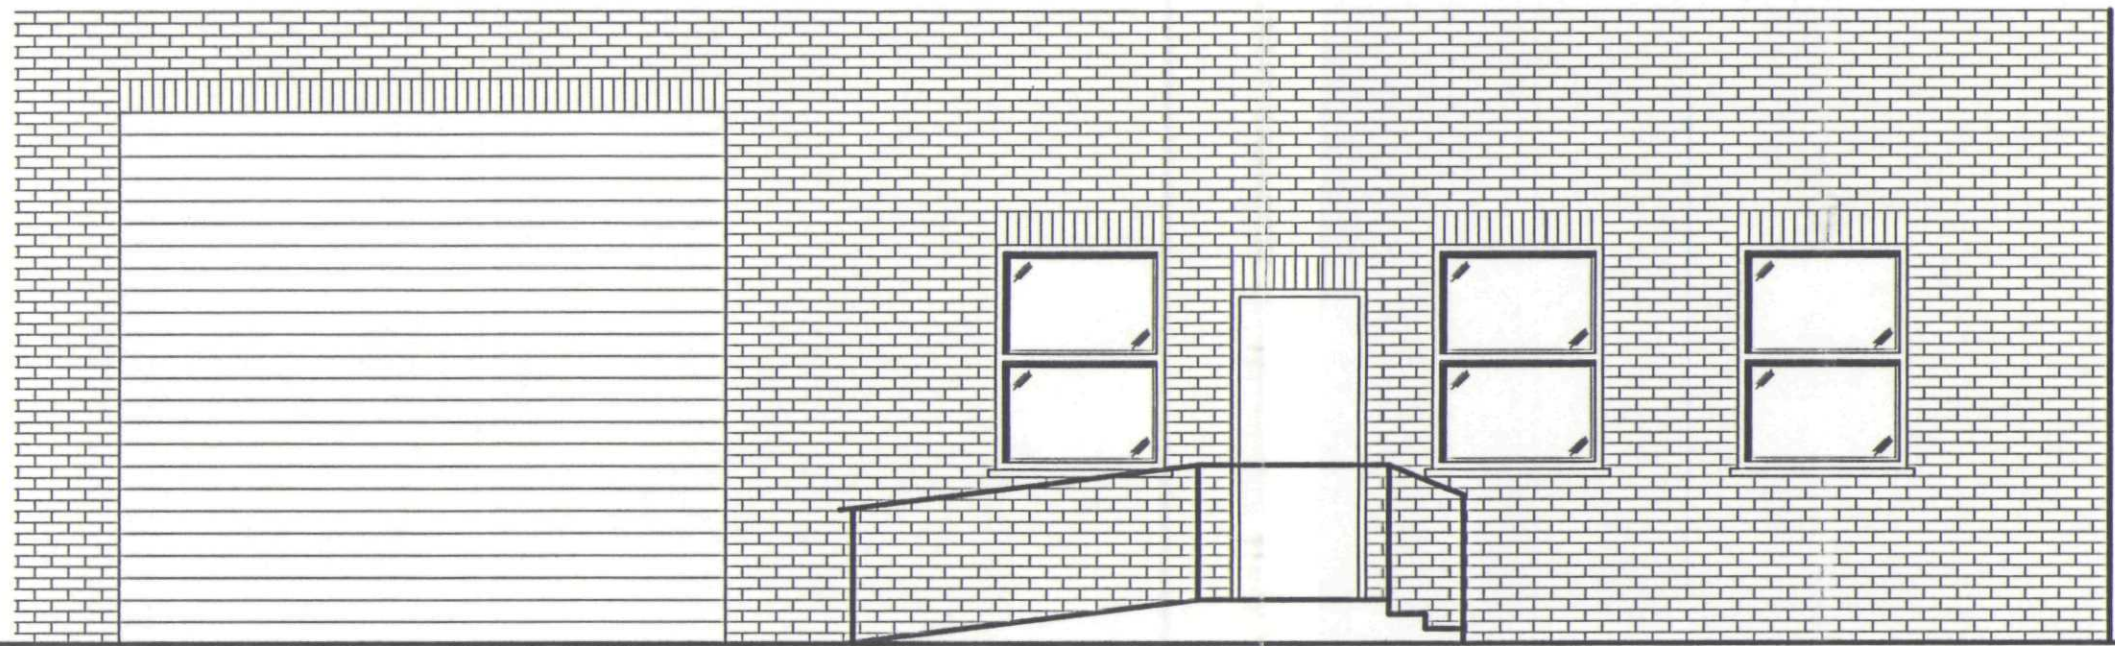

REAR ELEVATION

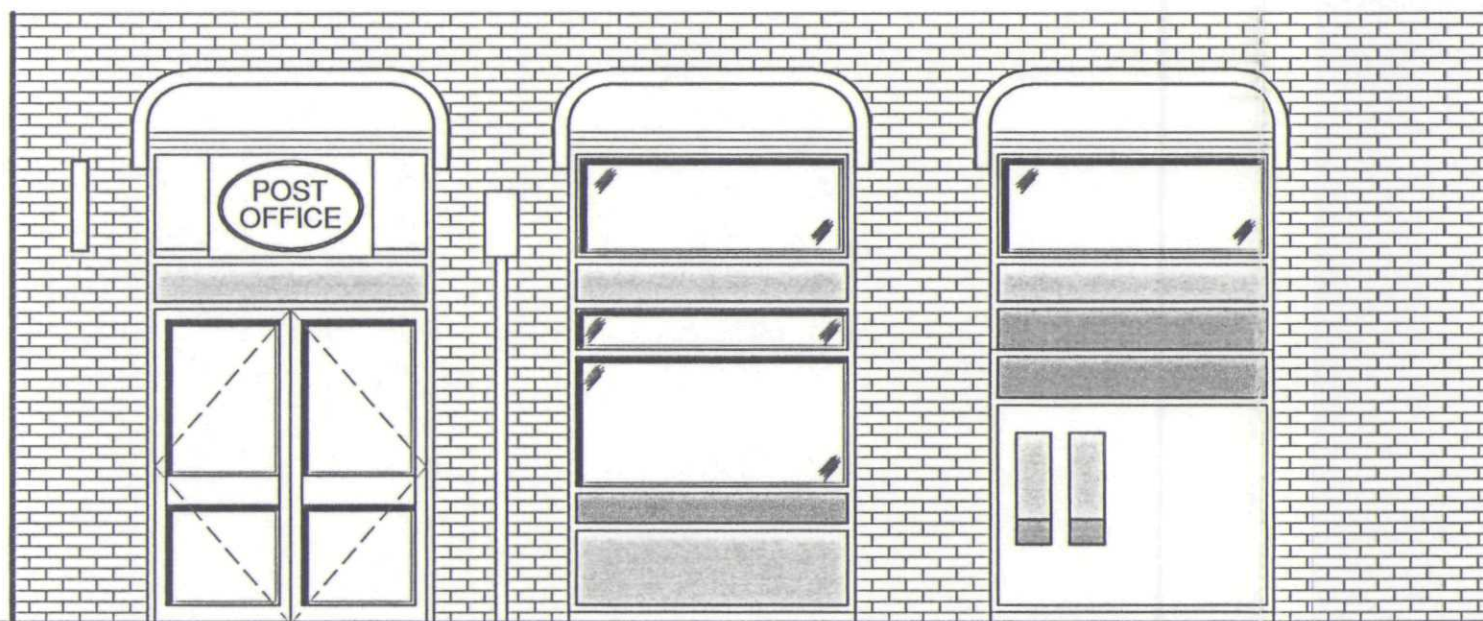

FRONT ELEVATION

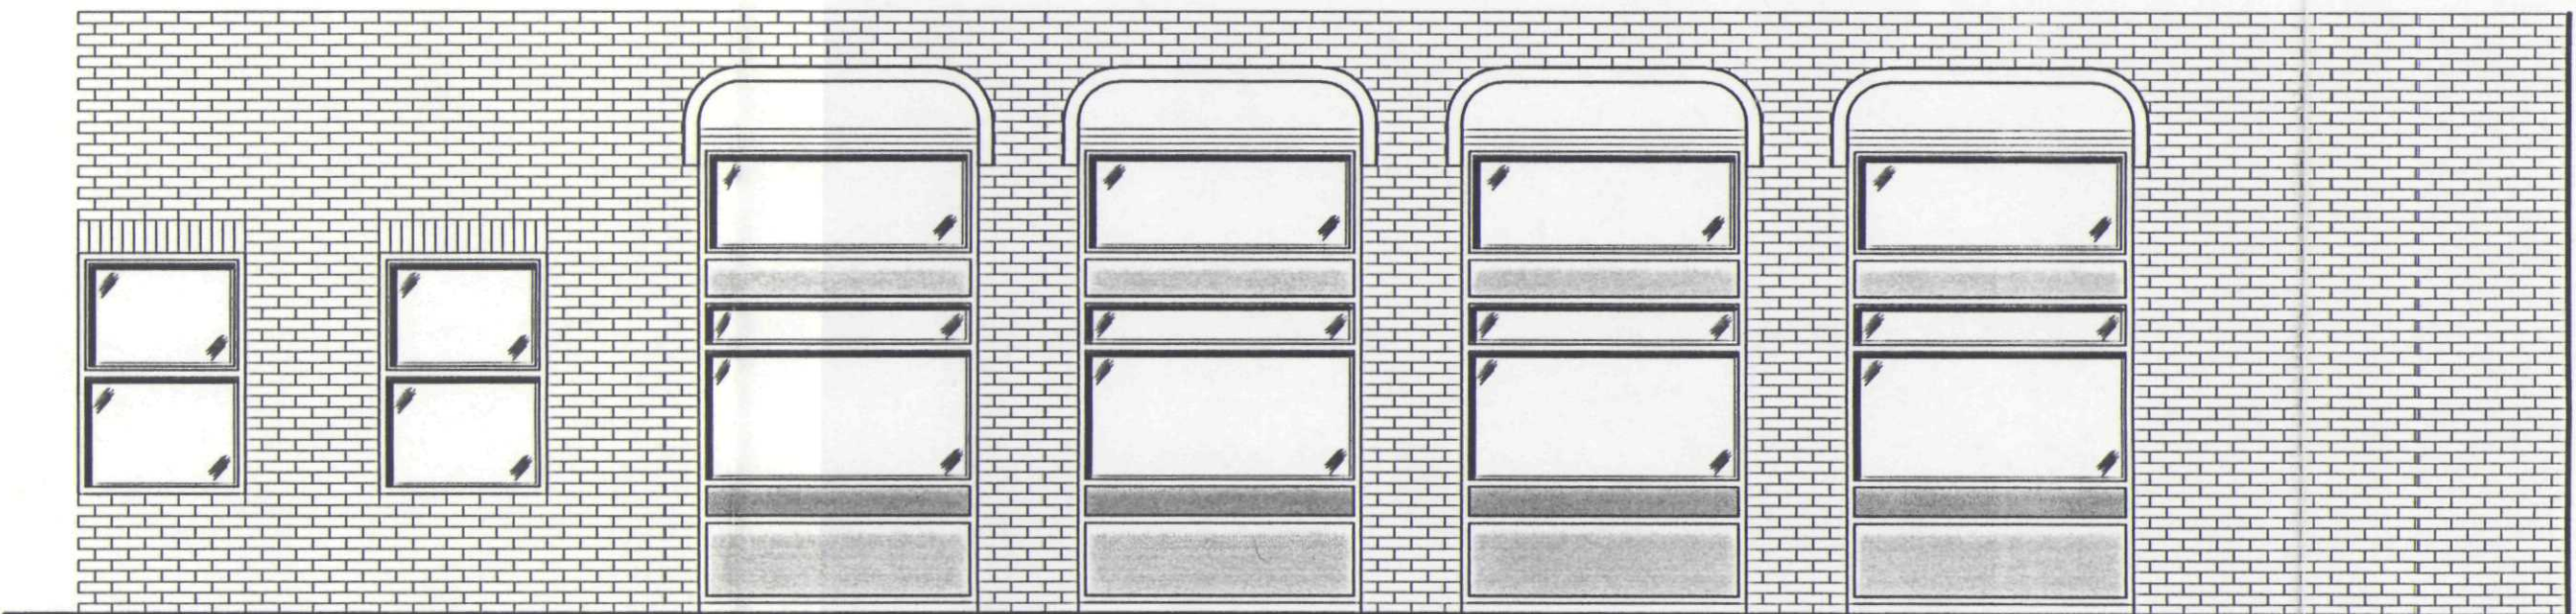

SIDE ELEVATION

SHDC
Planning & Development
19 NOV 2004
Ref: 1546104

Rev	Date	Description
Ladbrokes		
Address 5 SHEEPMARKET, SPALDING, LINCOLNSHIRE.		
Title EXISTING LAYOUT		
Drawn J.Godding	Date 10/06/04	Scale 1:50
Rad	Location	Customer Area -- sq ft Gross -- sq ft net
Drawing Number	SPA/01	Revision -
Licensing & Development		
Ladbrokes Ltd Imperial House, Imperial Drive, Rayners Lane, Harrow, Middlesex, HA2 7JW. Tel +44 (0)20 8868 8899		

**DETERMINED
PLAN**