



Contractor to check all Dimensions on site prior to ordering materials / commencing work. Do Not Scale from this Drawing - If in doubt then please ask.

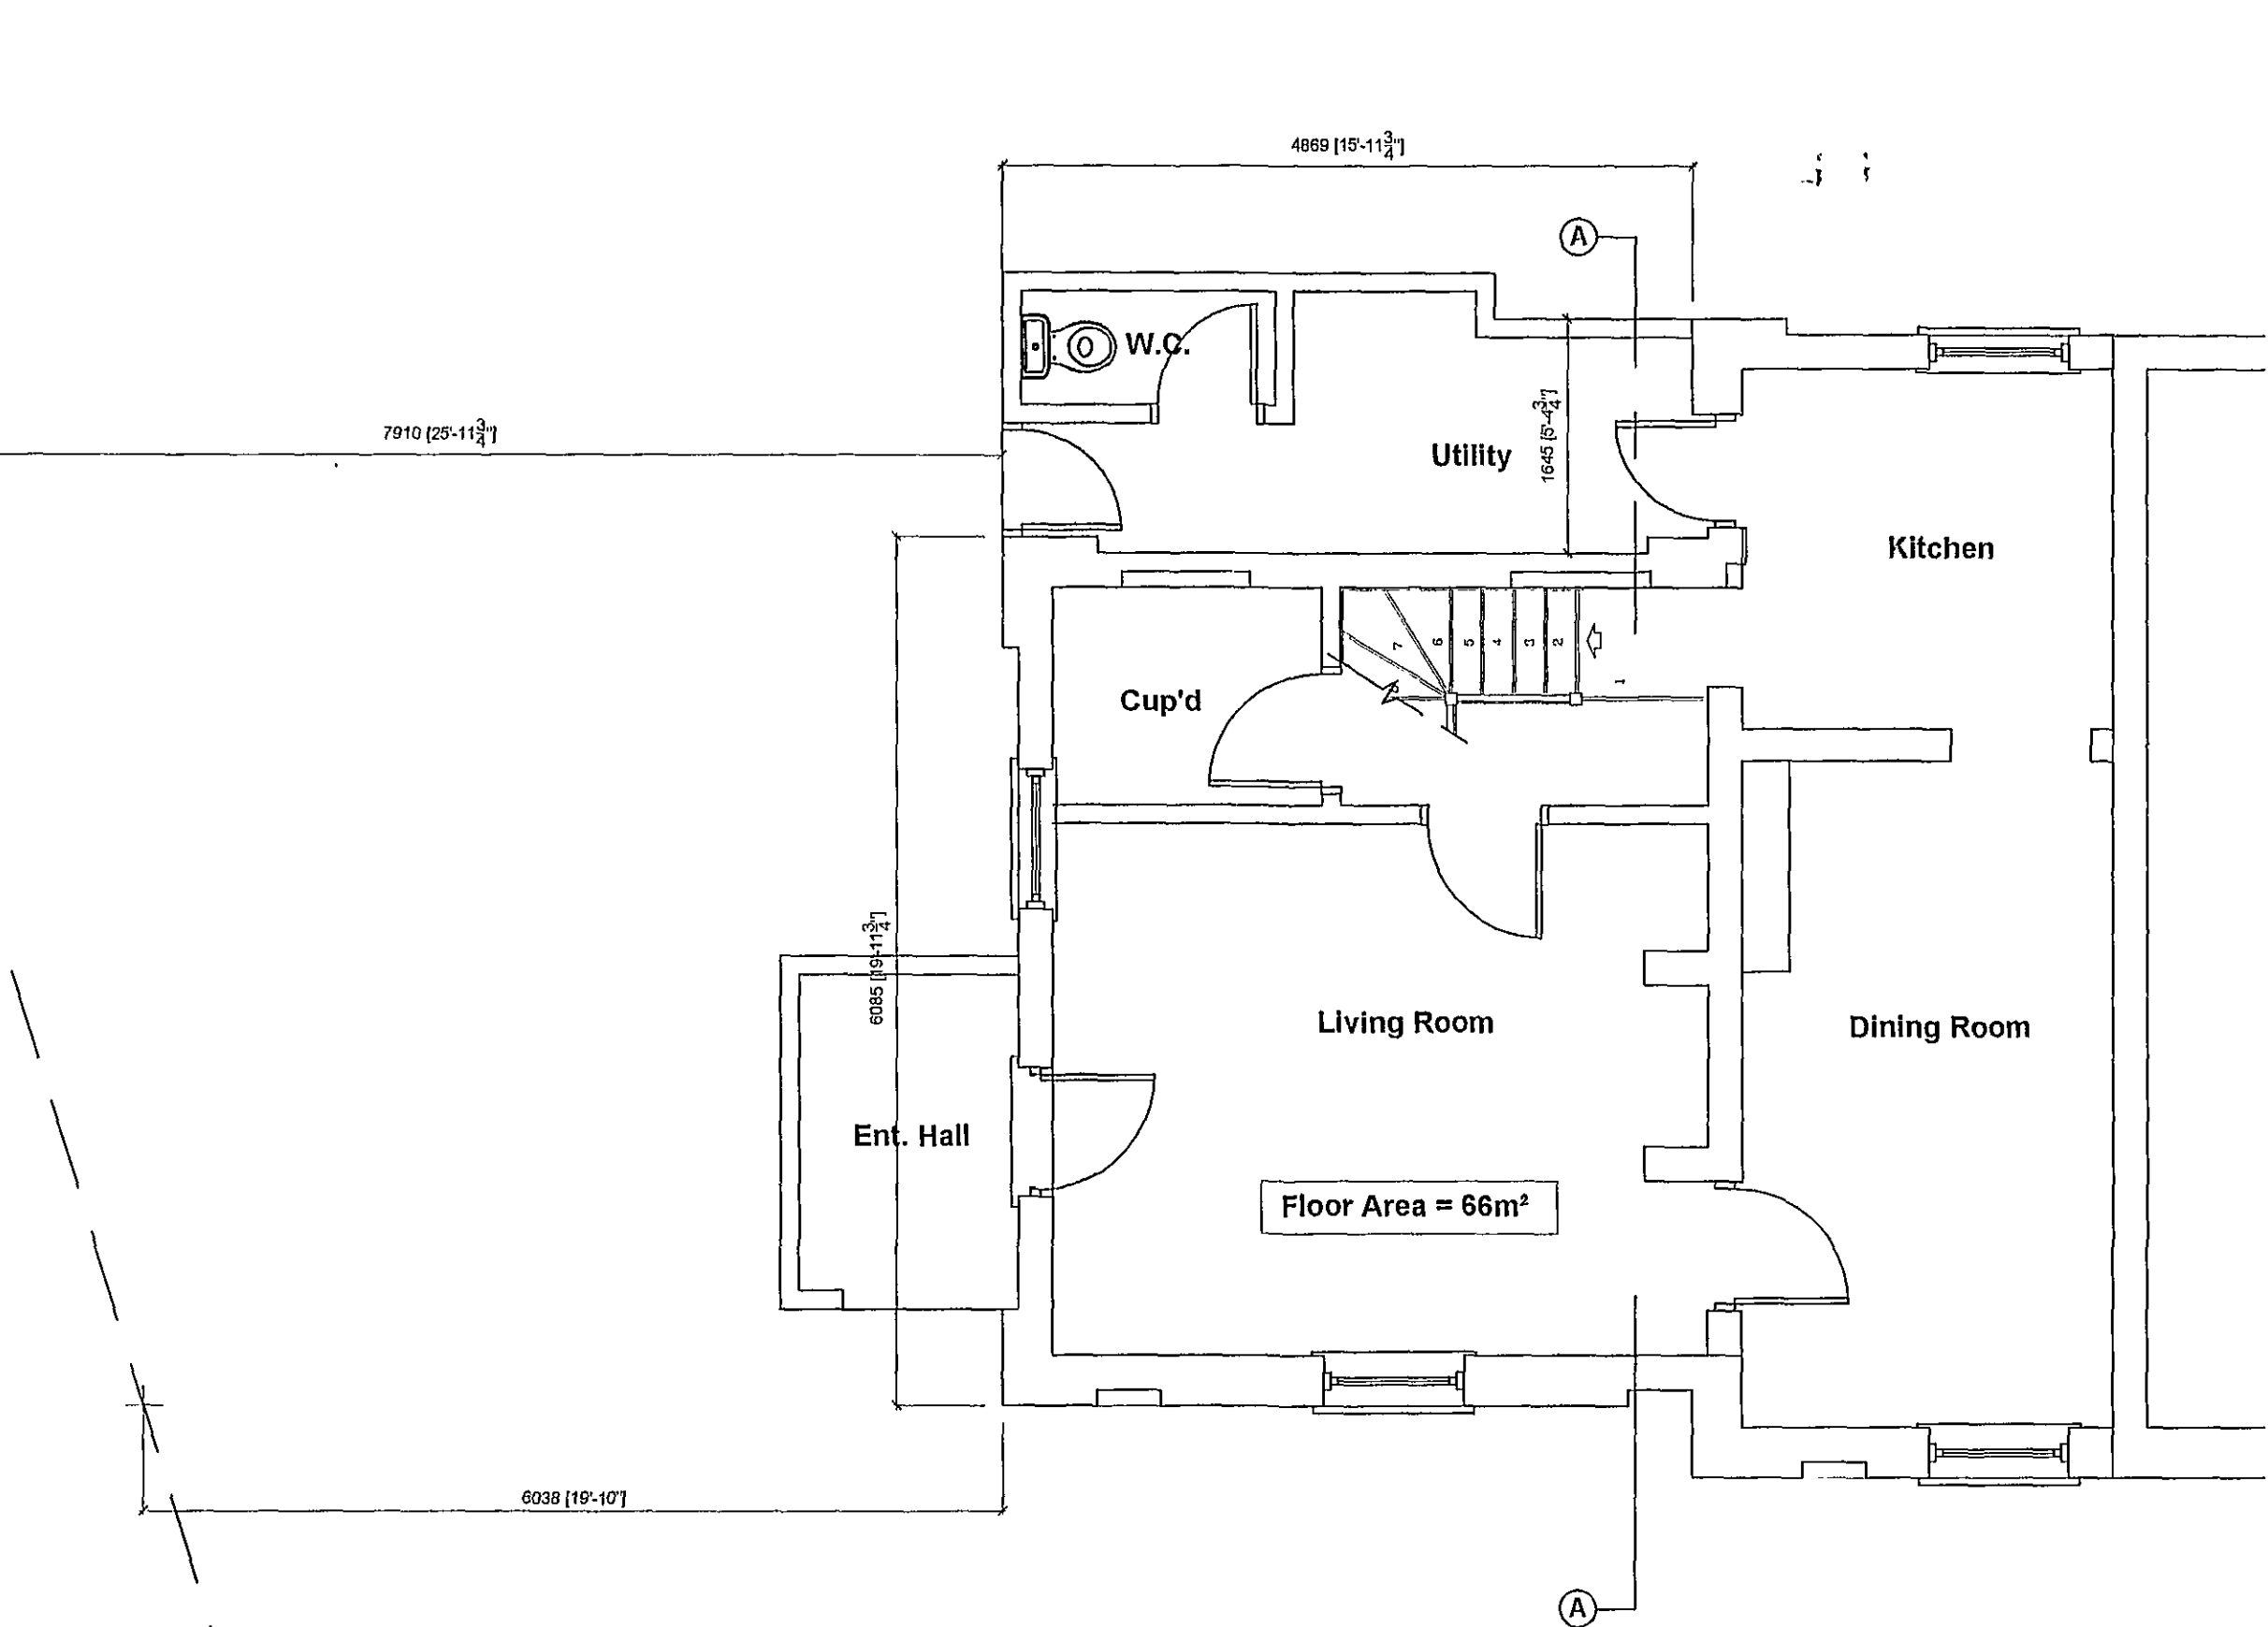

Existing Ground Floor Plan
Scale 1:50

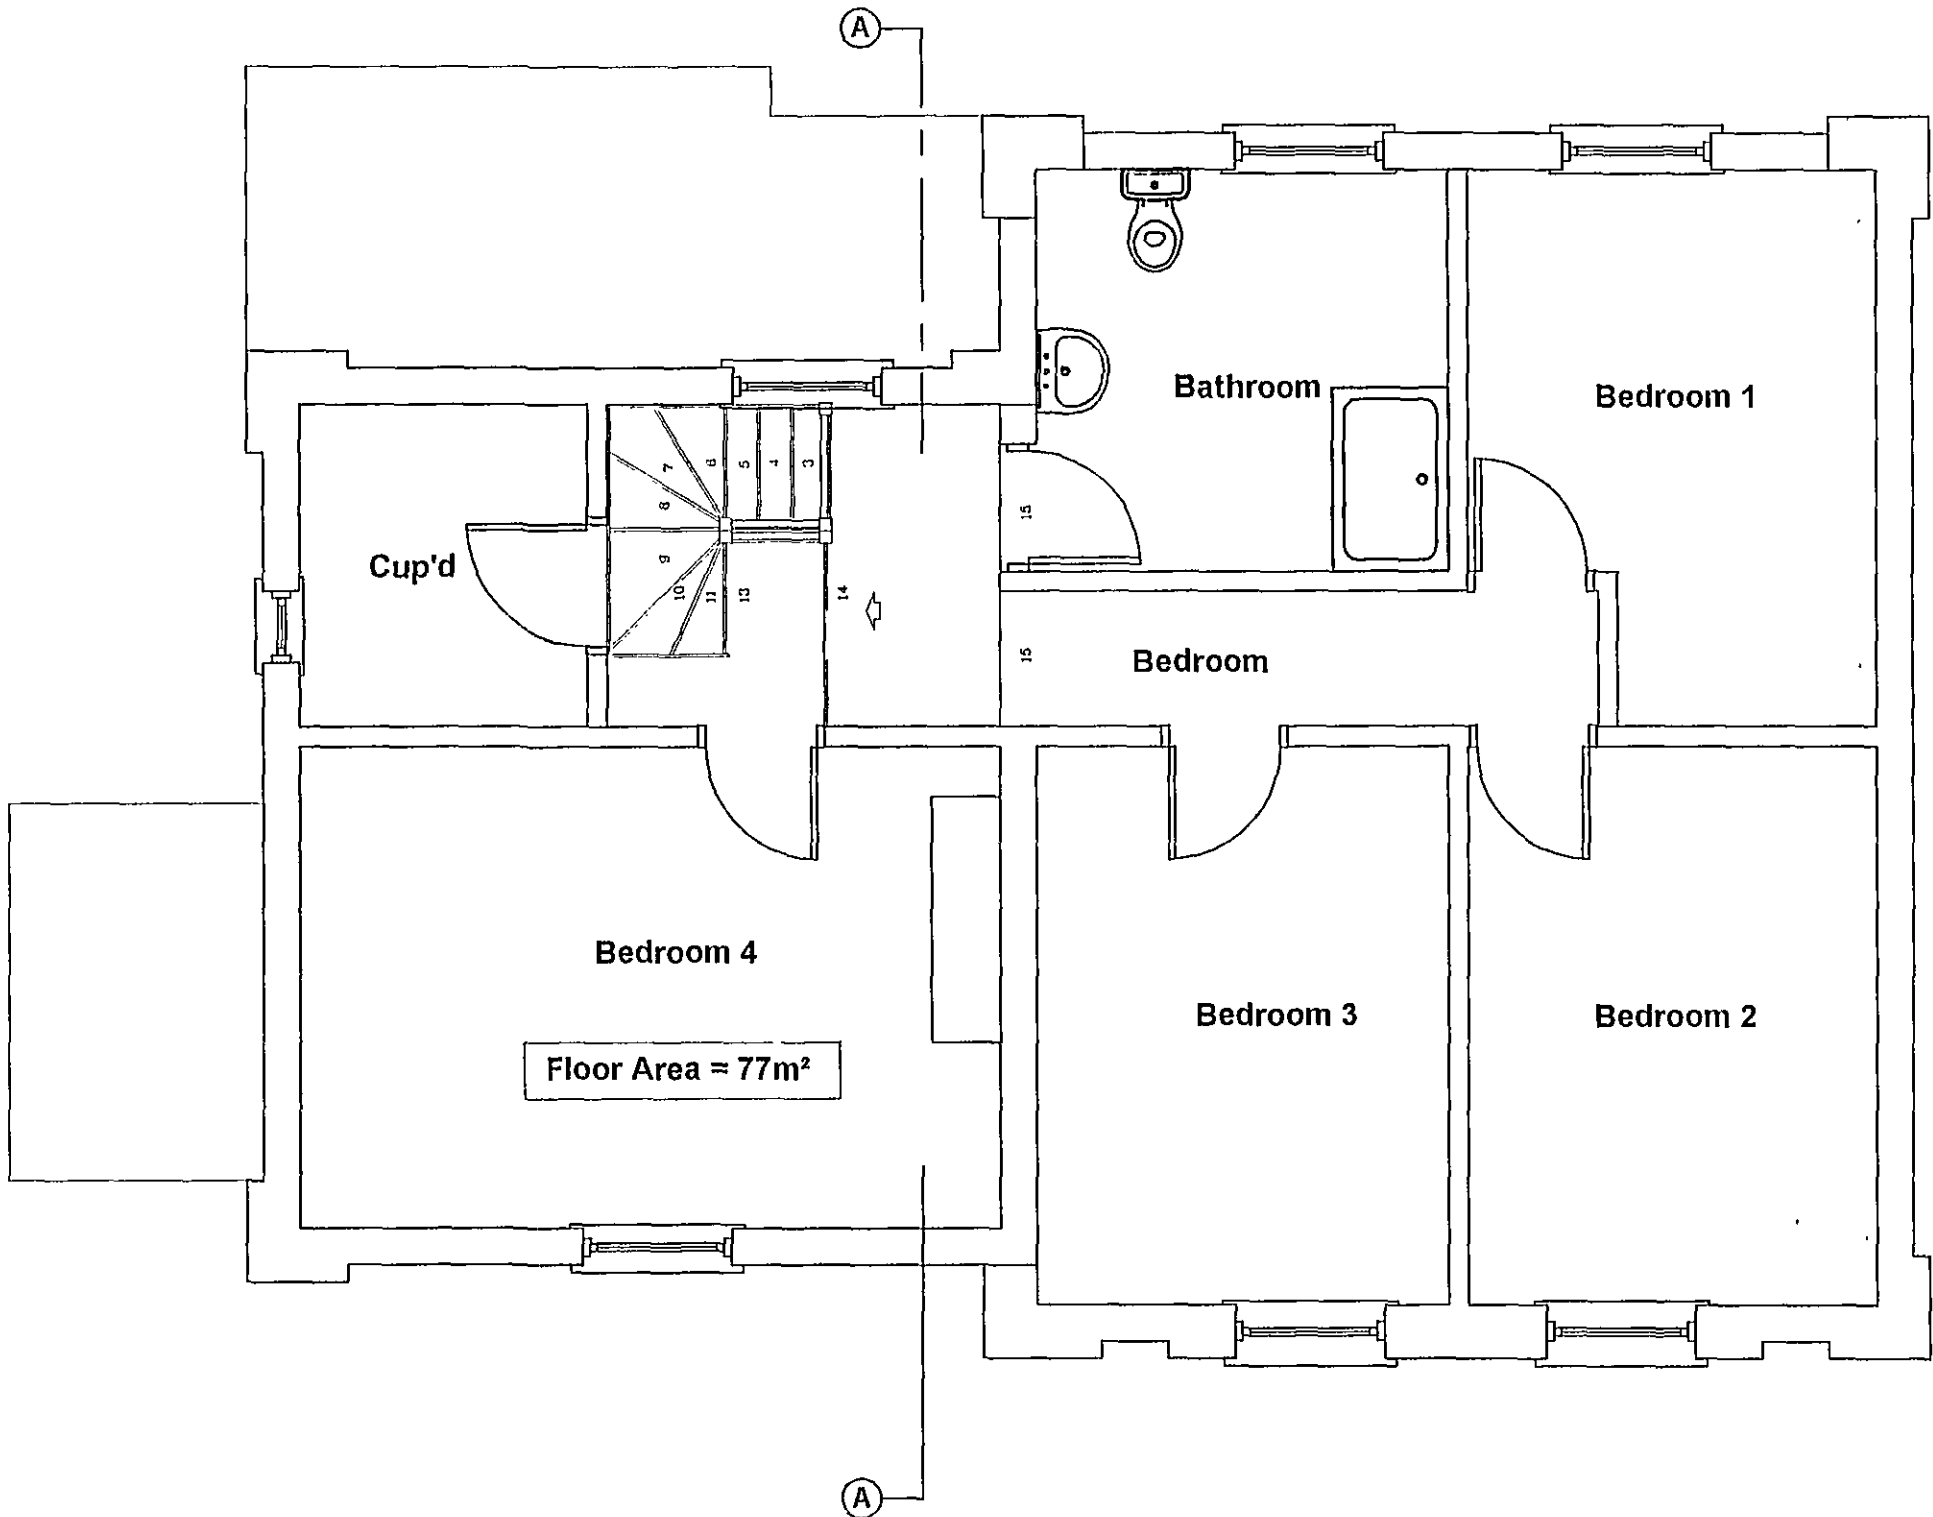


Existing First Floor Plan
Scale 1:50




Existing Side Elevation
Scale 1:100

Existing Front Elevation
Scale 1:100


Existing Side Elevation
Scale 1:100

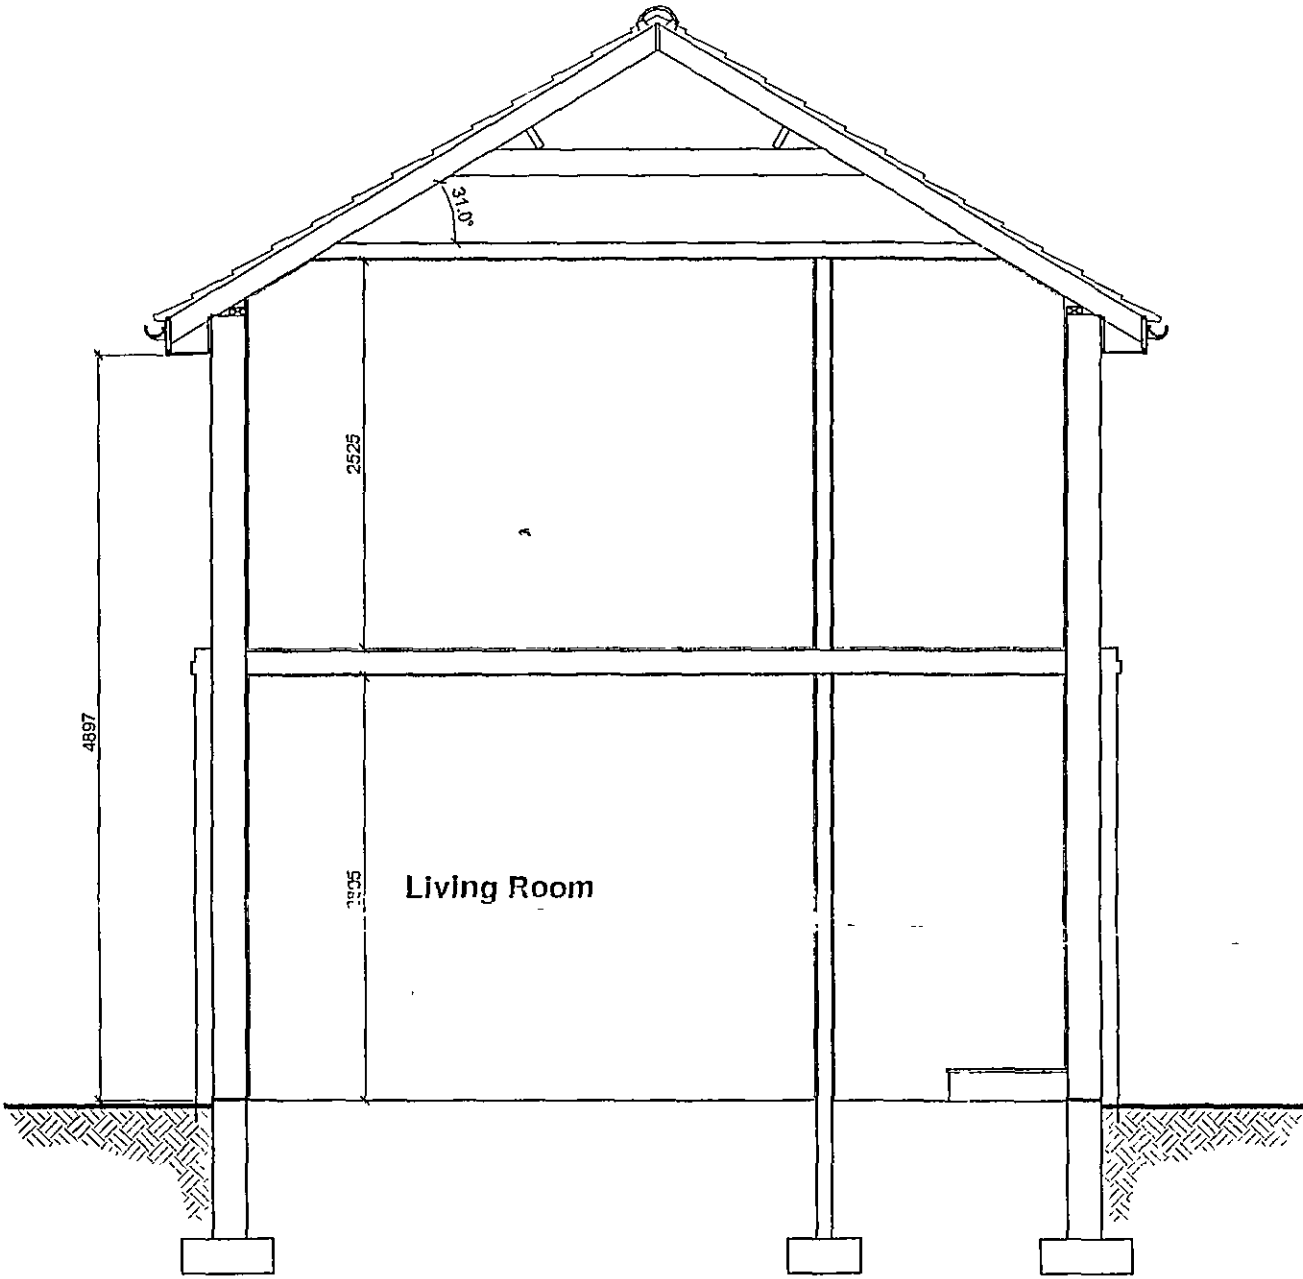


Existing Section A-A
Scale 1:50

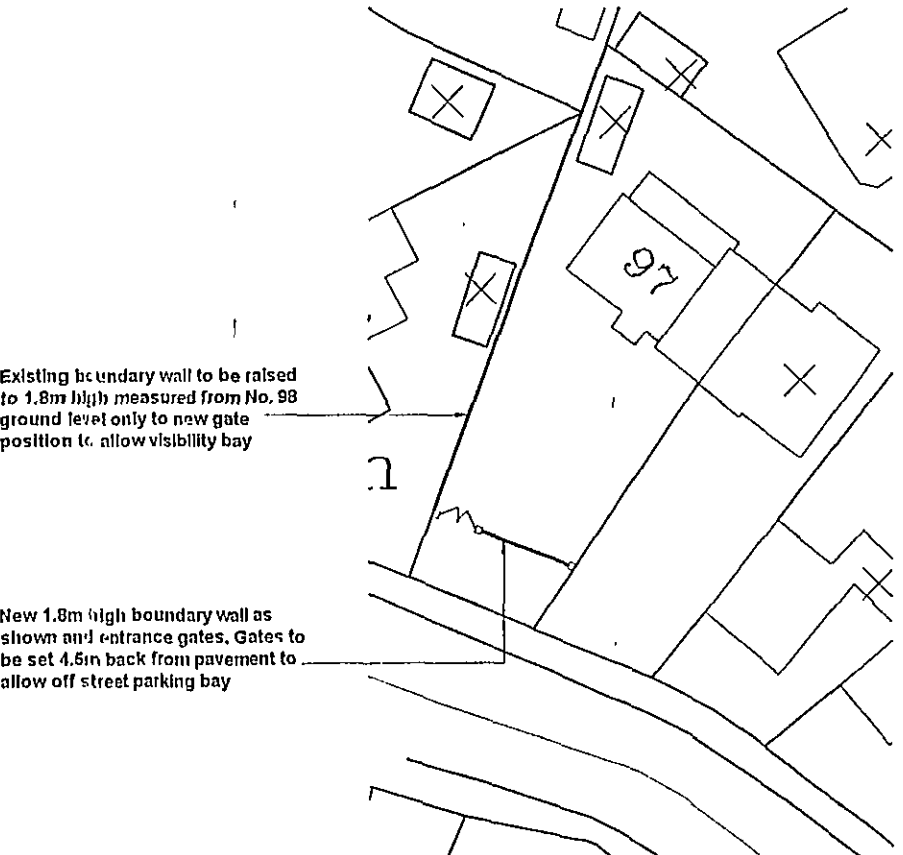

Site Block Plan
Scale 1:500

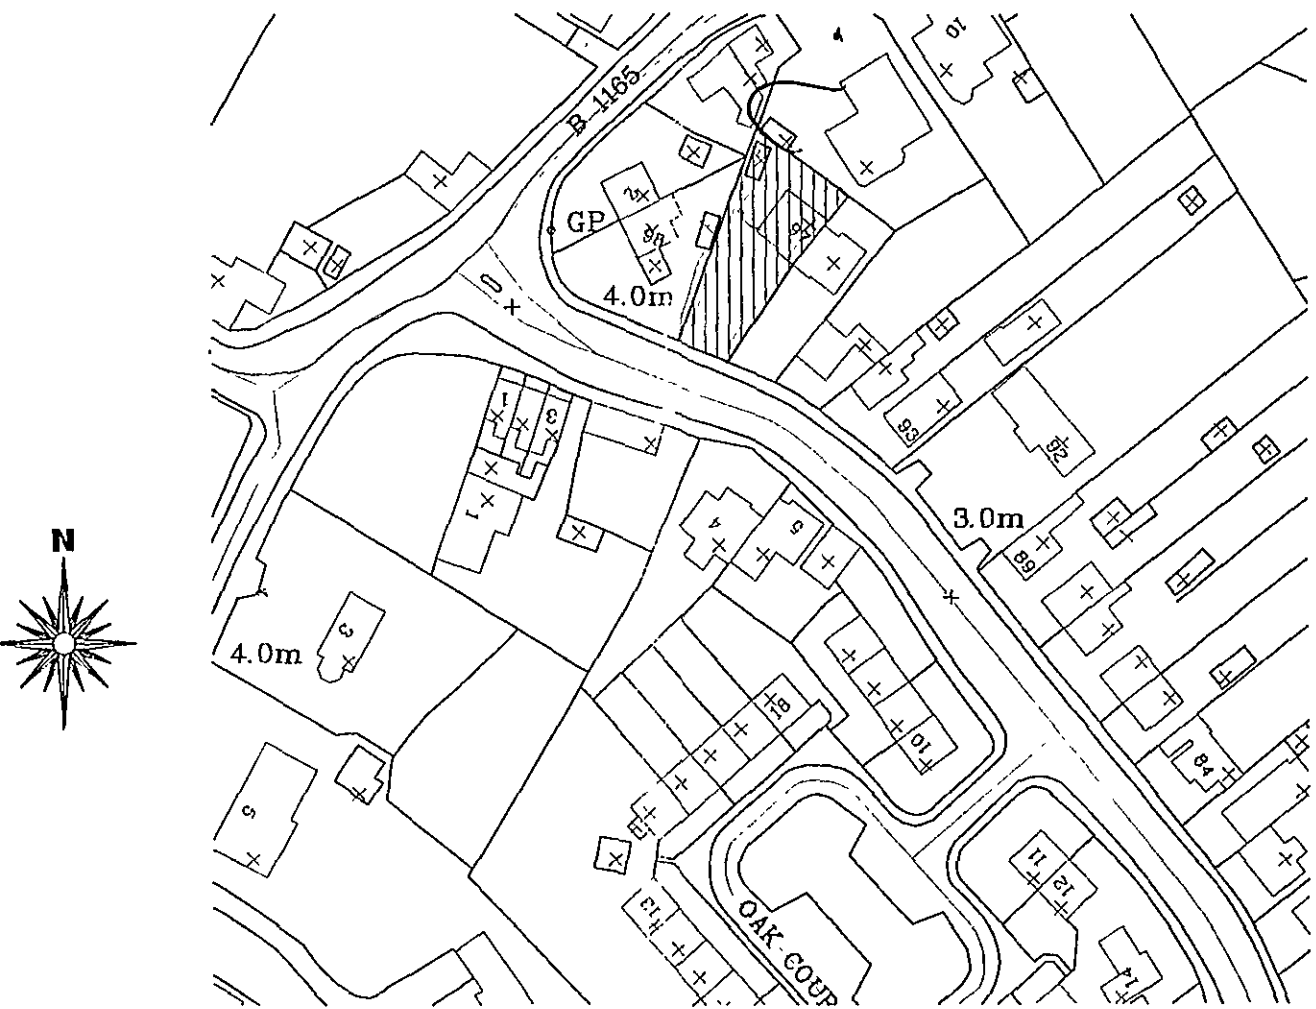

Site Location Plan
Scale 1:1250

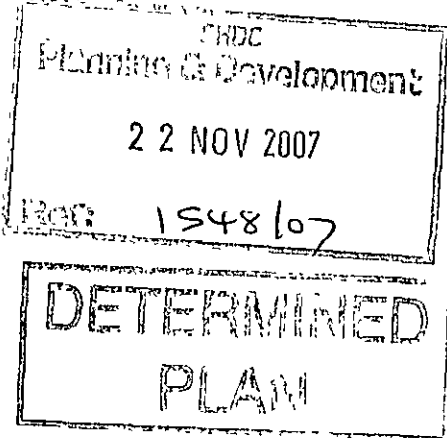

Client :
Mr J Fox
97 Stonegate
Spalding
PE11 2QP

Site :
Proposed Two Storey Side
Extension & New Boundary
Wall

remway
Design Ltd
2 Red Lion Street
Spalding
PE 11 1 SX
Tel / Fax: 01775 788 021
Mobile : 07815 112 058
e-mail: jason@remwaydesign.co.uk

Date : july07 Scale : As Noted

Drawing No:
1507-01