




Contractor to check all Dimensions on site prior to ordering materials / commencing work. Do Not Scale from this Drawing - If in doubt then please ask

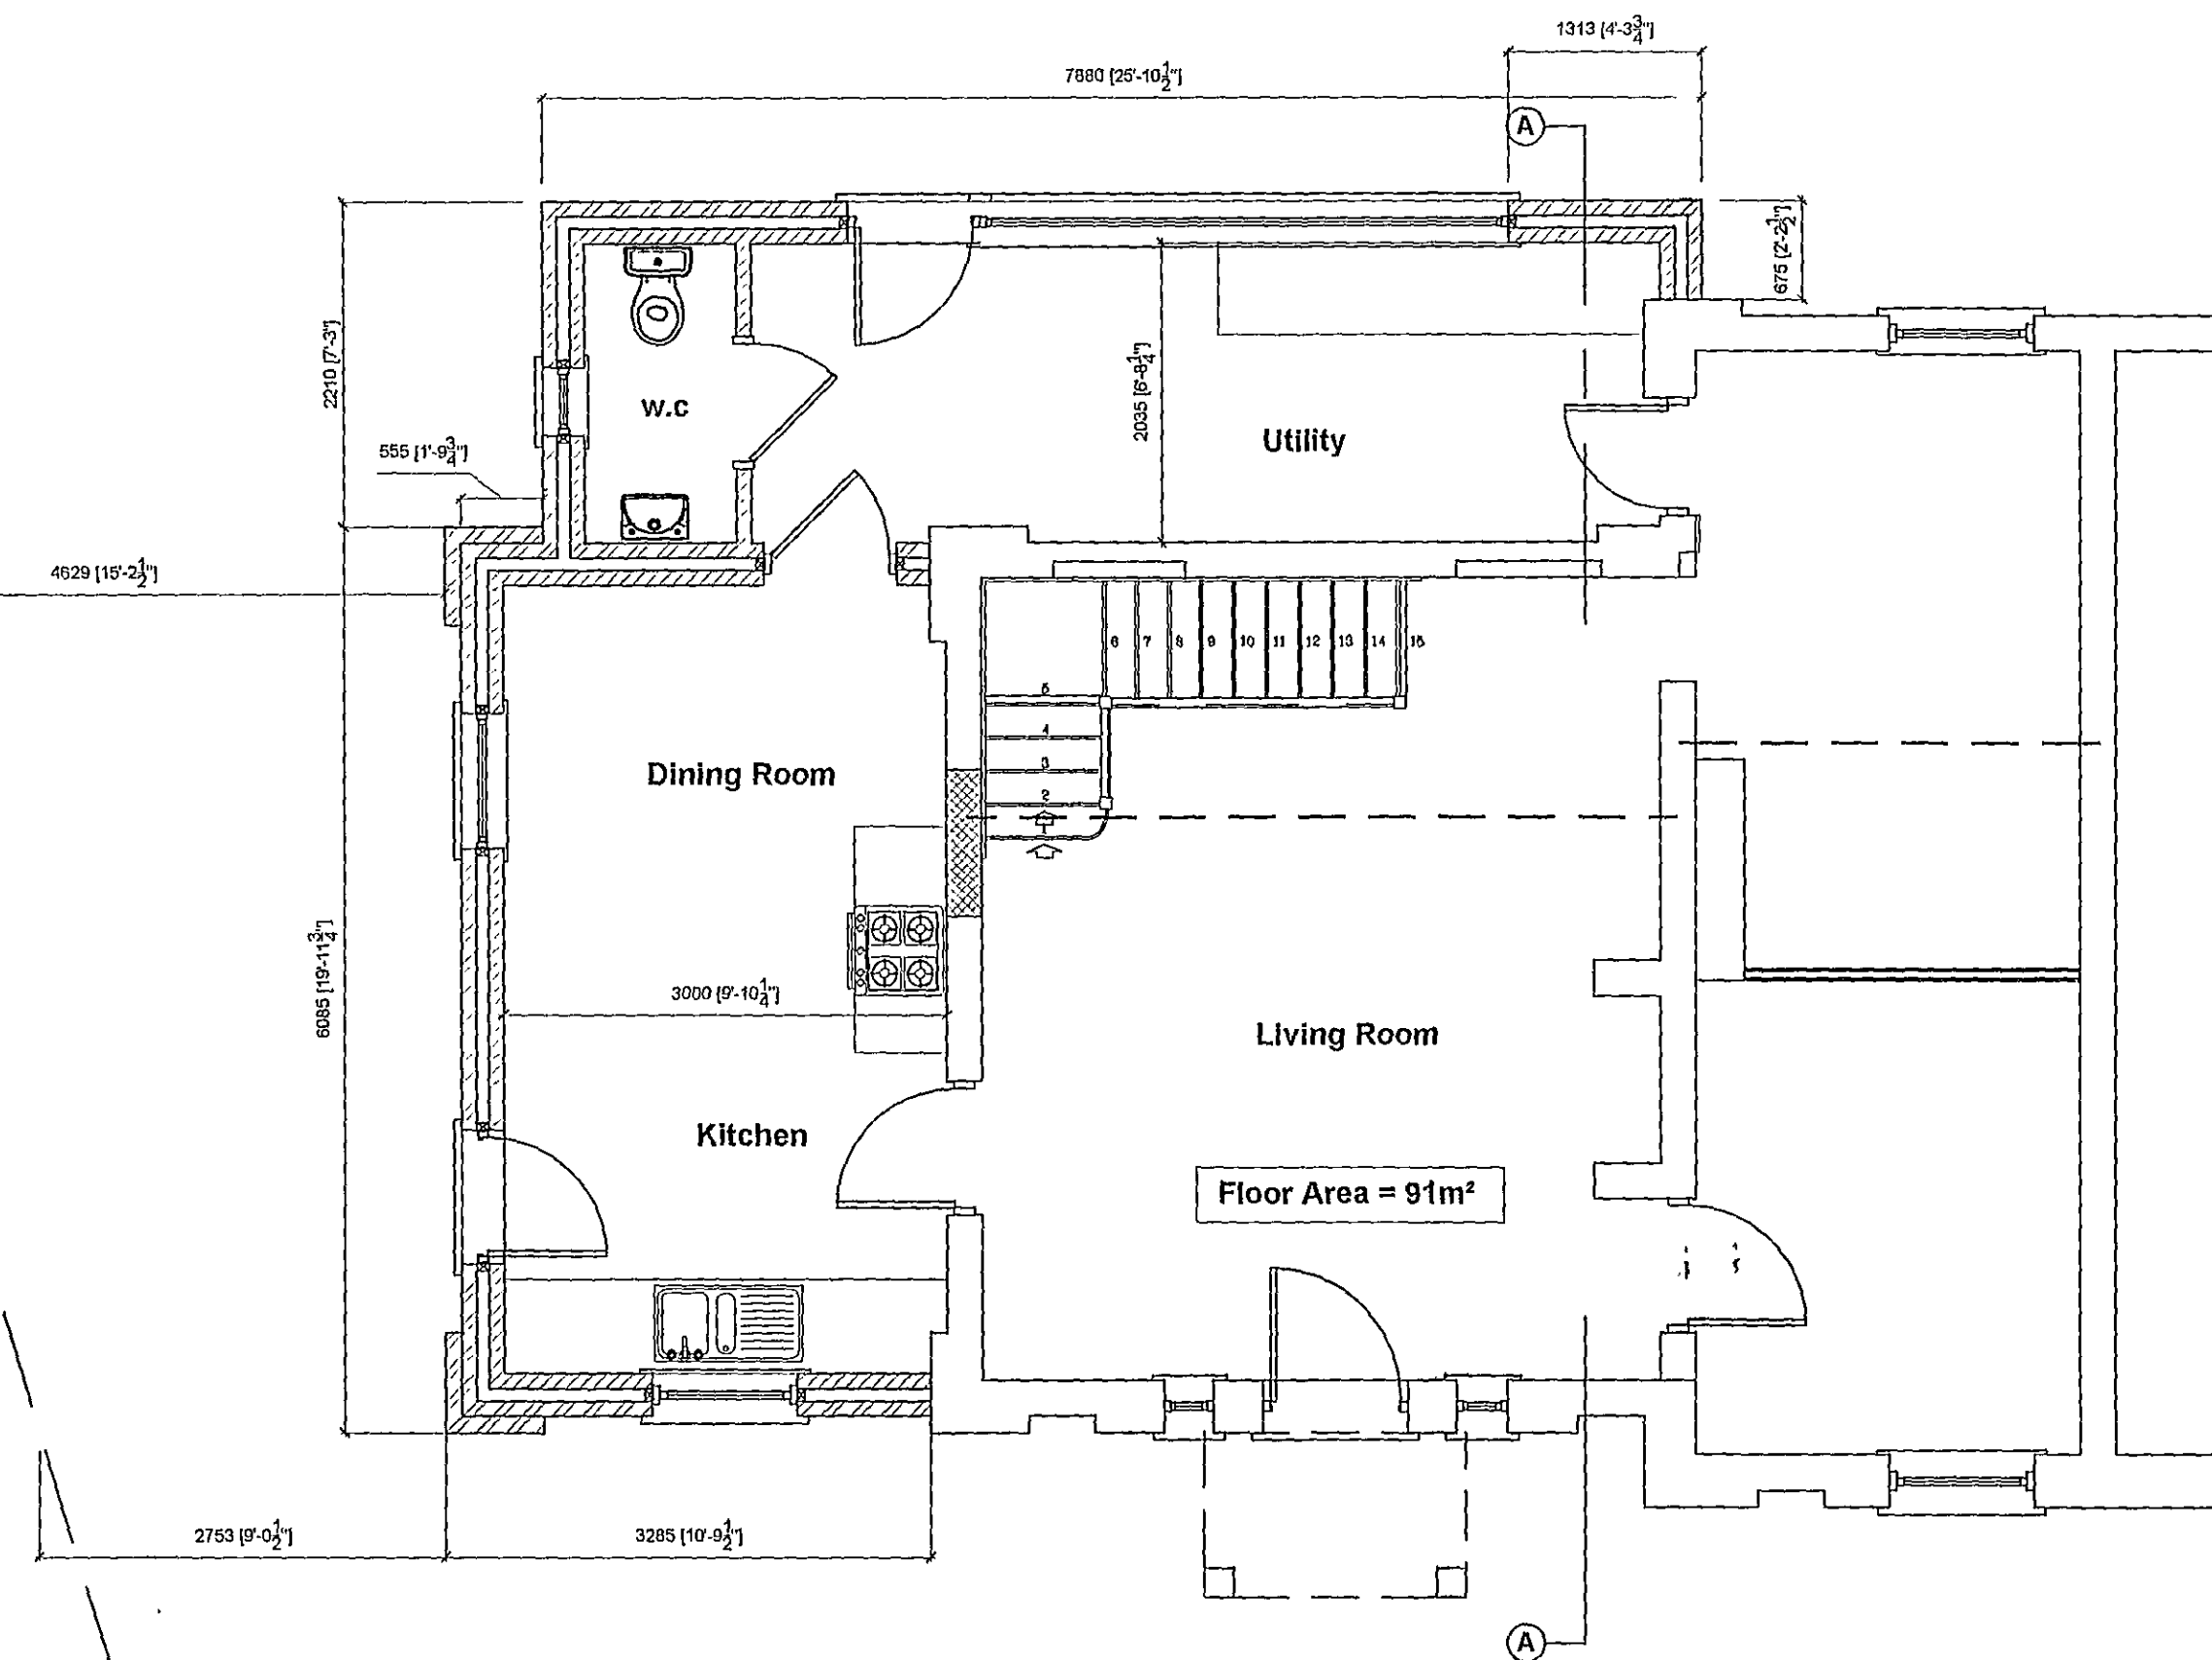

Proposed Ground Floor Plan
Scale 1:50

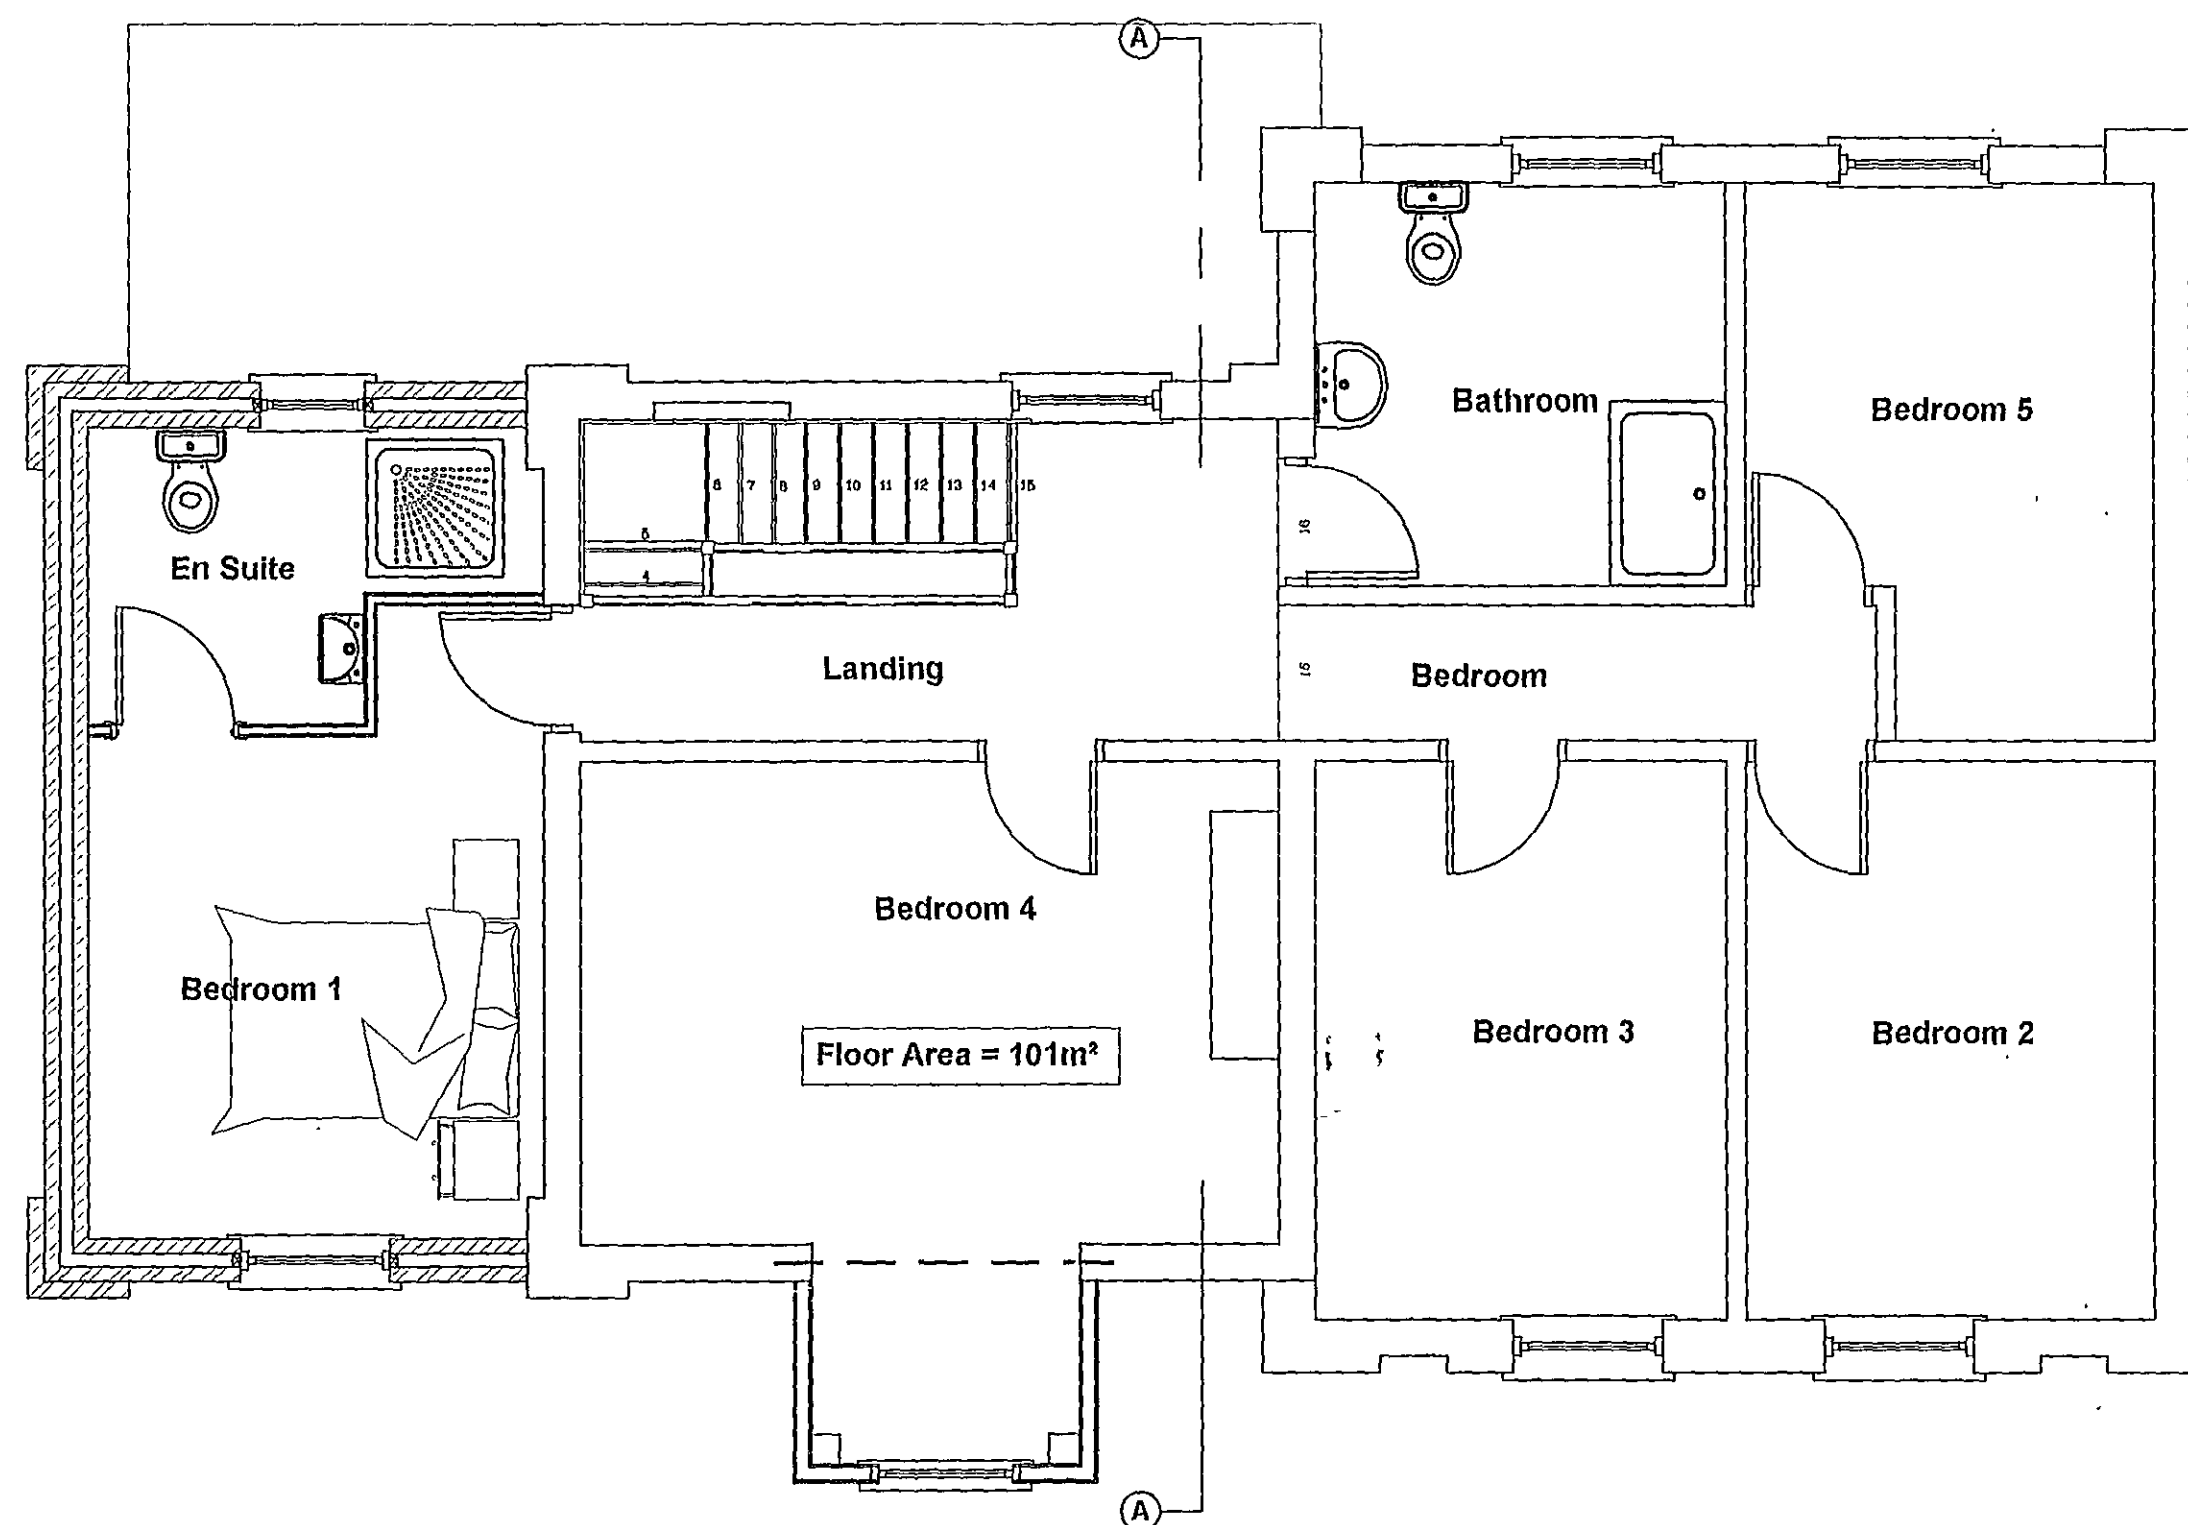

Proposed First Floor Plan
Scale 1:50

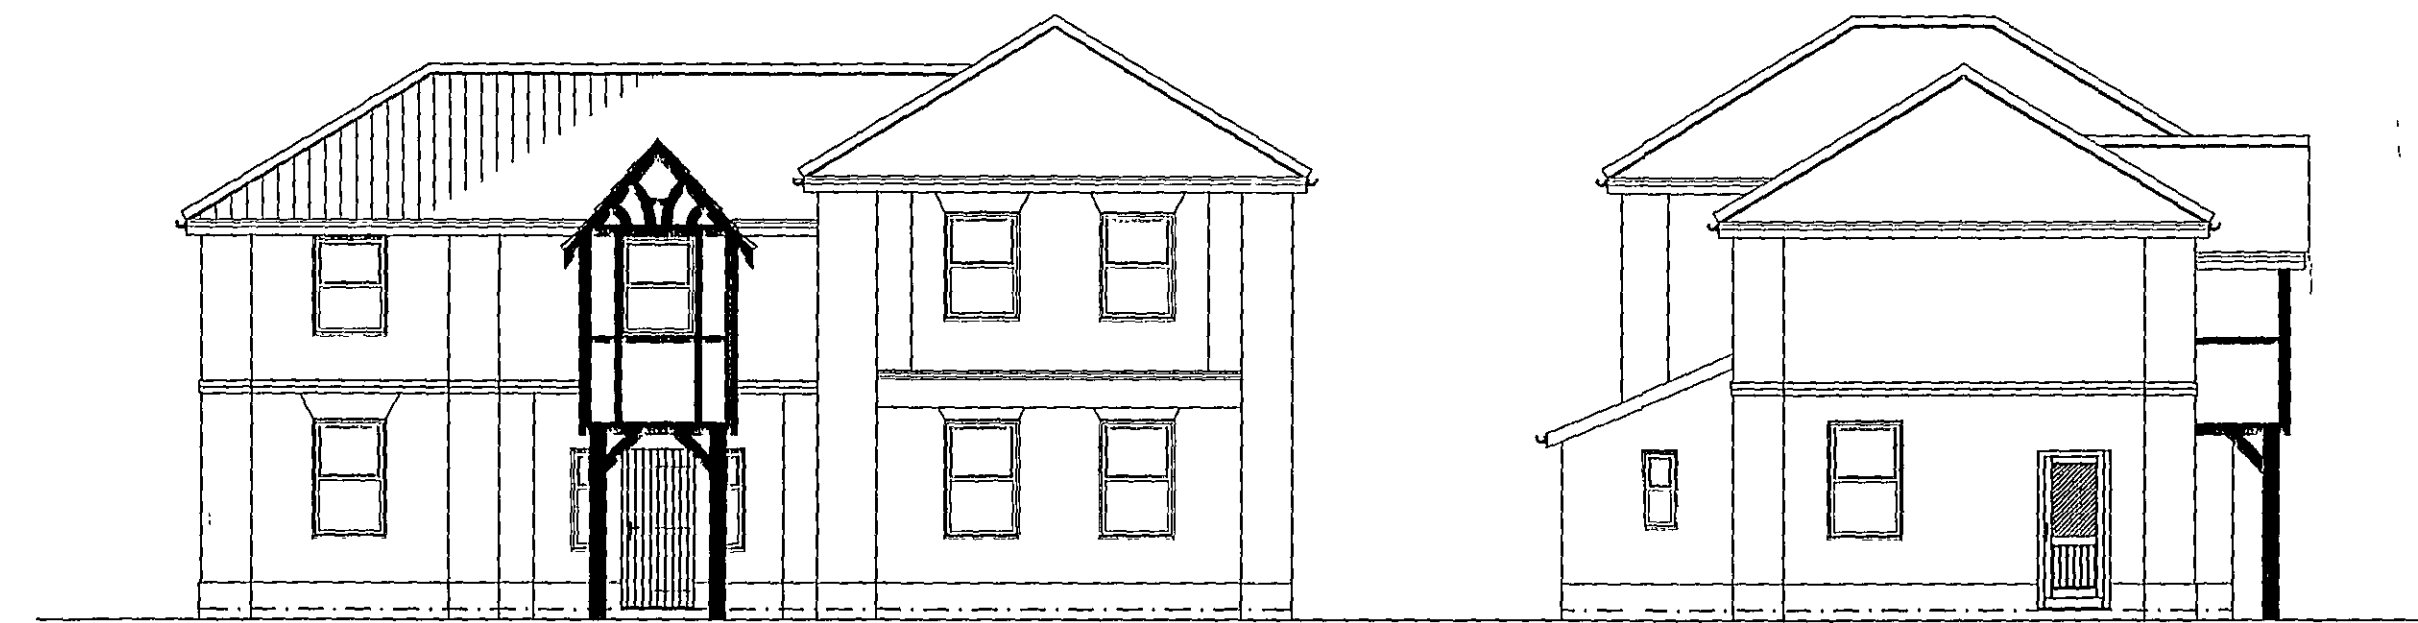


Proposed Front Elevation
Scale 1:100

Proposed Side Elevation
Scale 1:100



Proposed Rear Elevation
Scale 1:100

Proposed Side Elevation
Scale 1:100

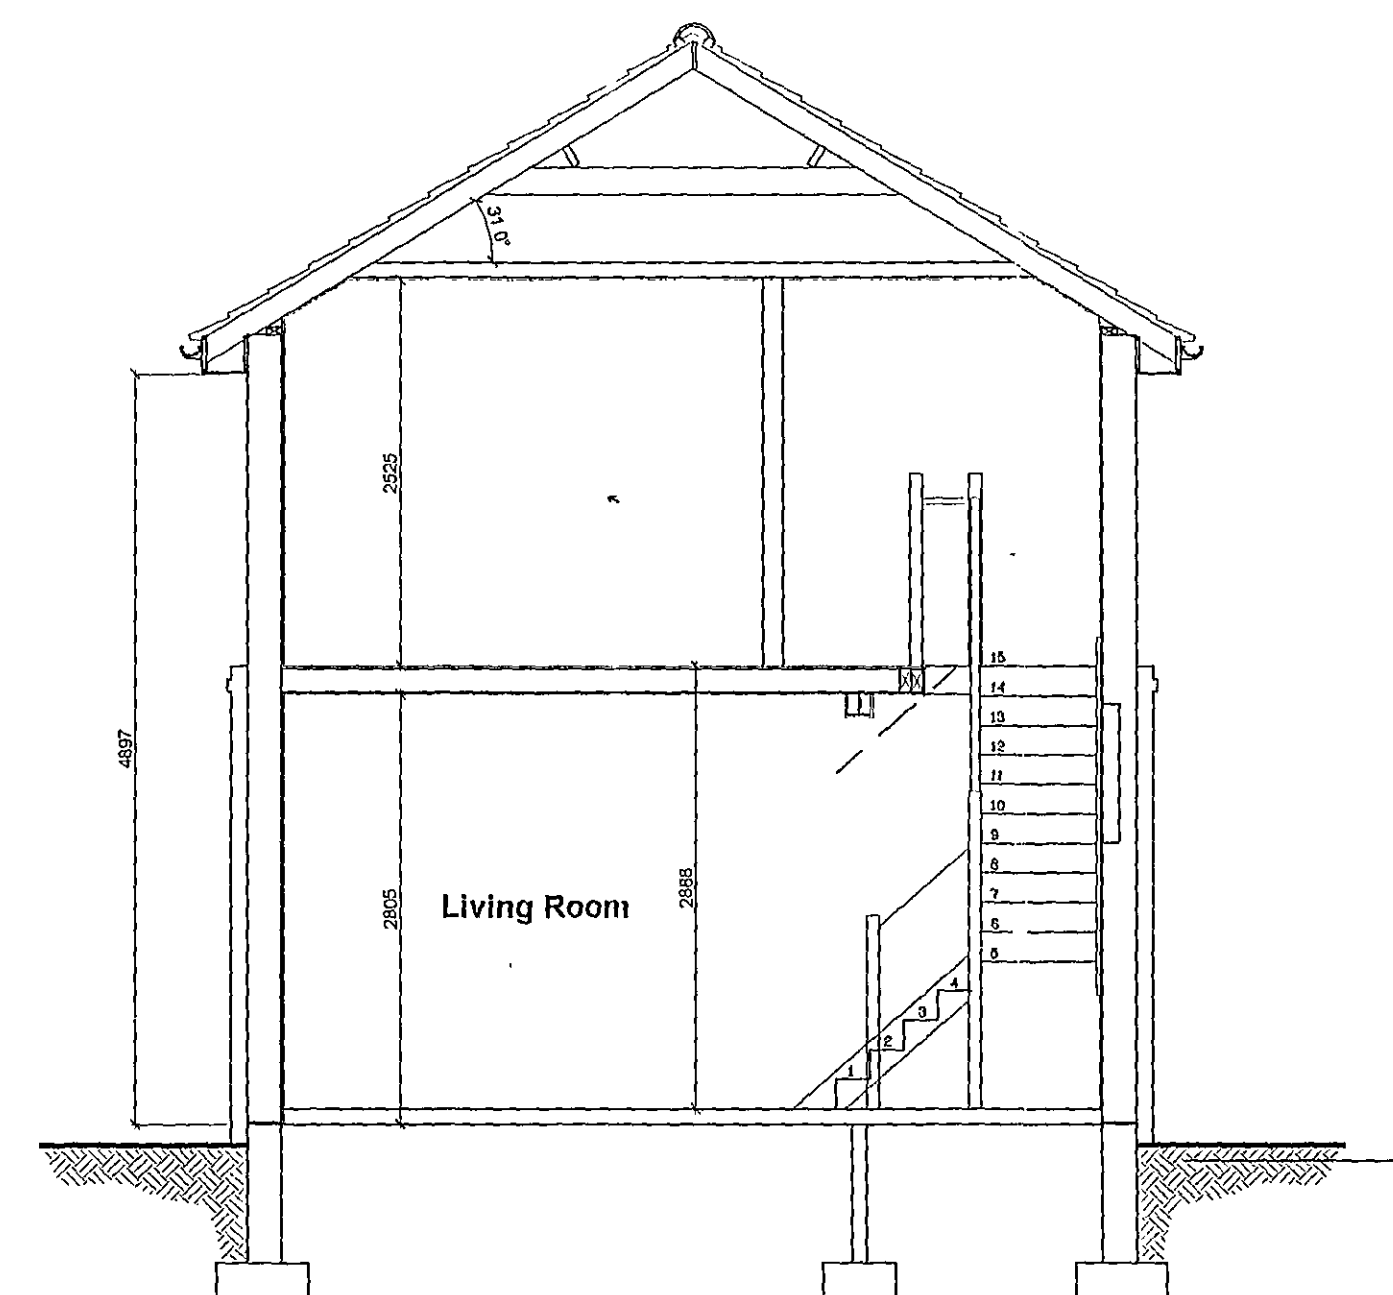

Proposed Section A-A
Scale 1:50

Planning & Development
22 NOV 2007
Ref: 1548107

Client :
Mr J Fox
97 Stonegate
Spalding
PE11 2QP

Site :
Proposed Two Storey Side
Extension

remway
Design Ltd
2 Red Lion Street
Spalding
PE11 1SX
Tel / Fax: 01775 768 921
Mobile : 07815 112 058
e-mail: jason@remwaydesign.co.uk

Date : July07 Scale : As Noted

Drawing No:
1507-02