


155104

A

A

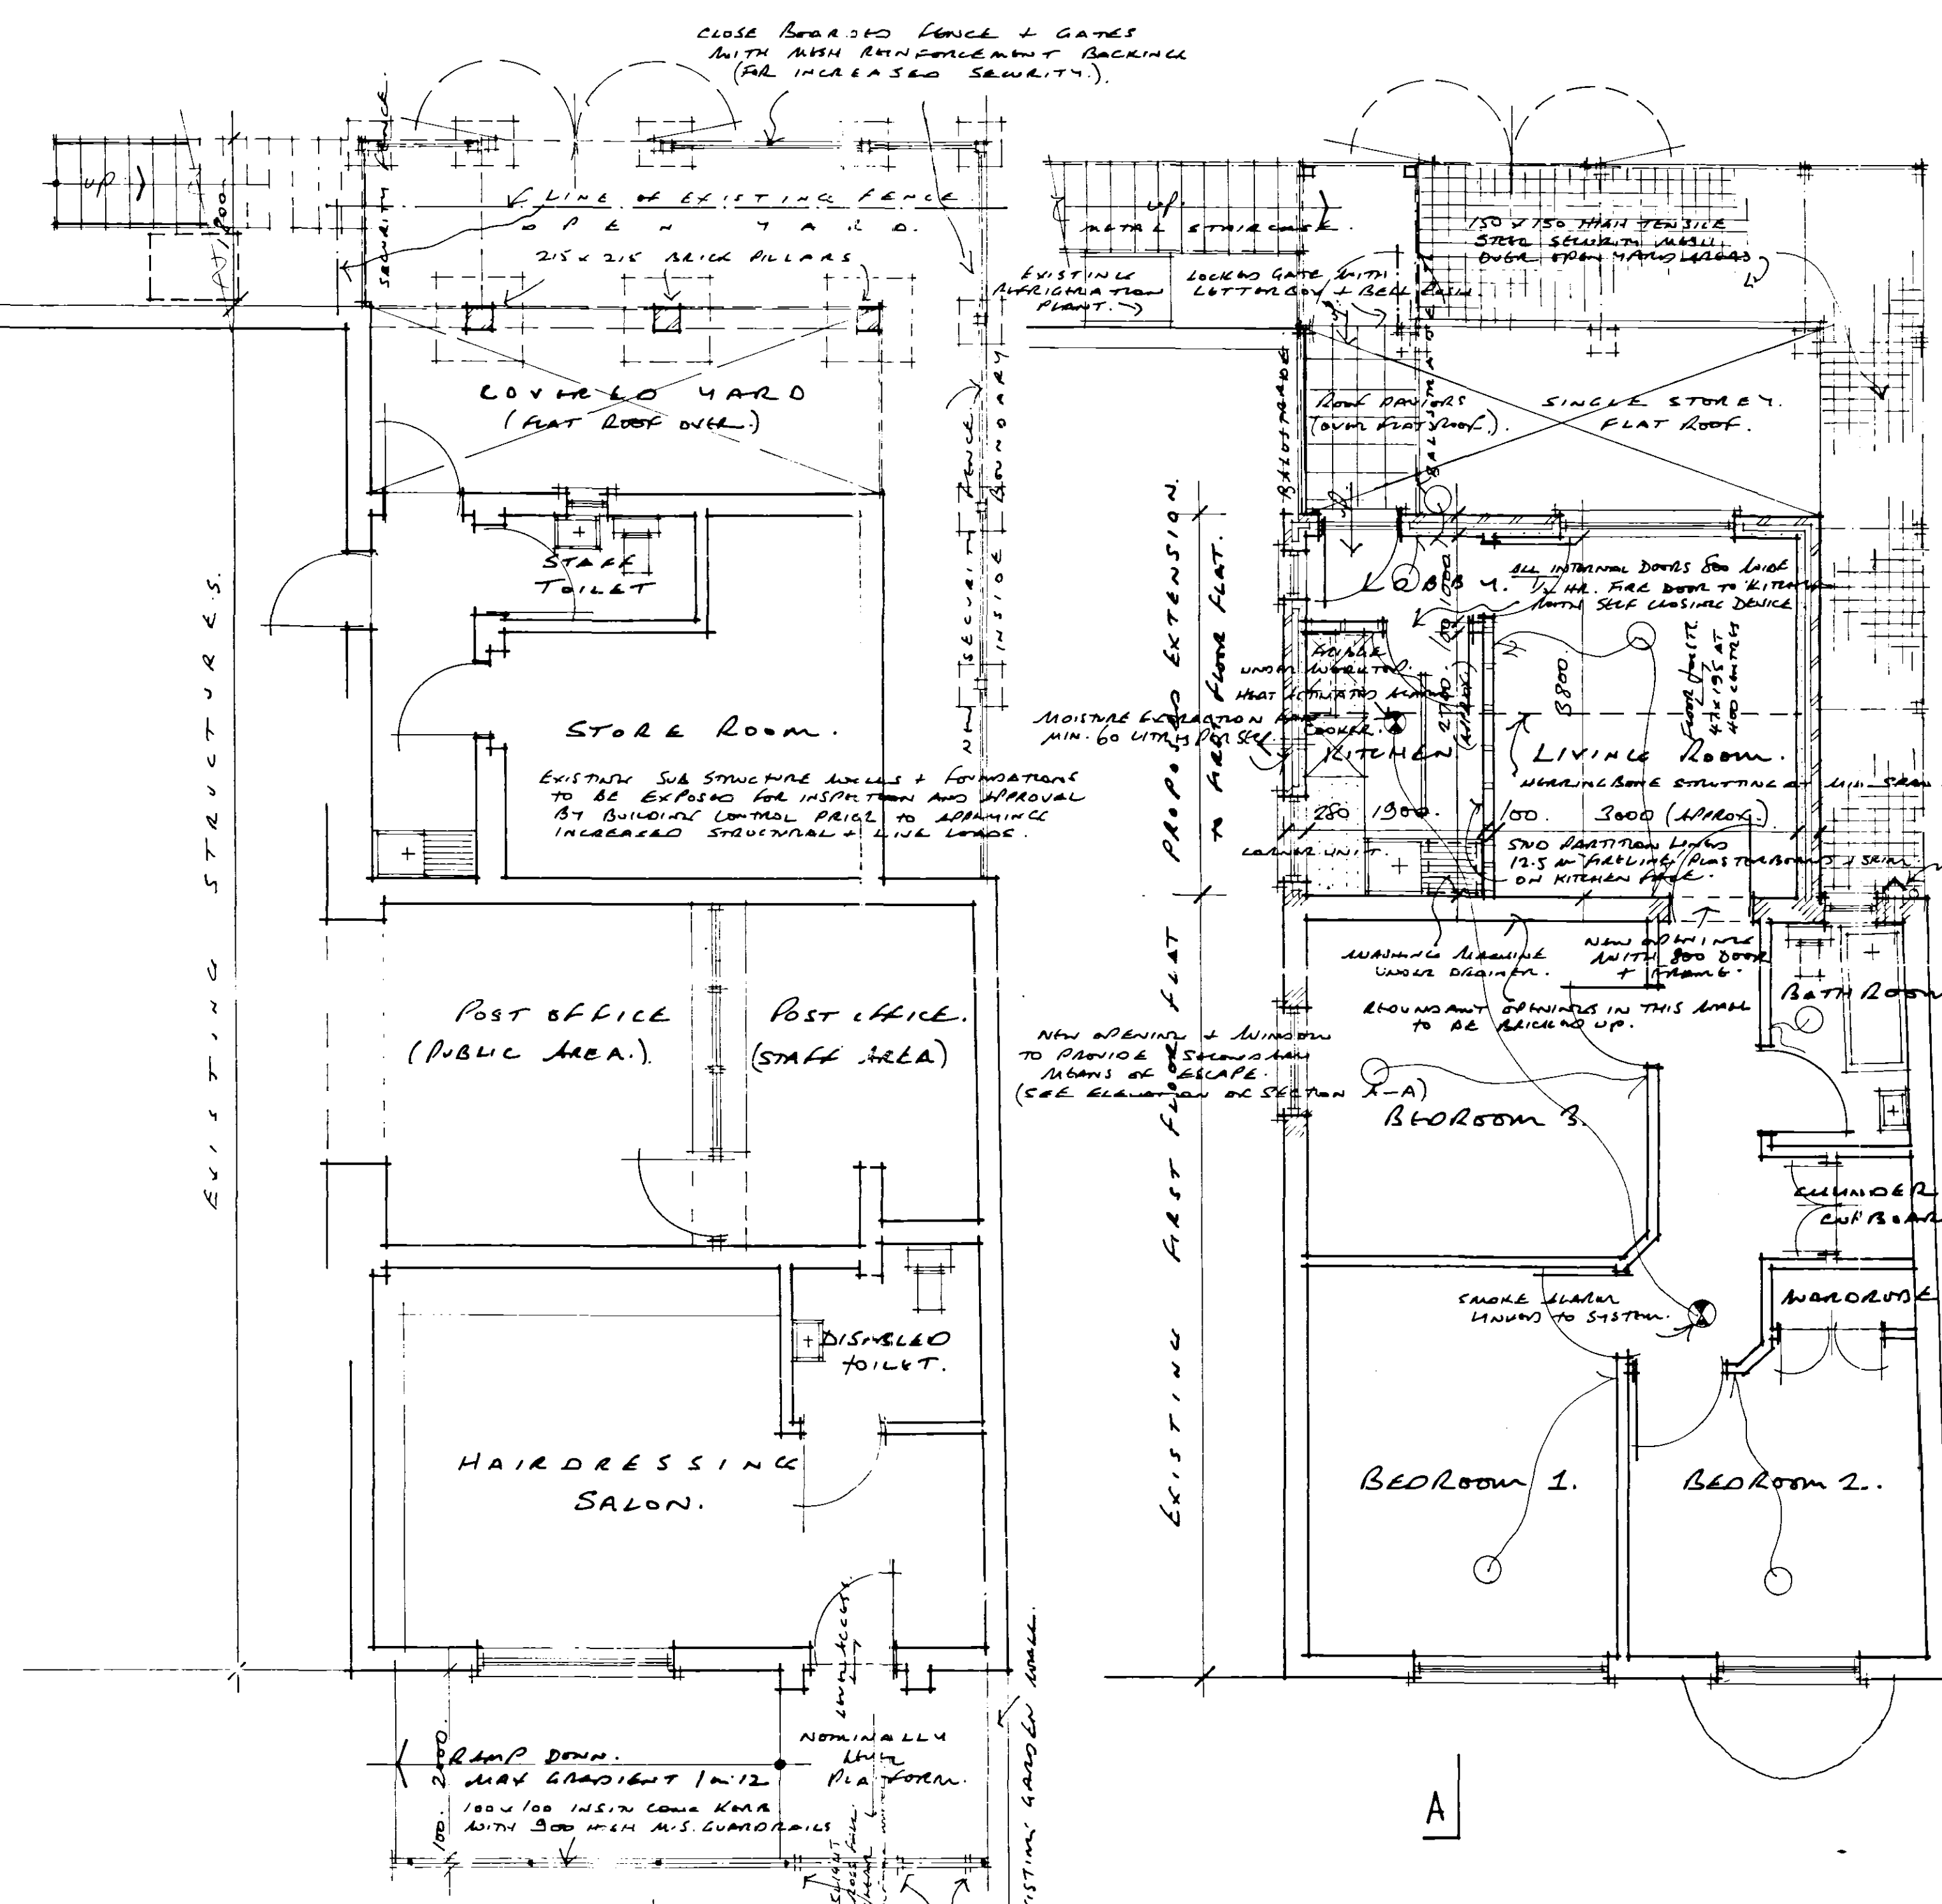


• GROUND FLOOR PLAN.

• FIRST FLOOR PLAN.



• ELEVATION TO HAWTHORN BANK.

• ELEVATION TO LONDON ROAD.
(INCORPORATING PROPOSED RAMP FOR DISABLED ACCESS TO HAIRDRESSING SALON.)

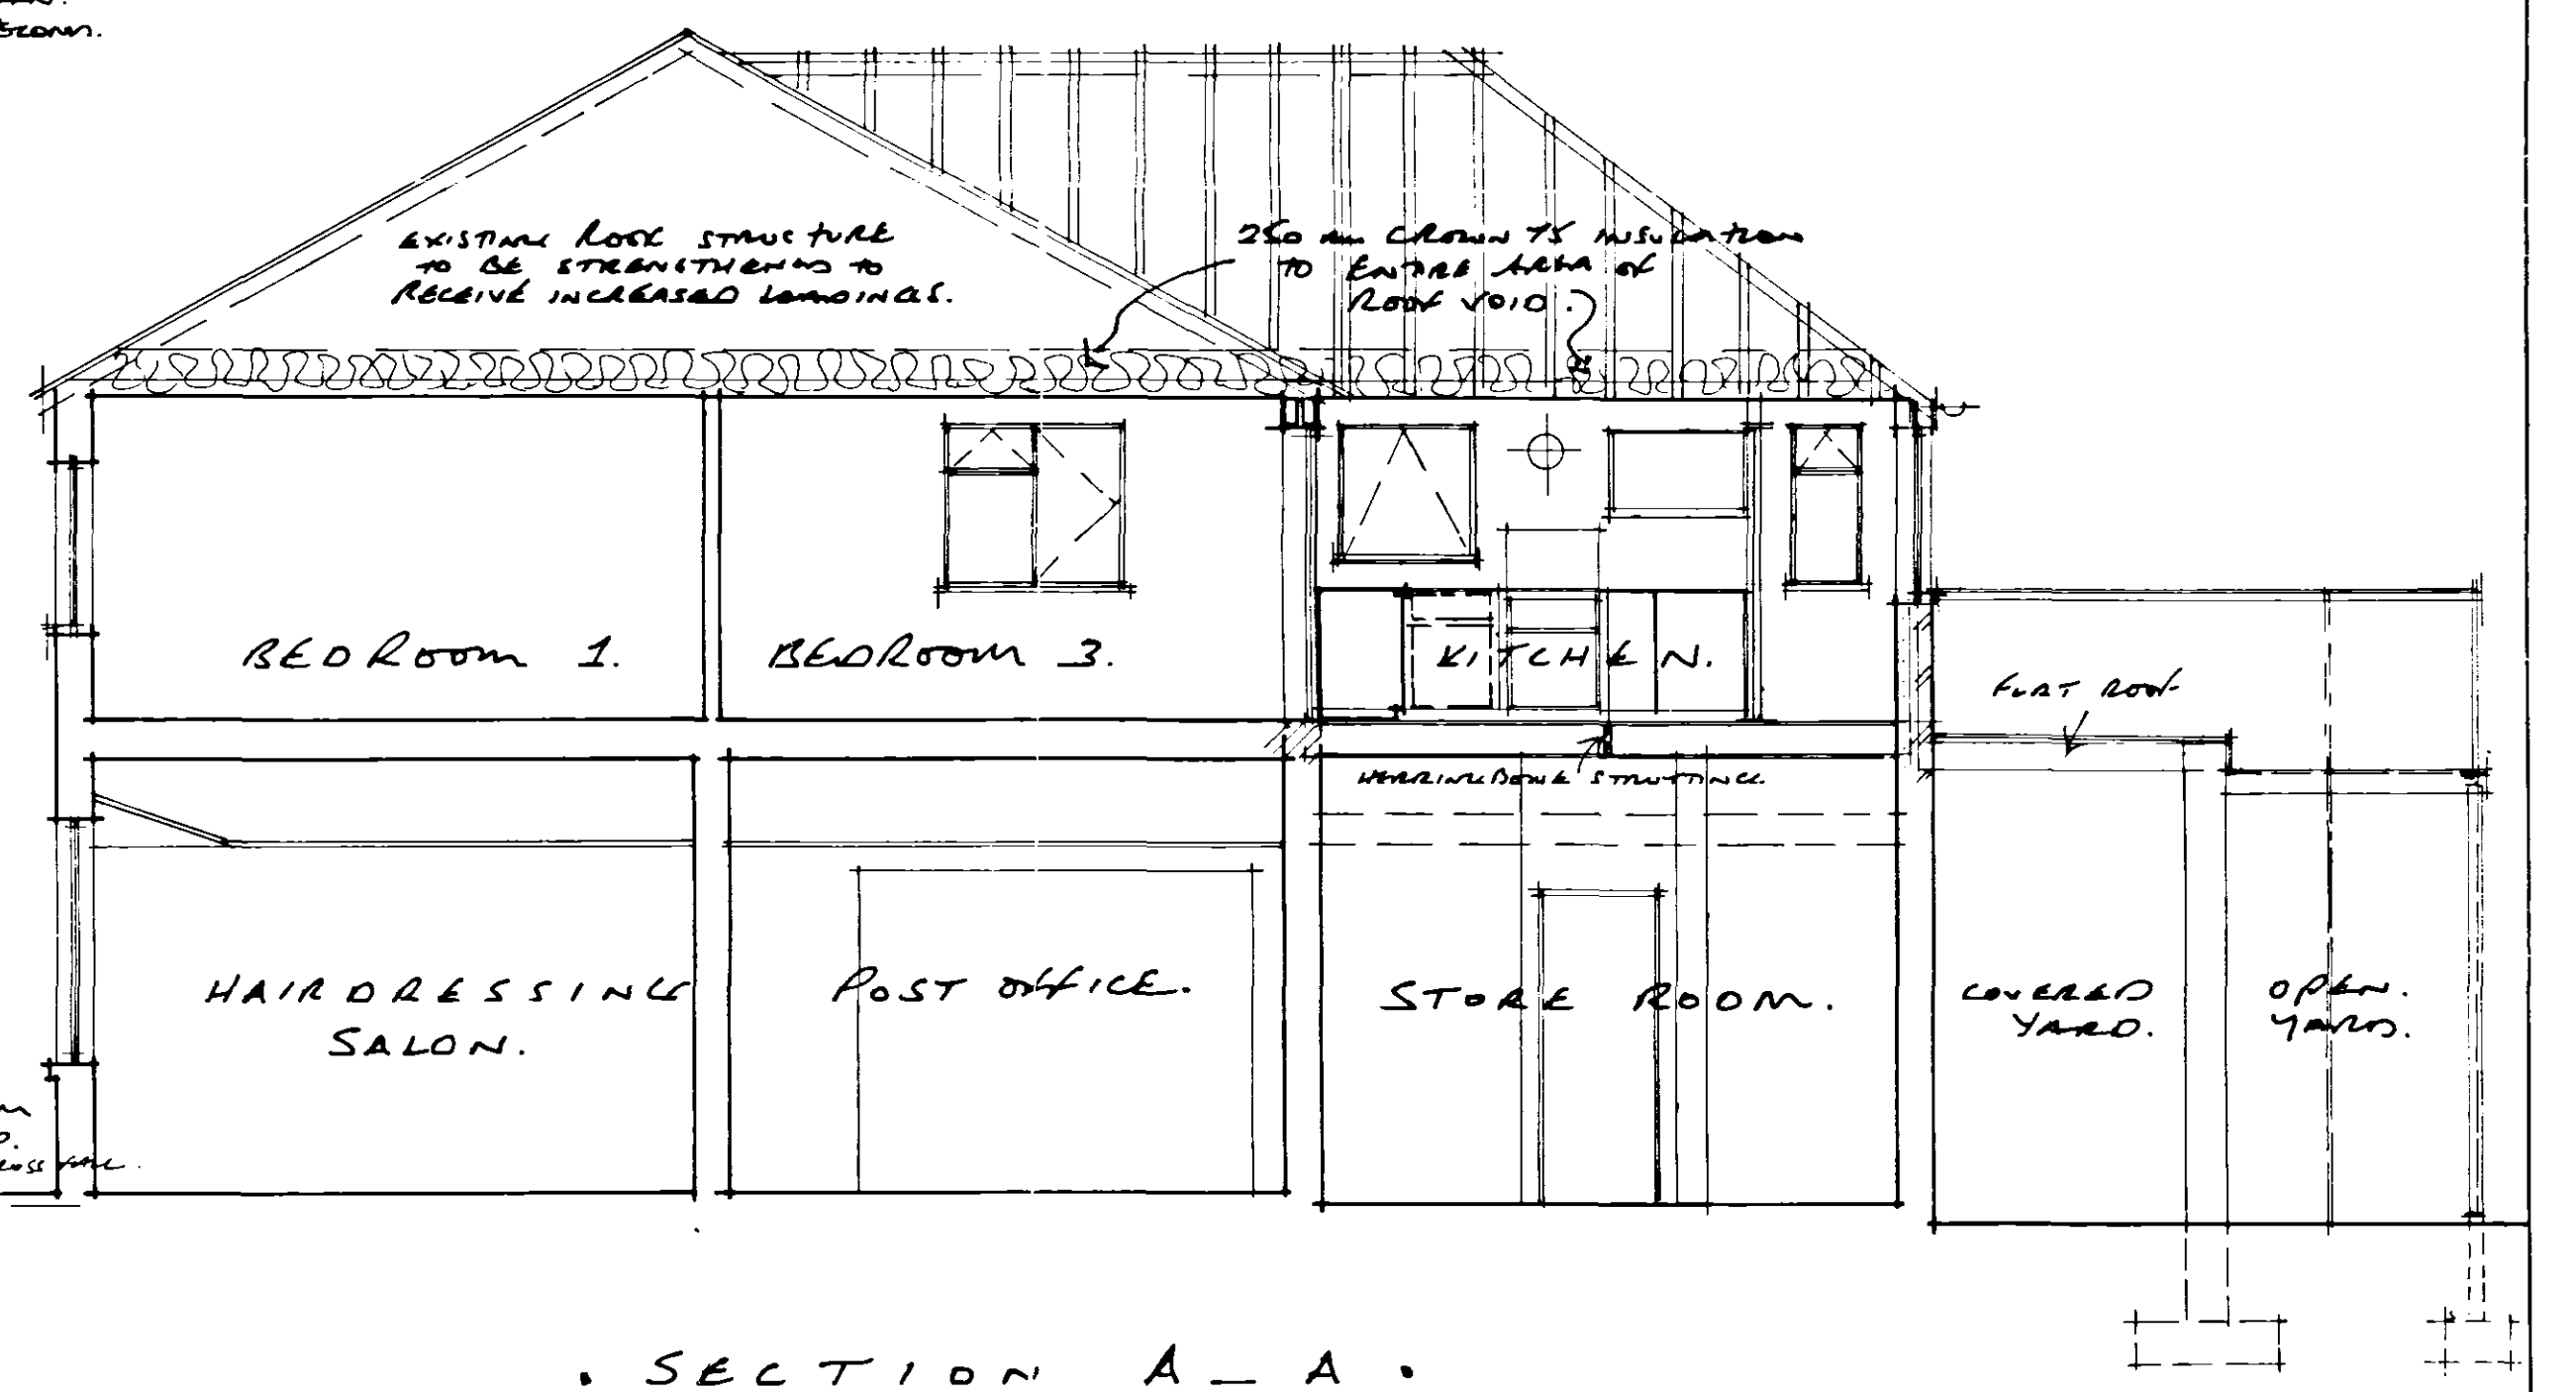

• SECTION A - A.

PROPOSED ALTERATIONS AND EXTENSION TO FIRST FLOOR FLAT. 88, LITTLE LONDON, SPALDING, Lincs. FOR MR. S. S. KANDOLA.

DR 11.13 NO. 03/134/07 SCALE 1:50

R.N. CONNELL, M.B.A.T. ARCHITECTURAL TECHNOLOGIST, 9, GALWAY CLOSE, SPALDING, Lincs. PE11 3FL TEL: 01775 723836

NOV. 2004