

See Structural Engineers drawings and calculations for all details below slab level and beams supporting first floor and roof.

152x76x 17 kgR6C with 152x75 sw purlin bolted to flat side @900cc


Concrete interlocking tiles on 38 x 25mm battens on Jablite 6-PL5 172 8/8 roof panels as British Agreement Certificate No 00/3696/c. 112mm Ø Marley Glimaster pvc gutter laid to 1 in 600 fall to 75mm Ø RWP

100mm structural block for internal walls to ground, first and second floors where supporting roof loads. 75mm Celcon block partitions to other walls as reqd.

First floor construction, 18mm moisture proof chip board to BS 5669 on 200mm x 50mm joists at 400 centres. M6 ties at maximum 2m centres to secure joists to cavity wall. See 1st floor and roof plans for layout and details. 15mm wallboard and skim to ground and 1st floor ceilings.


Felt DPM min 150mm above paving level lapped to DPM under slab. Floor finish on 50mm sand cement screed on 1200g polythene DPM on sand bladed hardcore min 150mm thick. 100mm extruded polystyrene insulation 225x700mm concrete strip foundations min 1000mm deep or on suitable load bearing stratum. Foundations backfilled with hardcore.

Bathrooms and wc at utility room to be ventilated at 30 lt/sec operated by light switch.

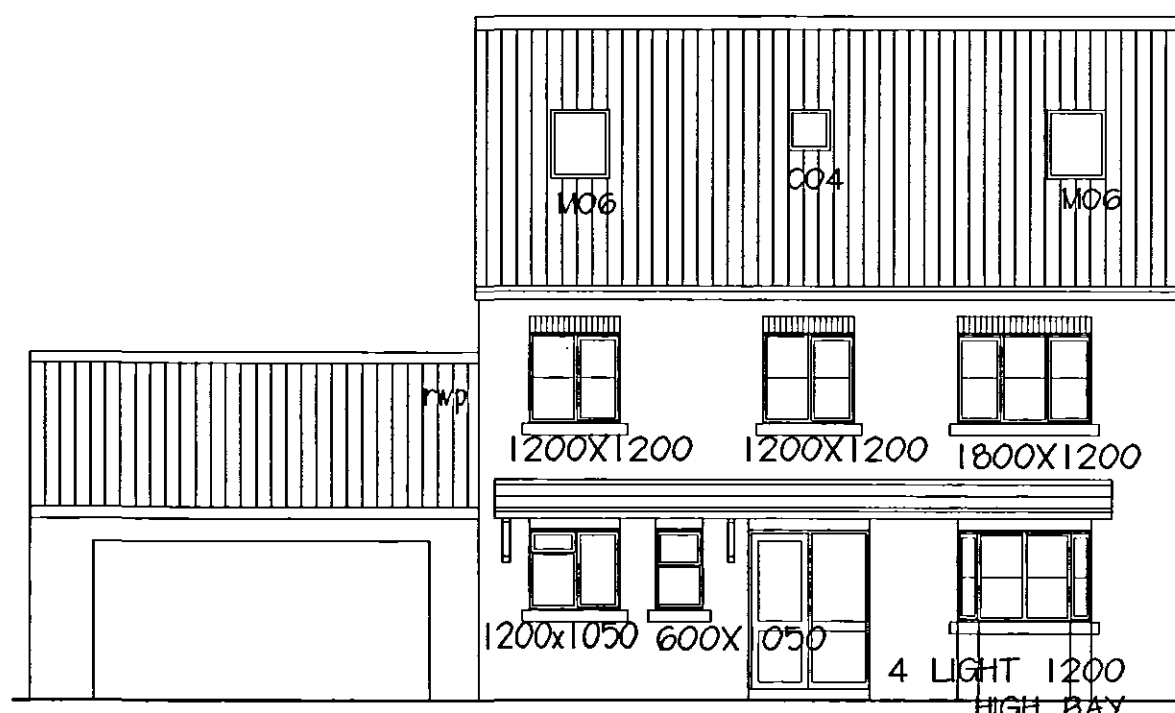


Code 4 lead flashings to chimneys and roof abutting walls. Pre formed GRP valley gutters

ELEVATION

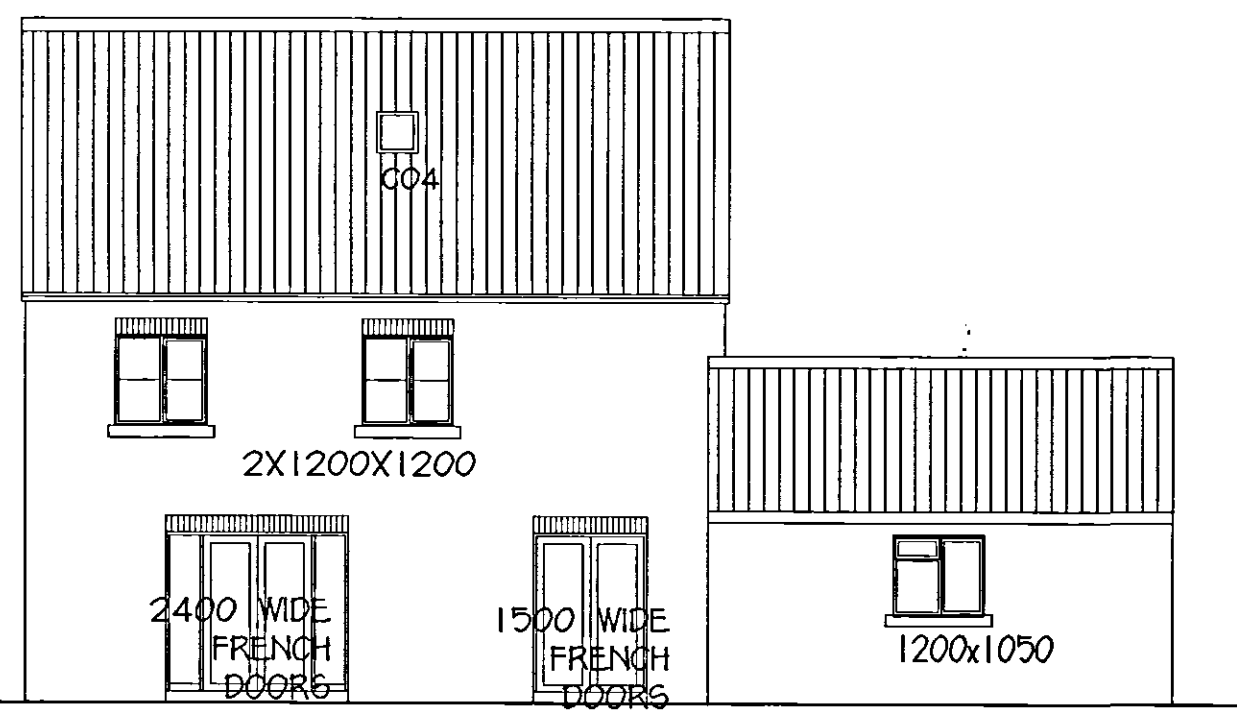


ELEVATION


Double glazing to all doors and windows 4:20:4 Pilkington Kglass. All doors and windows draught sealed.

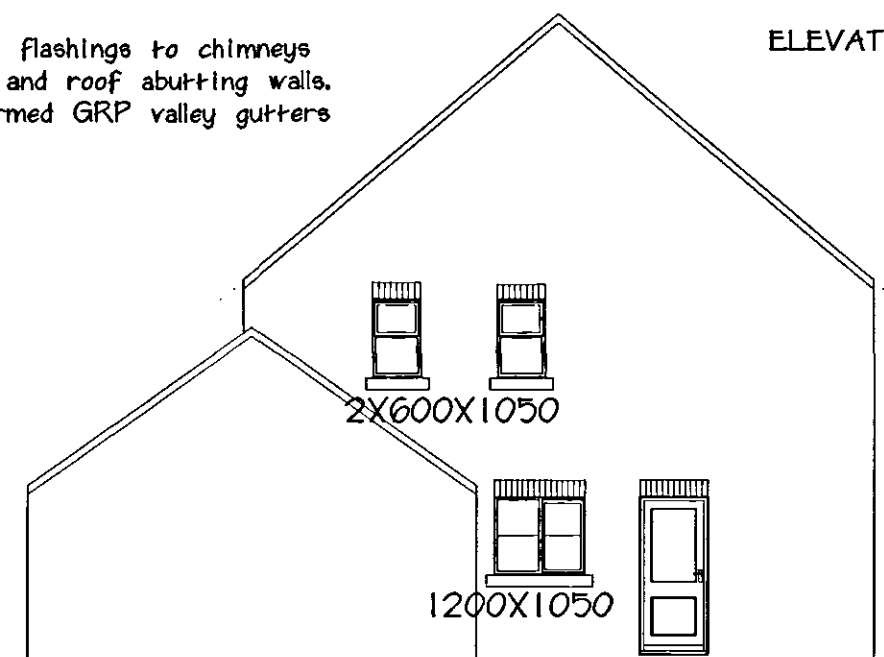


ELEVATION

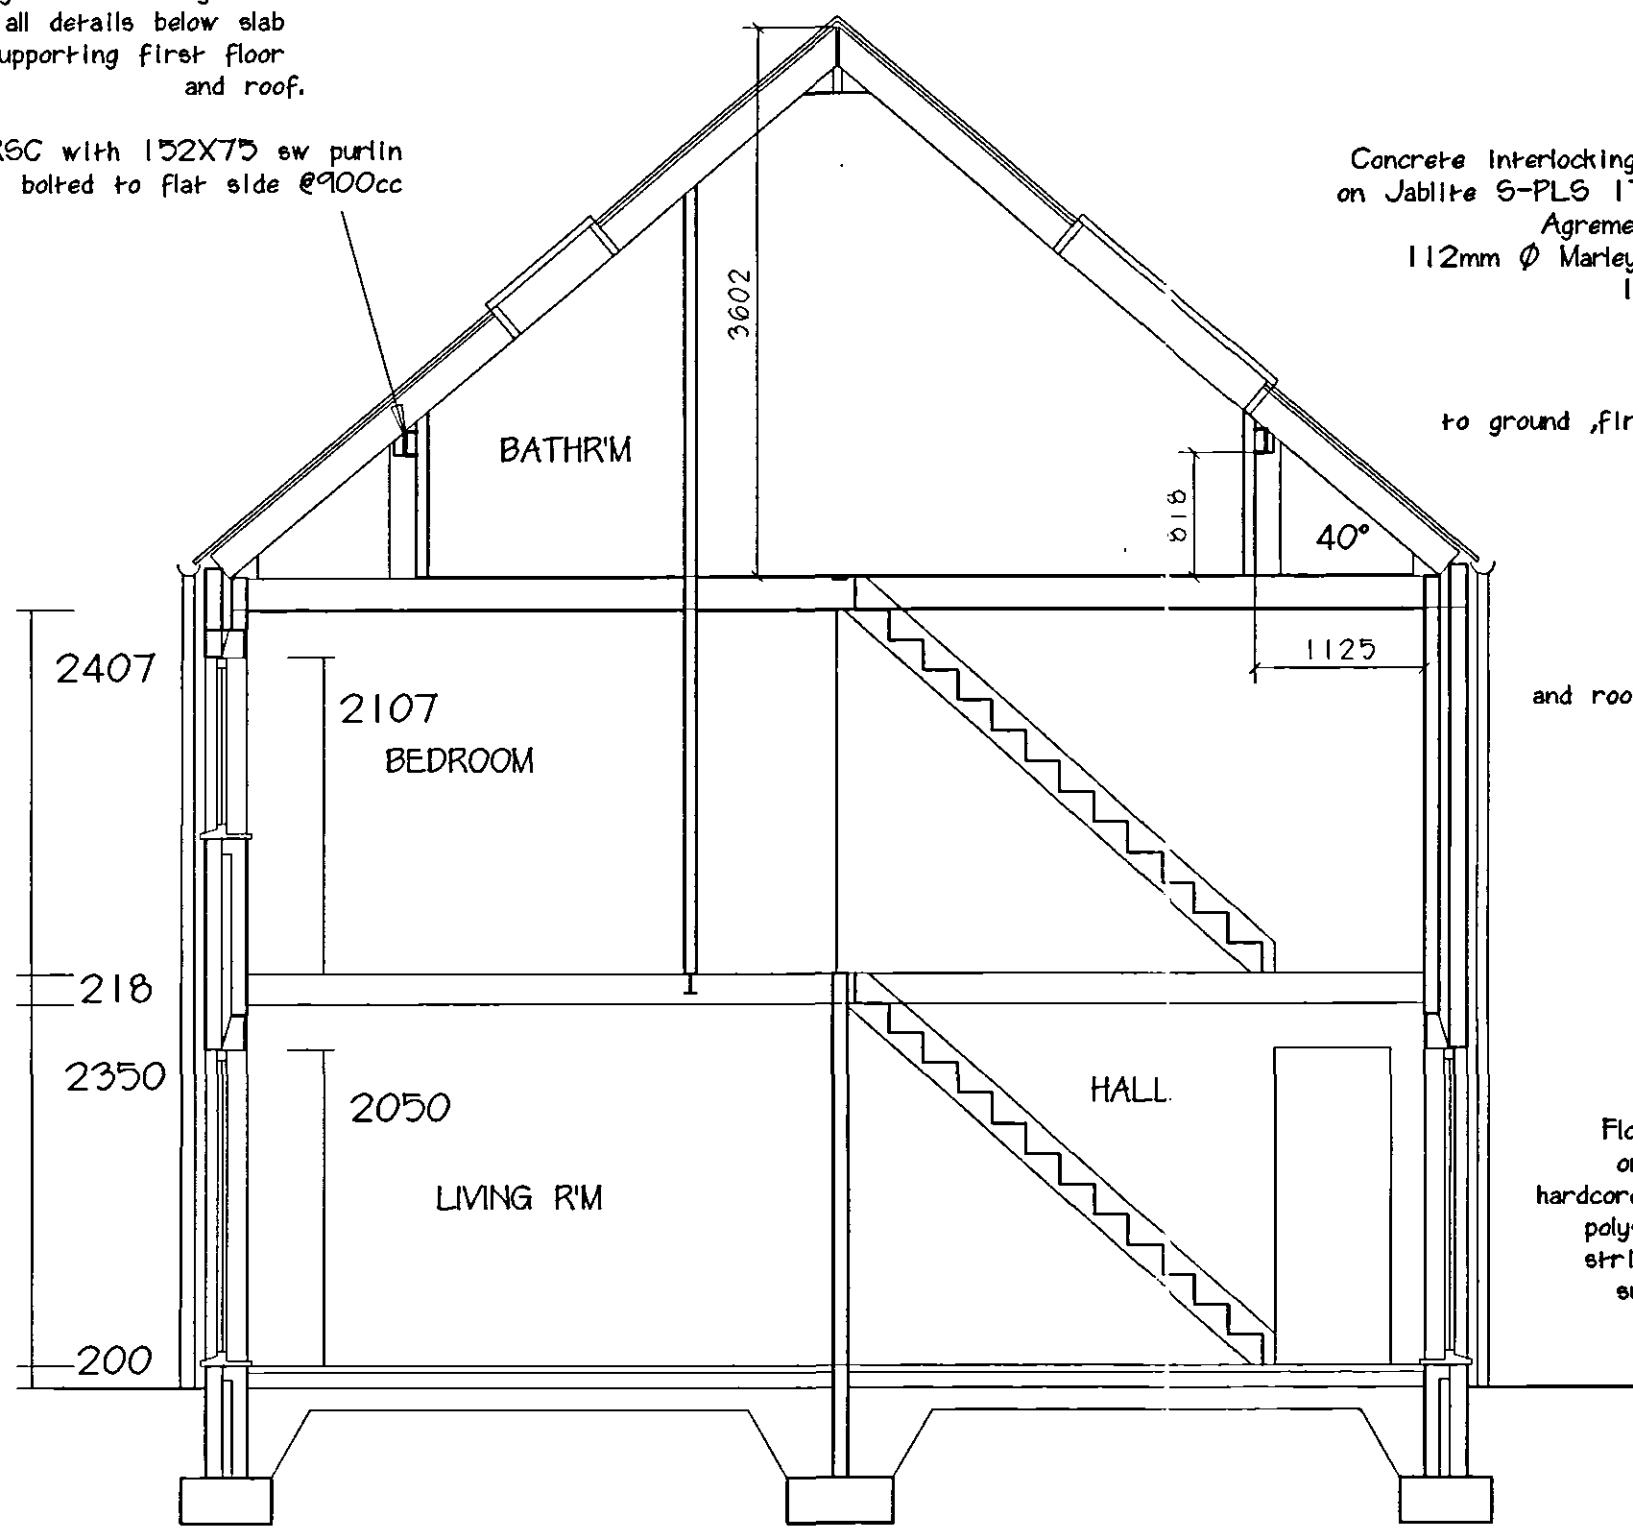

SECTION A-A

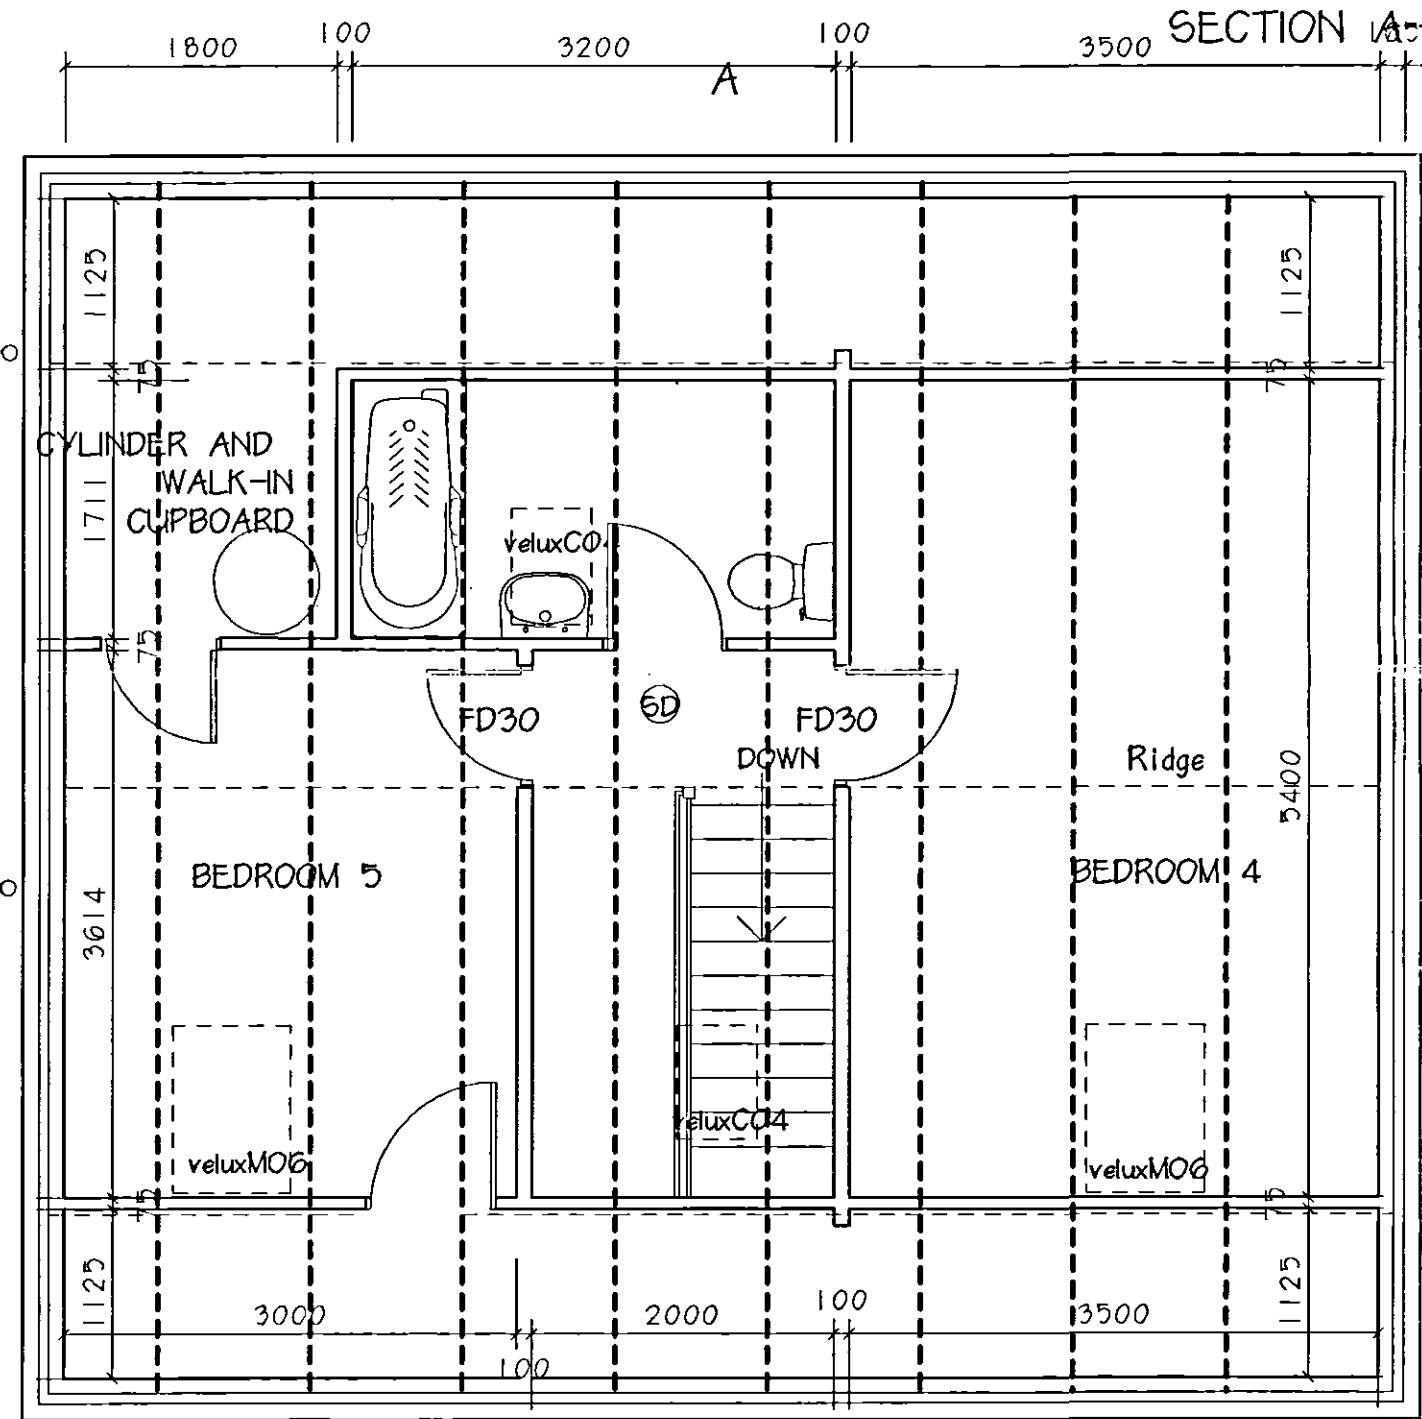

SECOND FLOOR PLAN

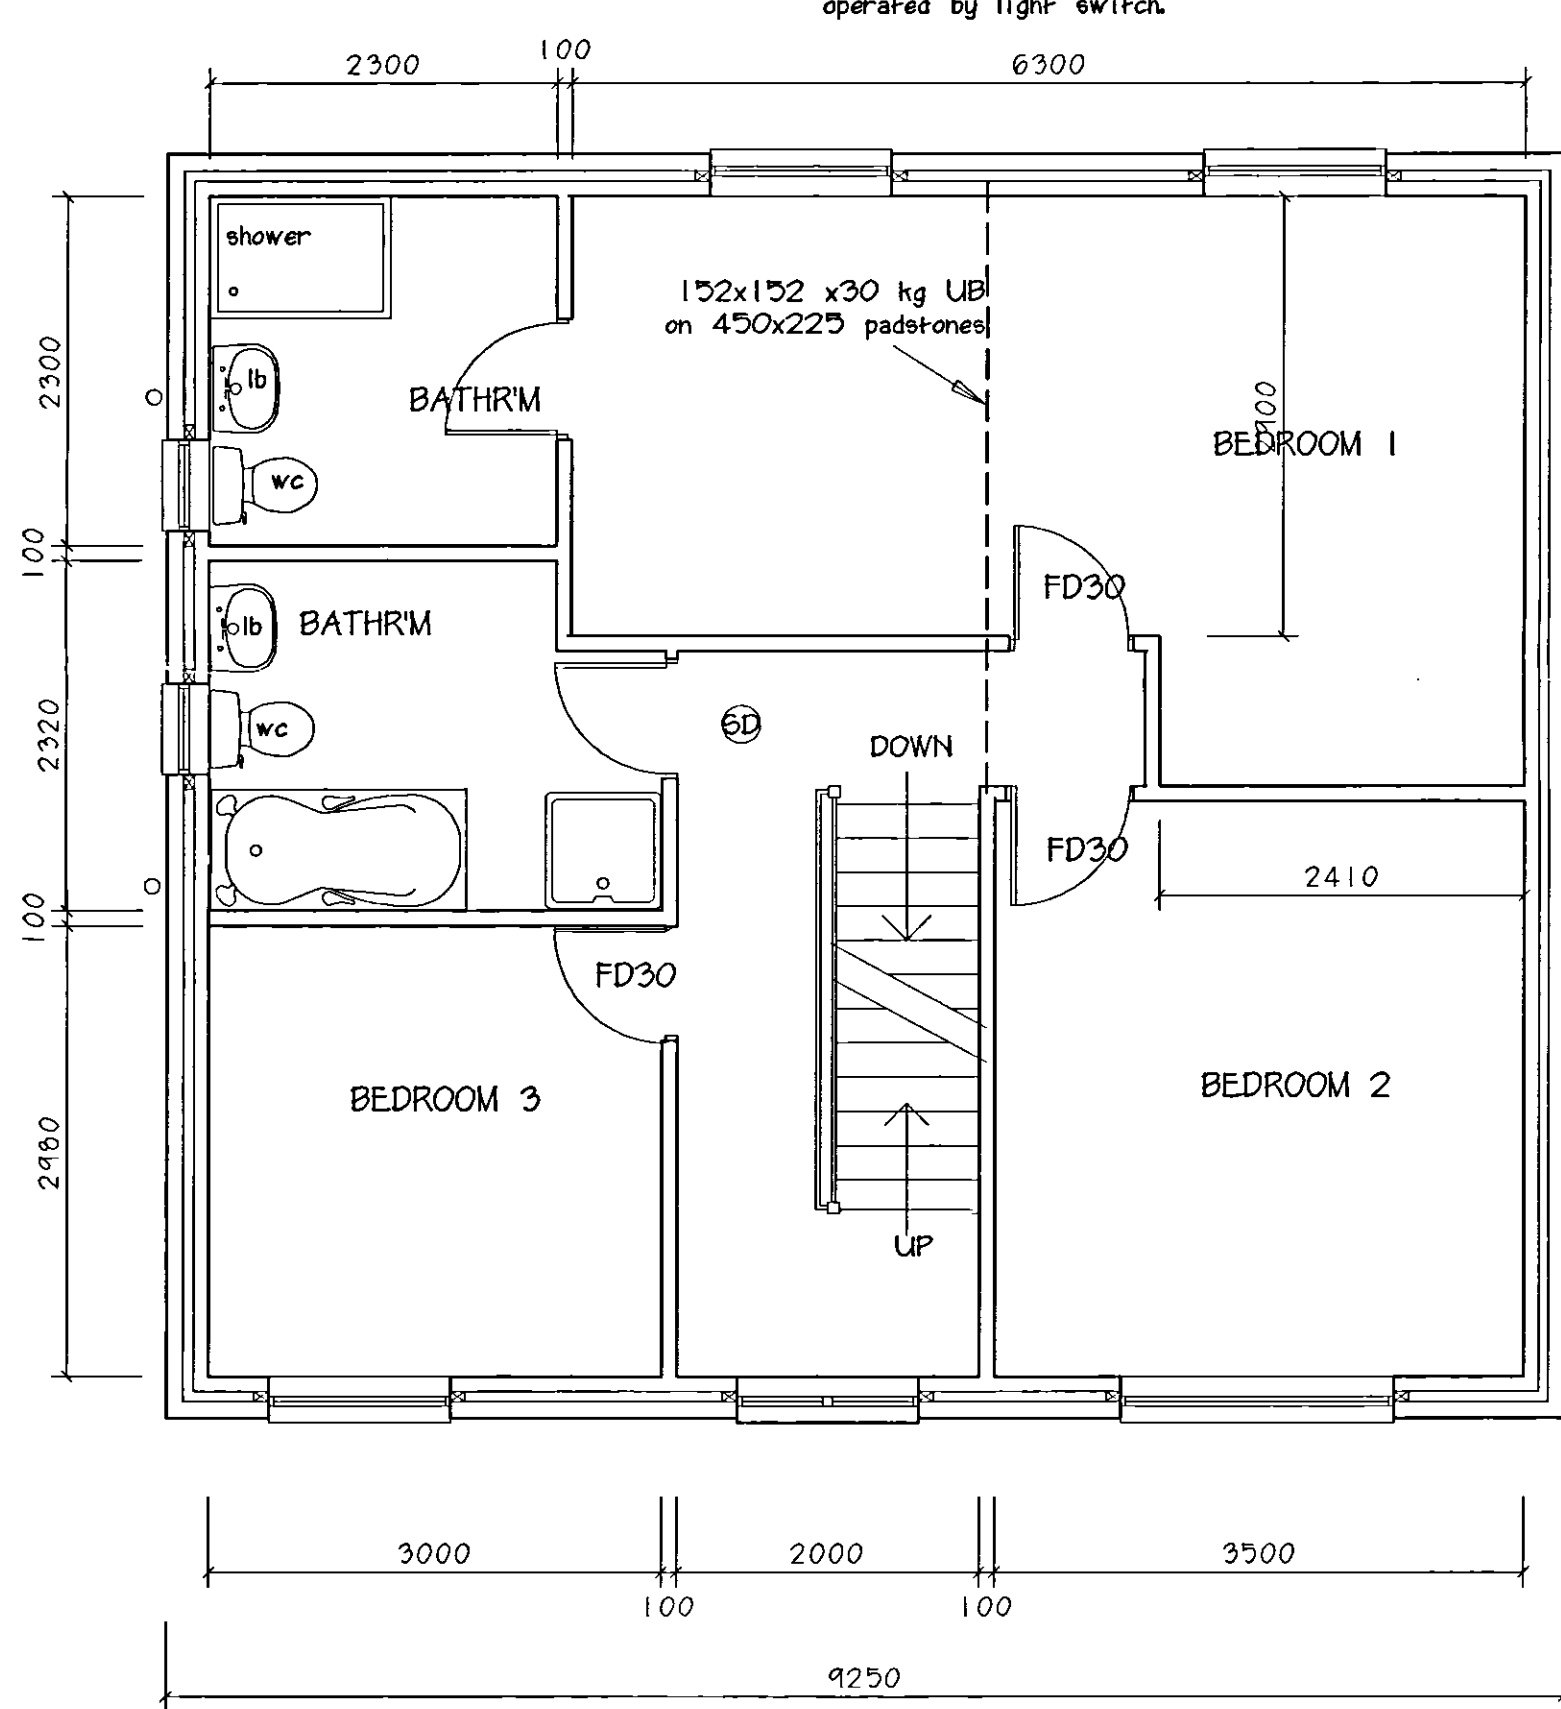

Oil fired central heating to whole house. Radi controlled by room state or thermostatically controlled rad. valves.

First floor bath and lavatory basin waste to SVP through 38mm waste and 75mm anti-siphon traps. SVP to terminate 1m above window head. Separate connection for wc's to svp.


Standard double glazed windows and patio doors. See elevations for coding and finish. Glass in doors and side panels to be toughened or laminated to BS 6206 1981 to comply with Part N of the Building Regs.

All habitable rooms to have min 5% floor area opening lights with 8000 sq mm trickle ventilation. All other rooms to have min 4000 sq mm.


Kitchens to be mechanically ventilated at 60 lt/sec or 30 lt/sec via cooker hood.

Toilet and entrance doors to be min 775mm and 750mm respectively and WC compartment to have 750 clear access space to WC all to meet Part M of the Building Regulations.

FIRST FLOOR PLAN

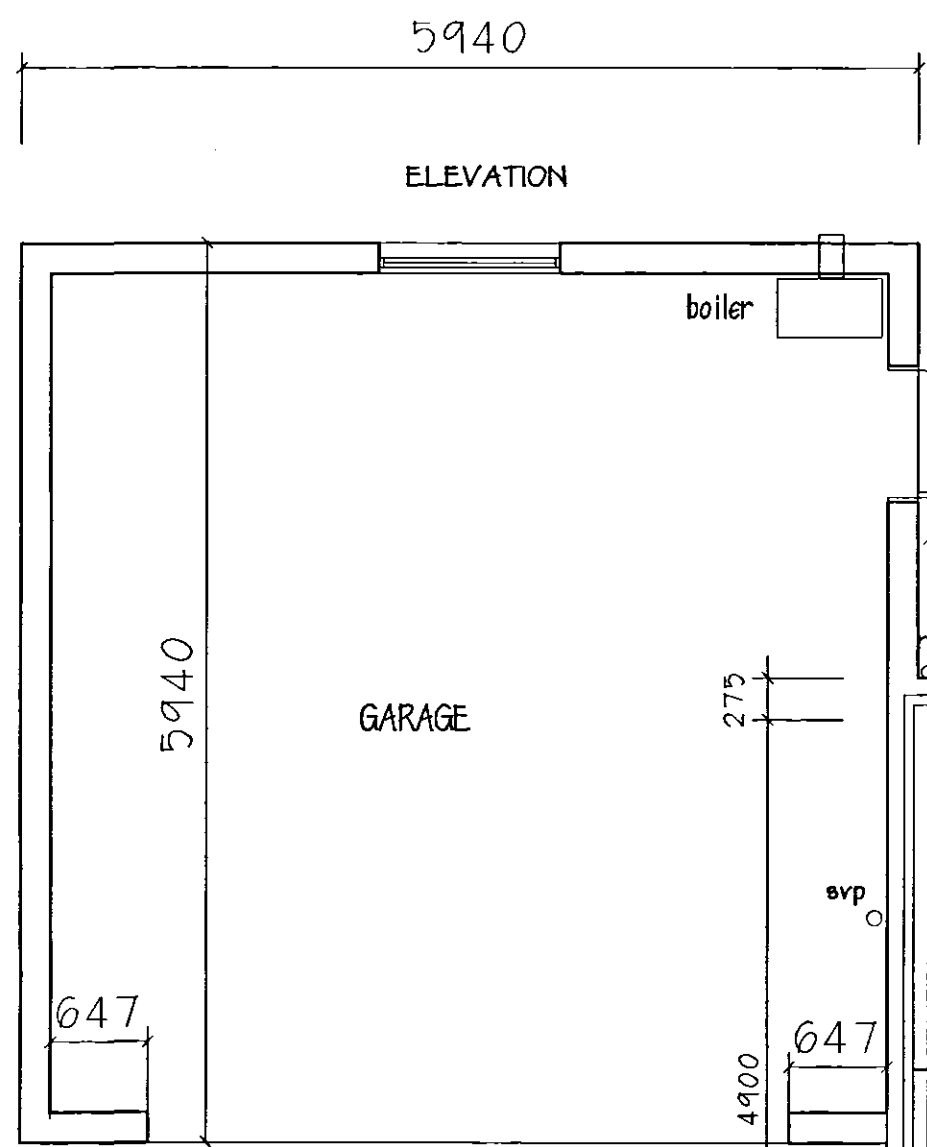

ELEVATION

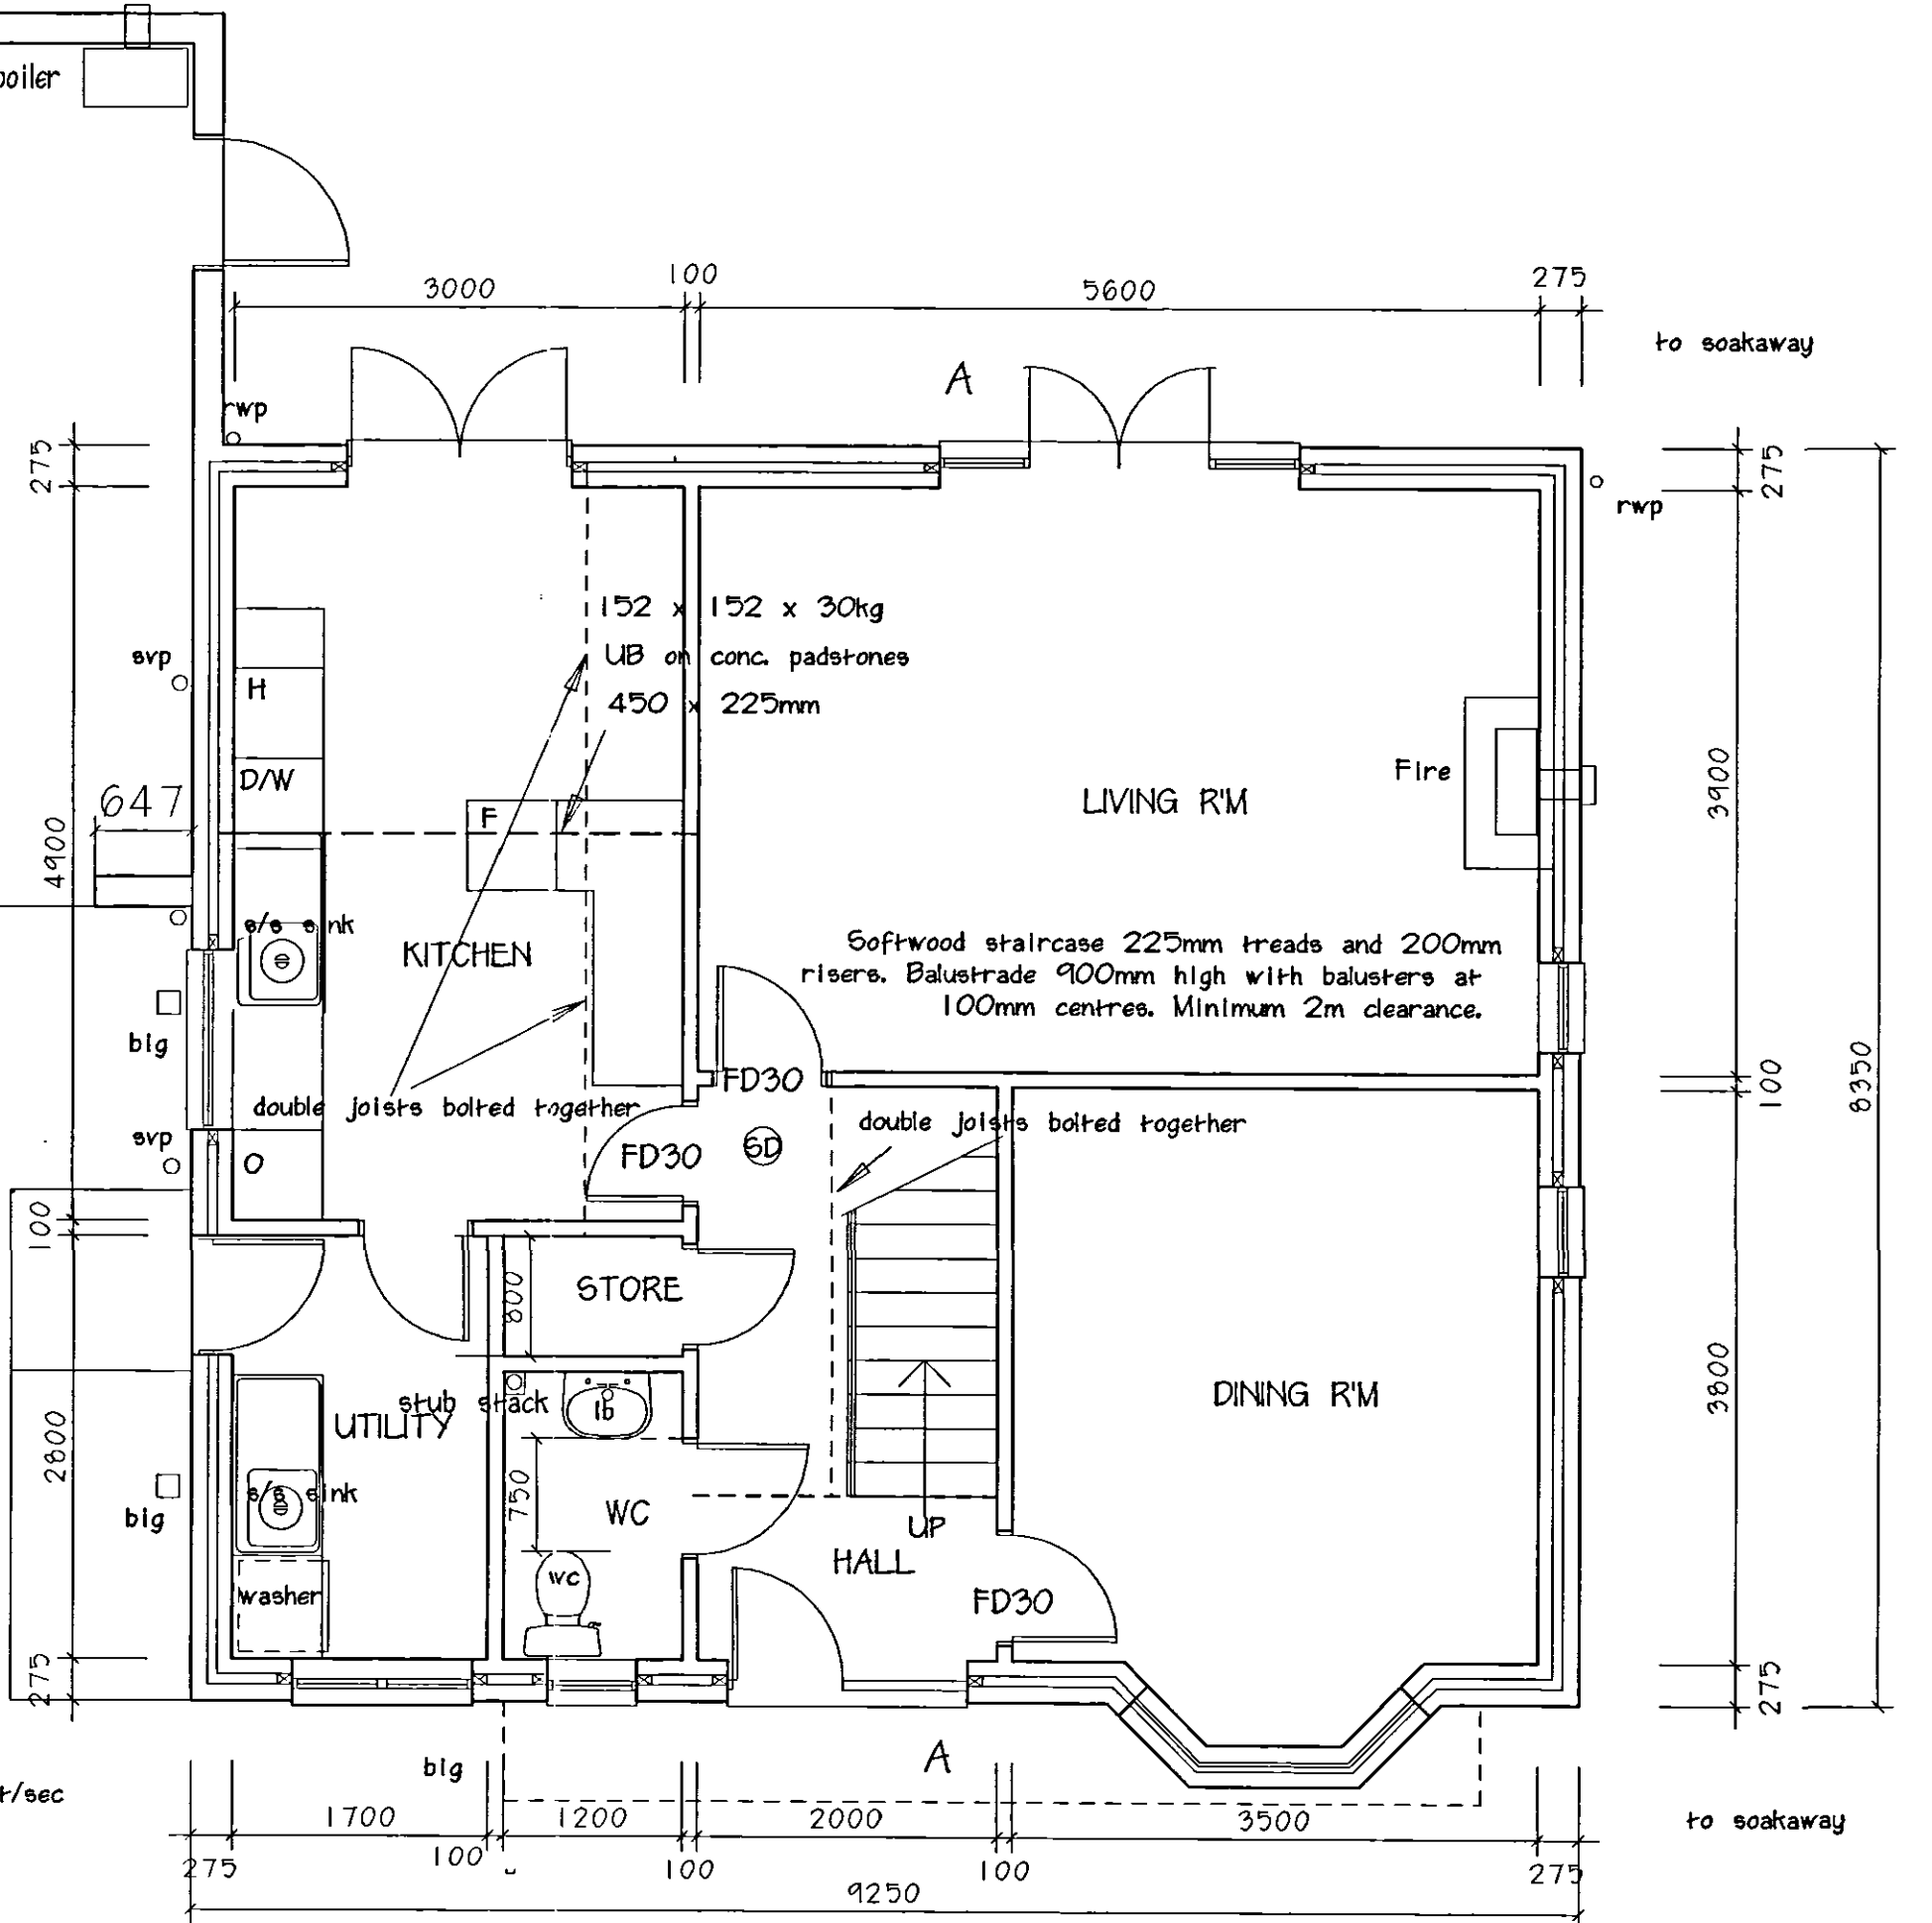

manhole : 450mm Ø polypropylene chamber with c.i. cover. Utility room to be mechanically ventilated at 30 lt/sec

M. PARKER & SONS LIMITED
BUILDERS & CONTRACTORS
ST. JOHNS RD SPALDING Lincs PE11 1JX
TEL 01775 724777 FAX 01775 762171

PROPOSED RESIDENTIAL DEVELOPMENT,
ST. JOHNS ROAD
SPALDING
TYPE: CHELT
PLOT 9

DATE 1/50, 1/100 SCALES
SJS/5/06 DRG. NO.

DETERMINED
PLAN