


See Structural Engineers drawings and calculations for all details below slab level and beams supporting first floor and roof.

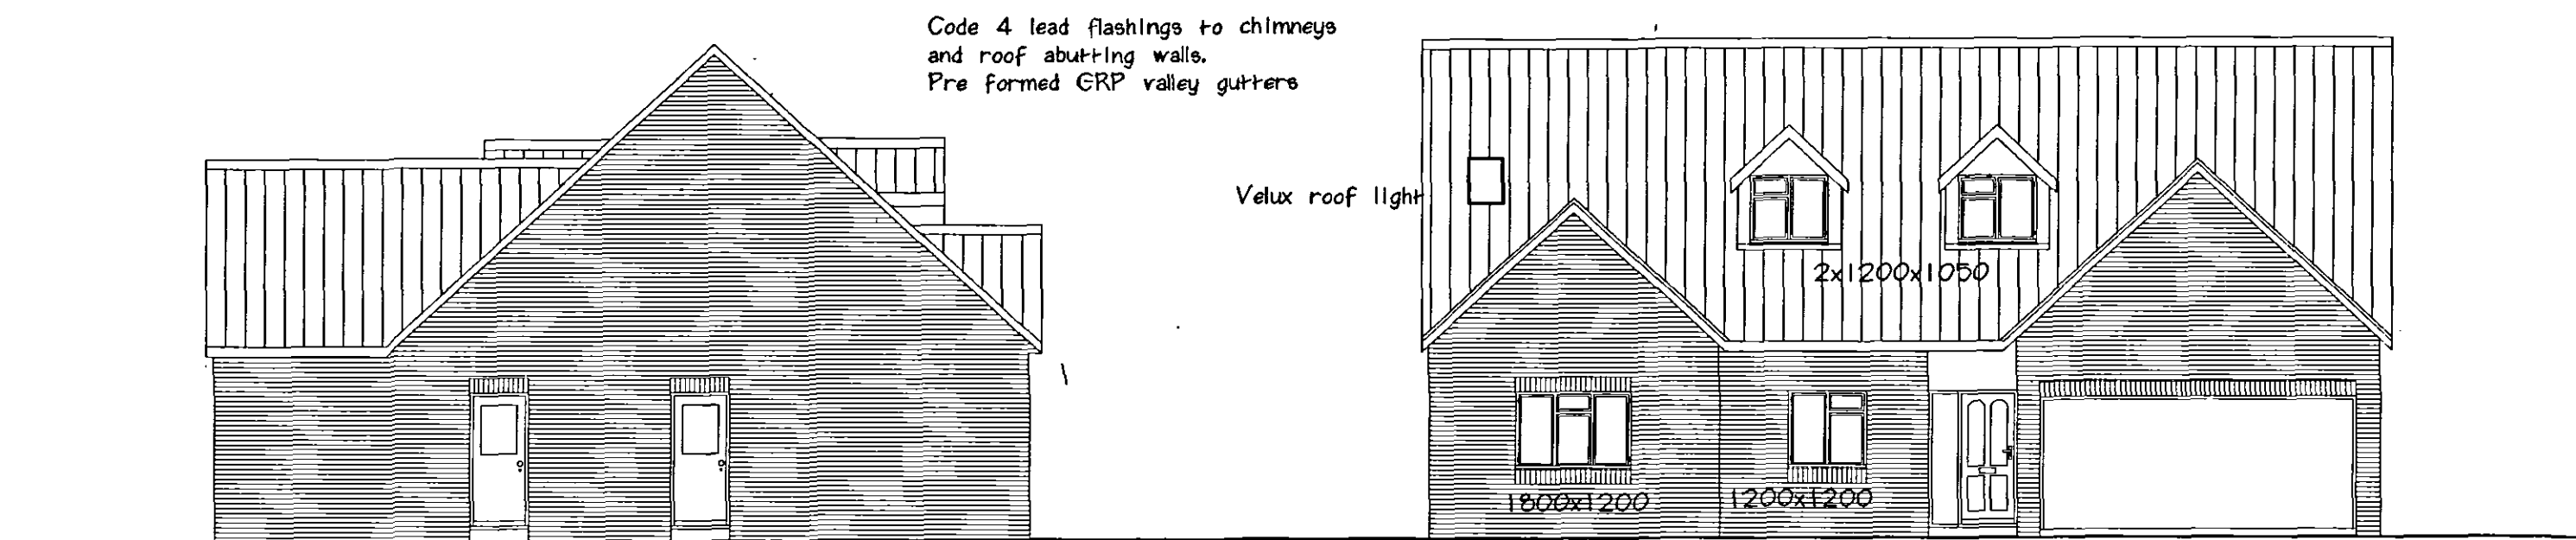

ELEVATION B

ELEVATION C


Standard double glazed windows with Pilkington Kglass. See elevations for coding and finish. Glass in doors and side panels to be toughened or laminated to BS 6206 1981 to comply with Part N of the Building Regs.

100mm structural block for internal walls to ground floor. 75mm Celcon block partitions to first floor.




ELEVATION A

ELEVATION D

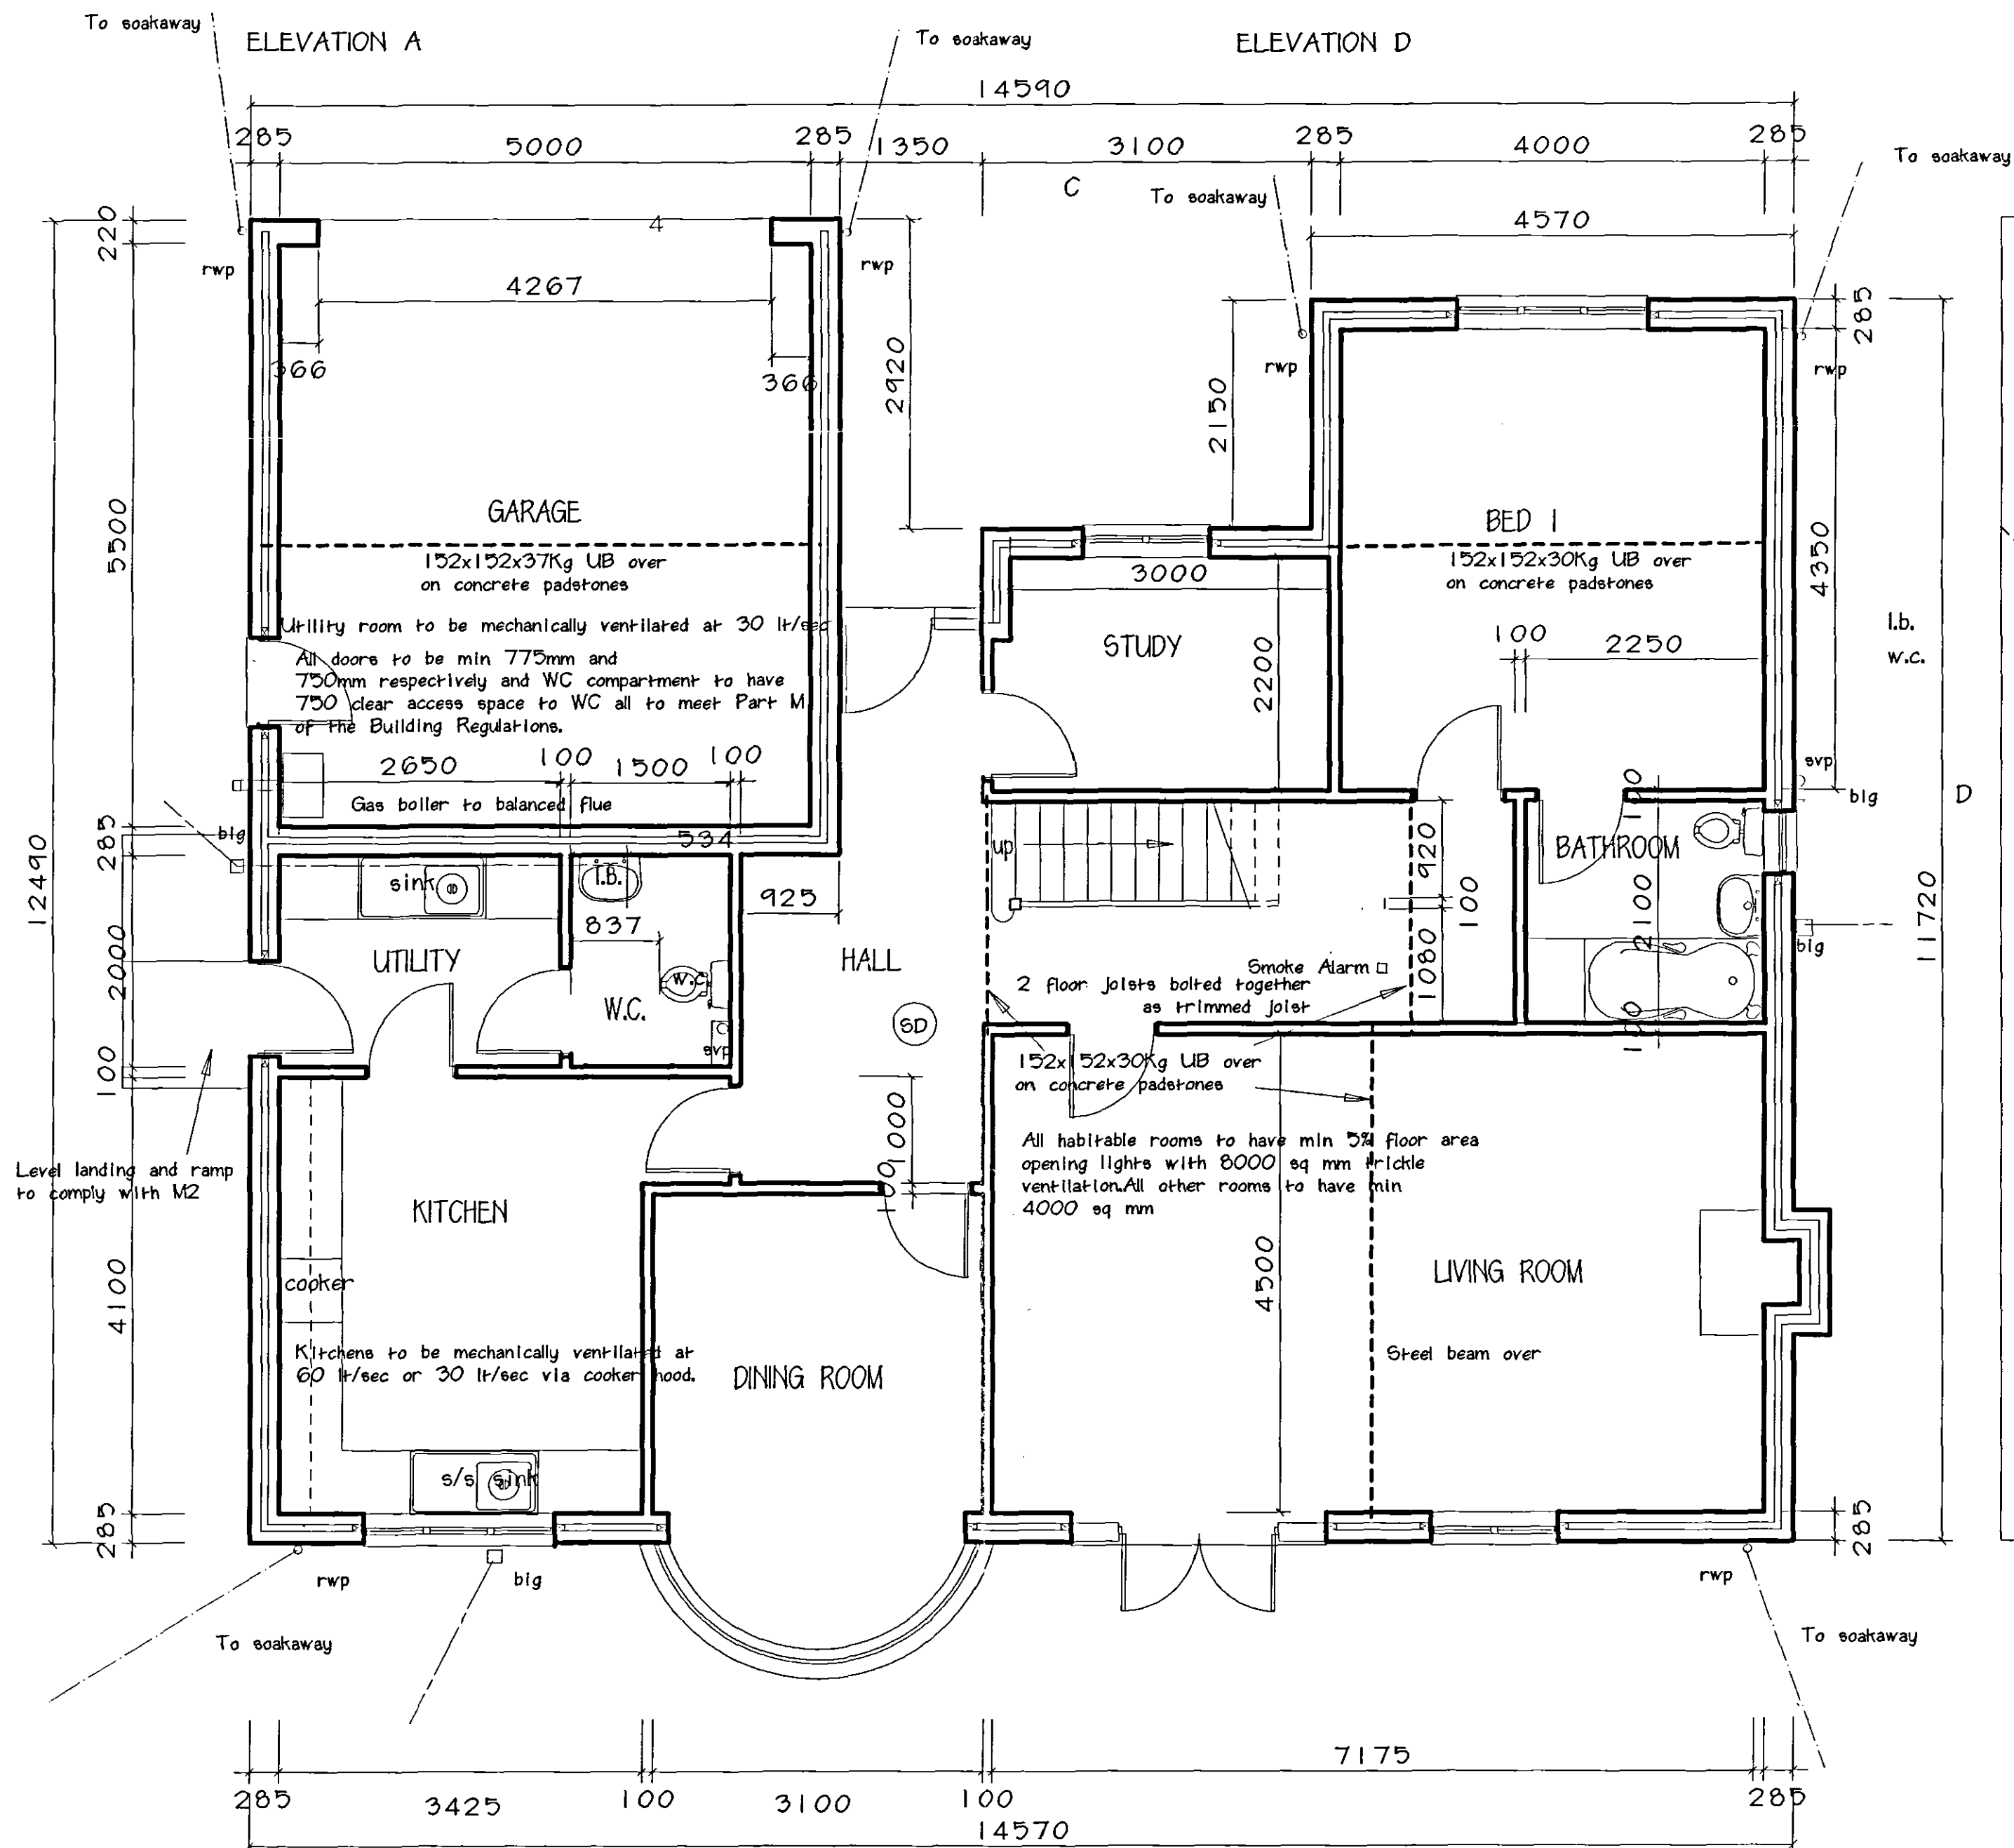

GROUND FLOOR PLAN

A

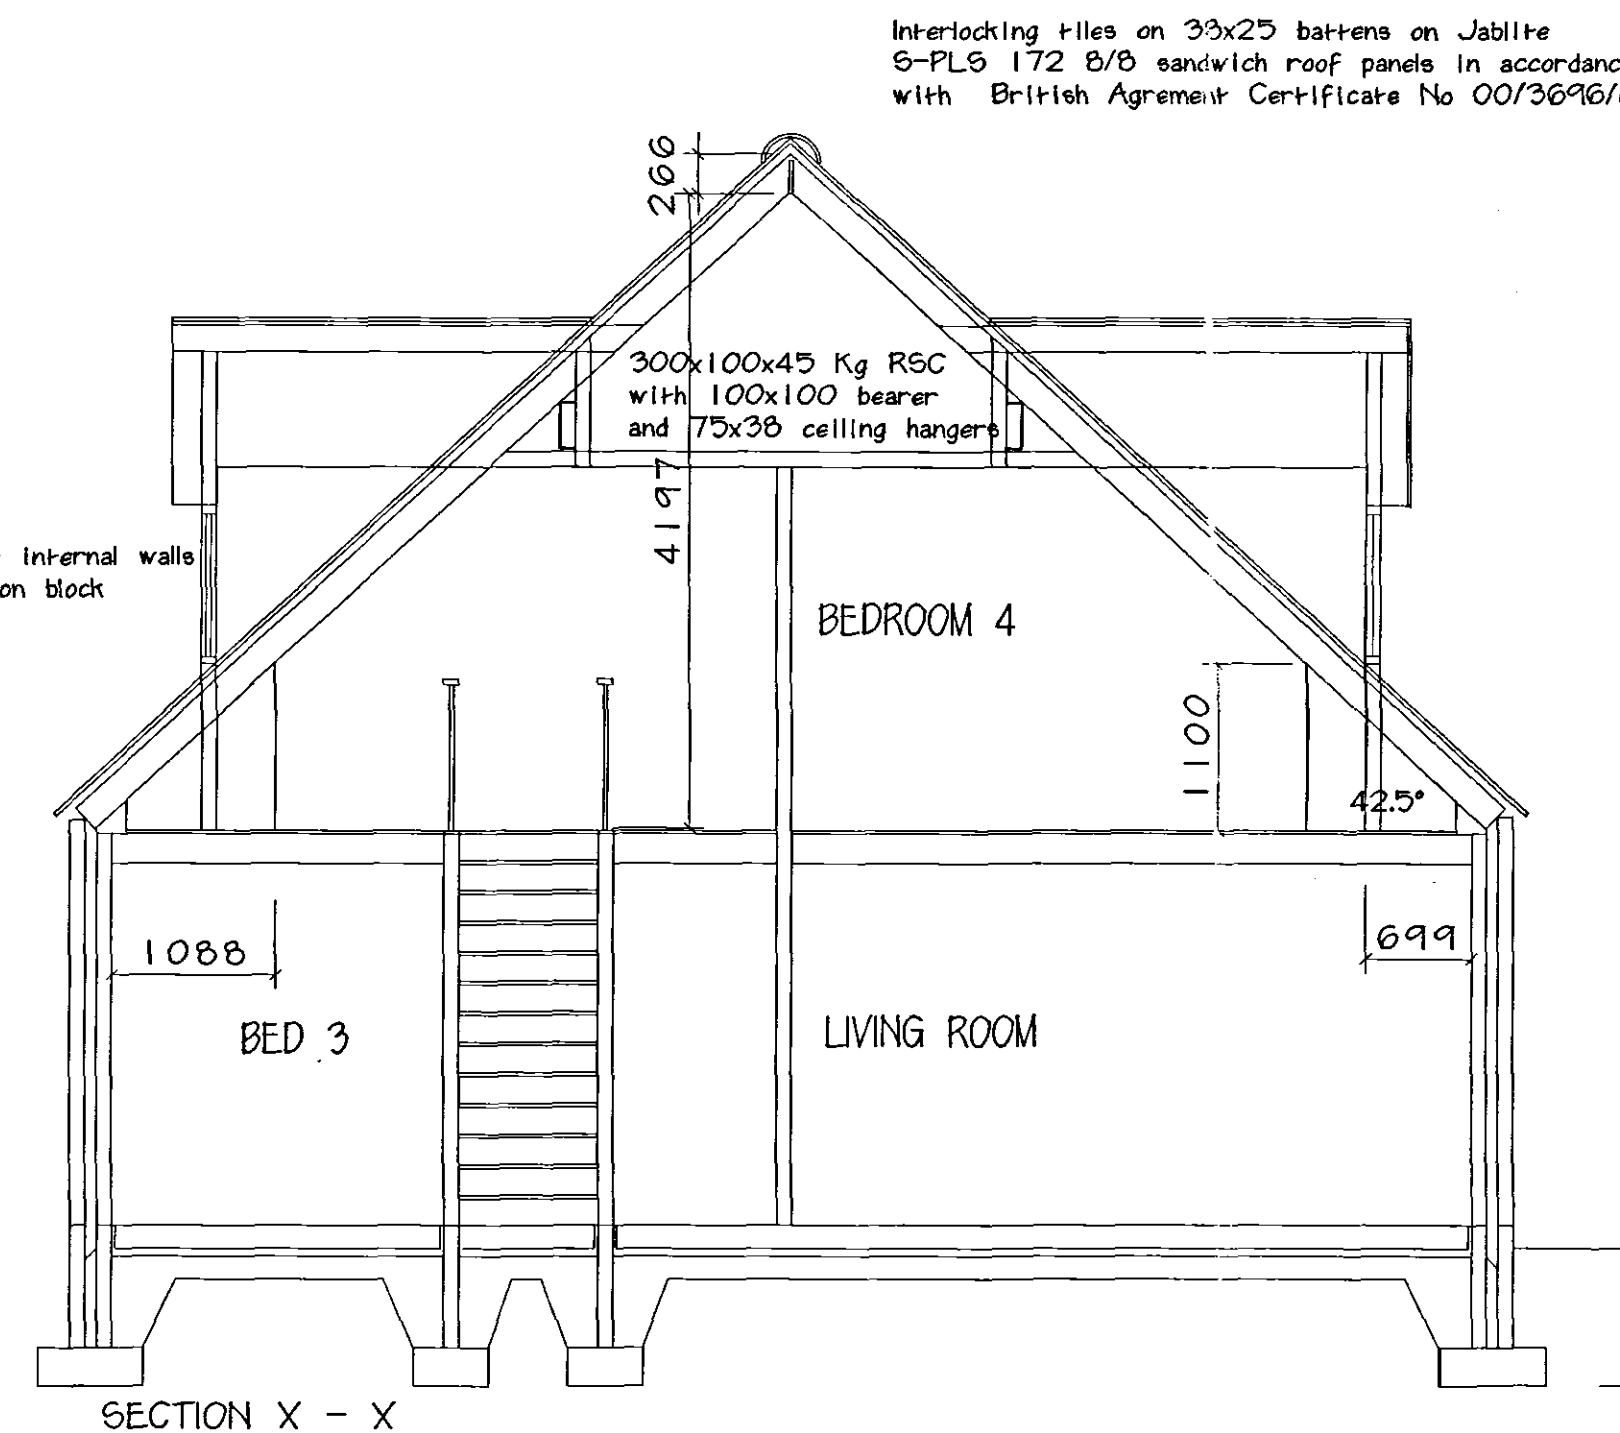


First floor construction, 18mm moisture proof chipboard to BS 5664 on 200mm x 50mm joists at 400 centres. M5 ties at maximum 2m centres to secure joists to cavity wall. See 1st floor and roof plans for layout and details. 15mm wallboard and skim to ground and 1st floor ceilings.

Dorman Long lintels over all door and window openings, see elevation for coding. DL internal steel lintels over all ground floor internal door openings.

Outer skin, facing brickwork, 85mm cavity filled with bonded polystyrene beads, inner skin, 100mm Celcon blocks plastered. Felt DPM. All cavities closed at top. Felt DPM to all windows and door openings. Dancor vertical cavity closer as insulation and DPM.

Felt DPM min 150mm above paving level lapped to DPM under slab. Floor finish on 30mm sand cement screed on 1200g polythene DPM on sand blinding hardcore min 150mm thick. 100mm extruded polystyrene insulation 225x700mm concrete strip foundations min 1000mm deep or on suitable load bearing stratum. Foundations backfilled with hardcore.

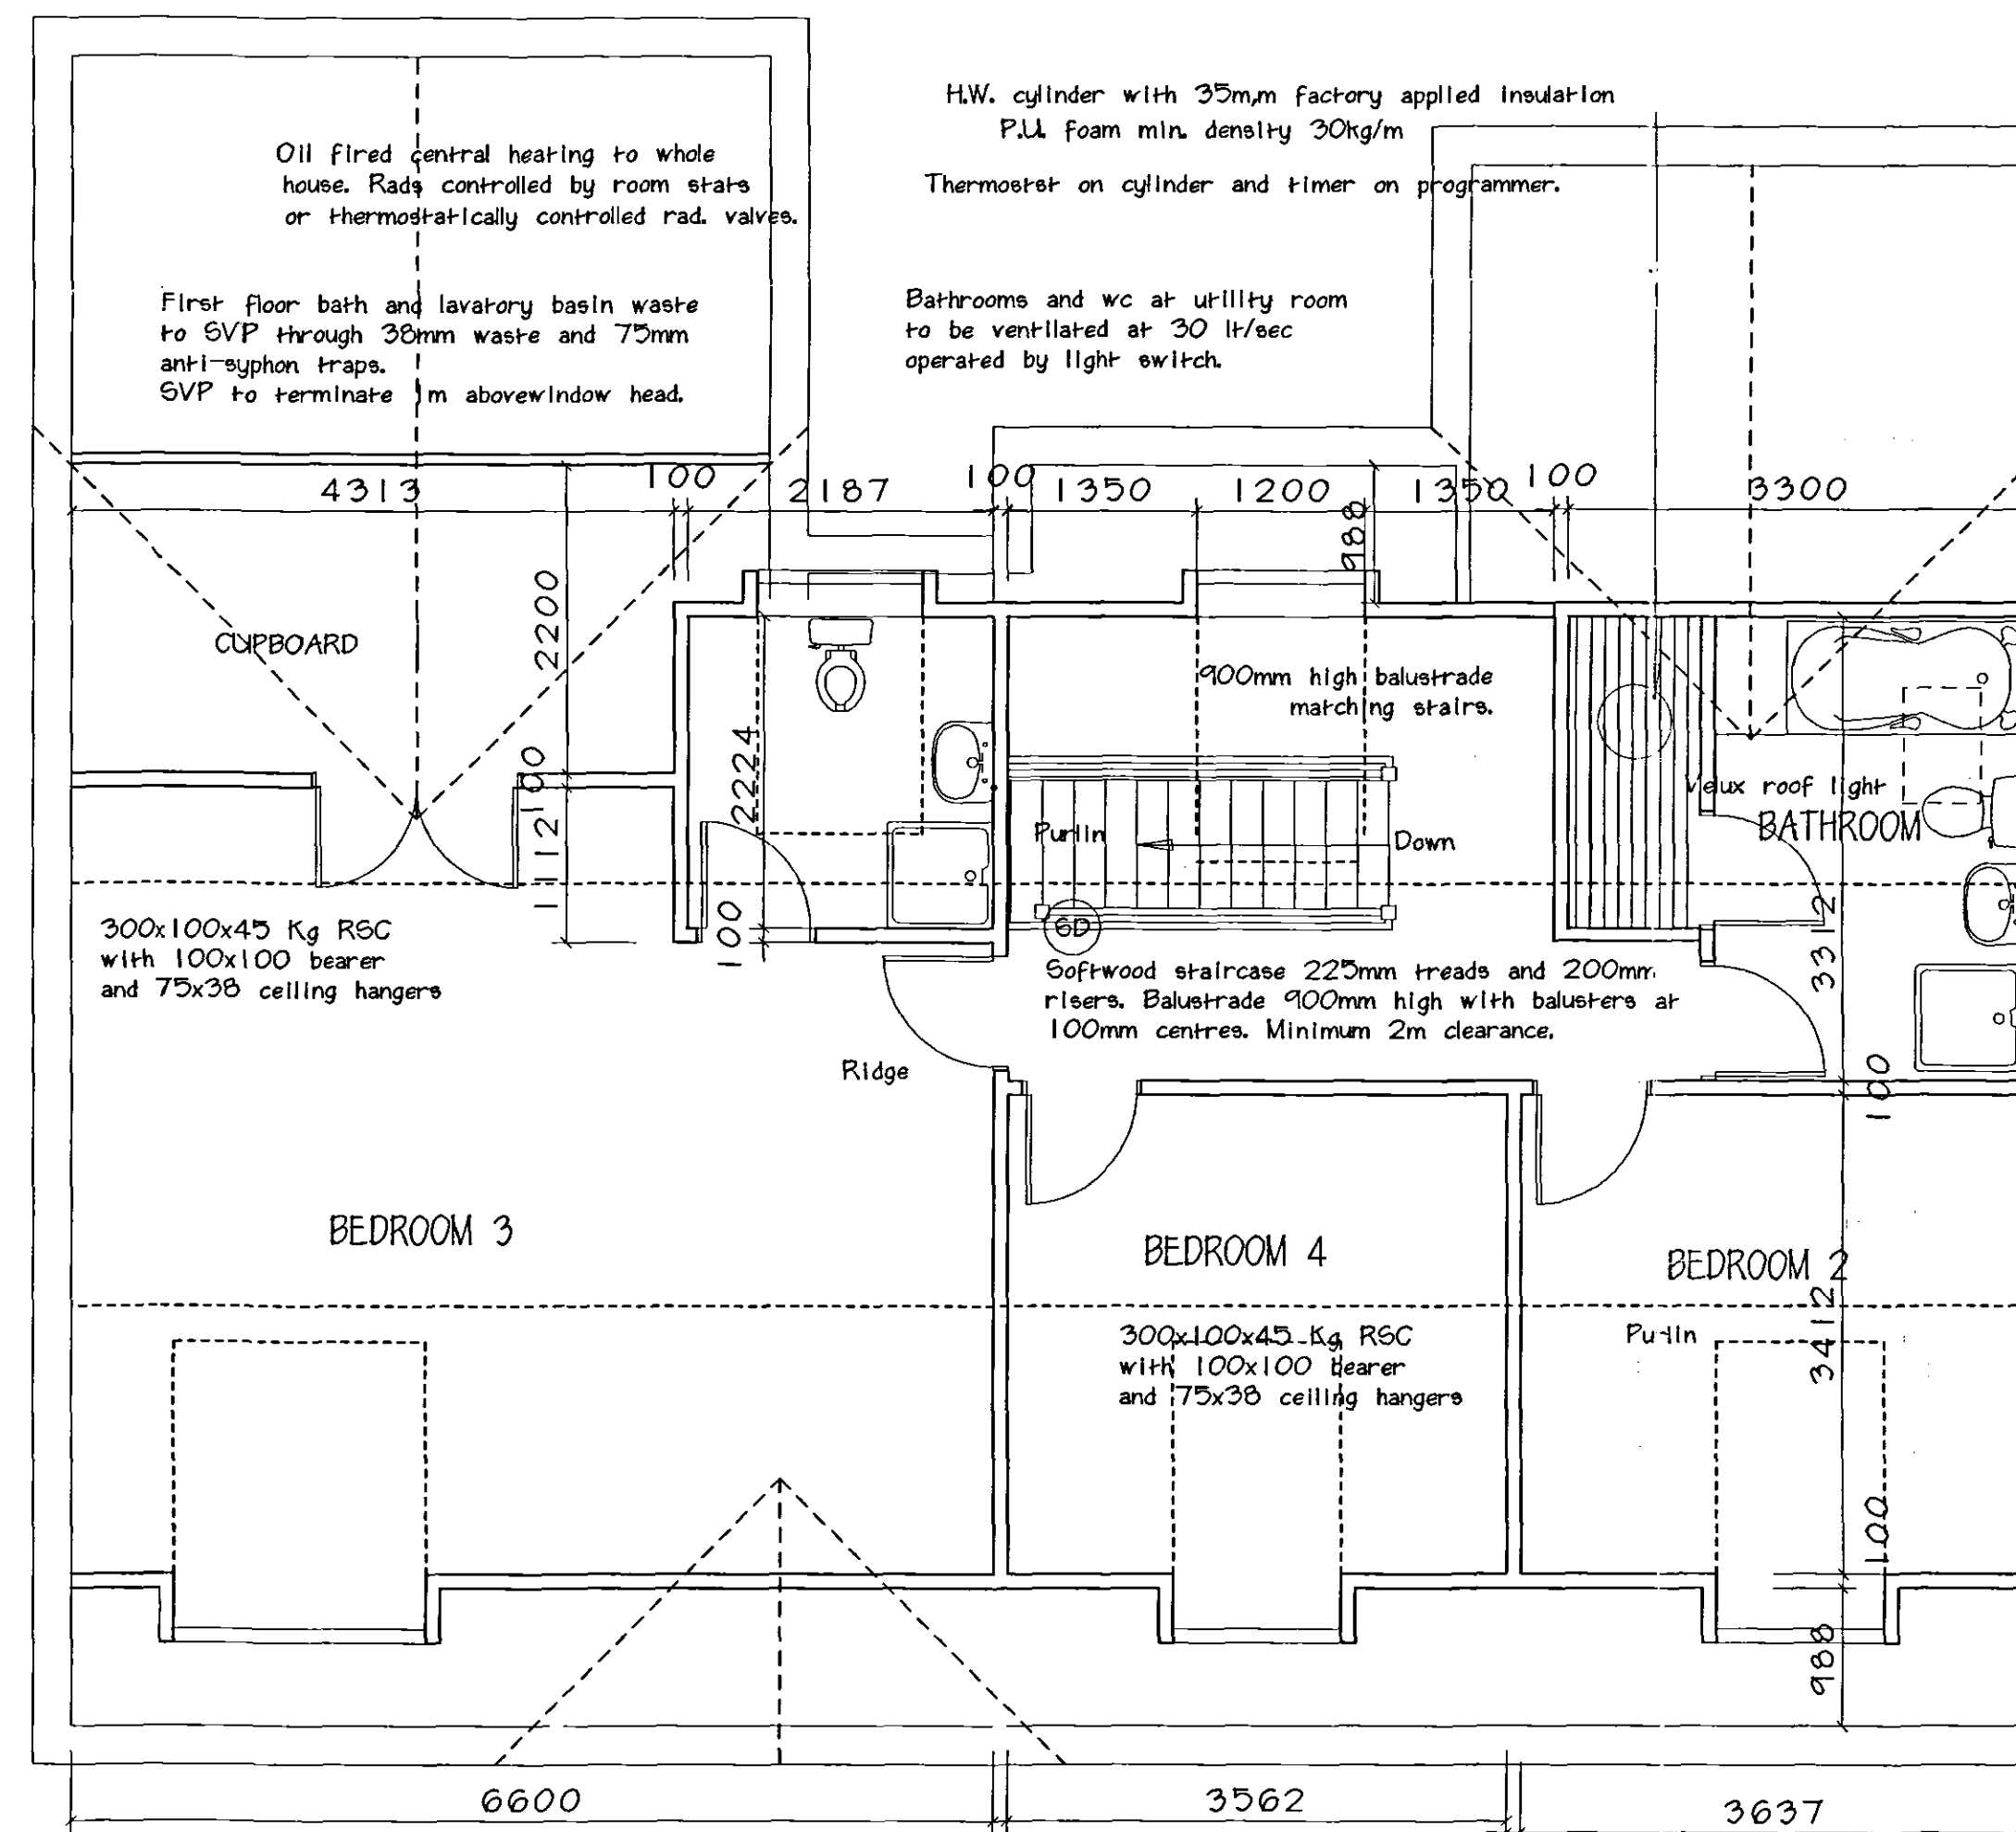

FIRST FLOOR PLAN

REVISIONS:-

- STAIRCASE HANDED 180 DEGREES - 19/07/04
- ALL UPPER FLOOR WALLS TO BE 100 BLOCK - 31/05/05
- DECORATIVE BEAM IN LIVING RM OMITTED - 07/06/05
- CUPBD OFF BED.3 ENLARGED - 16/09/05

SHDC
PLANNING & DEVELOPMENT
10 FEB 2005
Ref: 160010

AMENDED PLAN
Ref: A1

M. PARKER
& SONS LIMITED
BUILDERS & CONTRACTORS
ST. JOHNS RD SPALDING Lincs PE11 1JX
FAX: 01775 762171 TEL: 01775 724777

PROPOSED RESIDENTIAL DEVELOPMENT
ST. JOHNS ROAD
SPALDING
TYPE - VOLE
PLOTS 4 & 5

SCALES 1:50 & 1:100
DRG. NO. 6JRS/08A DATE 10/05