



WEST ELEVATION TO ST. JOHNS ROAD

EAST ELEVATION 18 - 21
NORTH ELEVATION 22 -25


NORTH & SOUTH ELEV 18-21
EAST ELEVATION 22-25

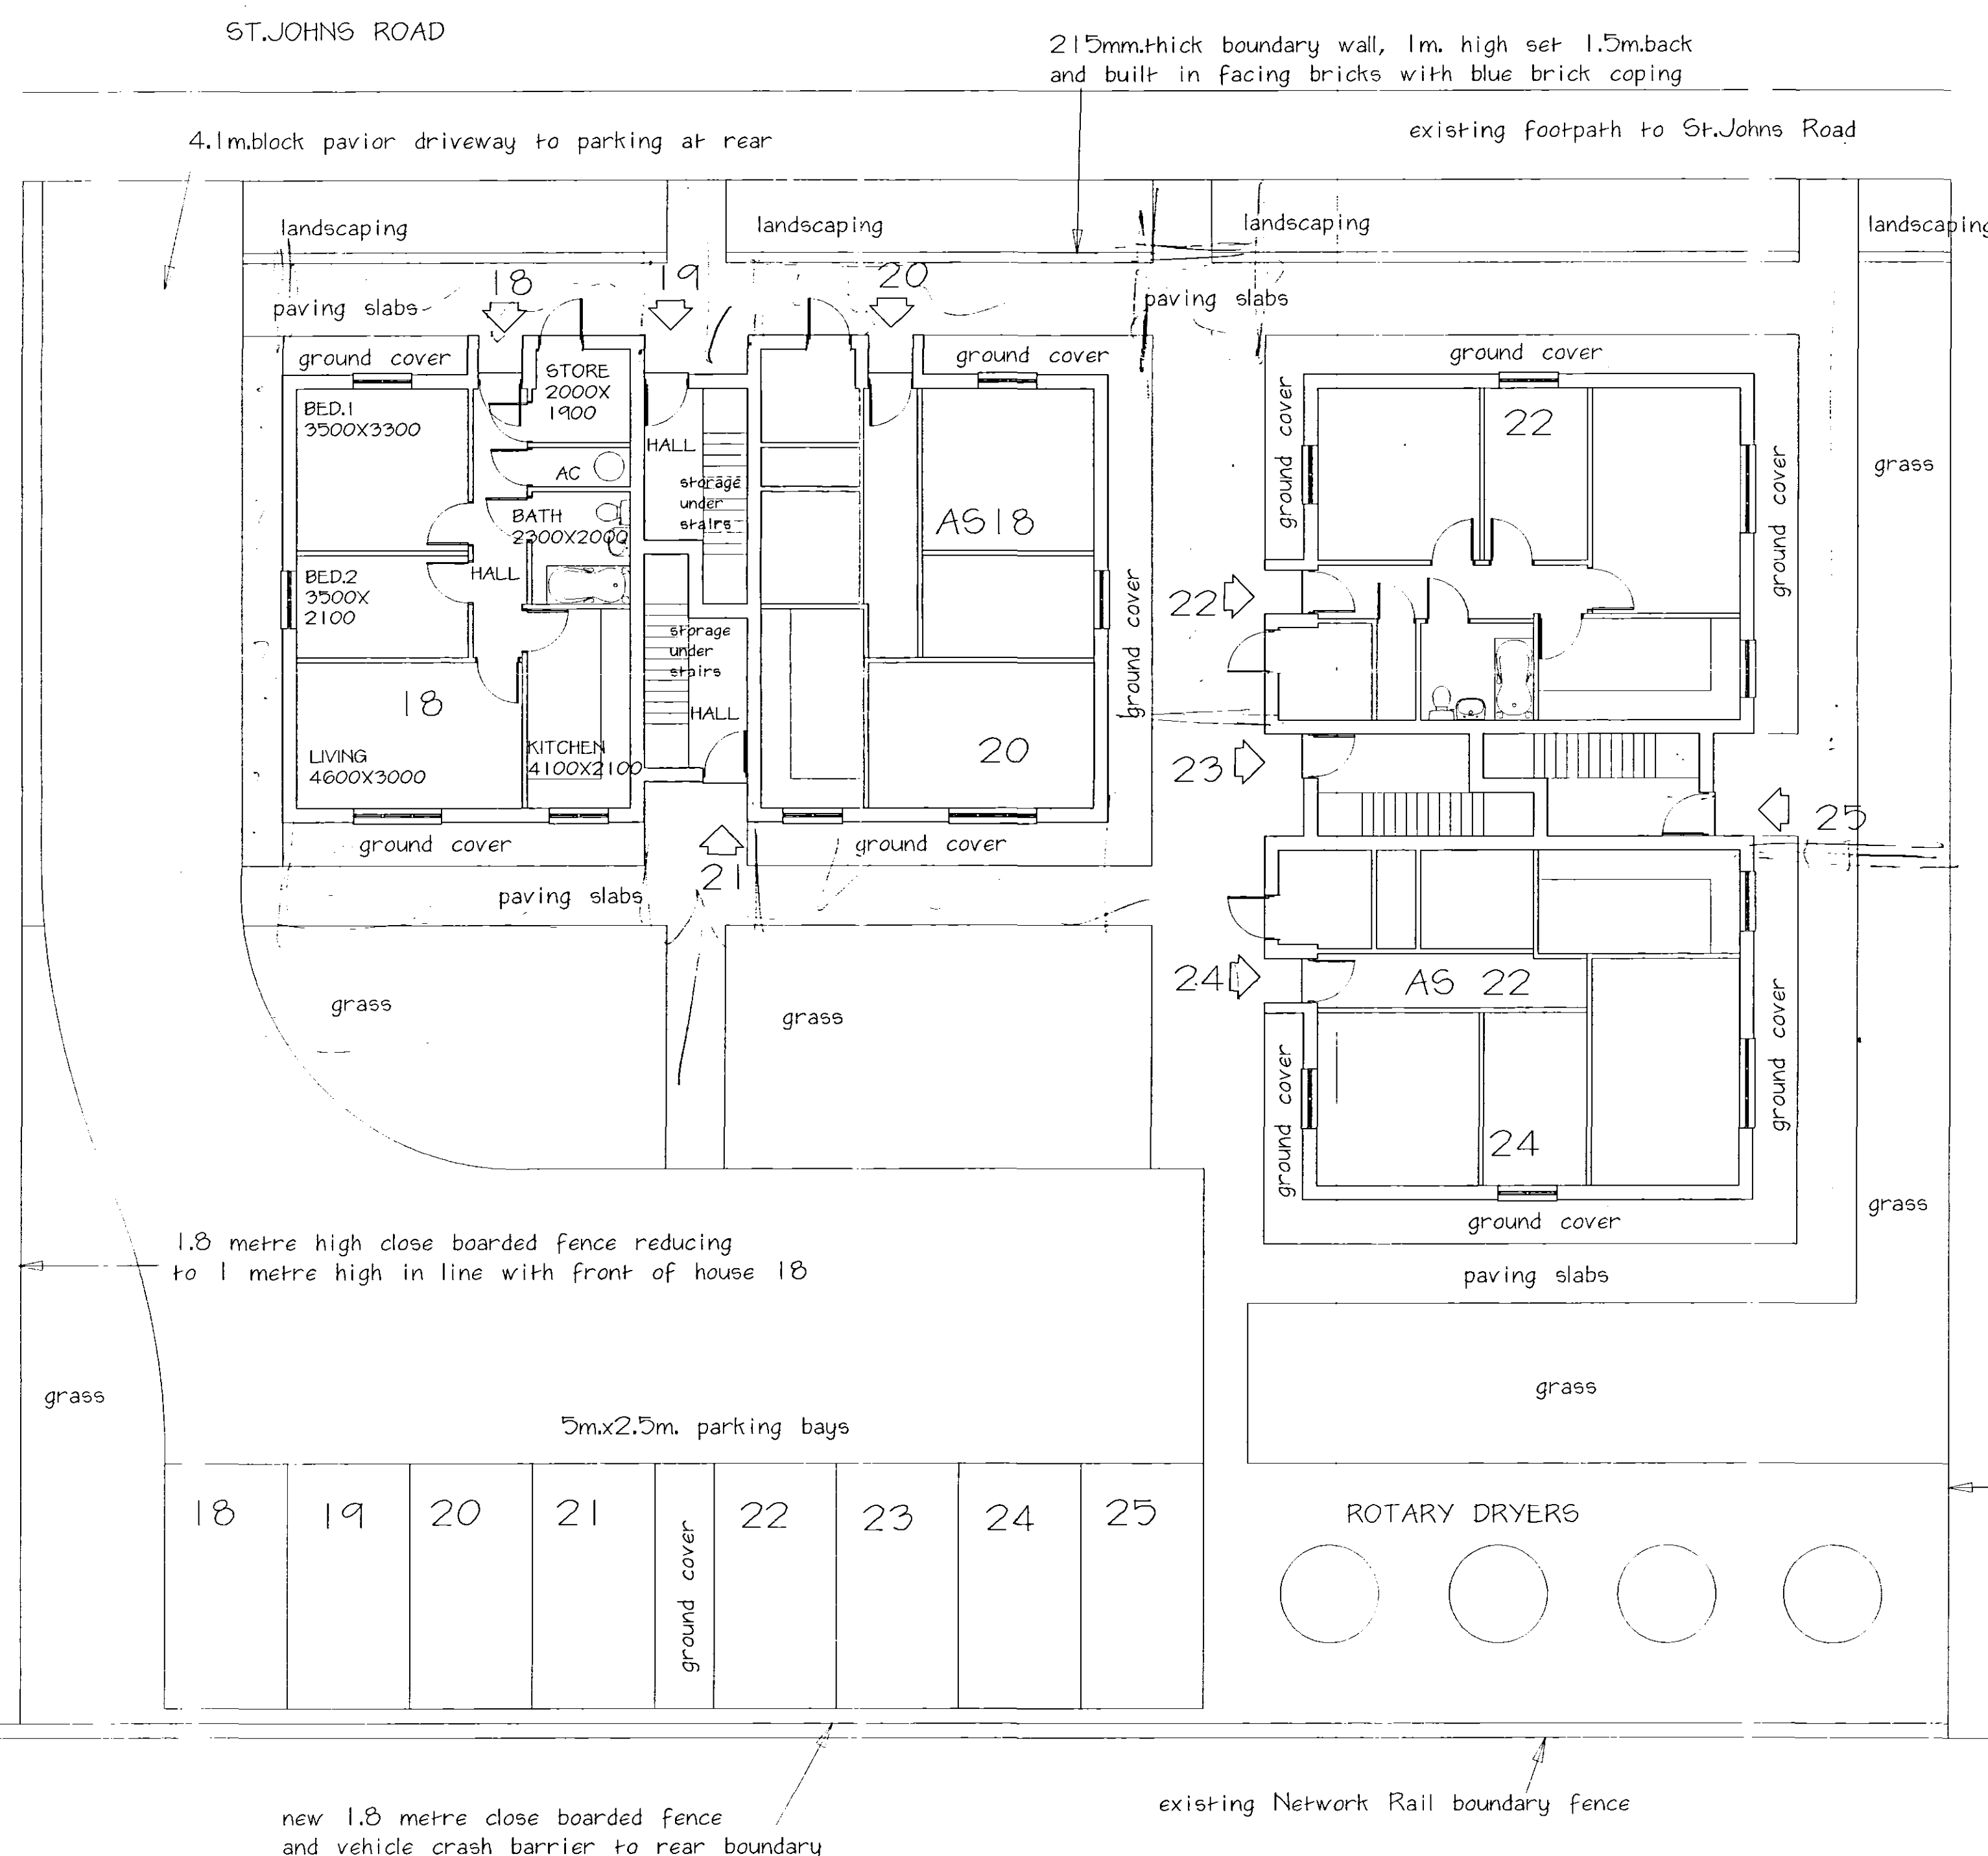

GROUND FLOOR & BLOCK PLANS

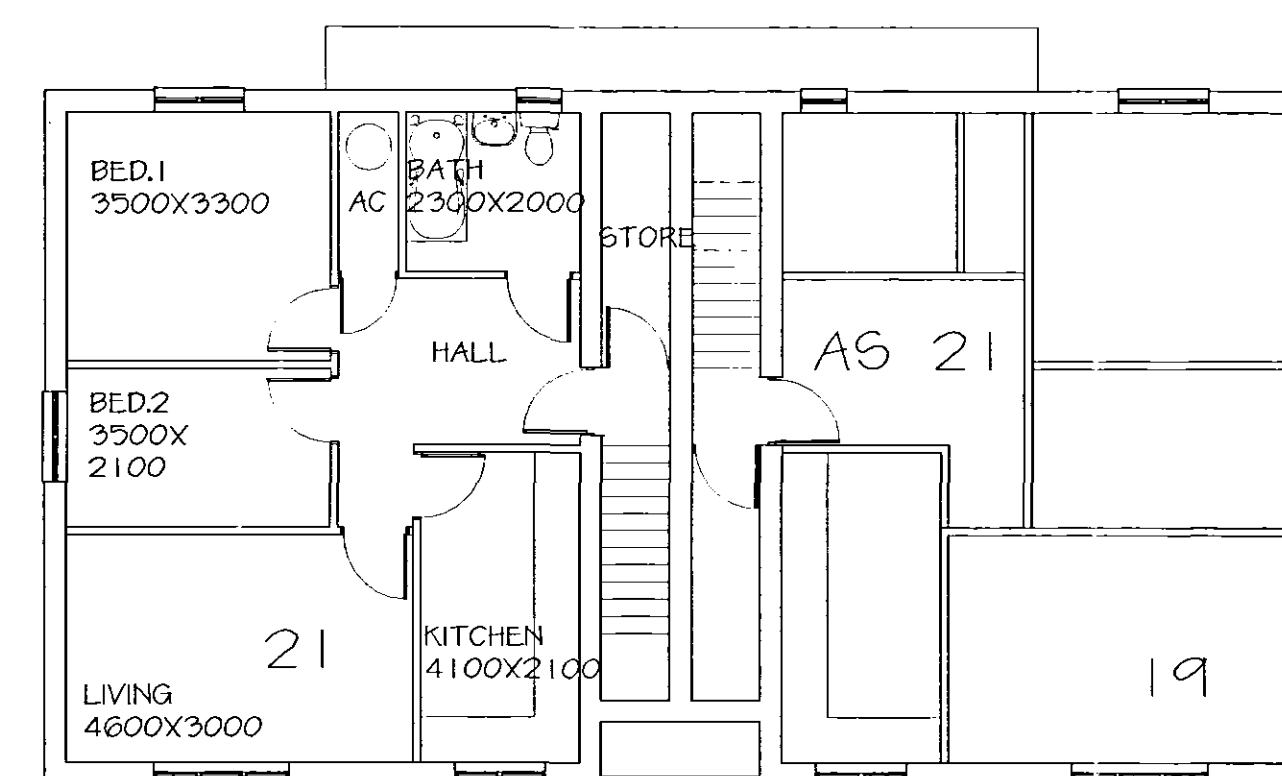

FIRST FLOOR

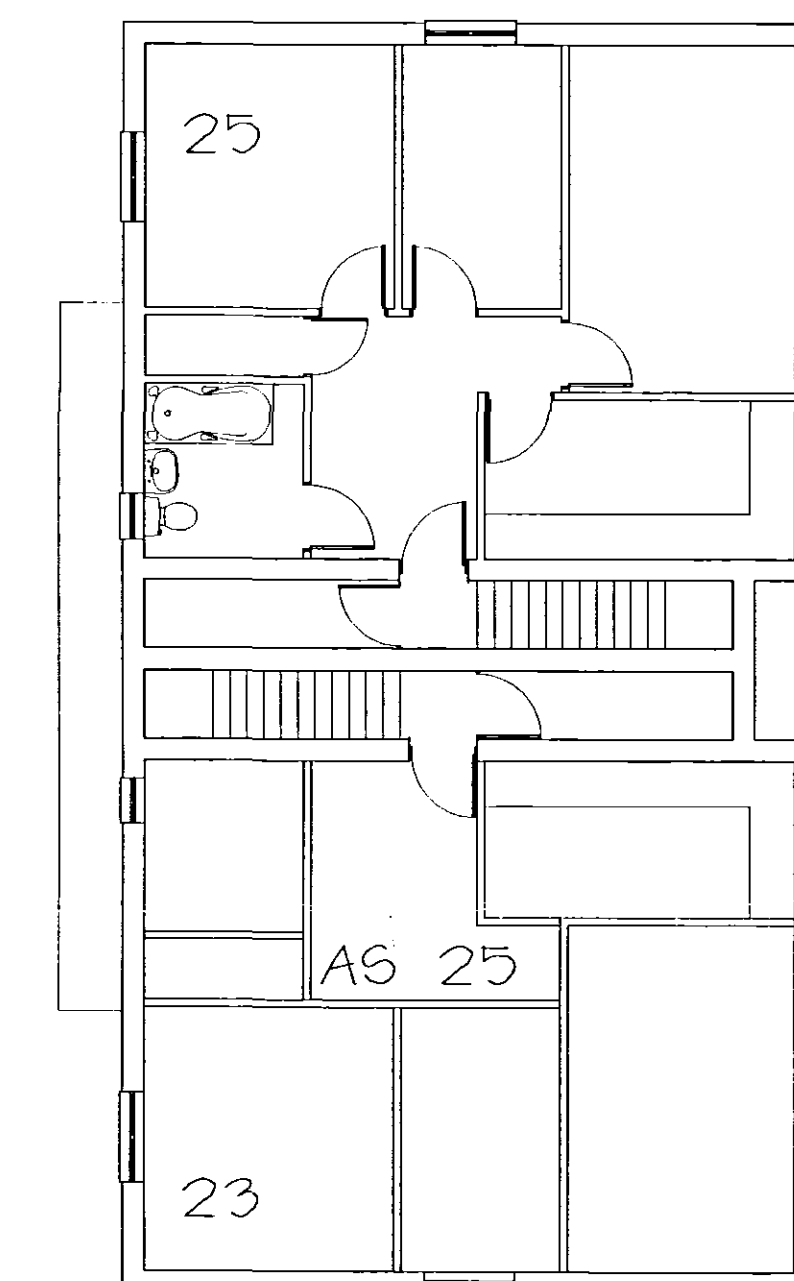

FLOOR AREAS

GROUND FLOOR FLAT - 61m²

FIRST FLOOR FLAT - 60 m²+ ENTRANCE/STORE

REVISIONS:-

21 NOV 2005

1600/05

SUPERSEDED

**M. PARKER
& SONS LIMITED**

BUILDERS & CONTRACTORS

ST. JOHNS RD SPALDING Lincs PE11 1JX
FAX 01775 762171 TEL 01775 724777

PROPOSED RESIDENTIAL
DEVELOPMENT
ST. JOHNS ROAD, SPALDING

UNITS 18-25
AFFORDABLE FLATS

SCALES 1:100
DRG. NO. SJRS/03 DATE 10/05

1600/05