
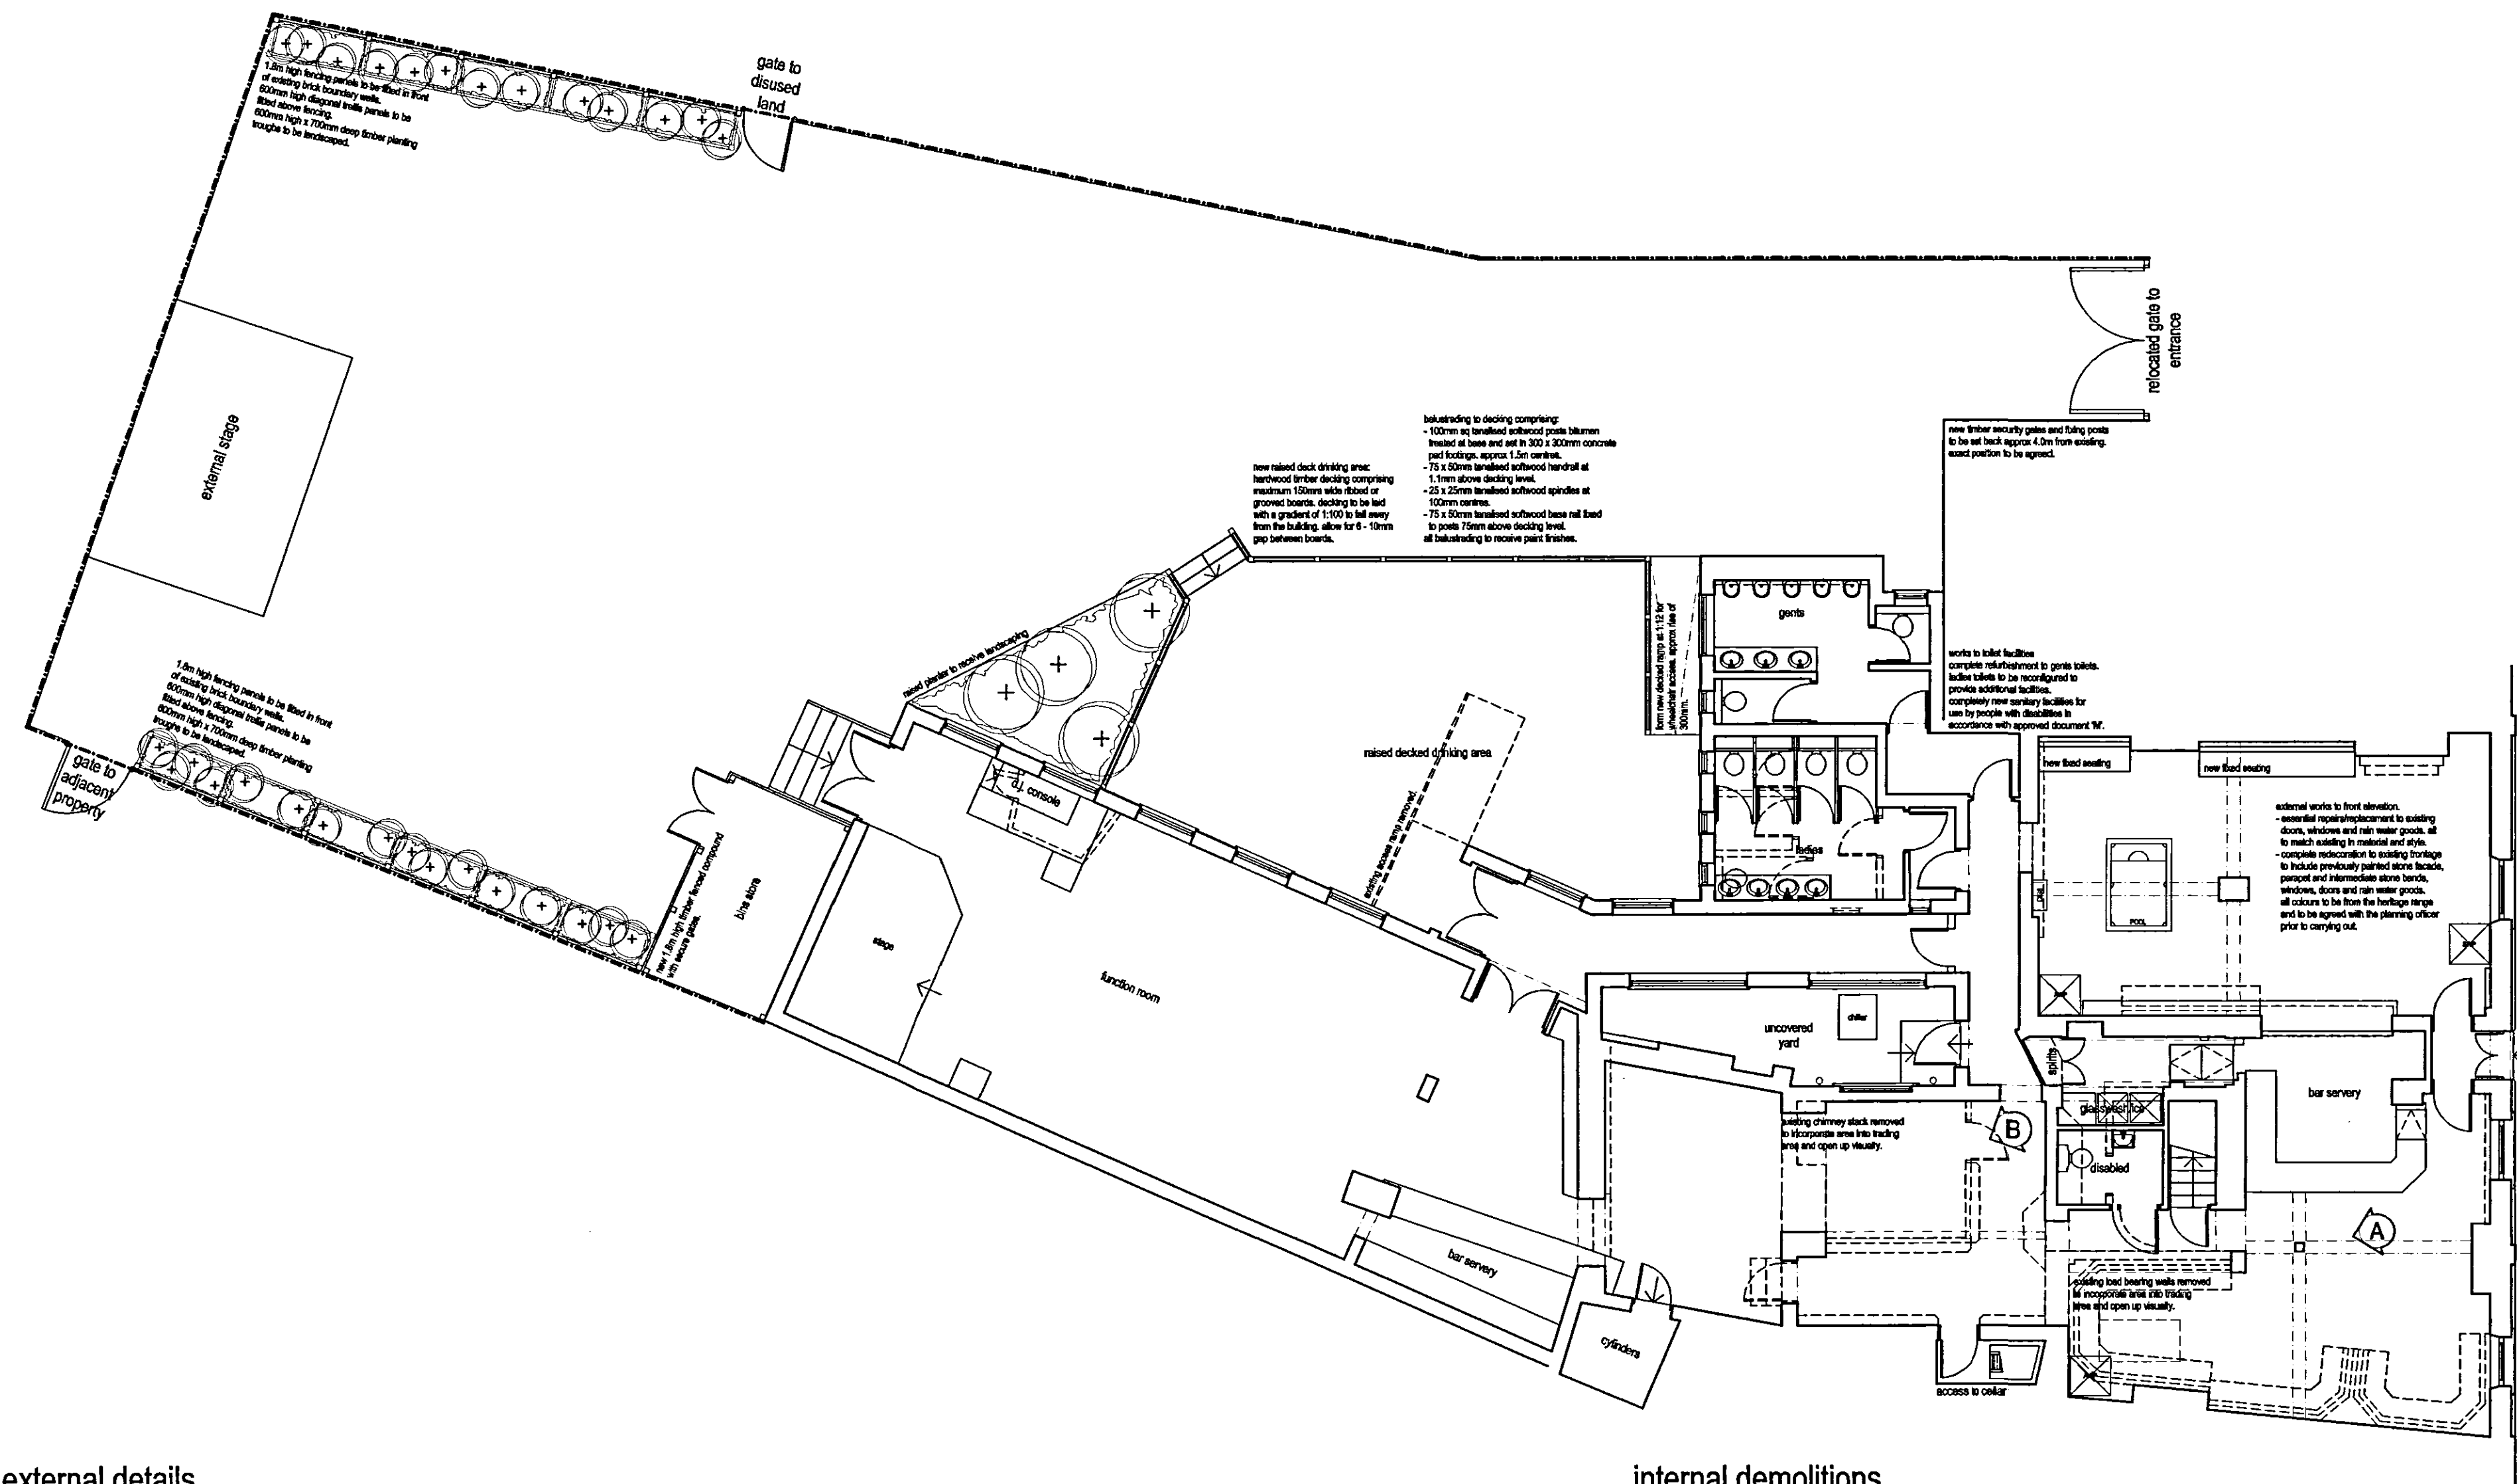


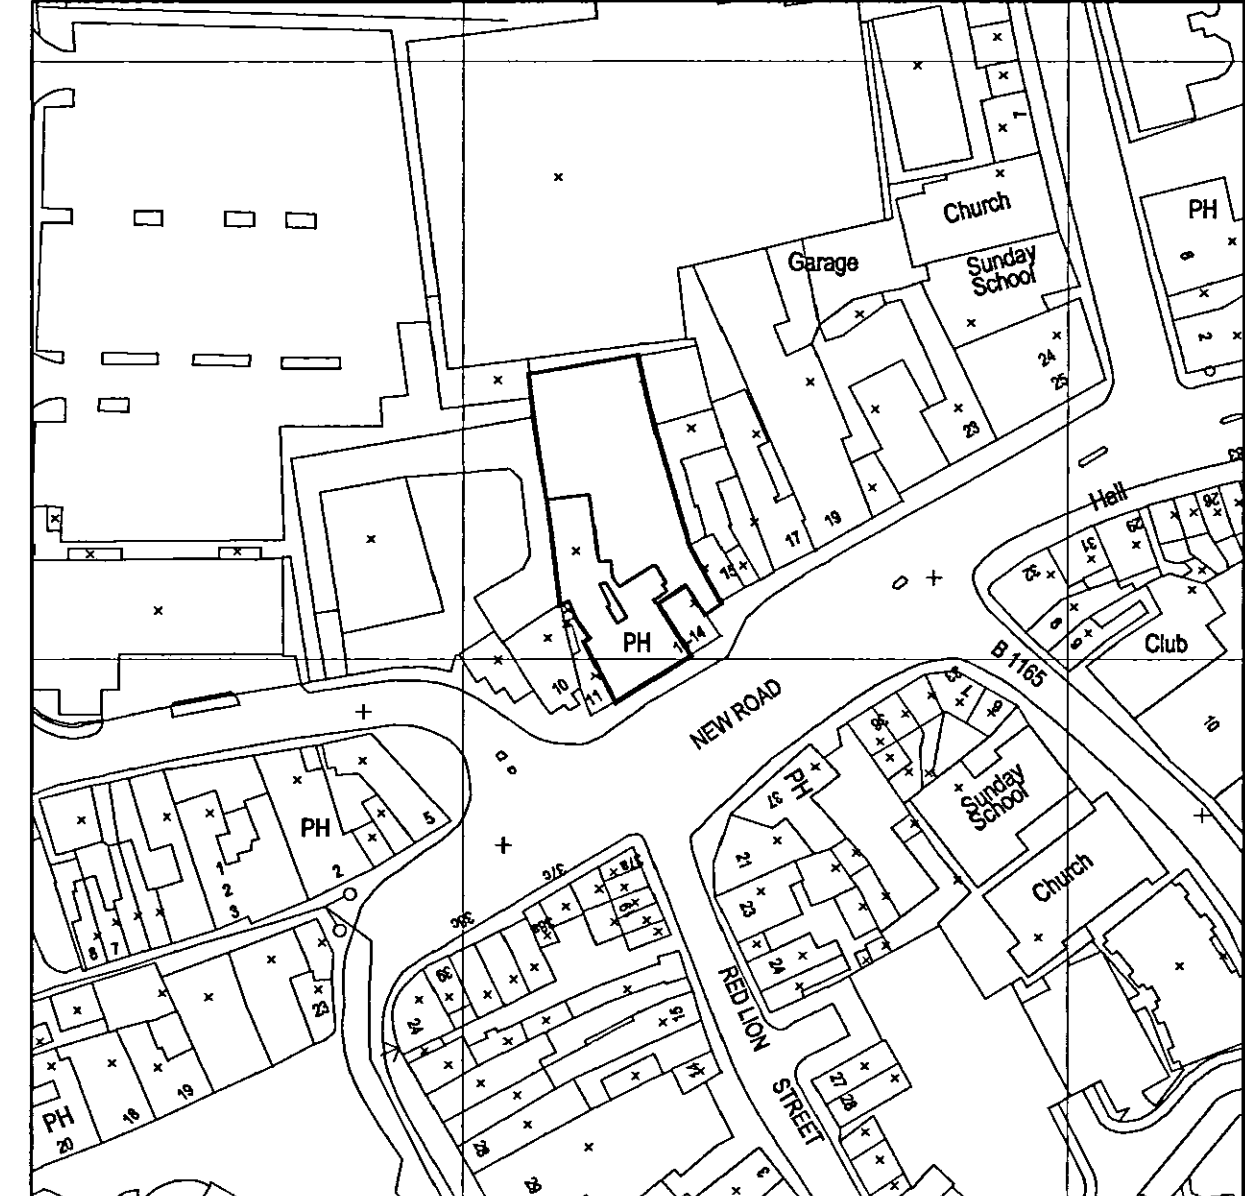

location plan. scale 1:1,250.

COPYRIGHT
This drawing and design and all the information contained therein is the sole copyright of Dickinson Waugh Architecture.
Reproduction in any form is forbidden unless permission is obtained in writing.


CONTRACTORS PLEASE NOTE
Warning. No dimensions to be scaled from this drawing.
All contractors must visit site and are responsible for taking and checking all dimensions relative to this work.

This drawing must be read in conjunction with the specification and bill of quantities and all related drawings. Any structural work must be carried out in accordance with the details and specifications of the clients appointed structural engineer. Any amendments must have his express prior written authority.


All structural work must be inspected at all relevant stages by the structural engineer and by the local authority building control officer and comply with their requirements. Any costs and claims for damages, loss of trade, etc., incurred by failing to do so are the sole liability of the contractor.

REVISIONS
a: planning officers requirements added. 10-12-06

external details.

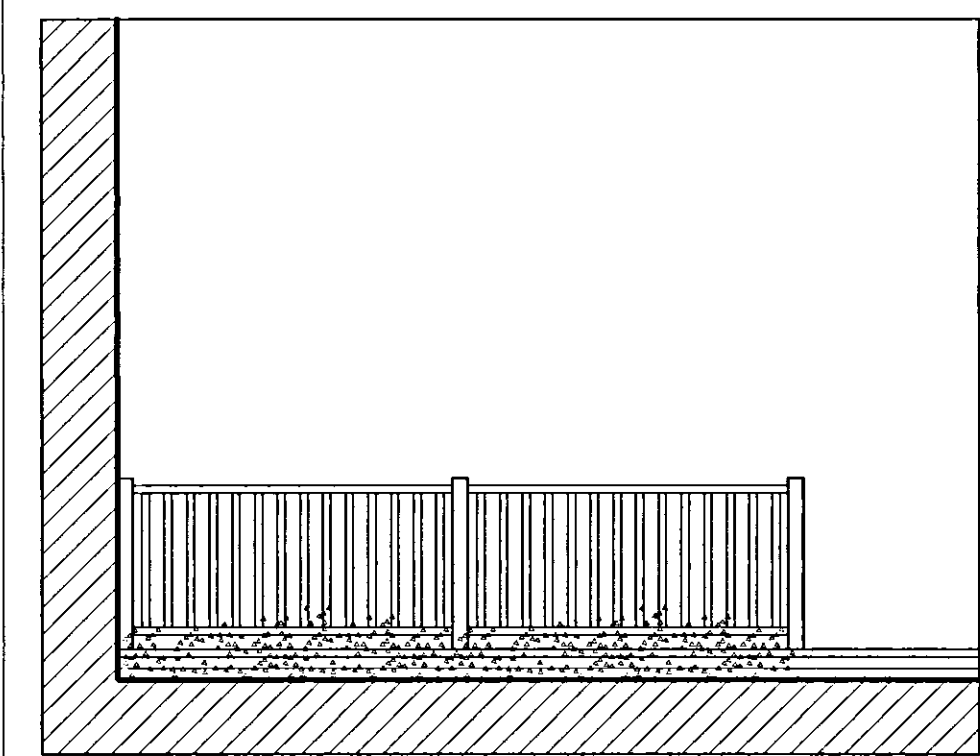


railing to raised deck drinking area. scale 1:50.

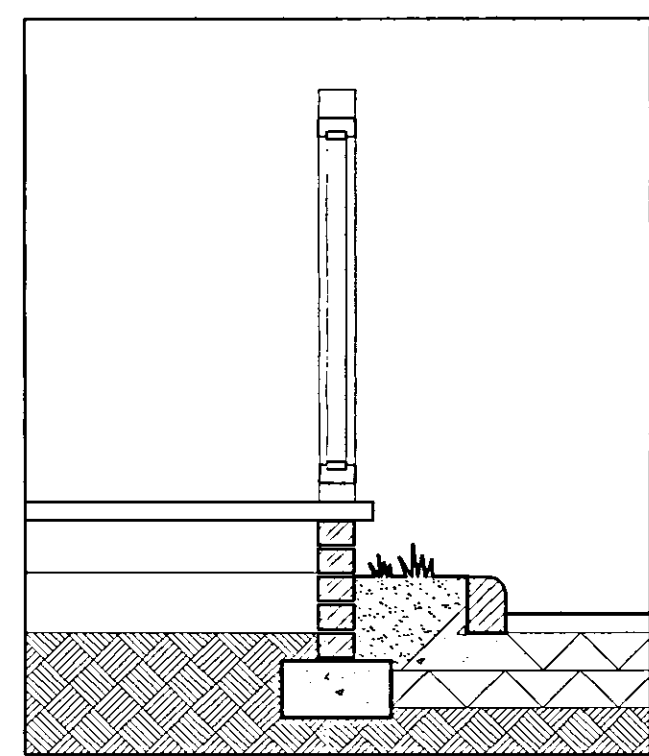

typical section through terrace. scale 1:20.

balustrading to decking comprising:
- 100mm sq tanalised softwood posts bitumen treated at base and set in 300 x 300mm concrete pad footings, approx 1.5m centres.
- 75 x 50mm tanalised softwood handrail at 1.1m above decking level.
- 25 x 25mm tanalised softwood spirals at 100mm centres.
- 75 x 50mm tanalised softwood base rail fixed to posts 75mm above decking level.
all balustrading to receive paint finishes.


new raised deck drinking area:
hardwood timber decking comprising maximum 150mm wide ribbed or grooved boards, decking to be laid with a gradient of 1:100 to fall away from the building, allow for 6 - 10mm gap between boards.
masonry sleeper walls to match existing brickwork on a concrete strip footing.
existing tarmac paving surfacing to be cut back to accommodate strip footing and finished with new pre-cast concrete kerbing set in concrete, planting bed to rear as indicated.

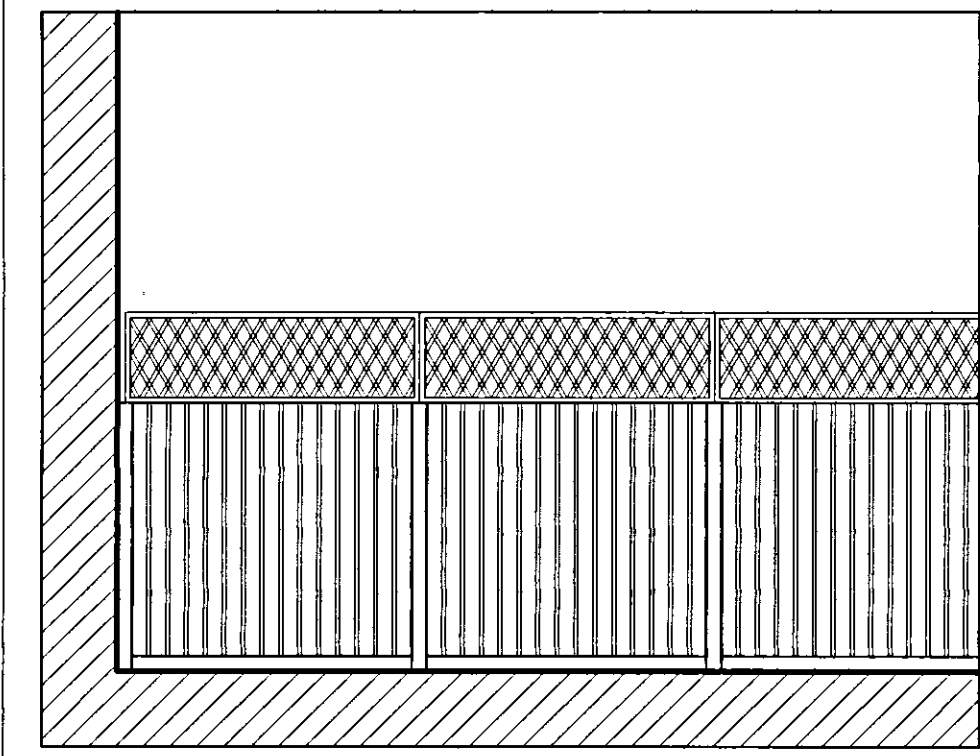


fencing and trellis to boundary. scale 1:50.

600mm high tanalised top trellis fixed to top rail of fence.
1.8m high fencing along existing wall comprising:
- 100 x 100mm tanalised timber posts at 1.8m centres set into concrete base.
- 3no 25 x 100mm tanalised timber horizontal rails supported between posts.
- 100 x 25mm tanalised timber vertical boards with 25mm gap fixed to rails, 100mm clear of ground.

internal demolitions

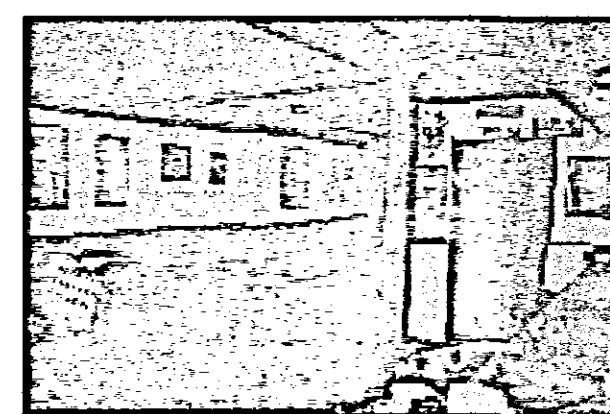

photograph 'A'
indicating removal of existing fixed seating, one loadbearing and loadbearing structure forming corridor adjacent staircase to first floor.

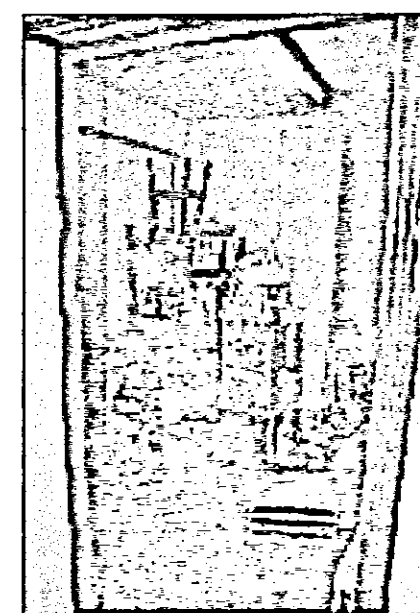

photograph 'B'
indicating removal of existing none original stud partitioning and existing chimney breasts with no original features.

SUPERSEDED

dickinson waugh architecture
houdsworth mill arts centre
reddish
stockport
sk5 6da

telephone 0161 975 6075
fax 0161 975 6076
e-mail post@dwaarchitecture.co.uk
web www.dwaarchitecture.co.uk
directors daniel waugh, mark dickinson

CLIENT
s & n pub enterprises

PROJECT
the black swan
12 new road
spalding
lincolnshire pe11 1dq

TITLE
proposed ground floor plan
proposed external drinking area
planning application drawing

JOB No. 2150
SCALE 1:100
DRAWING No. PL1 a
DATE nov 06