


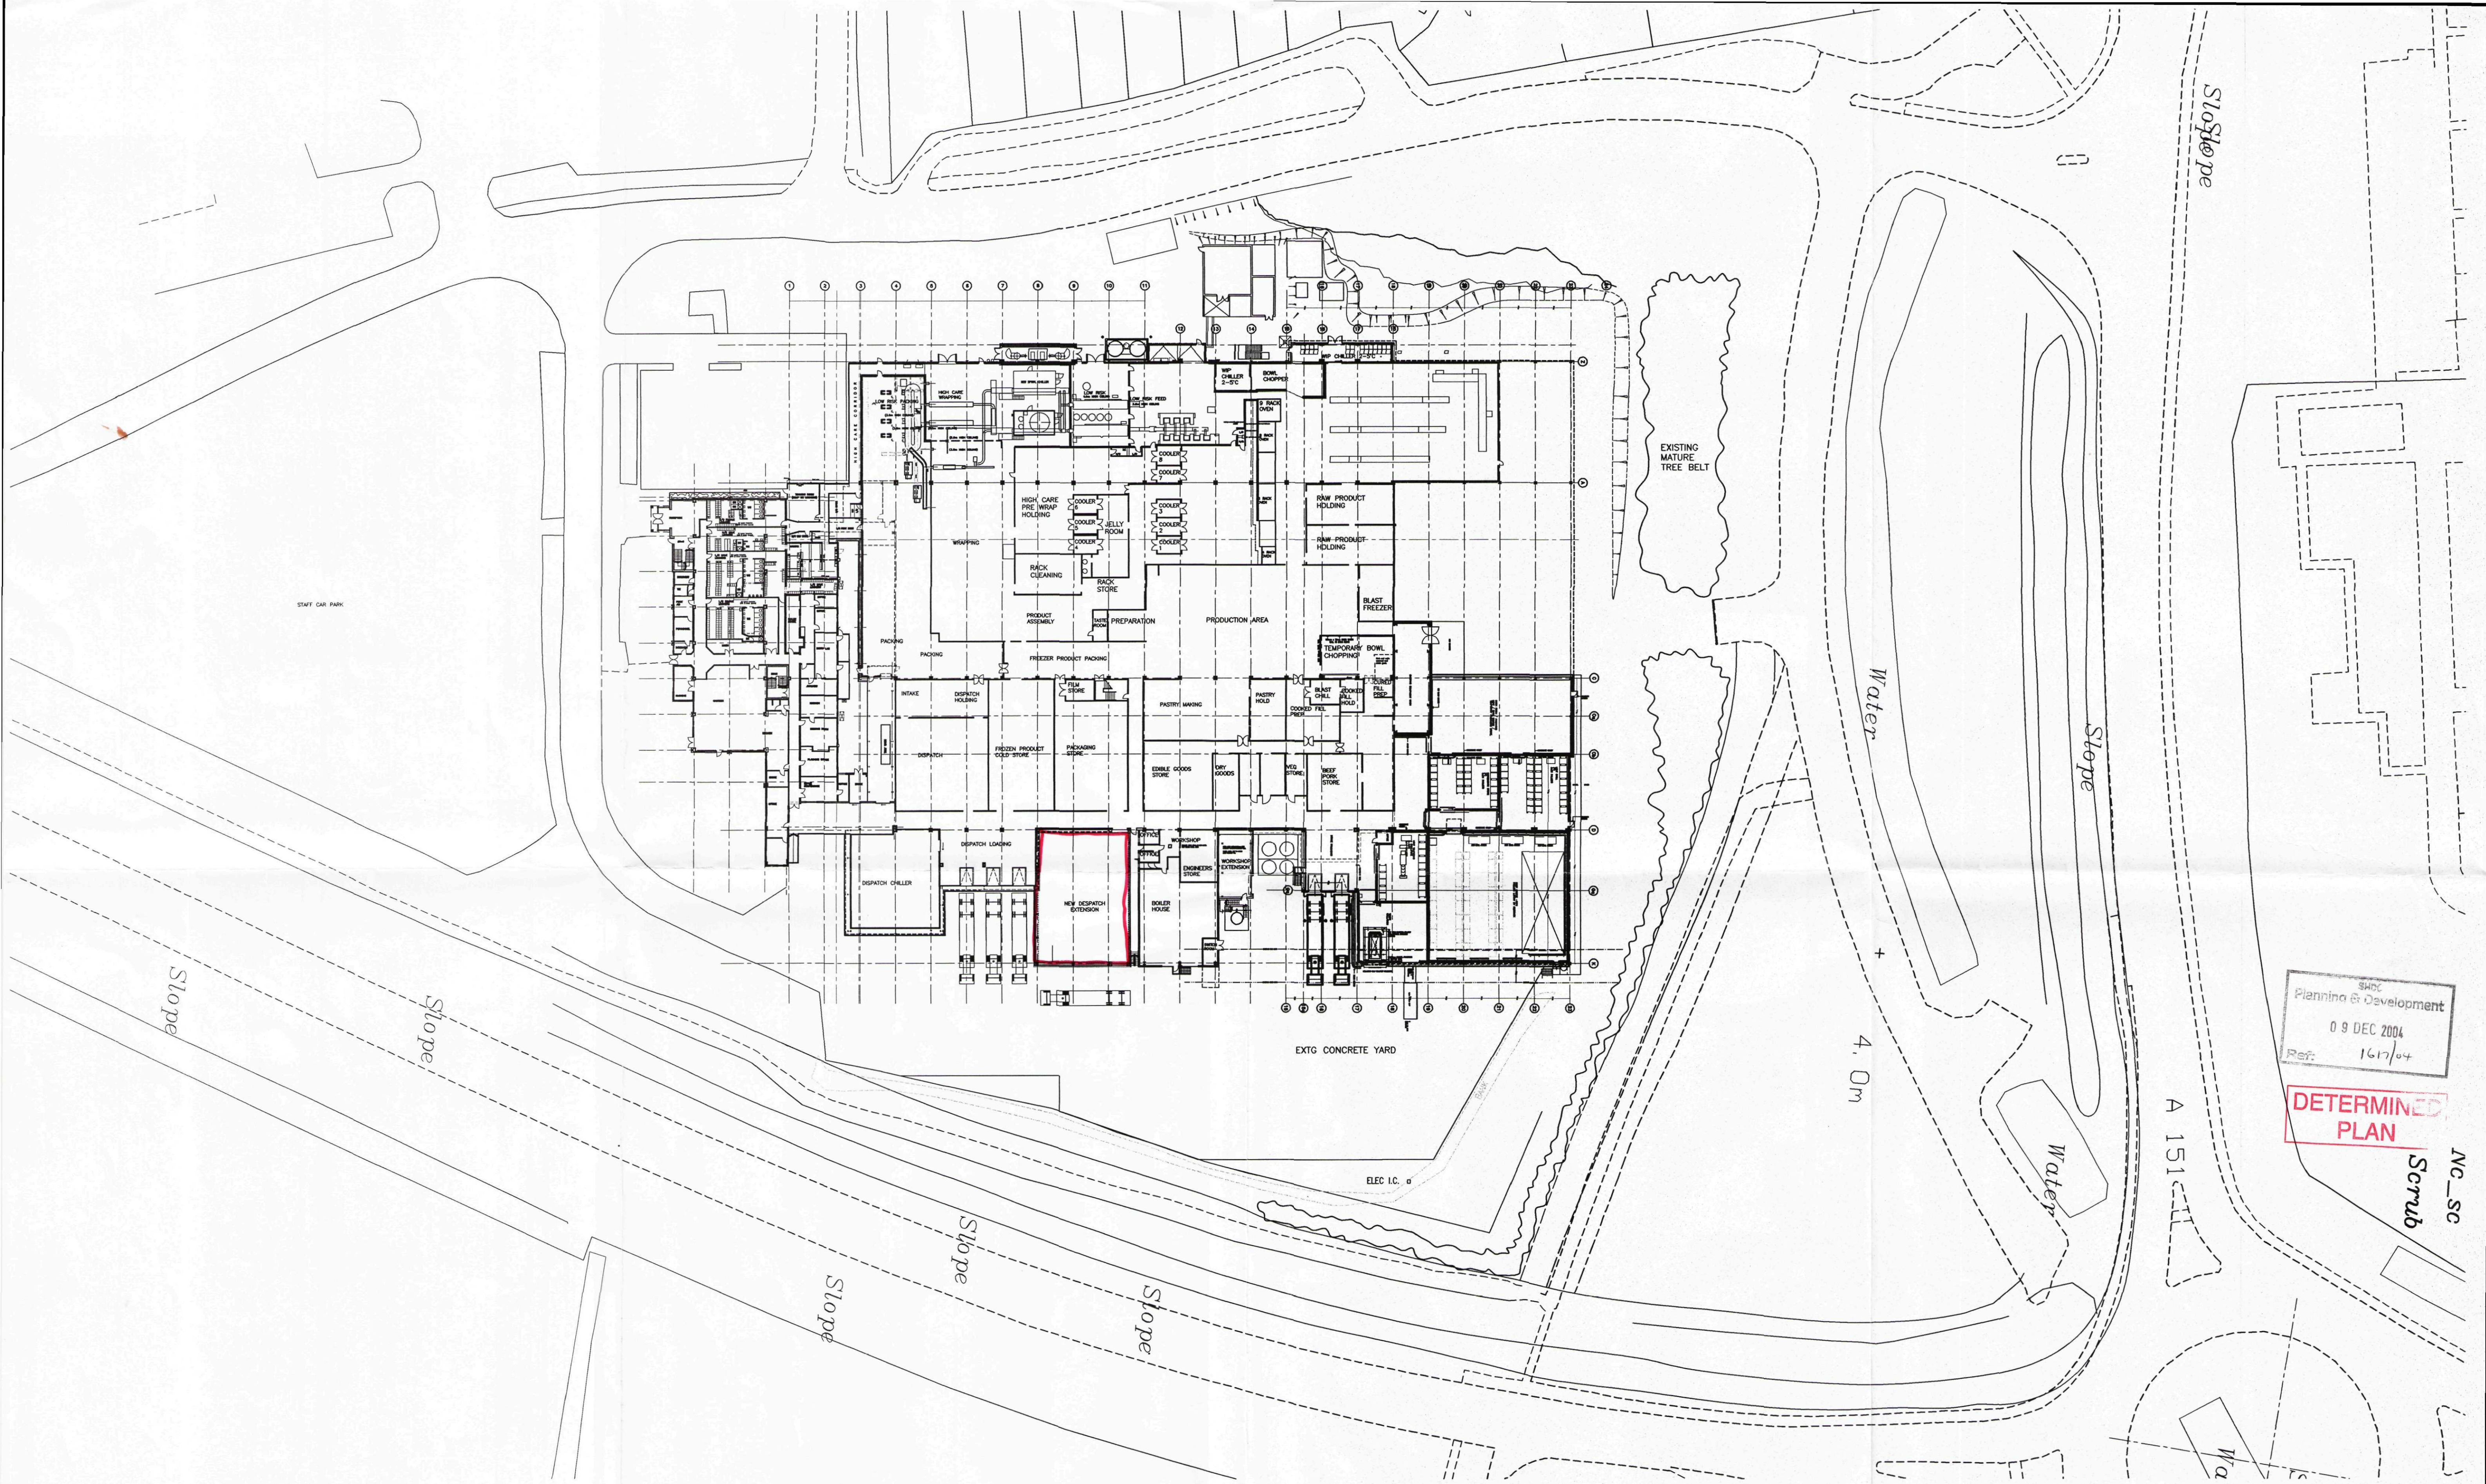


SHDC
Planning & Development
09 DEC 2004
Ref: 1617/04

DETERMINED PLAN

Ne_sc
Scrub

A 151

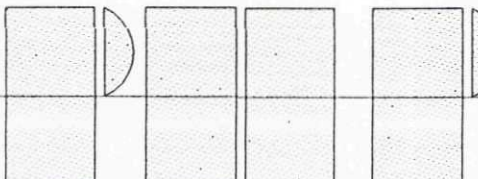

COPYRIGHT RESERVED
Do not scale. Dimensions to be checked on site
Discrepancies to be reported before proceeding.

NOTES:


Planning Application Issue: Checked by:
Building Regulations Application Issue: Checked by:
Tender Issue: Checked by:
Final Issue: Checked by:

REVISIONS:

1. 16/12/04

2. 16/12/04

DISPATCH AREA EXTENSION	
ADMS PORK PRODUCTS	
FULNEY LANE SPALDING	
PROPOSED SITE PLAN	
PETER HADDON AND PARTNERS	
Old Ref: DISX01	Date: DEC 2004
Scale at A1: 1:500	Drawn: WE
3548/05	

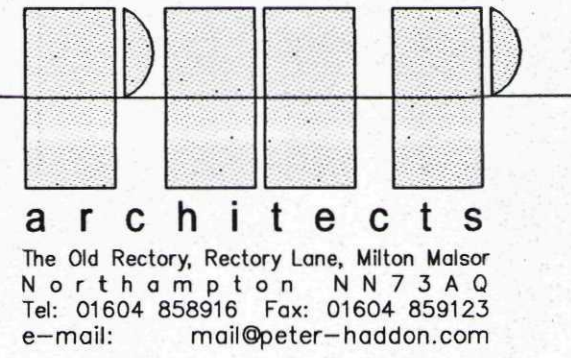

architects
The Old Rectory, Rectory Lane, Milton Malsor
Northampton NN7 3AQ
Tel: 01604 858916 Fax: 01604 859123
e-mail: mail@peter-haddon.com