


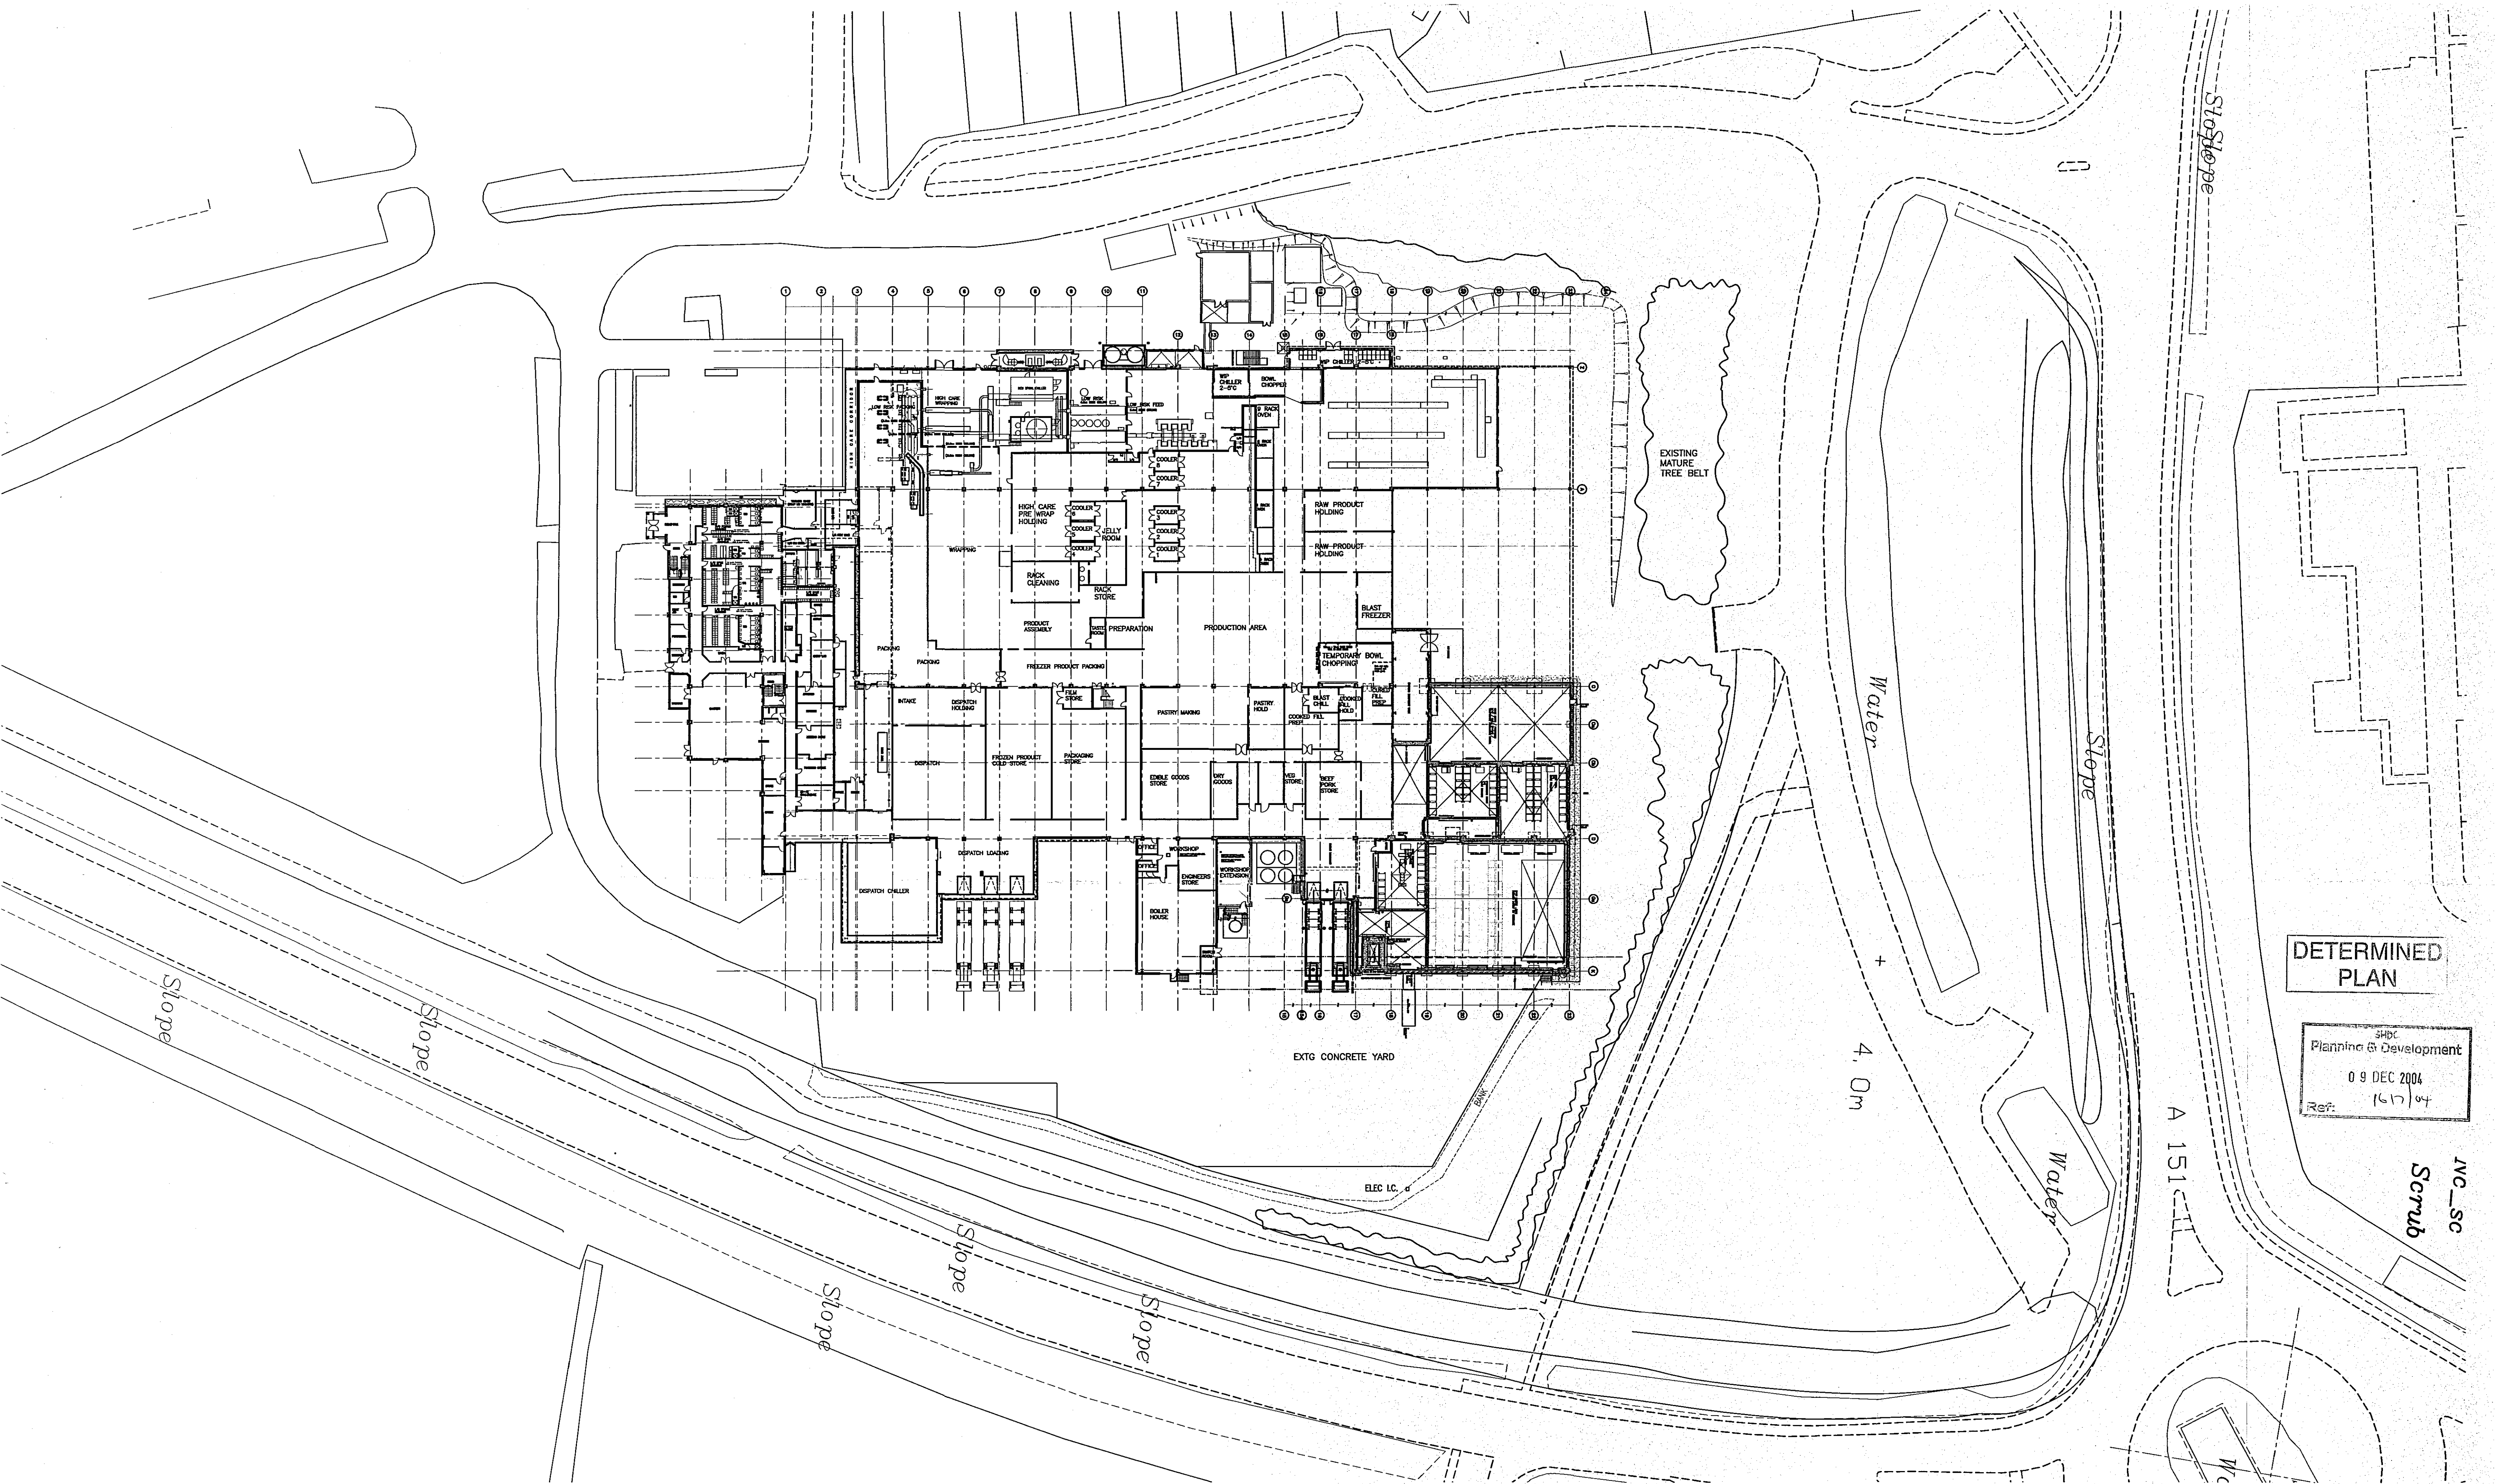

DETERMINED
PLAN

SHDC
Planning & Development
09 DEC 2004
Ref: 1617/04

INC-SC
Scrub

A 151

4.0m

EXTG CONCRETE YARD

ELEC LC

EXISTING
MATURE
TREE BELT

Water

Water

NOTES:

Planning Application Issue: Checked by:
Building Regulations Application Issue: Checked by:
Tender Issue: Checked by:
Final Issue: Checked by:

REVISIONS:

A
B
C
D
E
F
G
H
I
J
K
L
M

N
O
P
Q
R
S
T
U
V
W
X
Y
Z

DISPATCH AREA EXTENSION
ADMS PORK PRODUCTS
FULNEY LANE SPALDING

EXISTING SITE PLAN

PETER HADDON AND PARTNERS

architects

DD Ref: DISX01 Date: DEC 2004
Scale of A1: 1:500 Drawn: WE

3548/04

The Old Rectory, Rectory Lane, Milton Masor
Northampton NN7 3AQ
Tel: 01604 858916 Fax: 01604 859123
e-mail: mail@peter-haddon.com

COPYRIGHT RESERVED
Do not scale. Dimensions to be checked on site
Discrepancies to be reported before proceeding.