


This drawing and design and all the information contained therein is the sole copyright of Dickinson Waugh Architecture.
Reproduction in any form is forbidden unless permission is obtained in writing.

Warning. No dimensions to be scaled from this drawing.
All contractors must visit site and are responsible for taking and
checking all dimensions relative to this work.

All structural work must be inspected at all relevant stages by the structural engineer and by the local authority building control officer and comply with their requirements. Any costs and claims for damages, loss of trade, etc., incurred by failing to do so are the sole liability of the contractor.

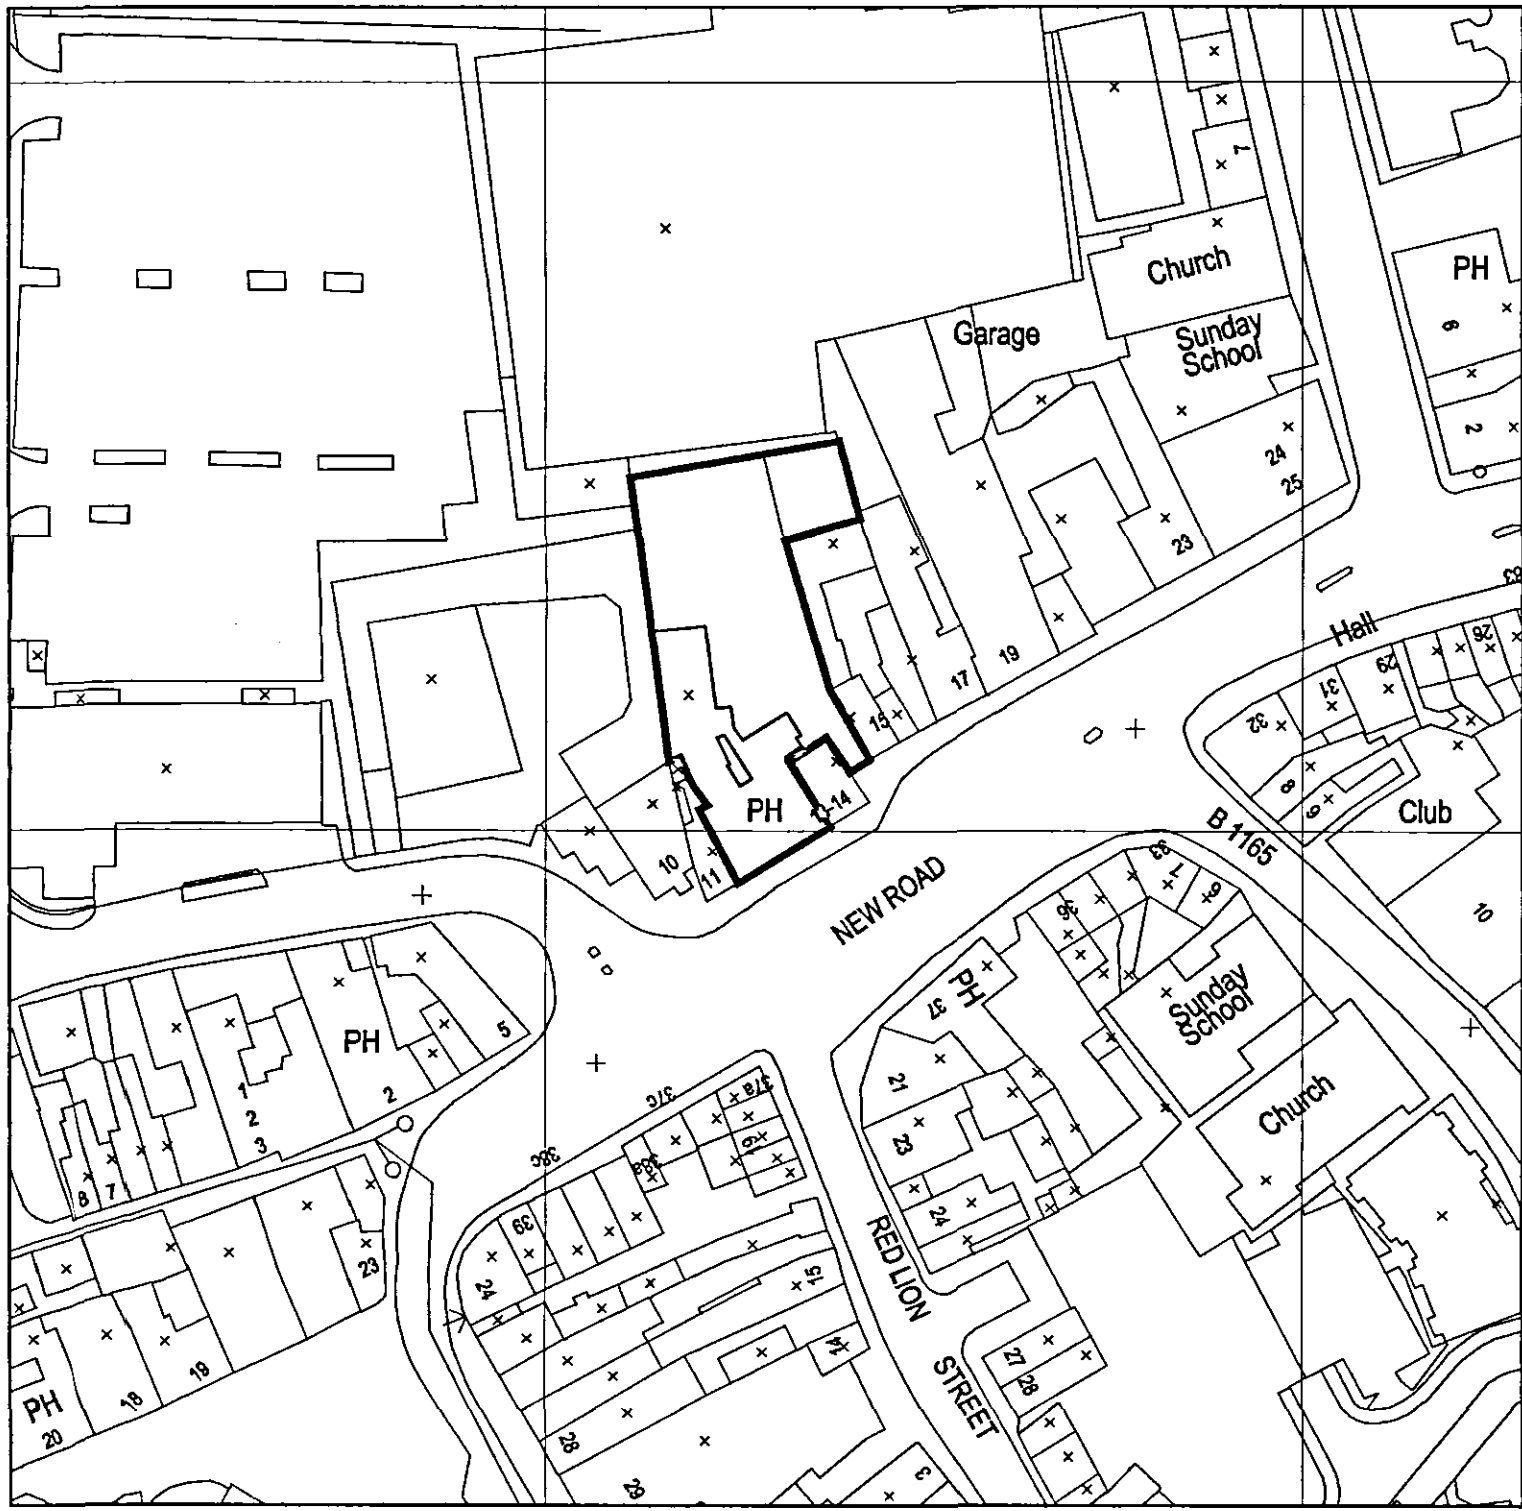

SHDC
PLANNING & DEVELOPMENT
23 NOV 2006
Ref. 1617/06

SUPERSEDED

dickinson waugh architecture	telephone	0161 975 6075
houldsworth mill arts centre	fax	0161 975 6076
houldsworth street	e-mail	post@dwarchitecture.co.uk
reddish	web	www.dwarchitecture.co.uk
stockport	directors	daniel waugh, mark dickinson
sk5 6da		

PROJECT the black swan
12 new road
spalding
lincolnshire pe11 1dq

TITLE	existing and proposed ground floor plans existing and proposed external drinking planning application drawing
-------	---

JOB No.	SCALE	DRAWING No.	DATE
2150	1:100	PL1	oct 06