


COPYRIGHT
This drawing and design and all the information contained therein is the sole copyright of Dickinson Waugh Architecture.
Reproduction in any form is forbidden unless permission is obtained in writing.

CONTRACTORS PLEASE NOTE
Warning: No dimensions to be scaled from this drawing.
All contractors must visit site and are responsible for taking and checking all dimensions relative to this work.


This drawing must be read in conjunction with the specification and list of quantities and all related drawings. Any structural work must be carried out in accordance with the details and specifications of the clients appointed structural engineer. Any amendments must have his express prior written authority.

All structural work must be inspected at all relevant stages by the structural engineer and by the local authority building control officer and comply with their requirements. Any costs and claims for damages, loss of trade, etc., incurred by failing to do so are the sole liability of the contractor.

REVISIONS
a planning officers requirements added, 10-12-09
b revised to planning officers requirements, 5-1-07

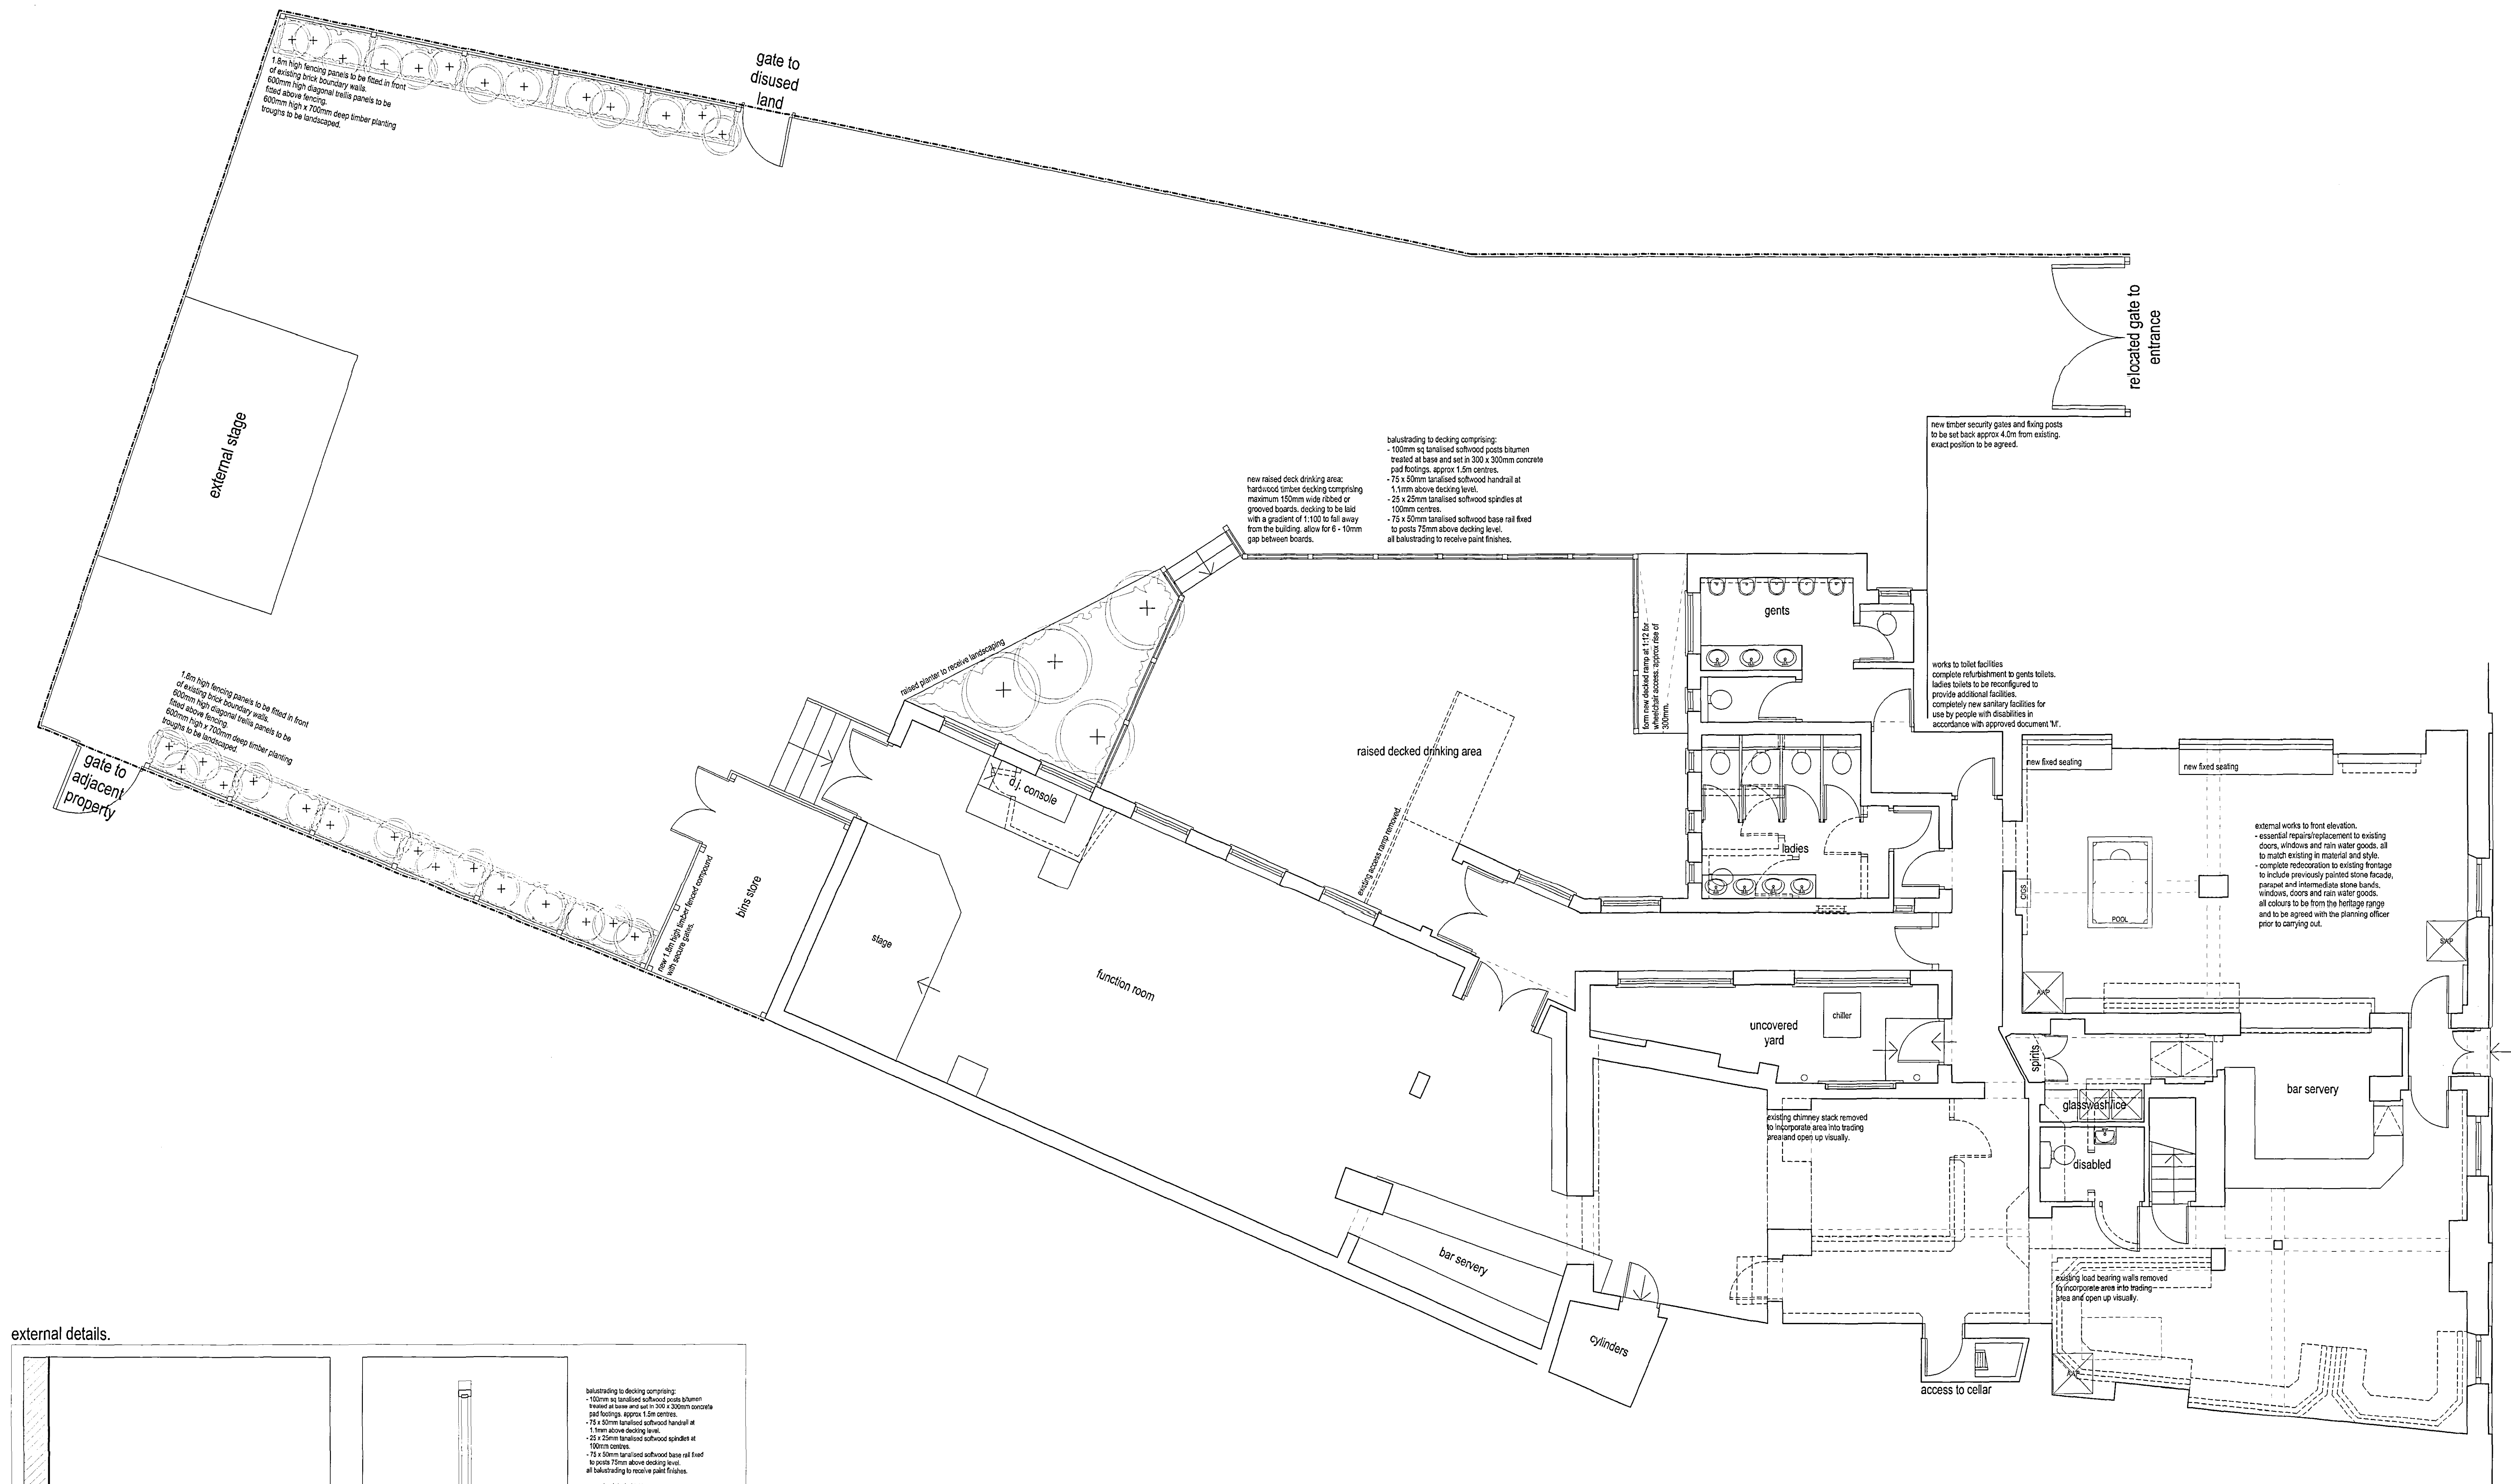

external details.

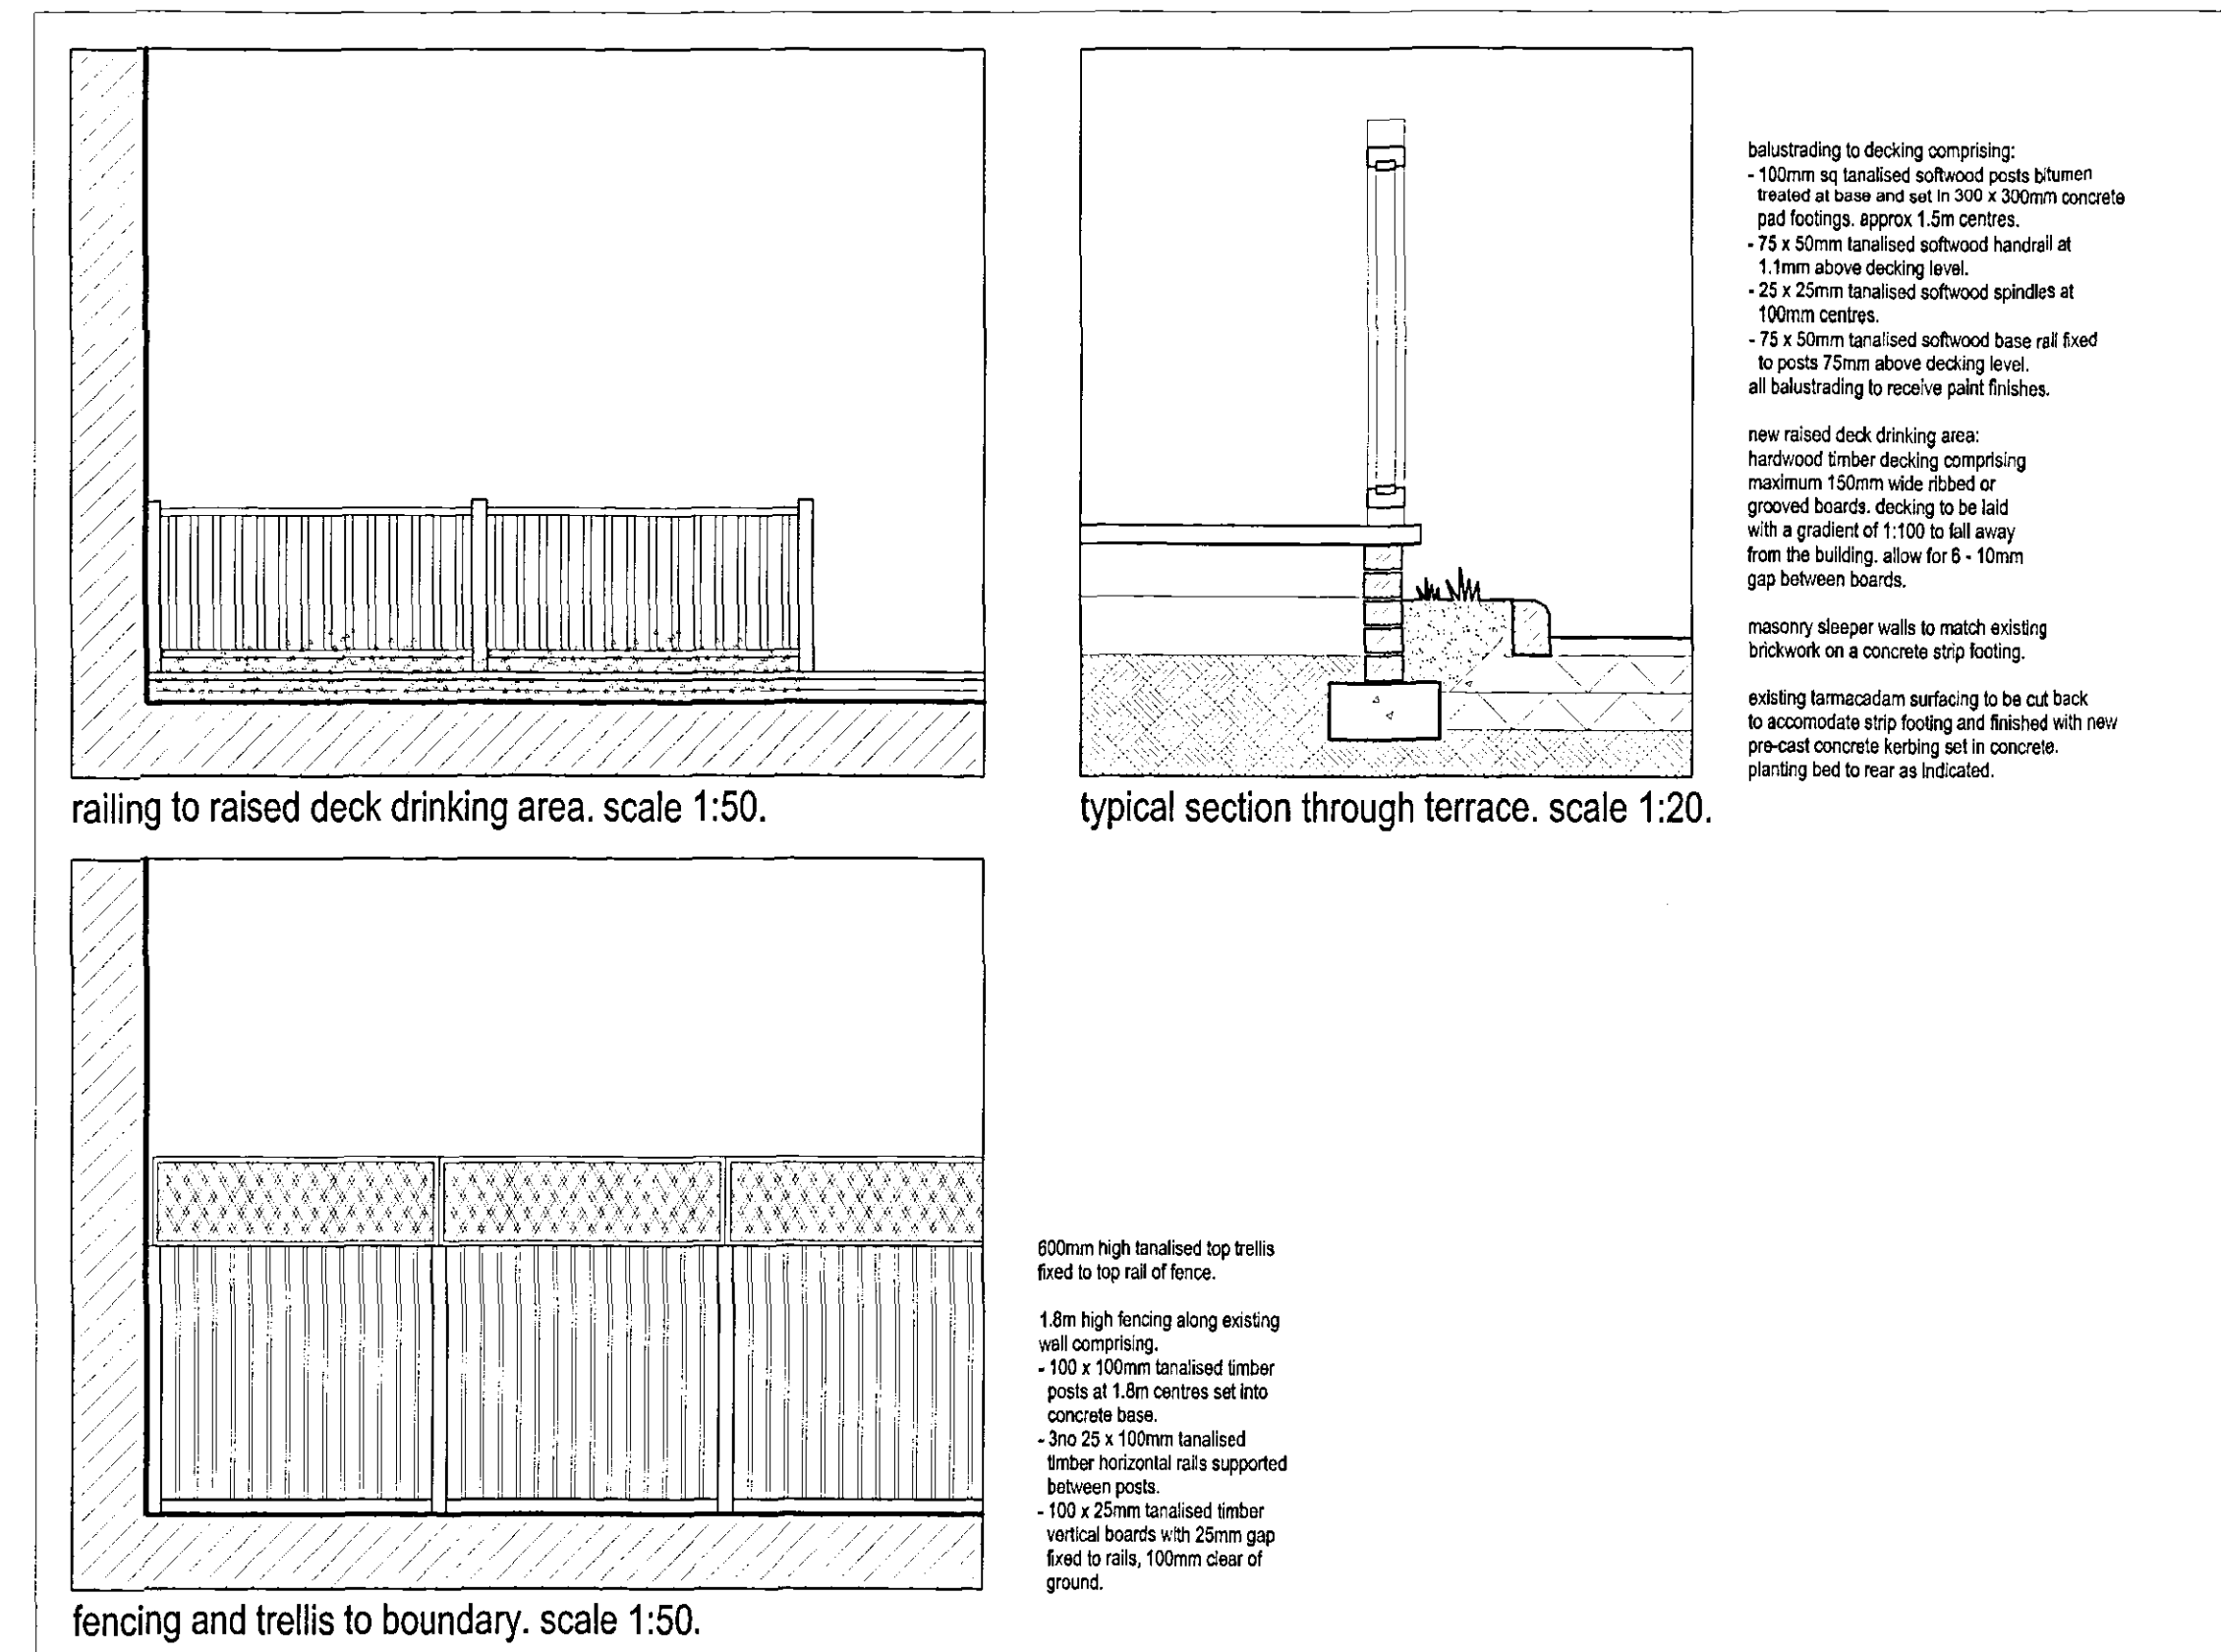

dickinson waugh architecture

dickinson waugh architecture
houslowworth mill arts centre
houslowworth street
redhill
stockport
sk5 6bb

telephone 0161 975 6075
fax 0161 975 6076
e-mail pw@dwaarchitecture.co.uk
web www.dwaarchitecture.co.uk
director daniel waugh, mark dickinson

CLIENT
s & n pub enterprises

PROJECT
the black swan
12 new road
spalding
lincolnshire pe11 1dq

TITLE
proposed ground floor plan
proposed external drinking area
planning application drawing

JOB No. 2150 **SCALE** 1:50 **DRAWING No.** PL1 b **DATE** nov 06