


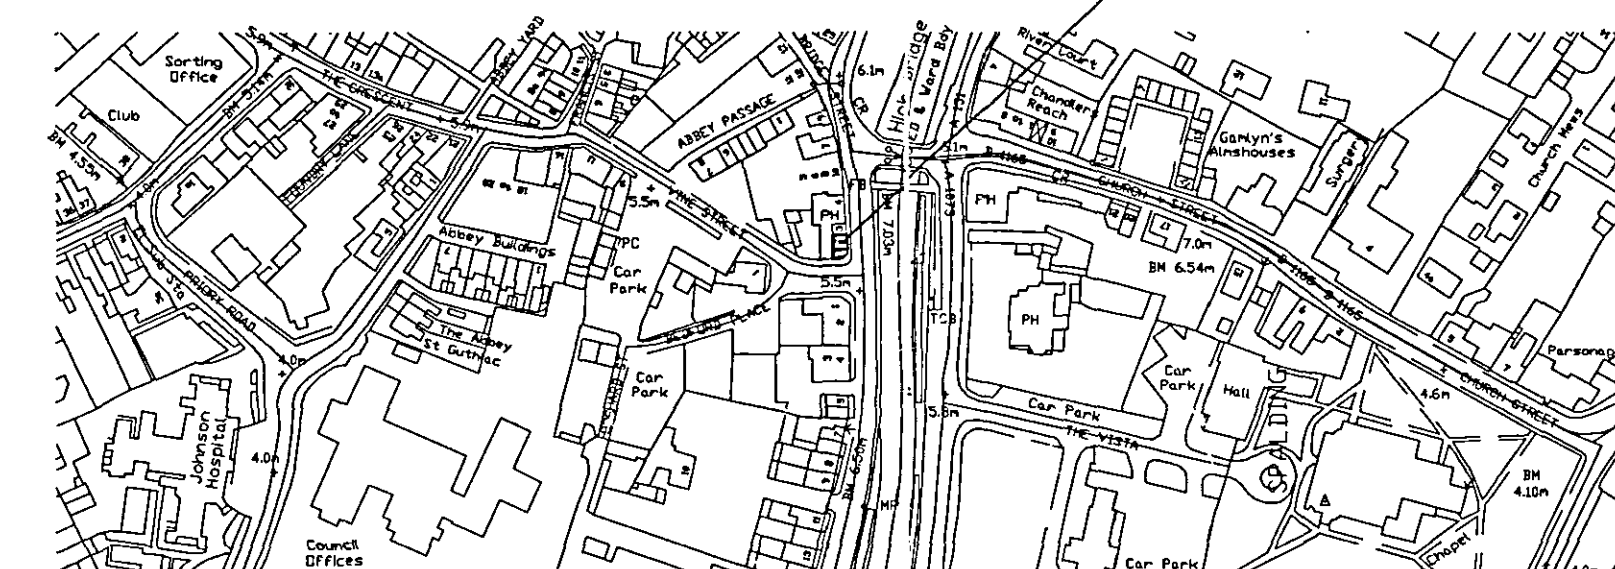

LOCATION PLAN
1/2500

A.	CLIENTS AMENDMENTS	NOV '06.
refl	revision	date

G. R. MERCHANT LTD. 
LENG AMICE FIWO
ARCHITECTURAL, STRUCTURAL
AND LAND DRAINAGE
CONSULTANTS
 4 Wrights Woods
 12A Park Road, Holmleigh,
 Spelding, Lincs. PE12 7WE
 Tel: 01400 450000
 Fax: 01400 425744
 E-Mail: gr.merchant@btopennet.com

Project
ACCESS ALTERATIONS TO RETAIL UNIT,
2 BRIDGE STREET,
SPALDING,
LINC'S.

Client
MR. & MRS. A. HARRISON.

Drawing

FLOOR PLANS & ELEVATIONS,
LOCATION & SITE PLANS.

Job Ref. 149-06.	Drawing No. 10A.
---------------------	---------------------

Date	Drawn
NOV '06..	GRM.

Scales
1/50, 1/100. [unless otherwise stated]

[illegible]

24 NOV 73

1623106