



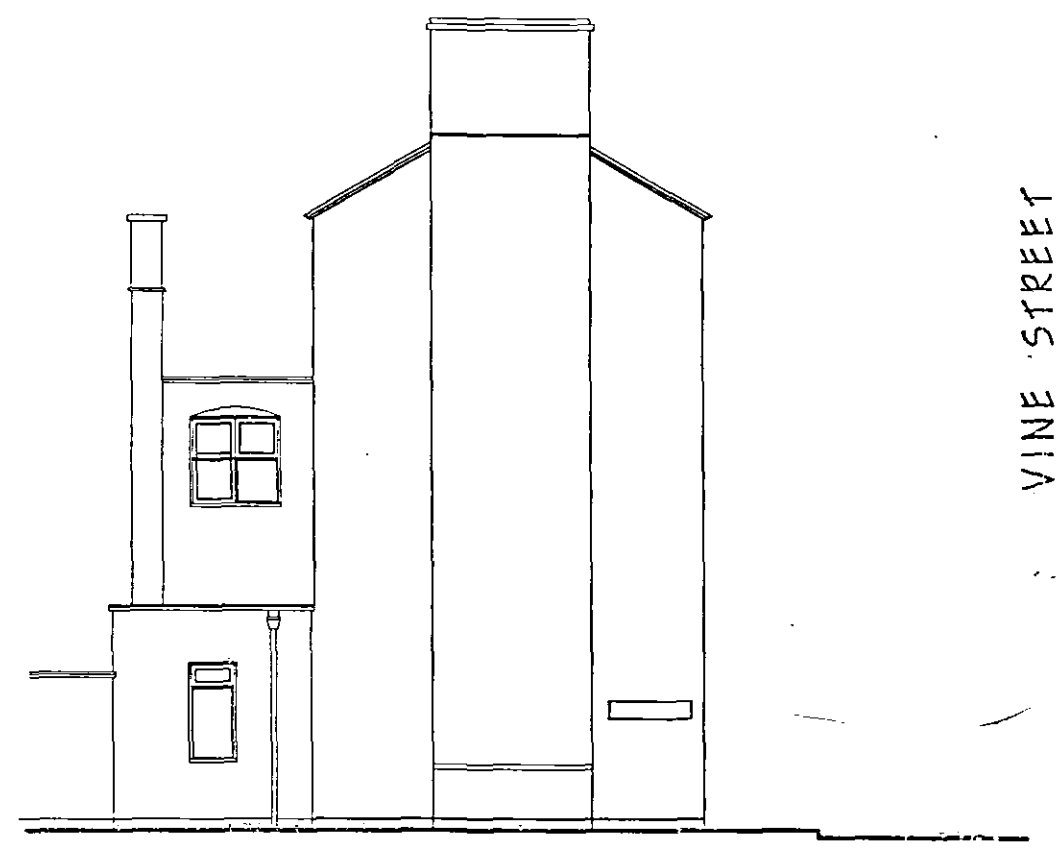

EXISTING VINE STREET ELEVATION

VINE STREET

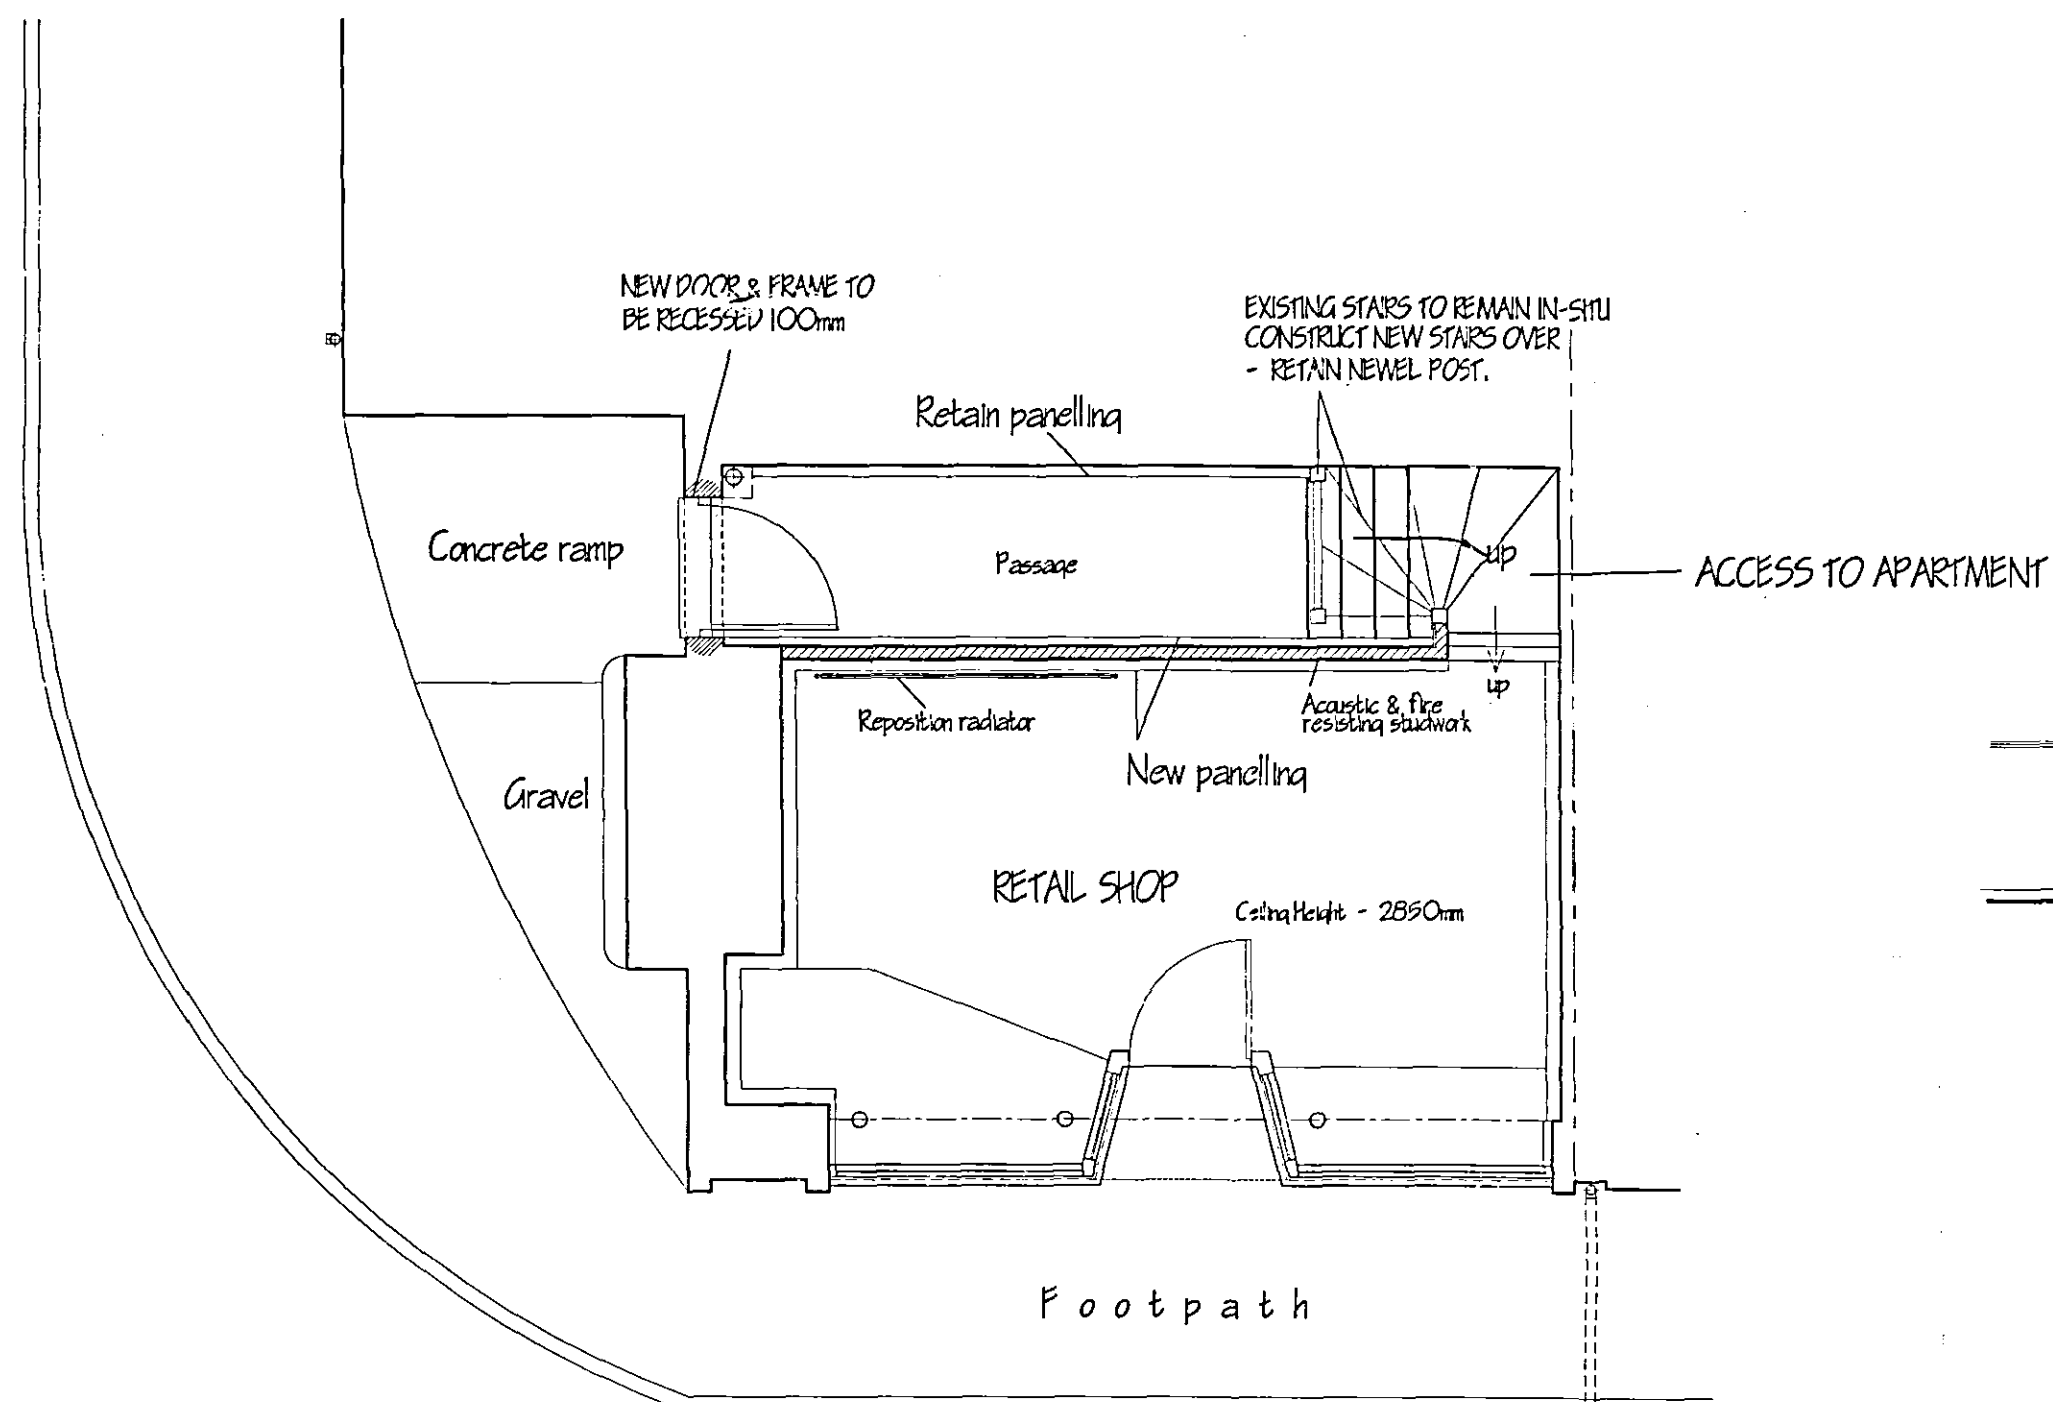

PROPOSED GROUND FLOOR PLAN

BRIDGE STREET




PROPOSED VINE STREET ELEVATION



PROPOSED VINE STREET ELEVATION - 1/50


NEW DOOR & FRAME TO BE RECESSED 100mm

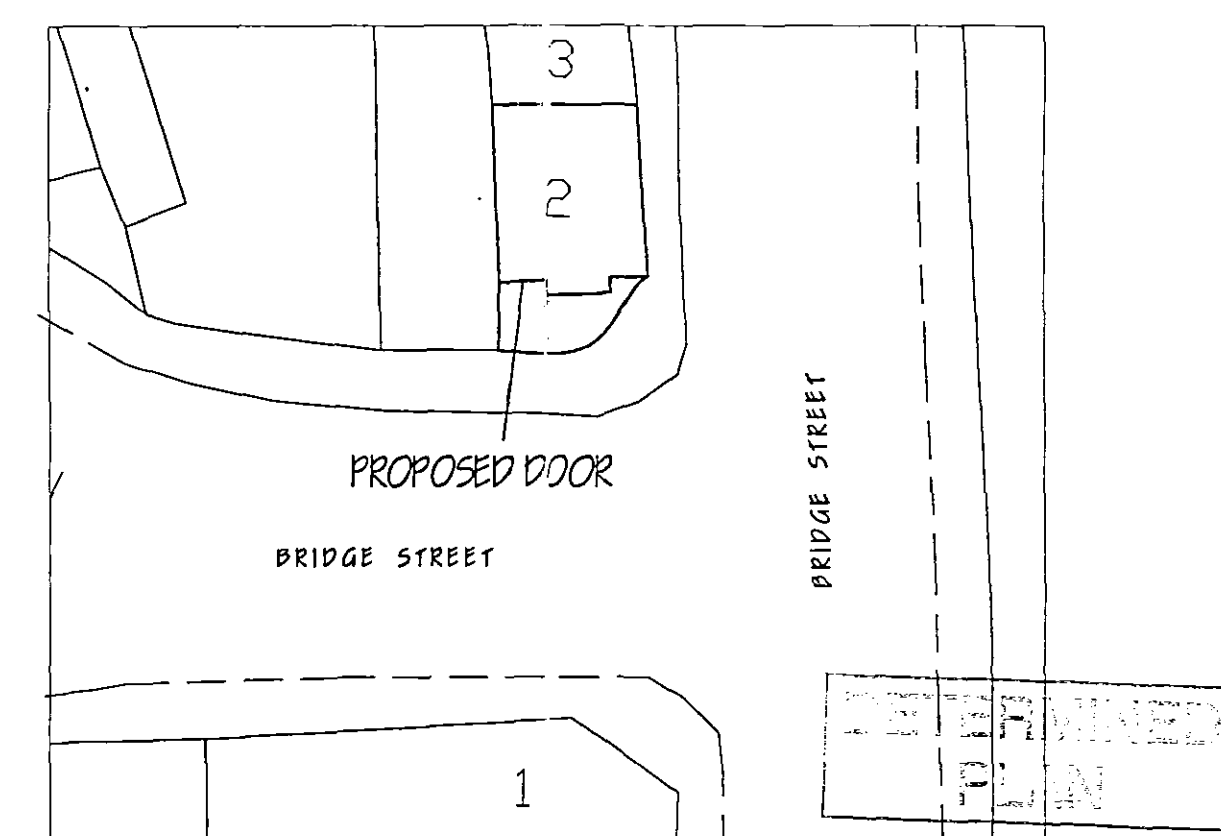

SITE PLAN 1/500

AMENDED PLAN


Ref. A1

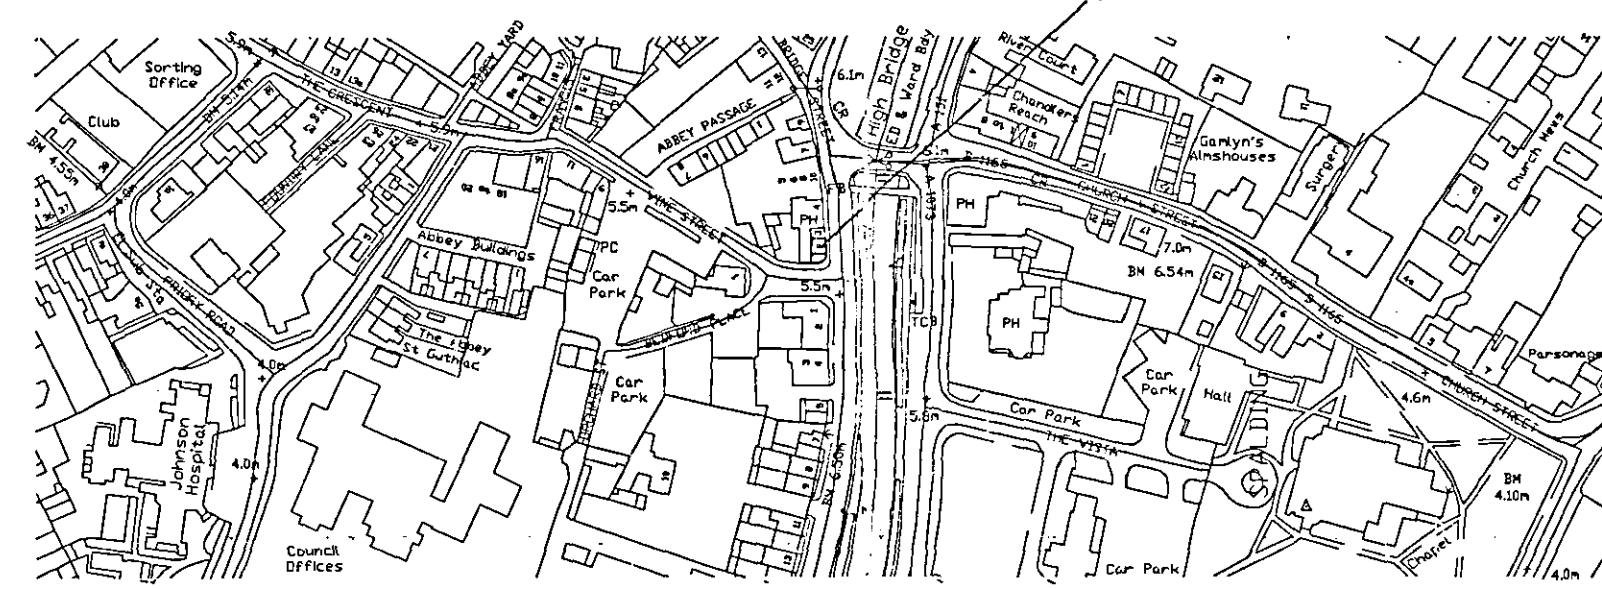

LOCATION PLAN 1/2500


SHDC
Planning & Development
- 8 JAN 2007
Ref: 1623106

B. AMENDED DETAILS - PLANNING		JAN '07
A. CLIENTS AMENDMENTS		NOV '06
ref: revision	date	
G. R. MERCHANT LTD. I. ENG AMICE FWO ARCHITECTURAL, STRUCTURAL AND LAND DRAINAGE CONSULTANTS 4 Wrights Views 12A Park Road, Holbeach, Spalding, Lincs. PE12 7EE Tel: 01400 400000 Fax: 01400 425744 E-Mail: gr.merchant@btconnect.com		
Project ACCESS ALTERATIONS TO RETAIL UNIT, 2 BRIDGE STREET, SPALDING, LINC'S.		
Client MR. & MRS. A. HARRISON.		
Drawing FLOOR PLANS & ELEVATIONS, LOCATION & SITE PLANS.		
Job Ref.	1419-06.	Drawing No. 106.
Date	NOV '06.	Drawn GRM.
Scales 1/50, 1/100. [Unless otherwise stated]		
DO NOT GOAL FROM THIS DRAWING This drawing is copyright and may not be altered, copied, reproduced or used for any other purpose without the written consent of the Architect. The Architect is not responsible for any errors or omissions in this drawing. 

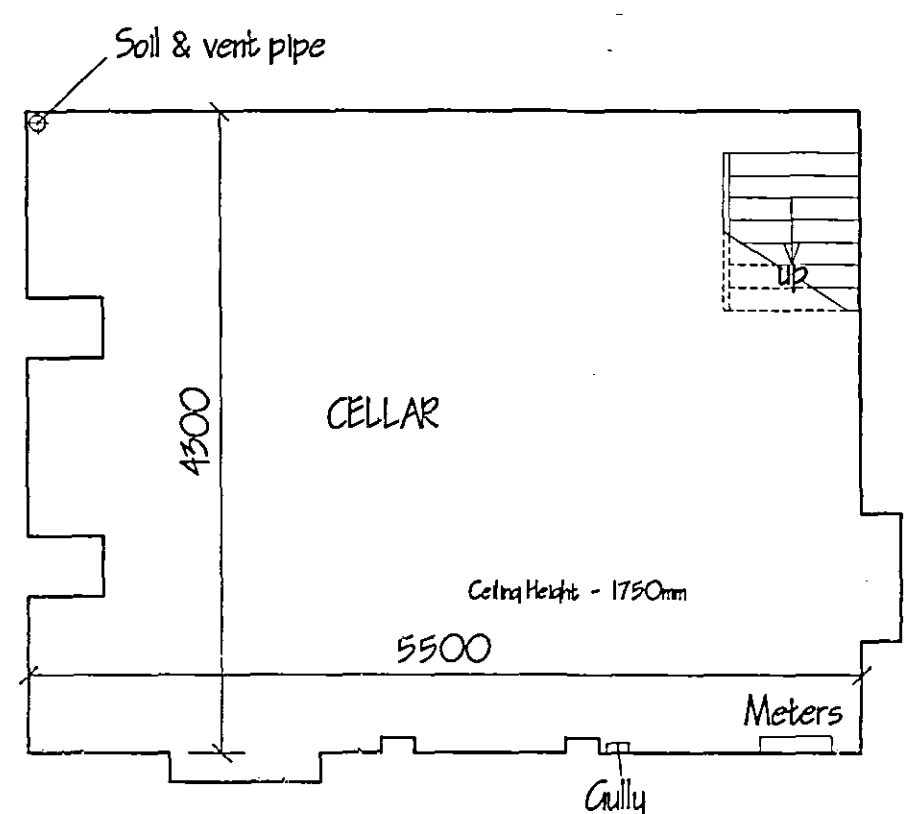

EXISTING CELLAR & GROUND FLOOR PLAN

VINE STREET

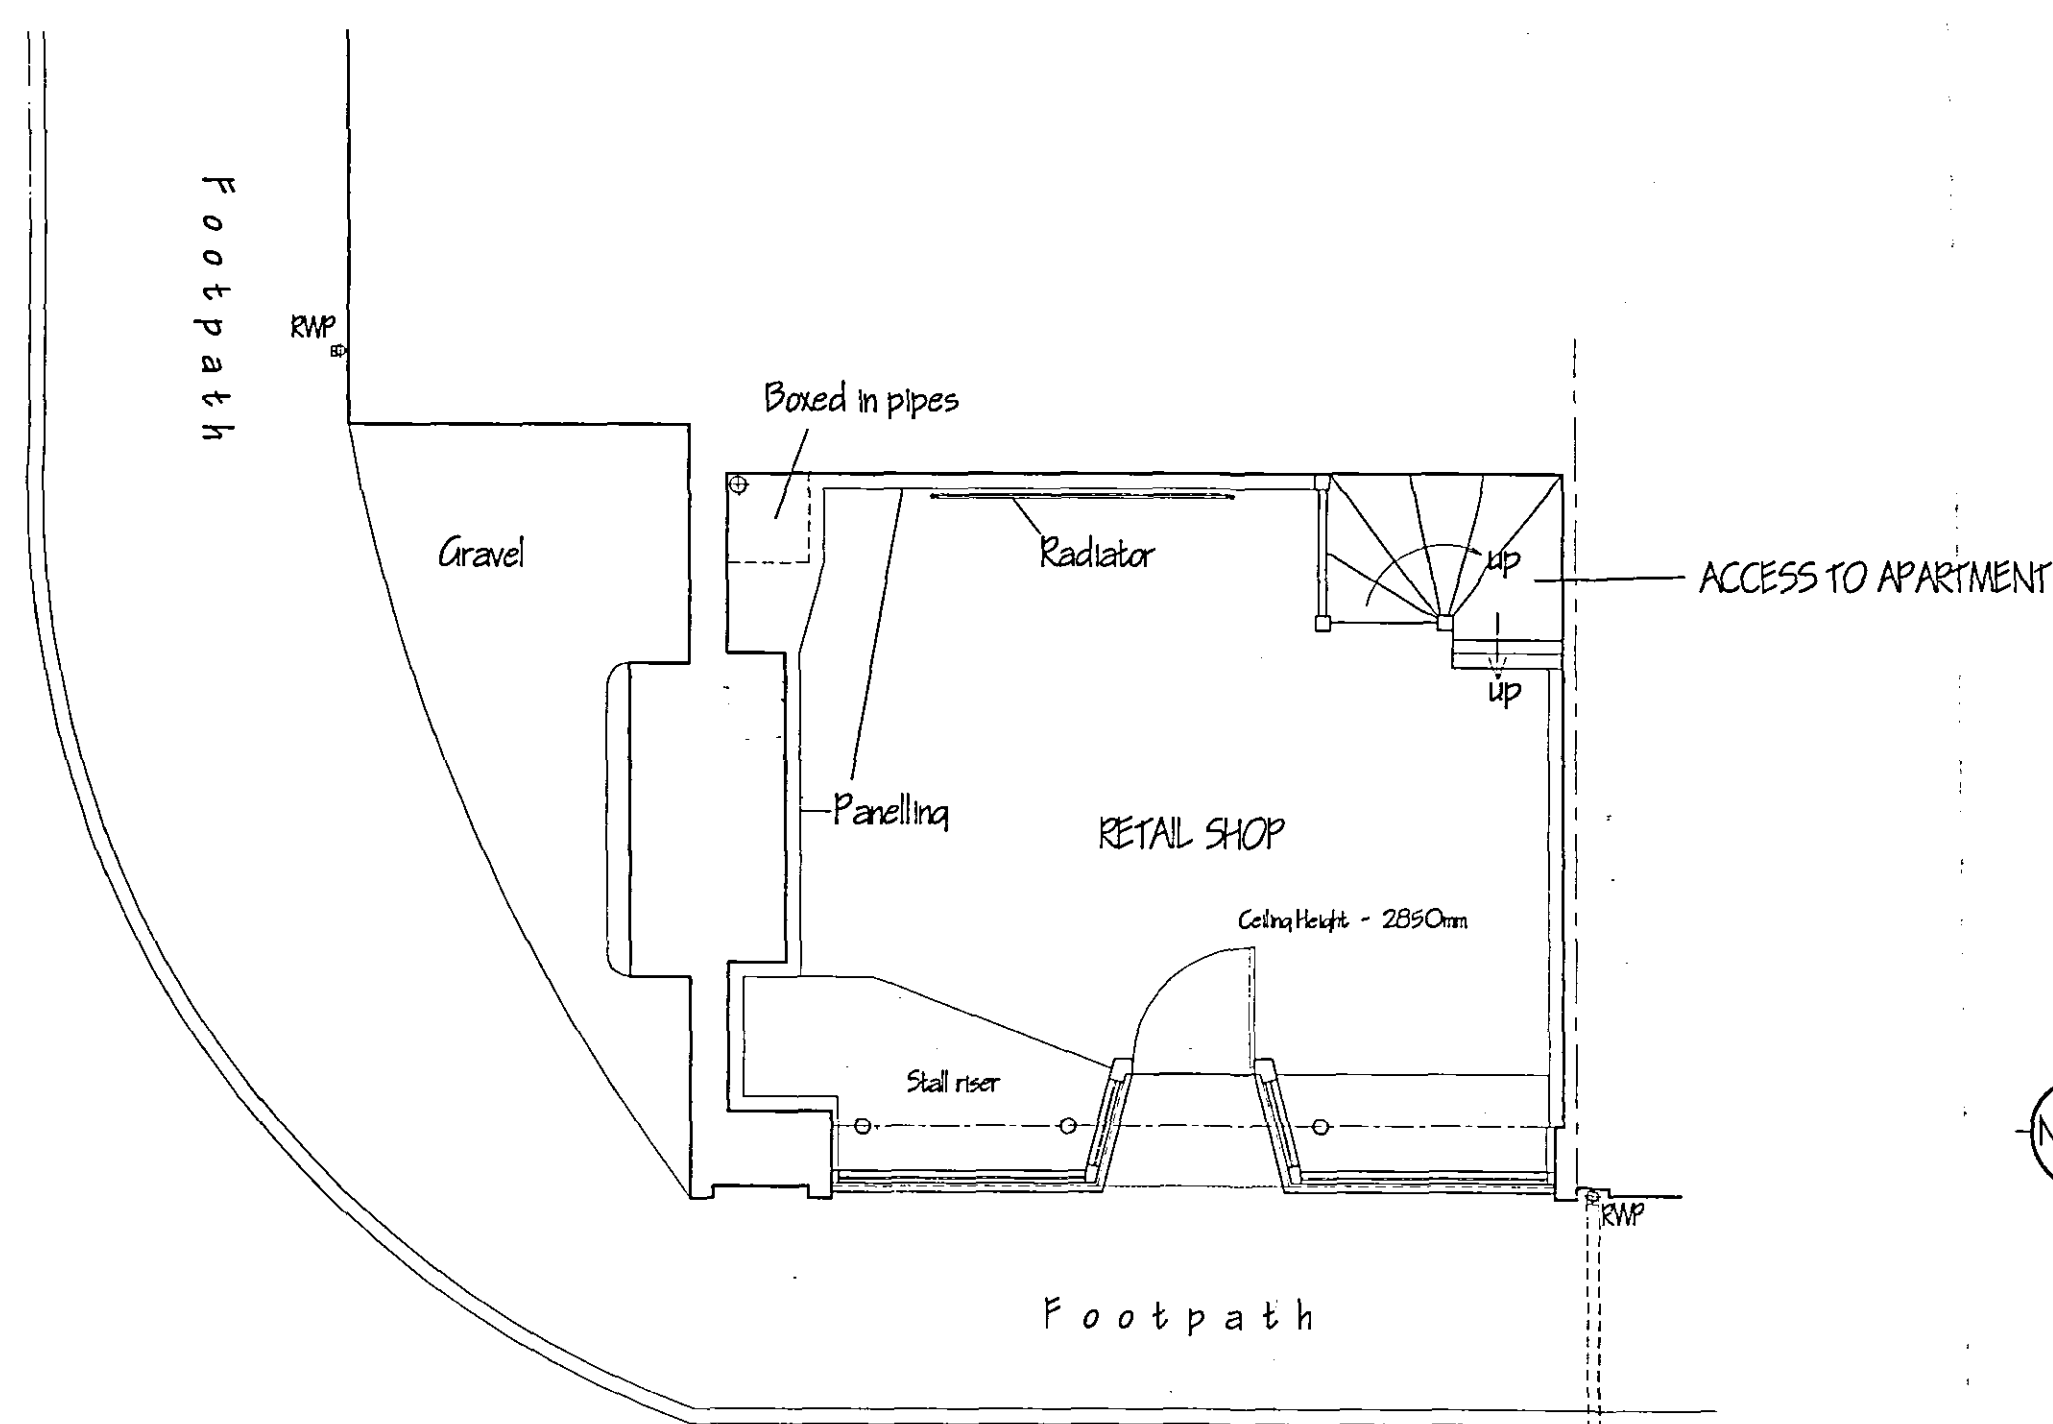

BRIDGE STREET