
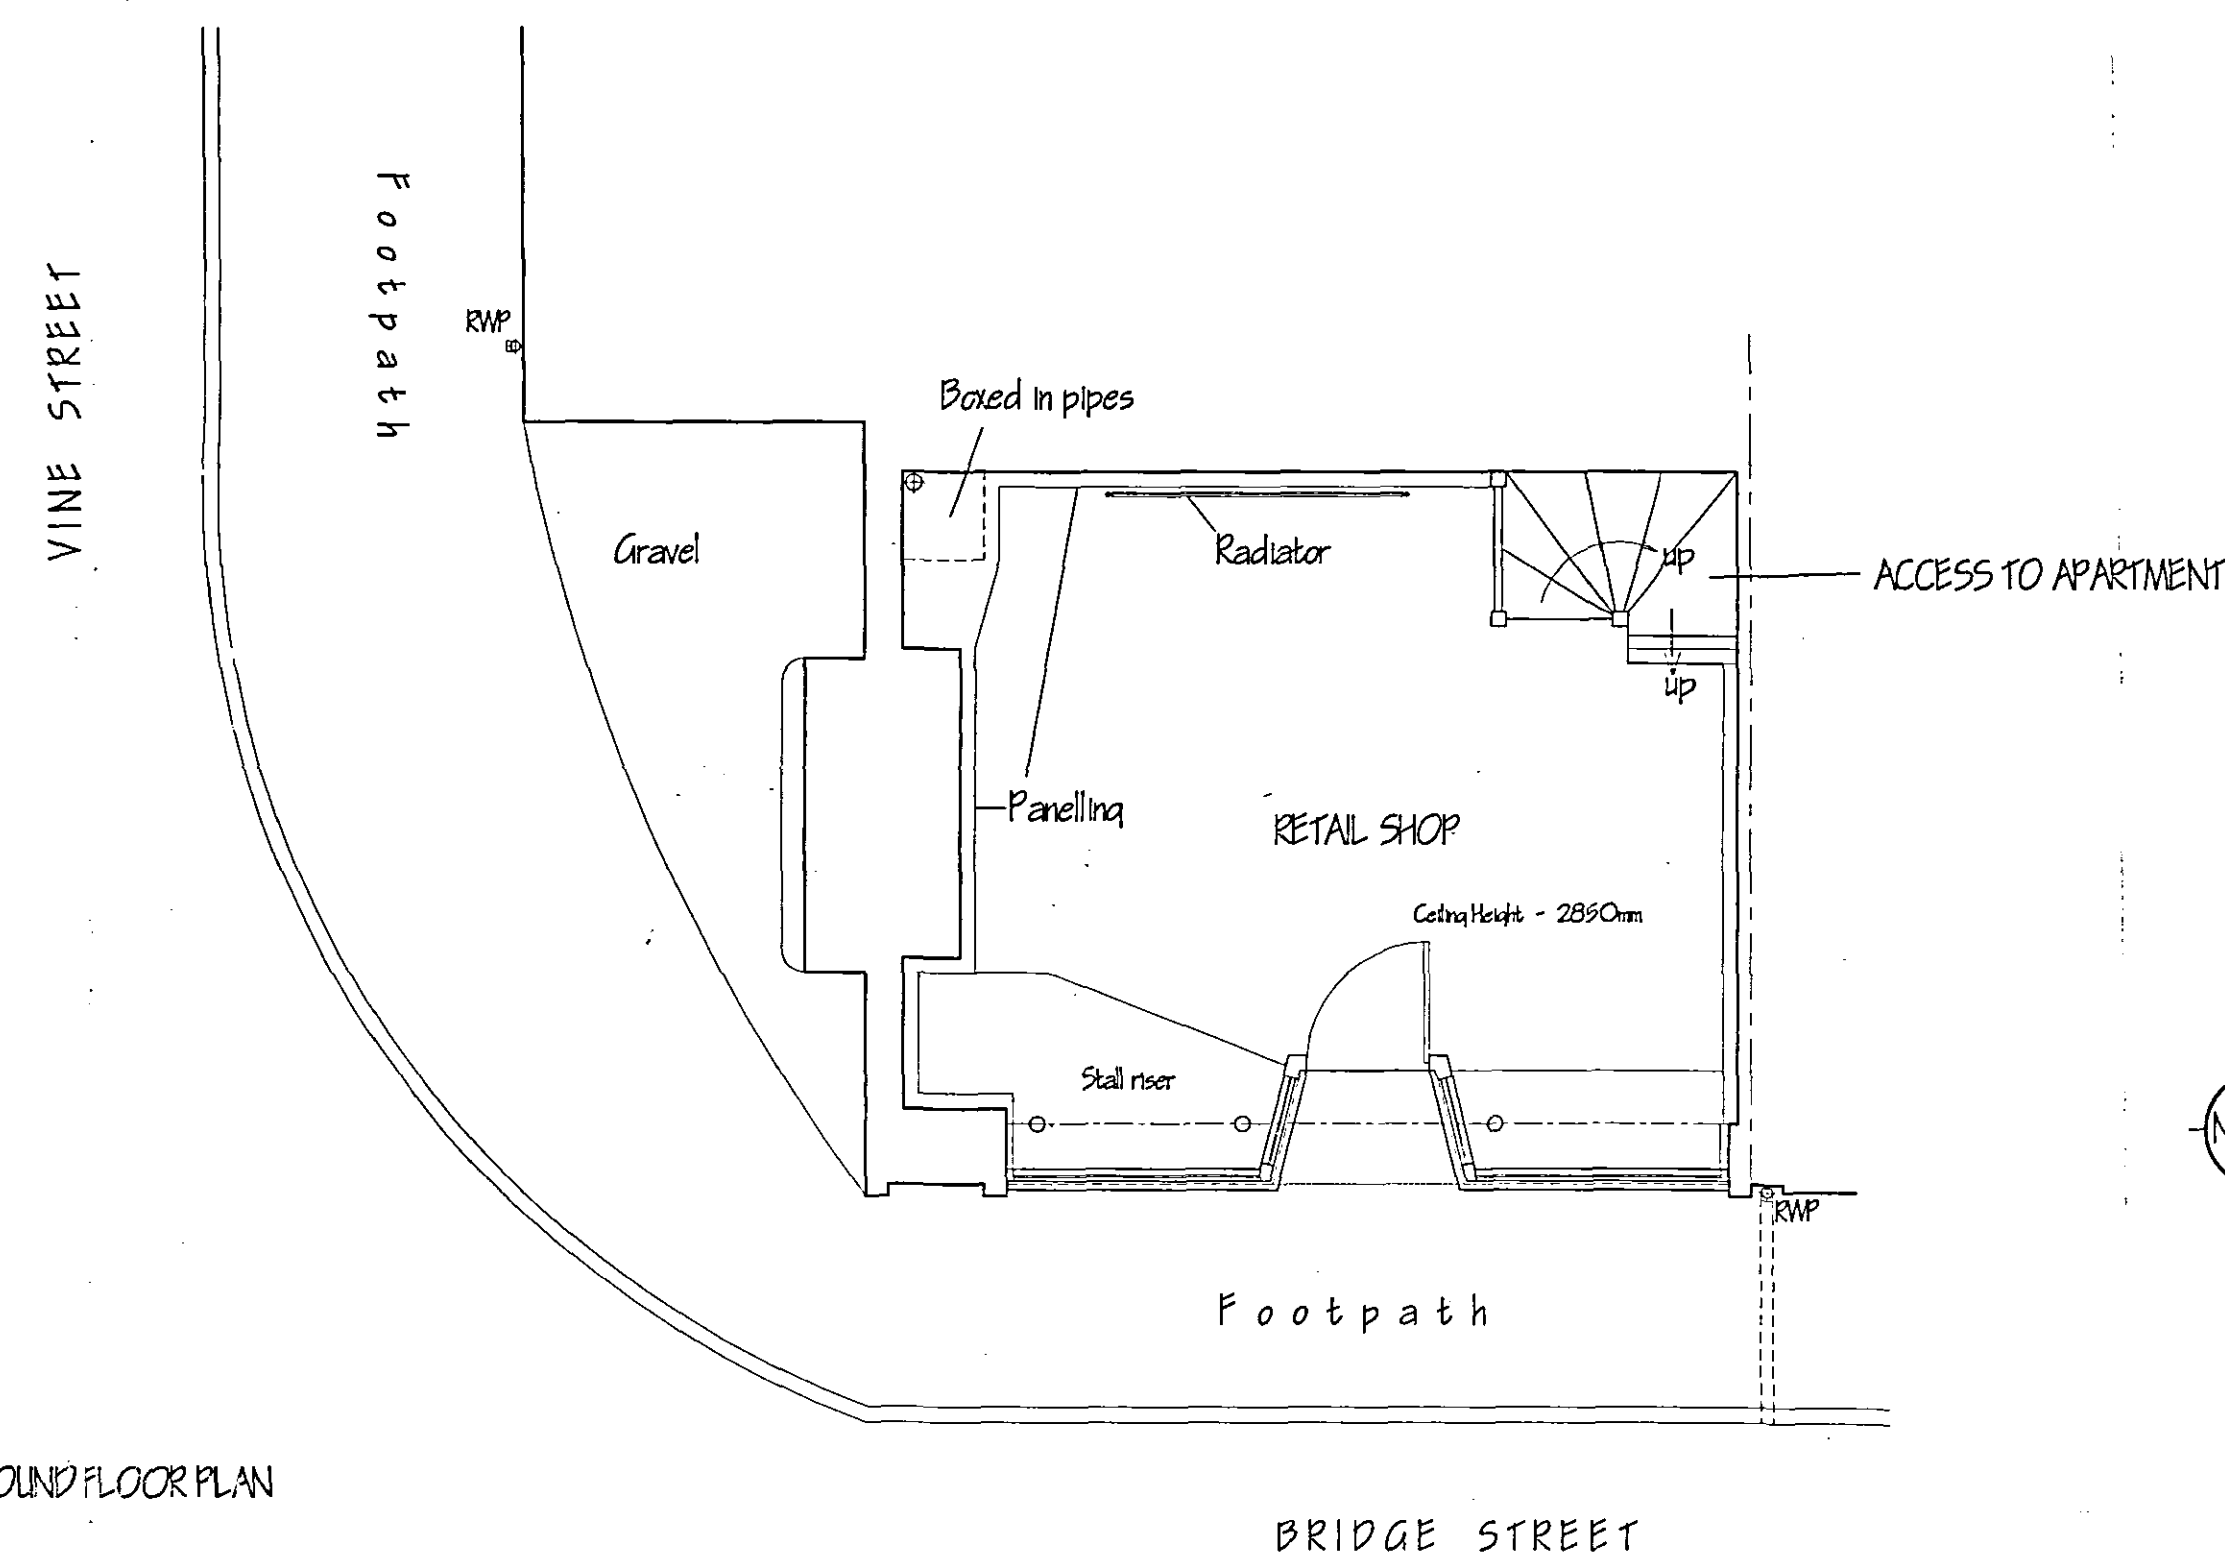
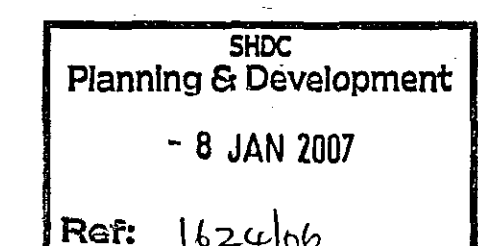


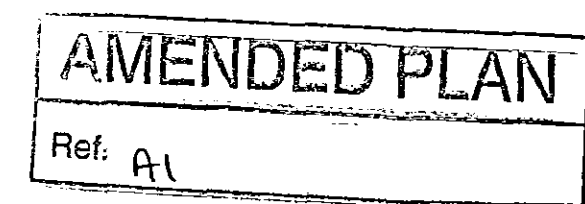

B.	MWD DETAILS - PLANNING	JAN '07.
A.	CLIENTS AMENDMENTS	NOV '06.
ref:	revision	date

G. R. MERCHANT LTD.
LENG ANICE FIWO

**ARCHITECTURAL, STRUCTURAL
AND LAND DRAINAGE
CONSULTANTS**

4 Wrights Mews
18A Park Road, Habscoch,
Updalling, Lincs. PE18 7EN
Toll: 01400 400000
Fax: 01400 425744
E-Mail: gr.merchant@btopennet.com

Project
ACCESS ALTERATIONS TO RETAIL UNIT.
2 BRIDGE STREET.
SPALDING.
LING'S.

Client
MR. & MRS. A. HARRISON.

Drawing
FLOOR PLANS & ELEVATIONS,
LOCATION & SITE PLANS.

Job Ref.	Drawing No.
1419-06.	103.

Date	Drawn
NOV '06..	GRM.

Scales
1/50, 1/100. [unless otherwise stated]

[illegible]