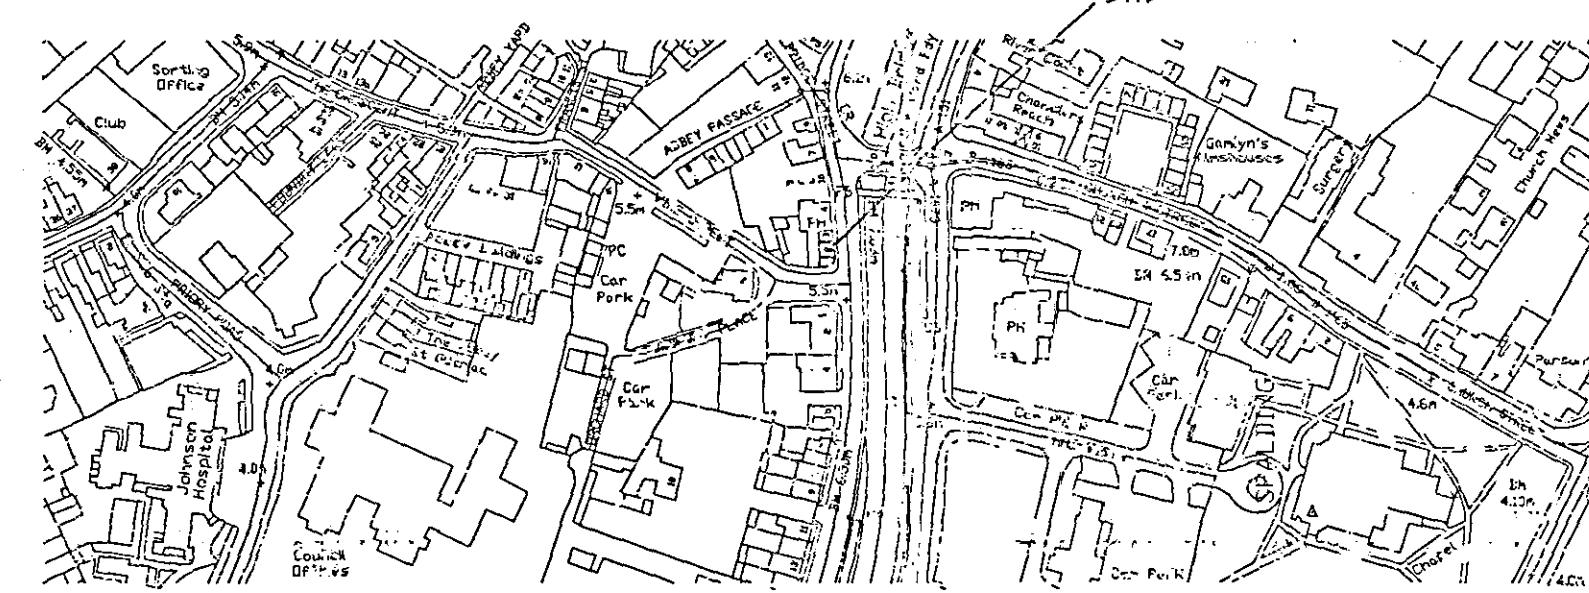
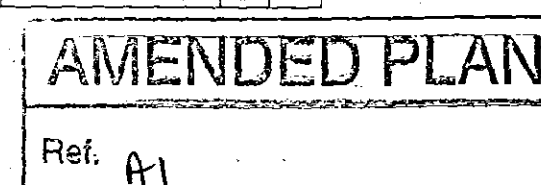
 
 
 
 


B.	AWARD DETAILS - PLANNING	JAN '07.
A.	CLEANS AMENDMENTS	NOV '06.
ADD.	AMENDMENT	FEBRUARY

G. R. MERCHANT LTD.
LEUNG AMICE FWO

**ARCHITECTURAL, STRUCTURAL
AND LAND DRAINAGE
CONSULTANTS**

4 WINGLOE MANSION
182A Fook Road, Hoi Sheeh,
Spoding, Lingo, PB12 7WZ
Tel: 01460 403000
Fax: 01460 423744
E-Mail: gr.merchant@btconnect.com

Project

ACCESS ALTERATIONS TO RETAIL UNIT,
2 BRIDGE STREET,
SPALDING,
LINC'S.

Client
MR. & MRS. A. HARRISON.

Drawing

FLOOR PLANS & ELEVATIONS,
LOCATION & SITE PLANS.

100

Job Ref.	Drawing No.
149-06.	103.

Date	Drawn
------	-------

NOV 03.. CRM..

1/50, 1/100. [unless otherwise stated]

[illegible]

LOCATION PLAN
1/7500

SHDC
Planning & Development
- 8 JAN 2007
Ref: 1624/c