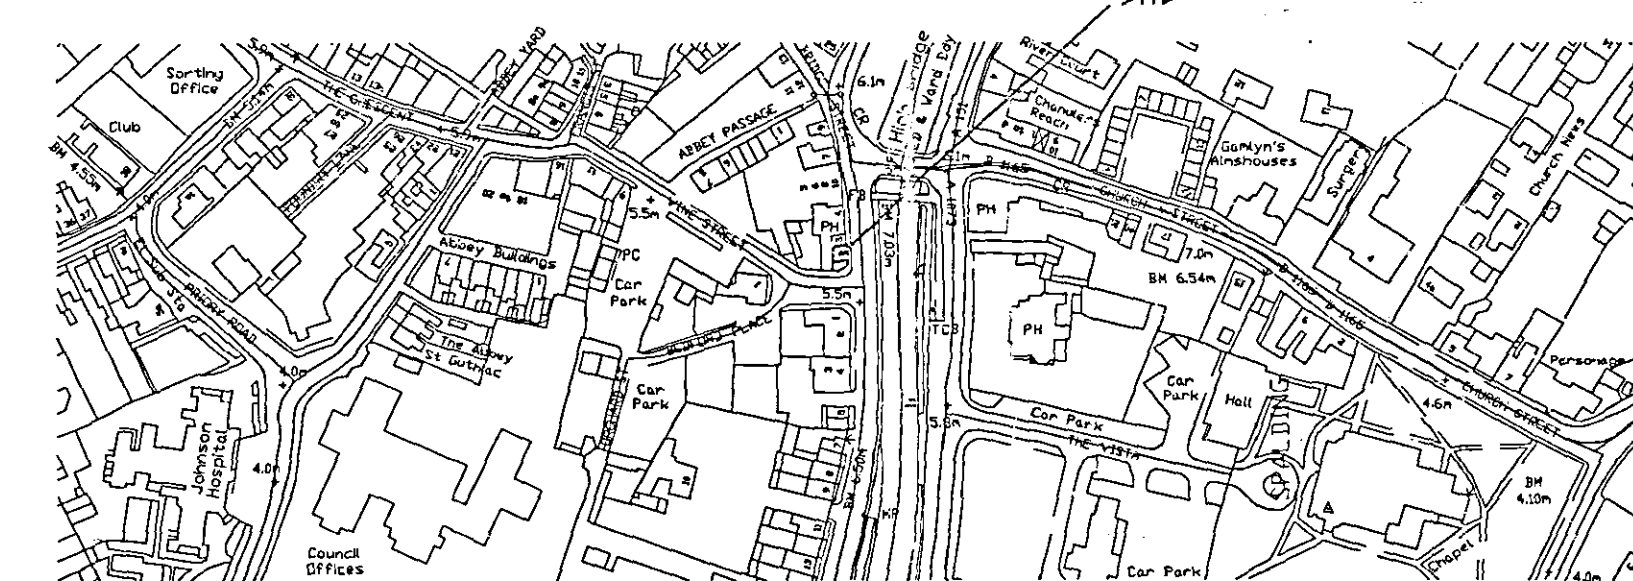
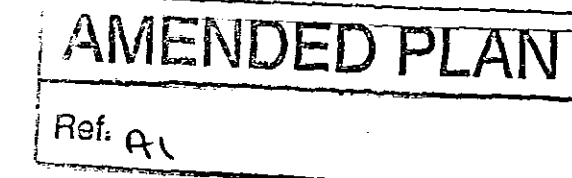


G. R. MERCHANT LTD. 
LENG ANICE FAYO
**ARCHITECTURAL, STRUCTURAL
AND LAND DRAINAGE
CONSULTANTS**
4 Wrights Mews
12A Park Rd, Nottingh,
Spalding, Lincs. PE12 7EZ
Tel 01463 400000
Fax 01463 428744
E-Mail: gr.merchant@btconnect.com

Project ACCESS ALTERATIONS TO RETAIL UNIT, 2 BRIDGE STREET, SPALDING, LINCOLN.	
Client MR. & MRS. A. HARRISON.	
Drawing FLOOR PLANS & ELEVATIONS, LOCATION & SITE PLANS.	
Job Ref. 1419-06.	Drawing No. 10B.
Date NOV '06..	Drawn GRM.
Scales 1/50, 1/100. [unless otherwise stated]	

[illegible]