



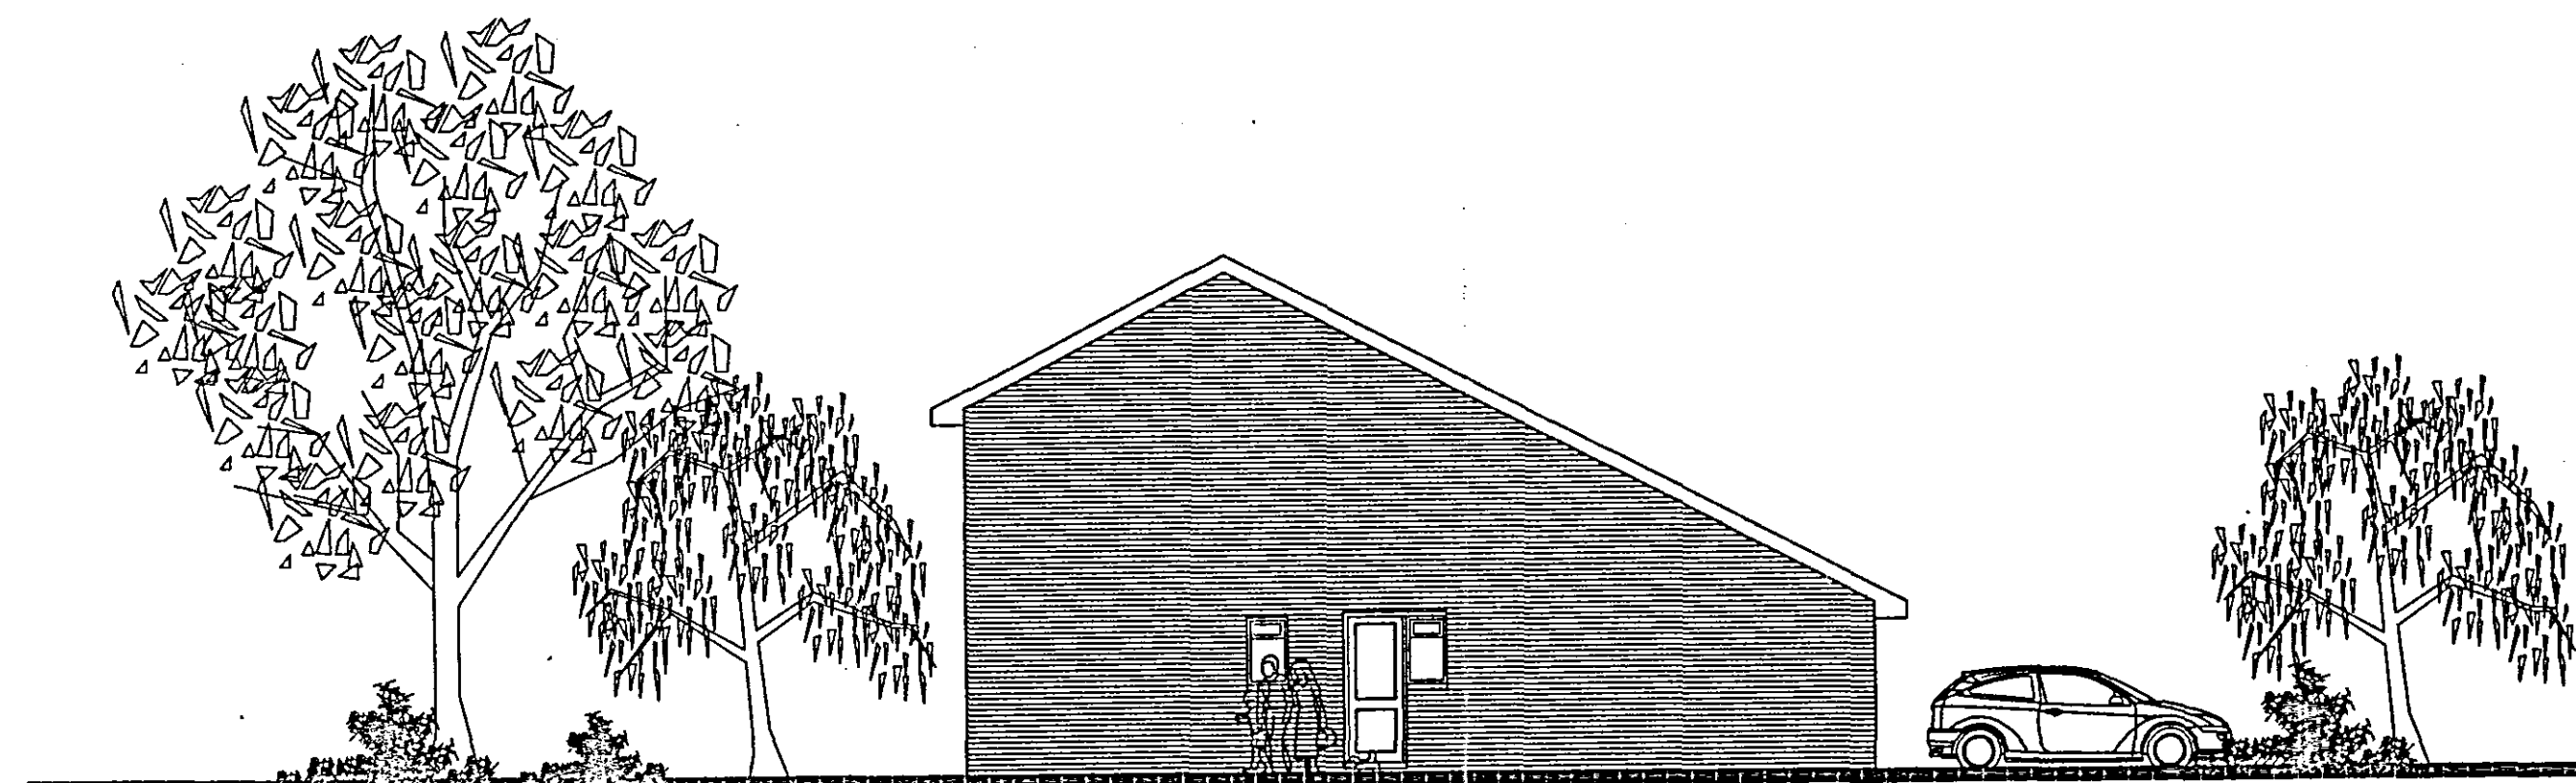


EXISTING NORTH EAST ELEVATION

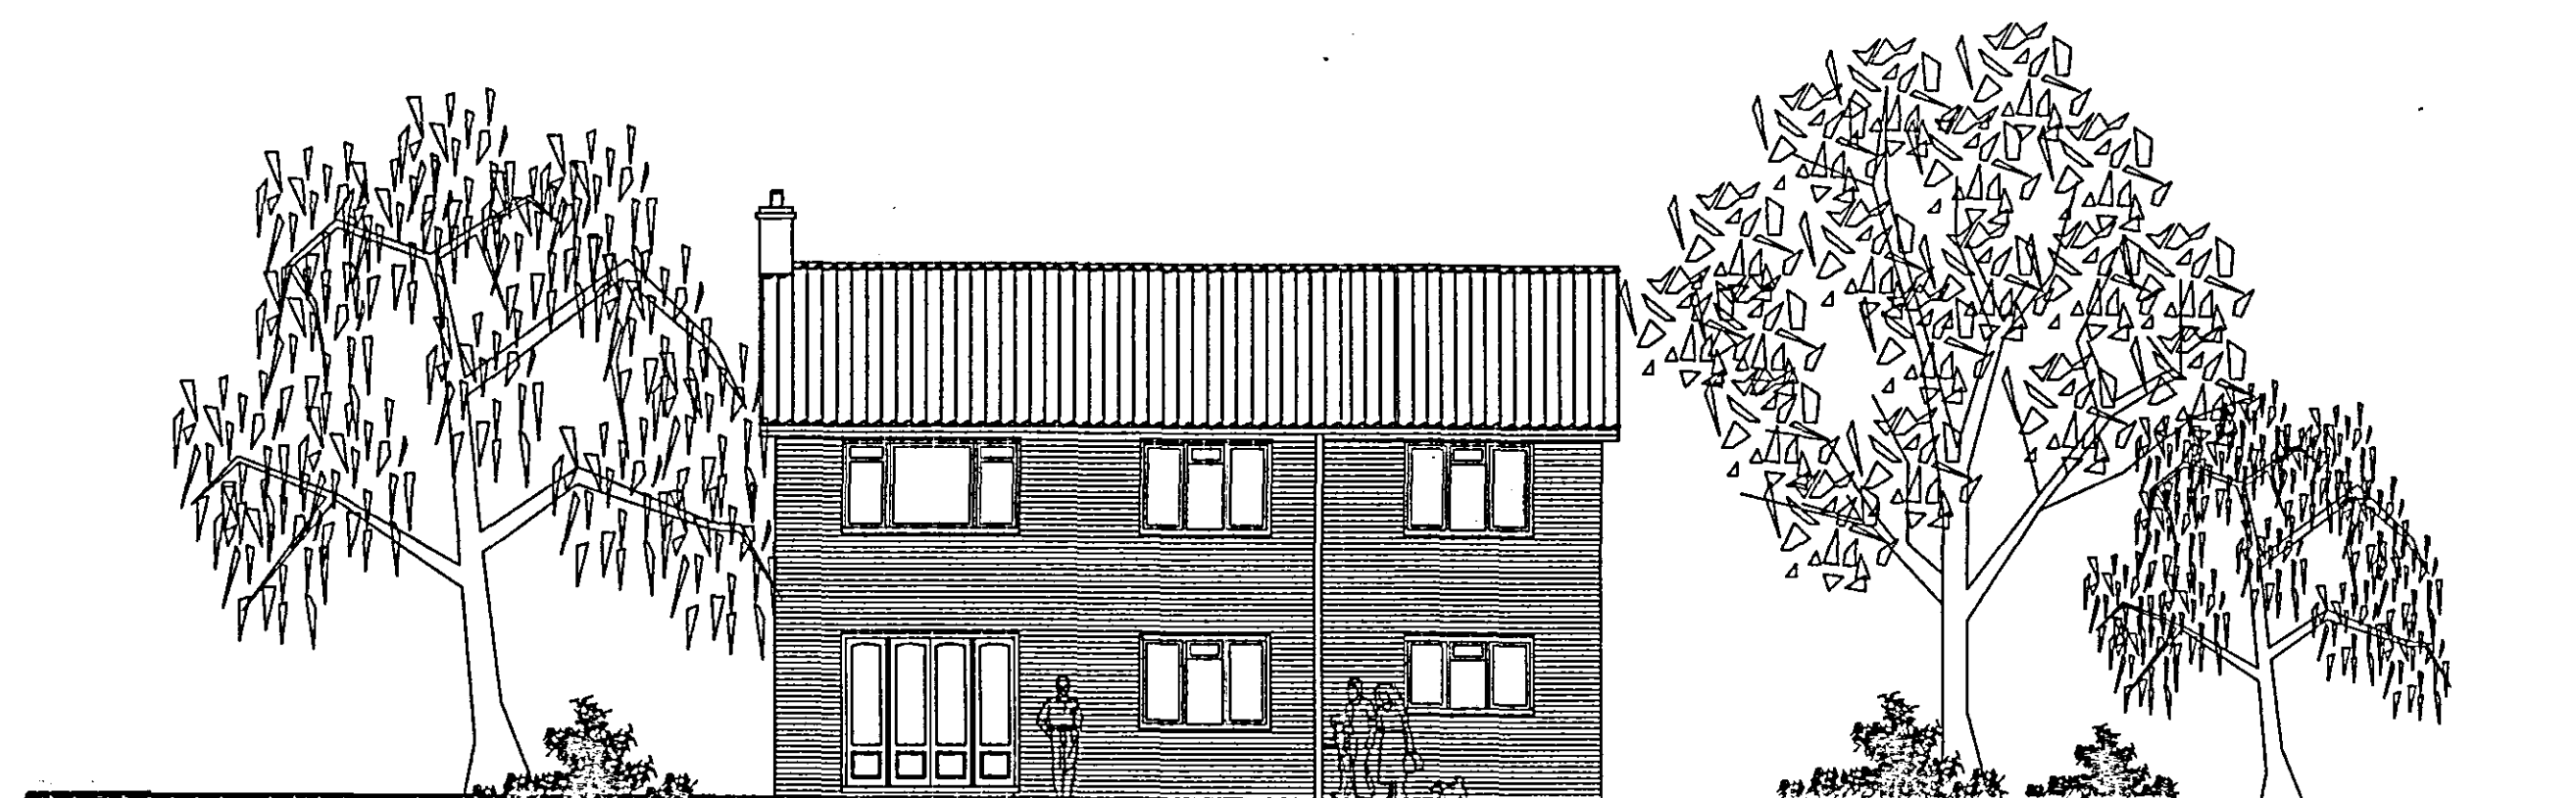


EXISTING SOUTH WEST ELEVATION




EXISTING NORTH WEST ELEVATION

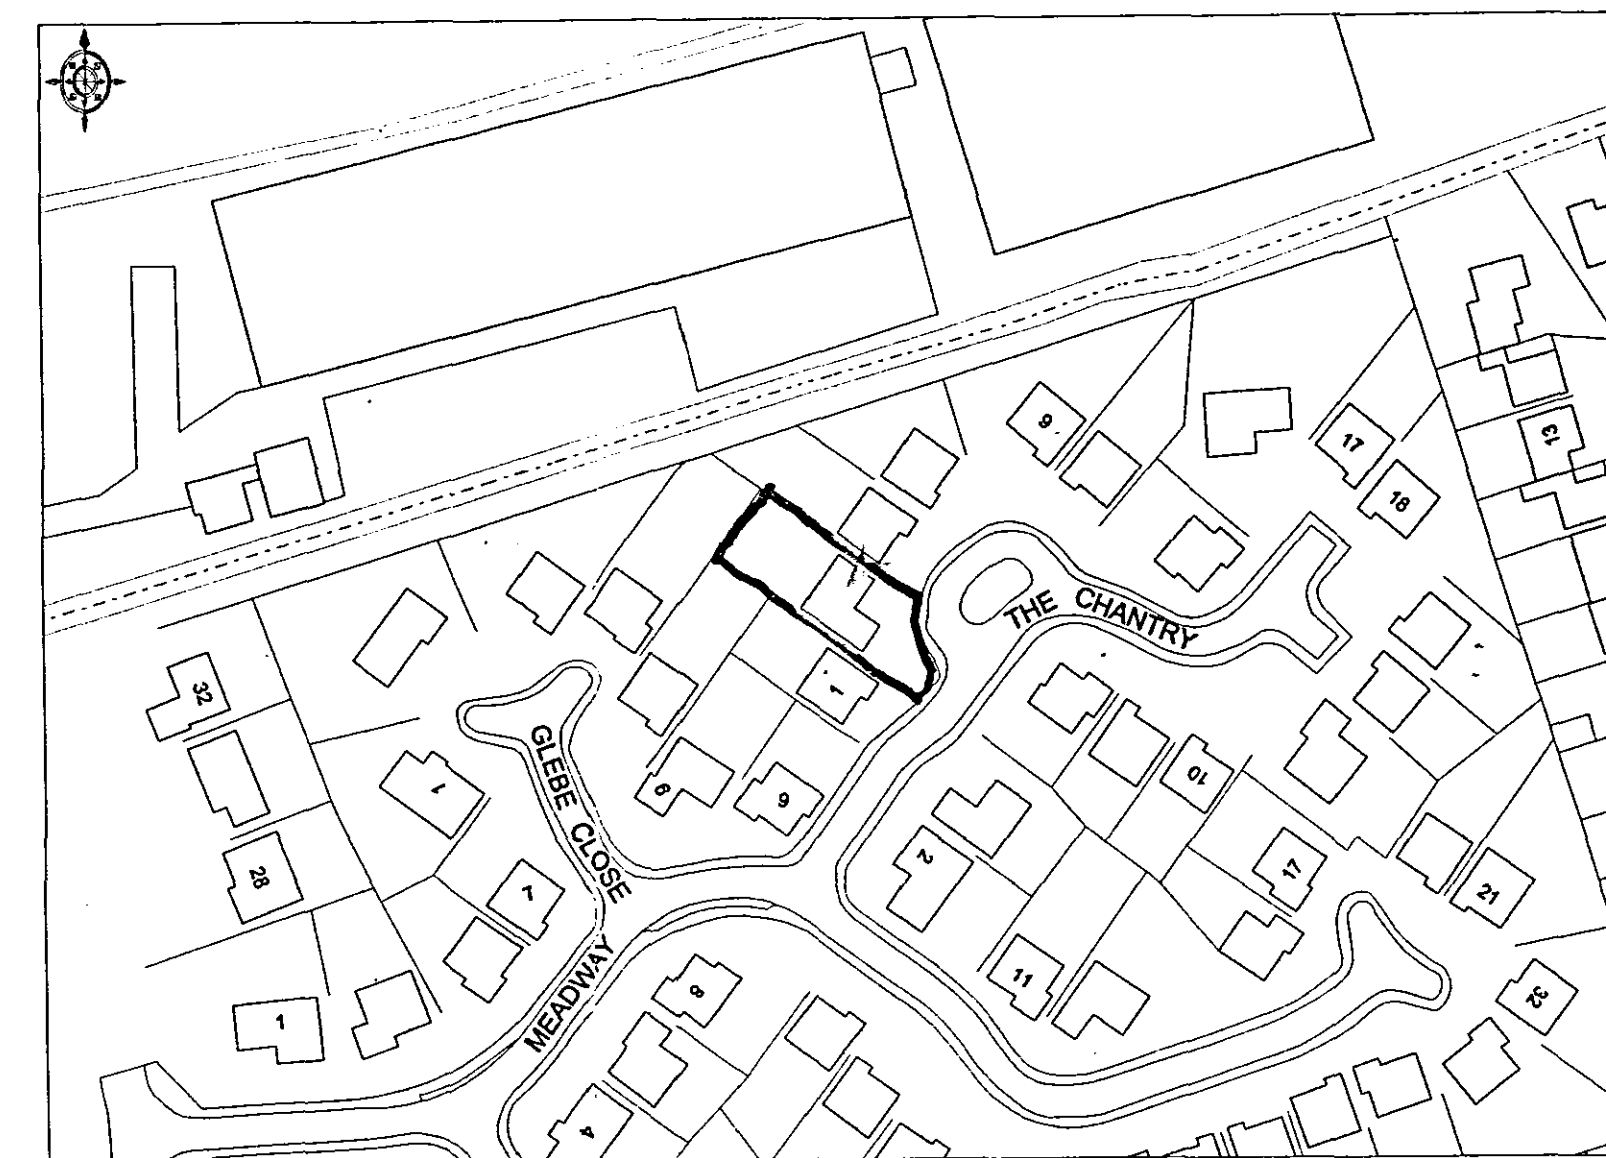

LOCATION PLAN

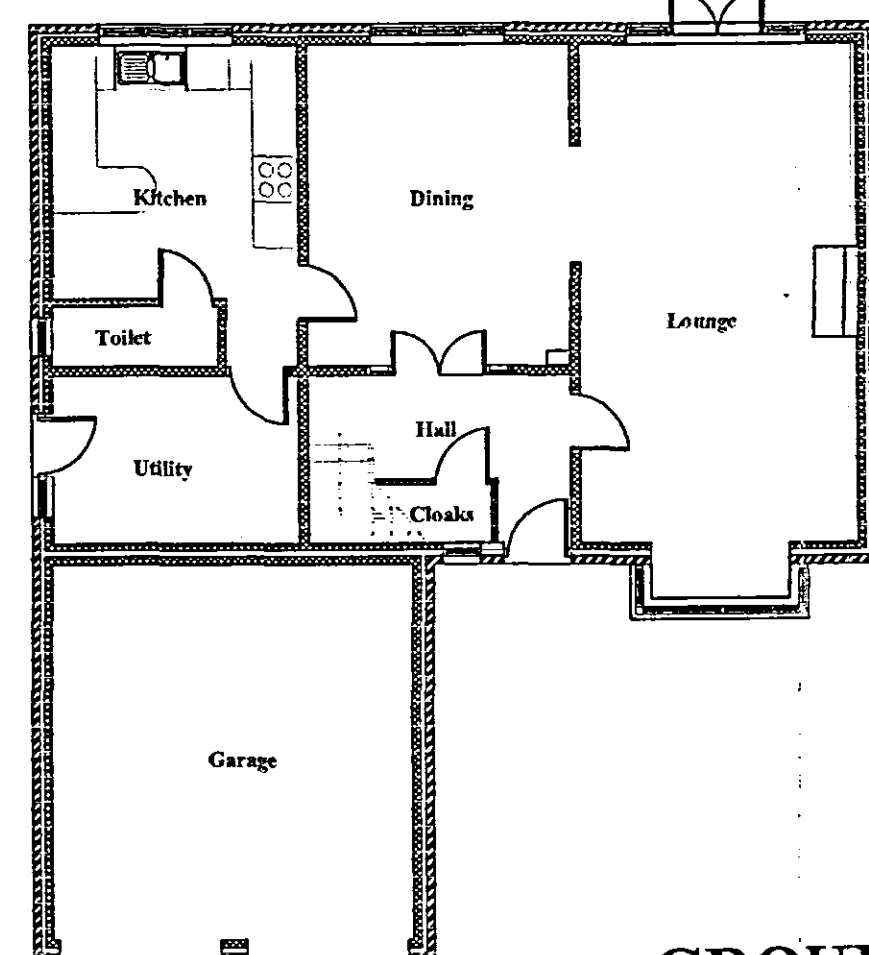

GROUND FLOOR PLAN

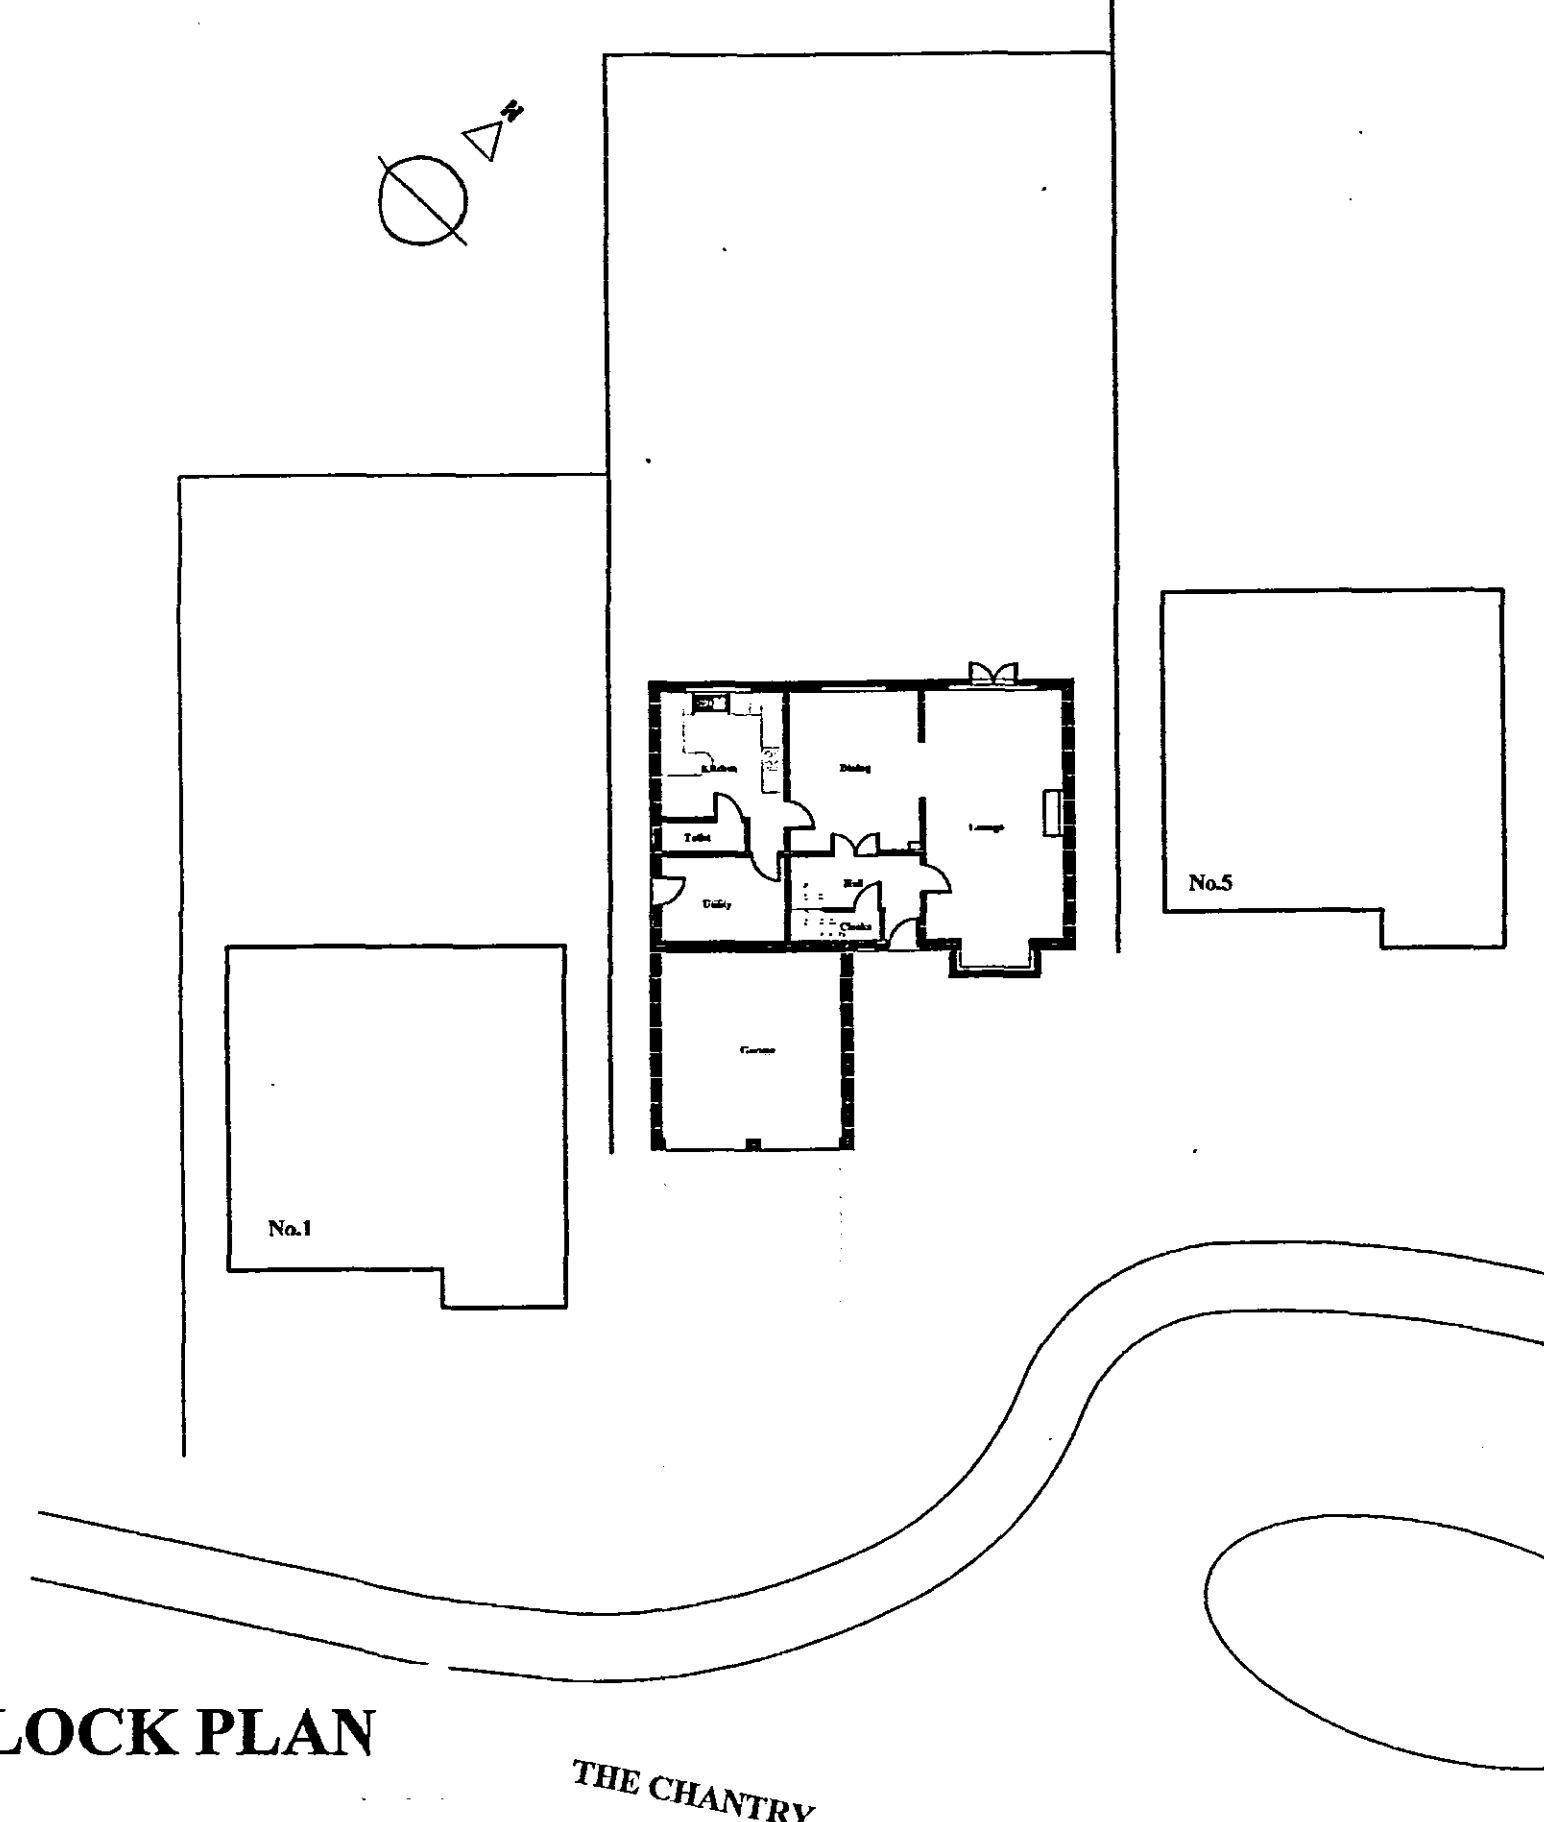

BLOCK PLAN

**DETERMINED
PLAN**

SHDC
Planning & Development
27 NOV 2006
Ref: 1629/06

John D Lynch partnership CHARTERED ARCHITECTS	
Client Mr & Mrs Thorpe	
Project New Sun Lounge at No. 3 The Chantry	
Drawing Plans & Elevations of Existing Dwelling	
Job No. 1655	Drawing No. AL/1
Scale 1:100, 1:200 & 1:1250	Rev No.