

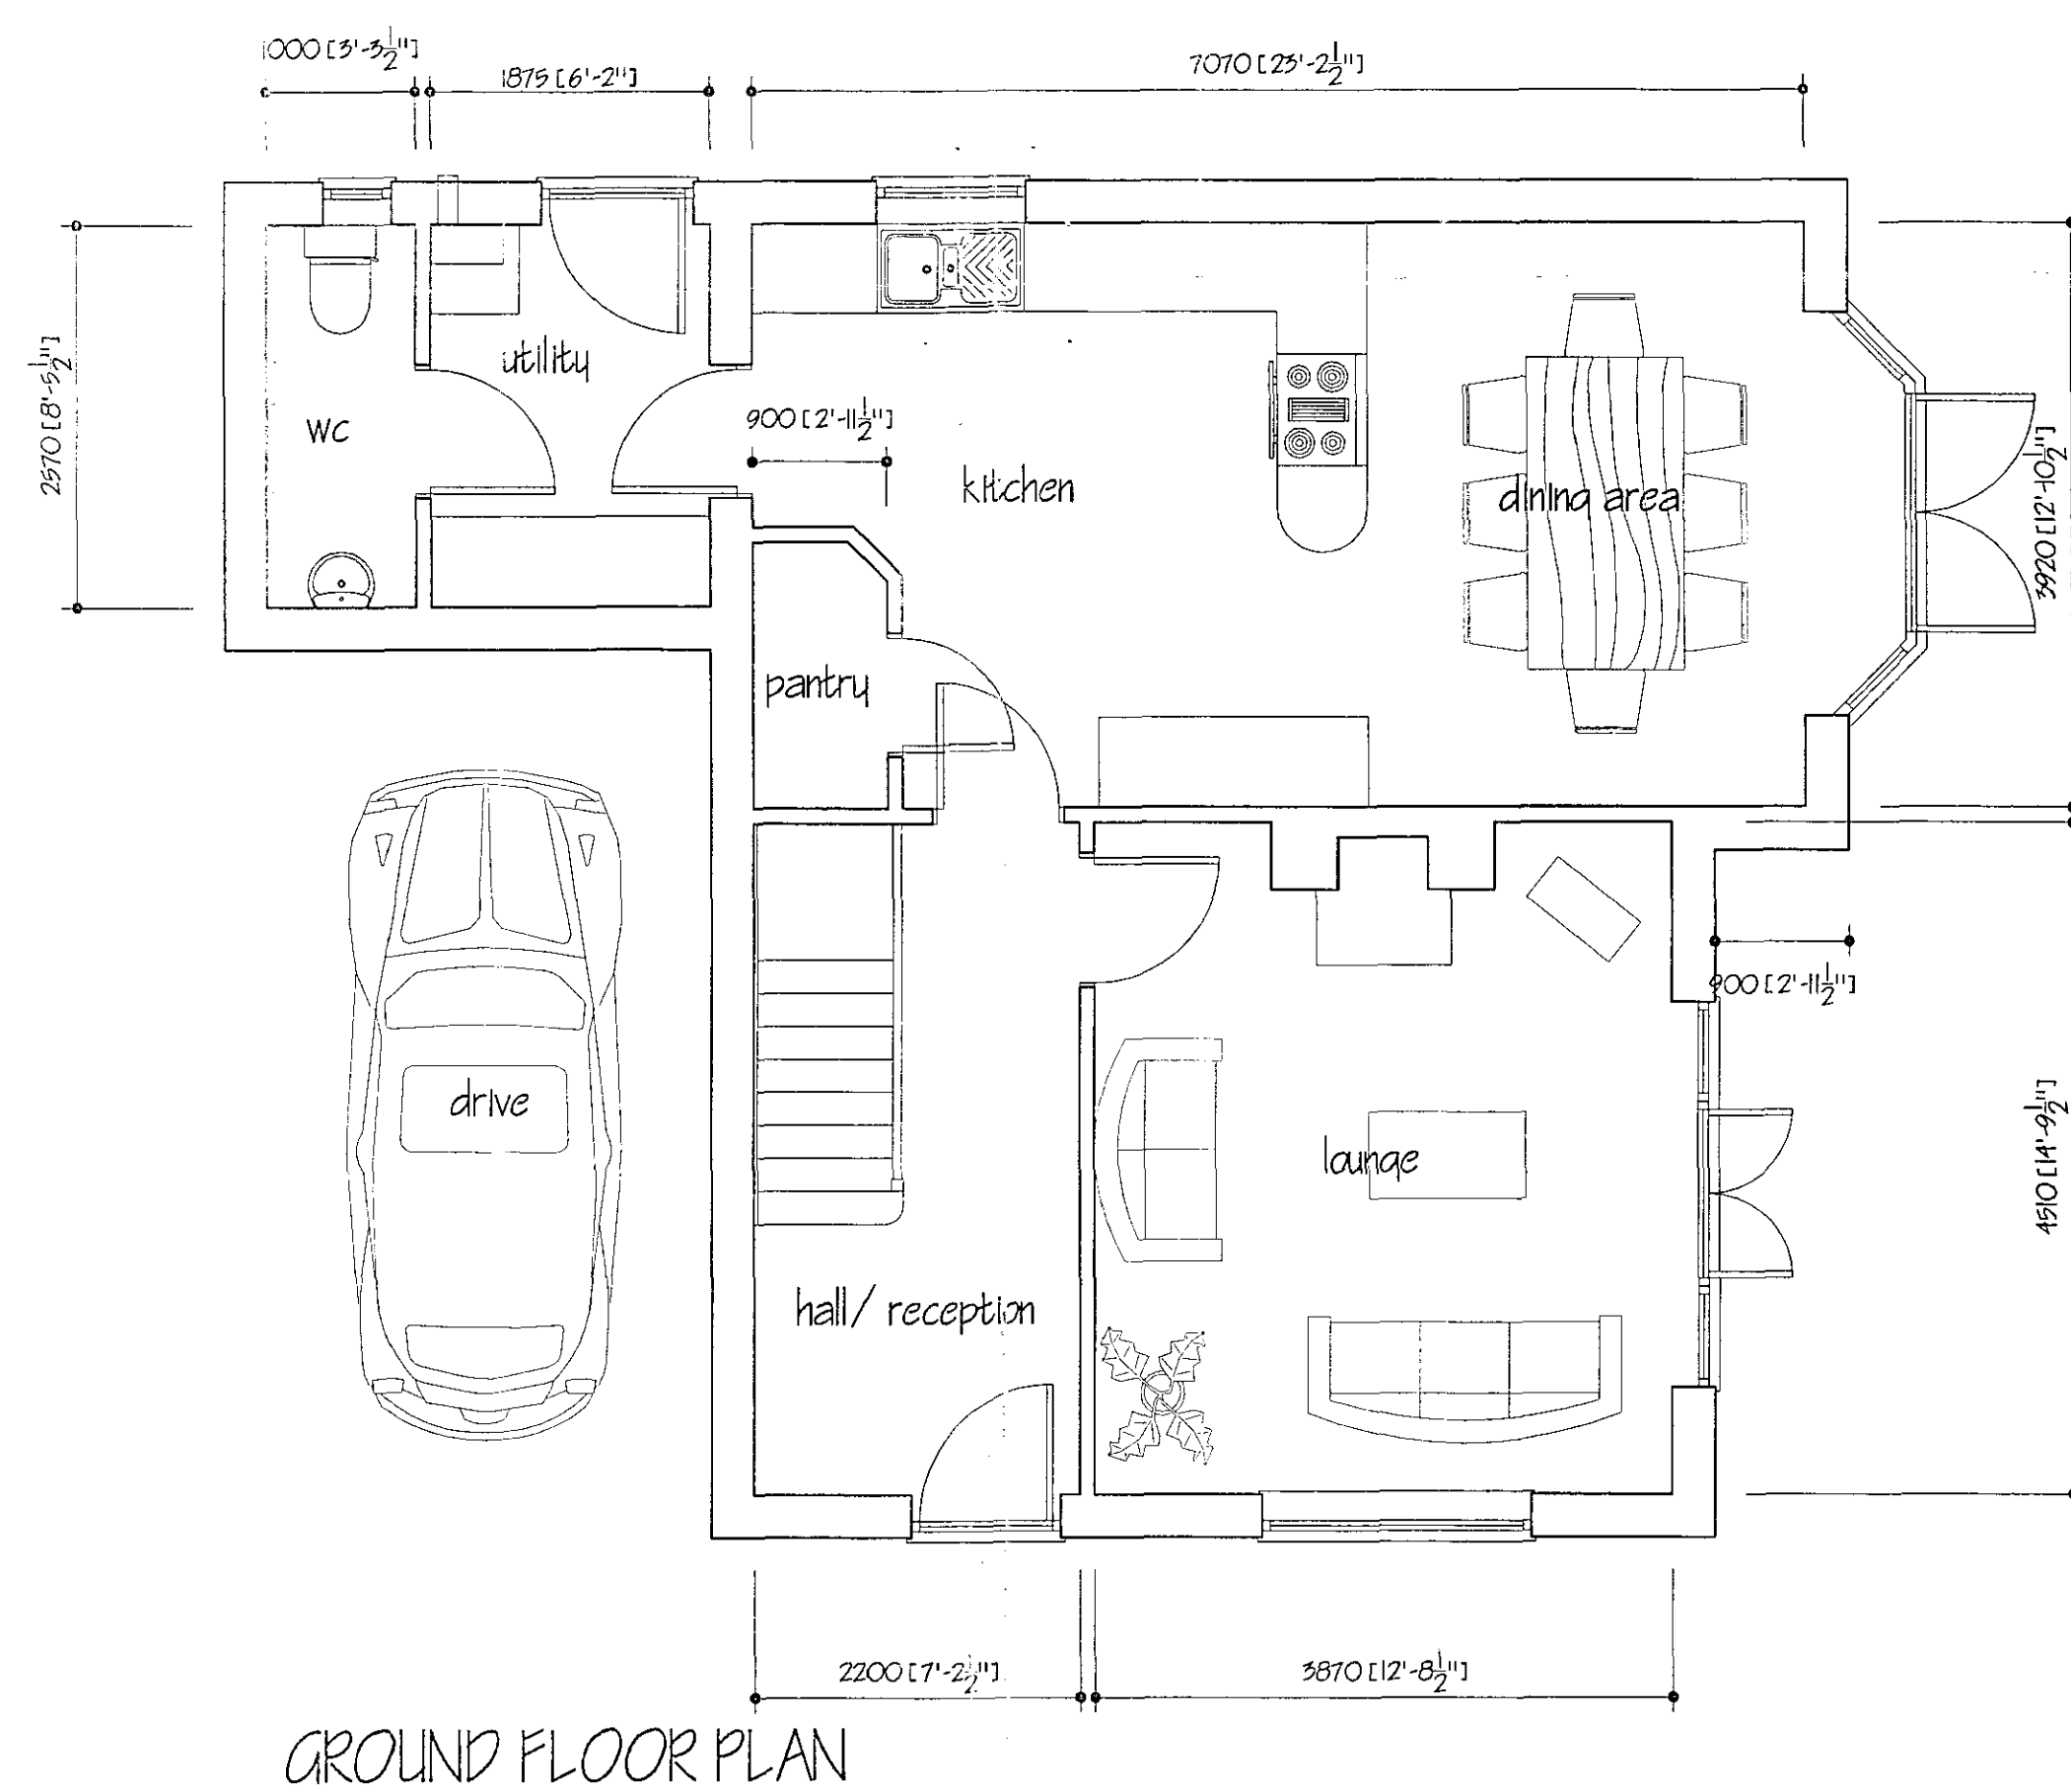


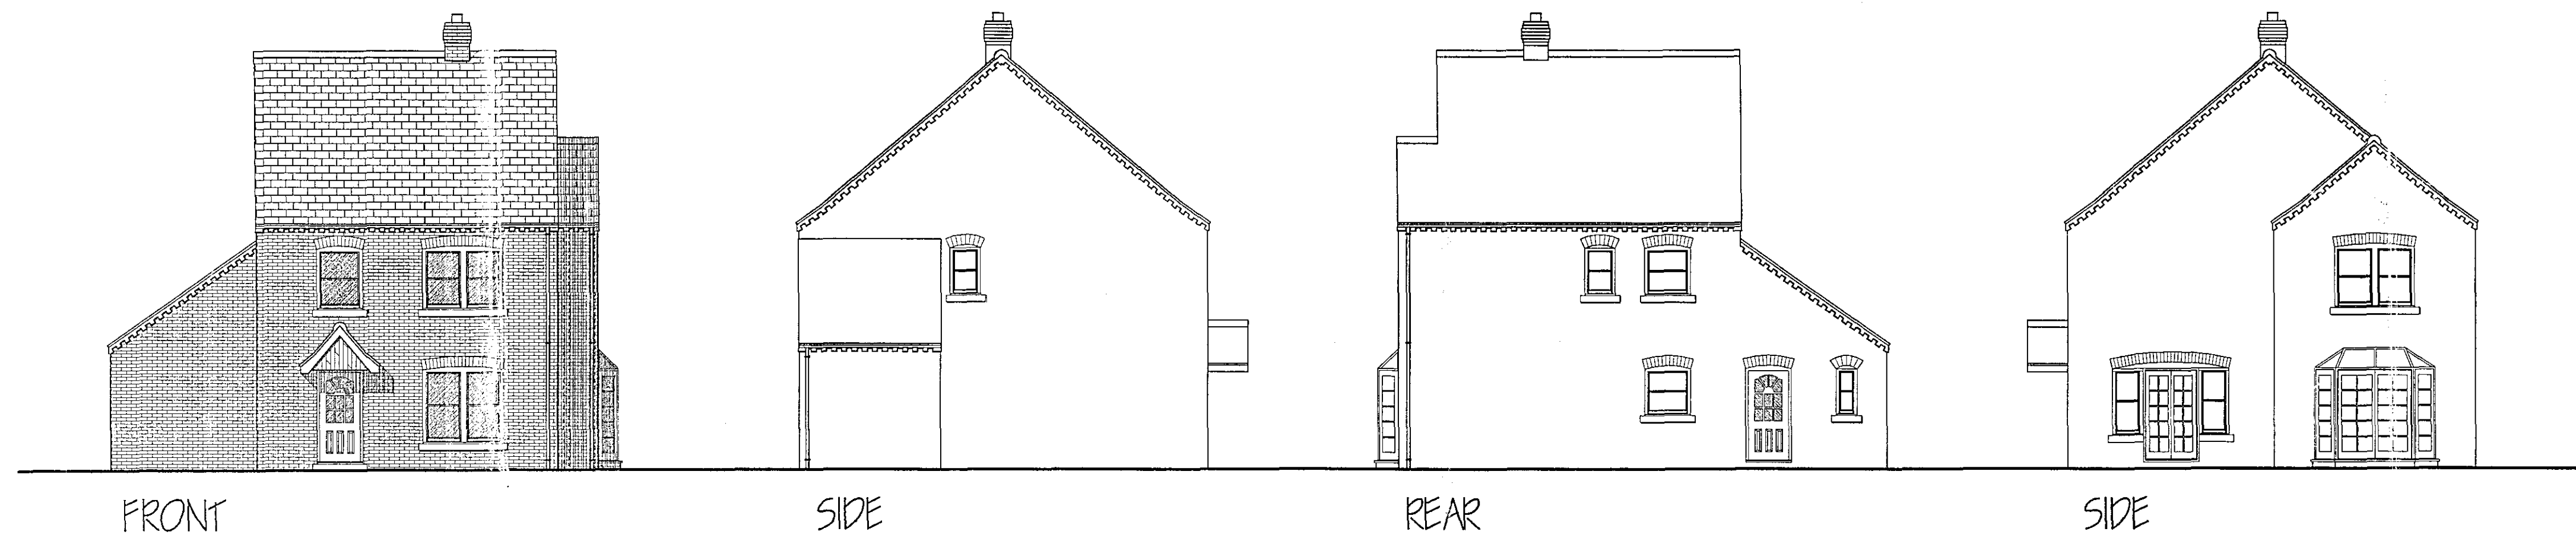

GROUND FLOOR PLAN

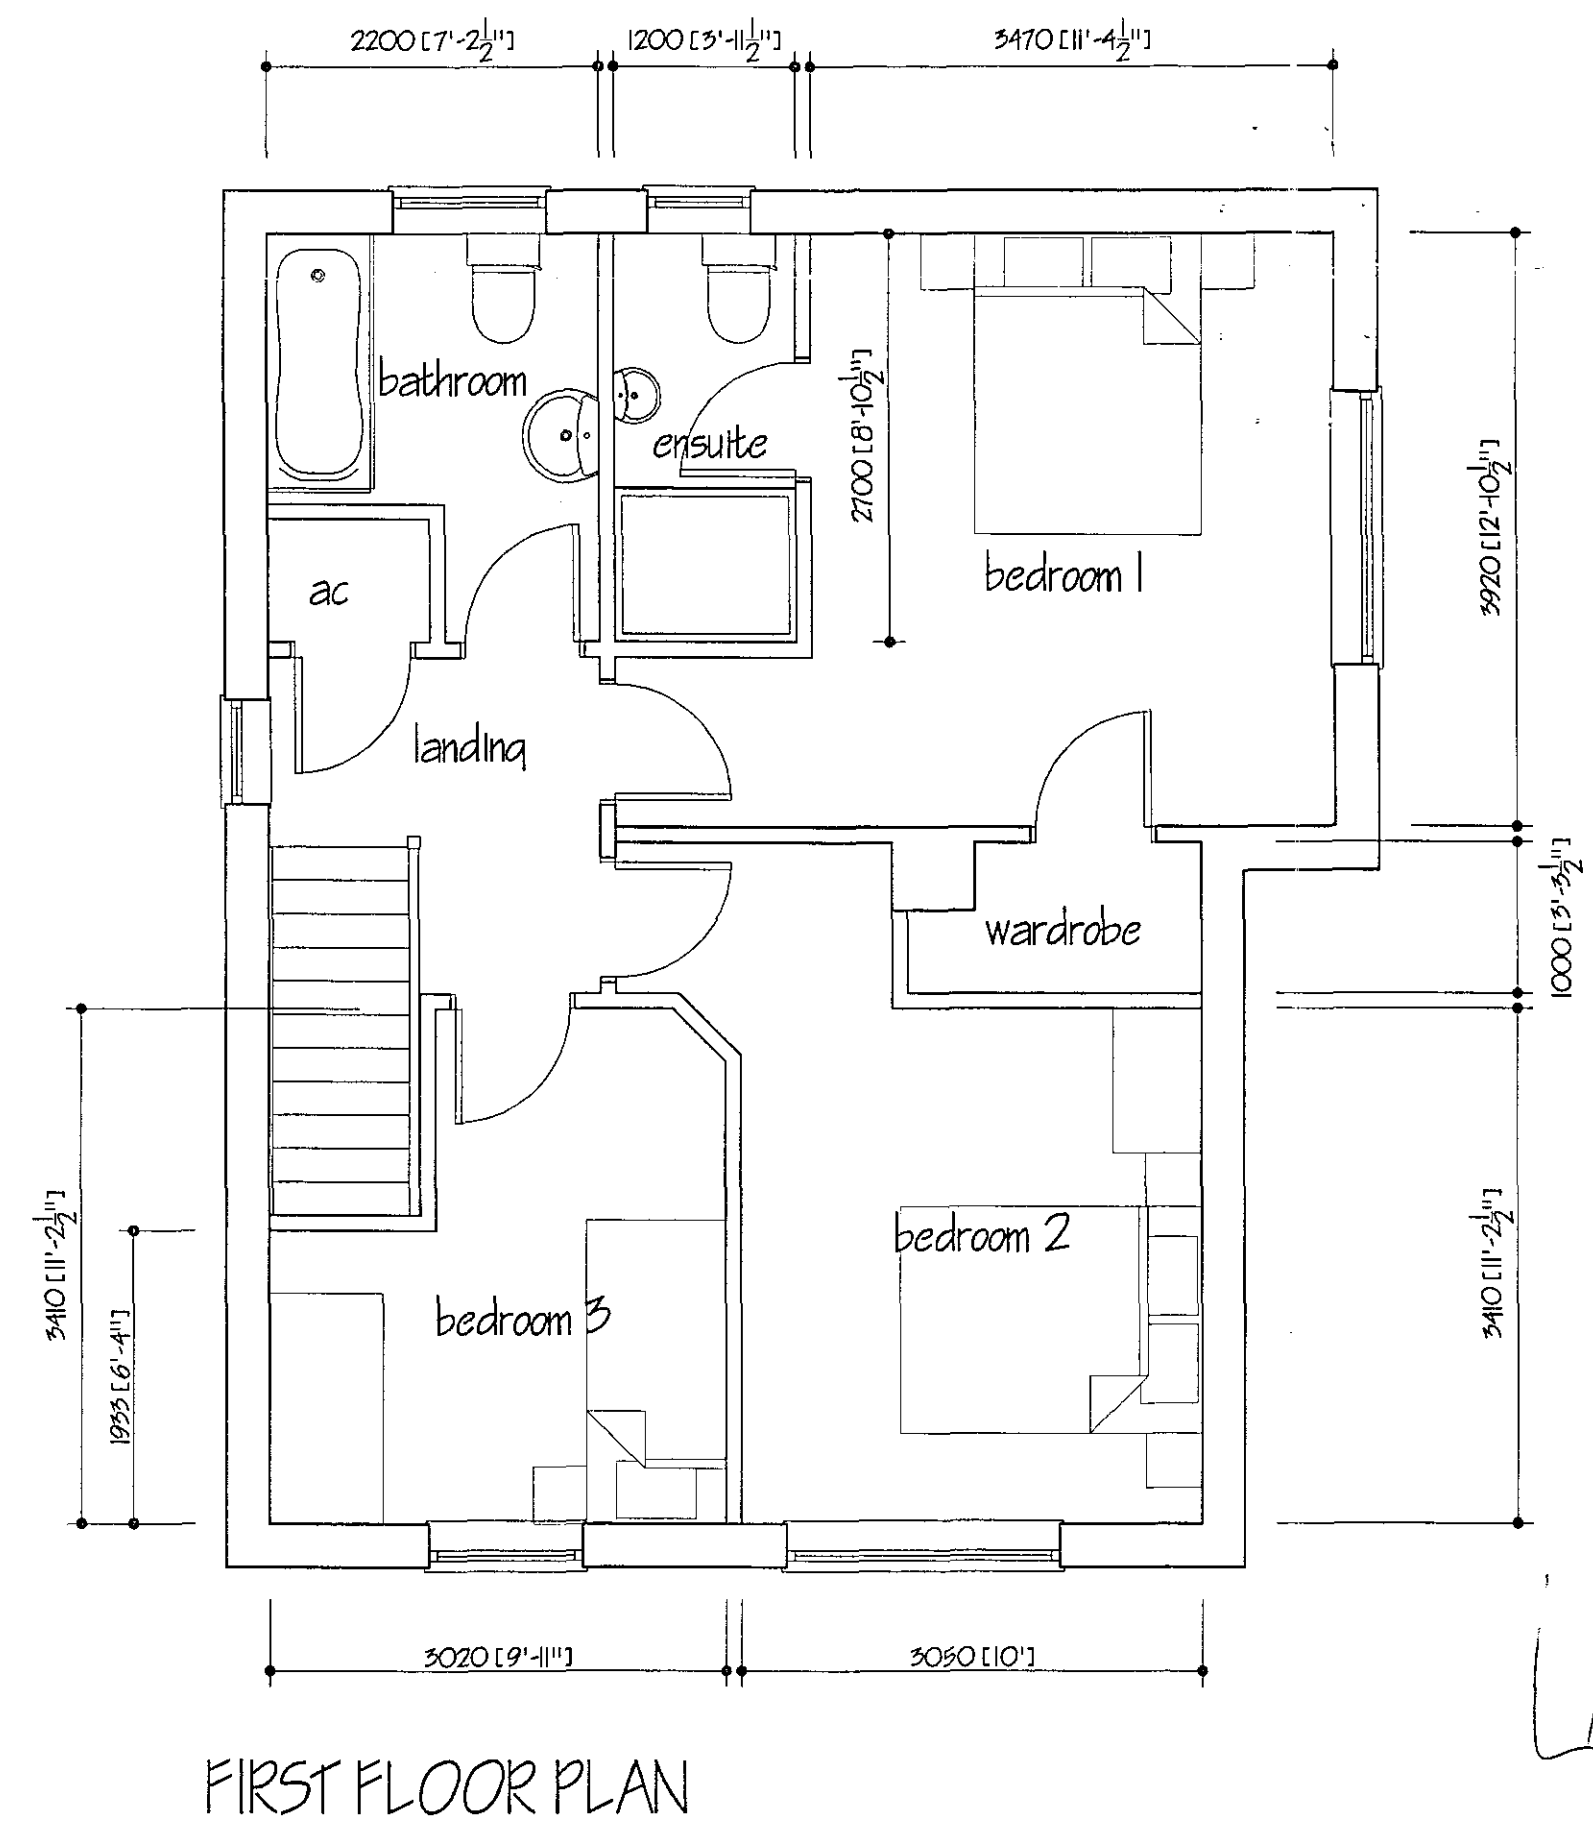

FIRST FLOOR PLAN

AMENDED PLAN

Ref.

04 FEB 2005
Ref: 1642104

A PLANNING ALTERATIONS FEB 2005	
G. R. MERCHANT I.ENG AMICE FWO ARCHITECTURAL, STRUCTURAL AND LAND DRAINAGE CONSULTANTS Unit 4, Wrights Works 12A Park Road, Kellbrook, Spalding, Lincs. PE12 7ZE Tel: 01406 495806 Fax: 01406 425744 E-Mail: G. R. Merchant @ Merchant. RS. Co. UK	
Project PROPOSED 3 BEDROOM HOUSE + GARAGE ADJACENT 42 ACACIA AVENUE SPALDING Lincs	
Client MR DARREN WANN	
Drawing PLANS AND ELEVATIONS	
Job Ref. 1083 / 04	Drawing No. 02 A
Date DEC 2004	Drawn JPW
Scales 1/100 1/50	
DO NOT SCALE FROM THIS DRAWING This drawing is copyright and may not be altered, reproduced or used for any other purpose other than that for which it is issued. The General Contractor is to check all dimensions on site and report any discrepancies to the Architect. All details shown on this drawing including foundations are based upon typical site conditions related to the issue. No responsibility can be accepted for abnormal conditions which may be discovered during construction unless reported to the Architect so that design amendments may be considered. This set of drawings are recommended in respect of foundations to establish specific site conditions before foundation work is undertaken. This drawing is limited in the amount of information contained and does not purport to contain a full specification of the works. It is solely for the purpose of obtaining Planning/Building Regulation approval. This drawing must not be used as a contract document alone. The works will not be supervised or inspected on site by G R Merchant or any representative thereof. It is the client or their appointed agents responsibility to control workmanship, substitution of materials, adherence to specification, variations to contract etc. All materials to be new unless otherwise stated and all components and materials etc. to be used fixed and installed etc. in strict accordance with manufacturers instructions and relevant codes of practice. Materials shall conform to appropriate British standard specification or EN standard or European code equivalent. The Employer/Client shall ensure that the selected contractor is compliant with and adopts all measures necessary to achieve compliance with Health and Safety legislation for Building Work and Work place. The Employer/Client is advised that should the works need to comply with the Construction Design and Management Regulations an independent Planning Supervisor will be required. The works shall comprise of all that is shown on the drawing and details. Work that may not be specifically shown but may be reasonably inferred as necessary to carry out the works shall be deemed to be included.	