

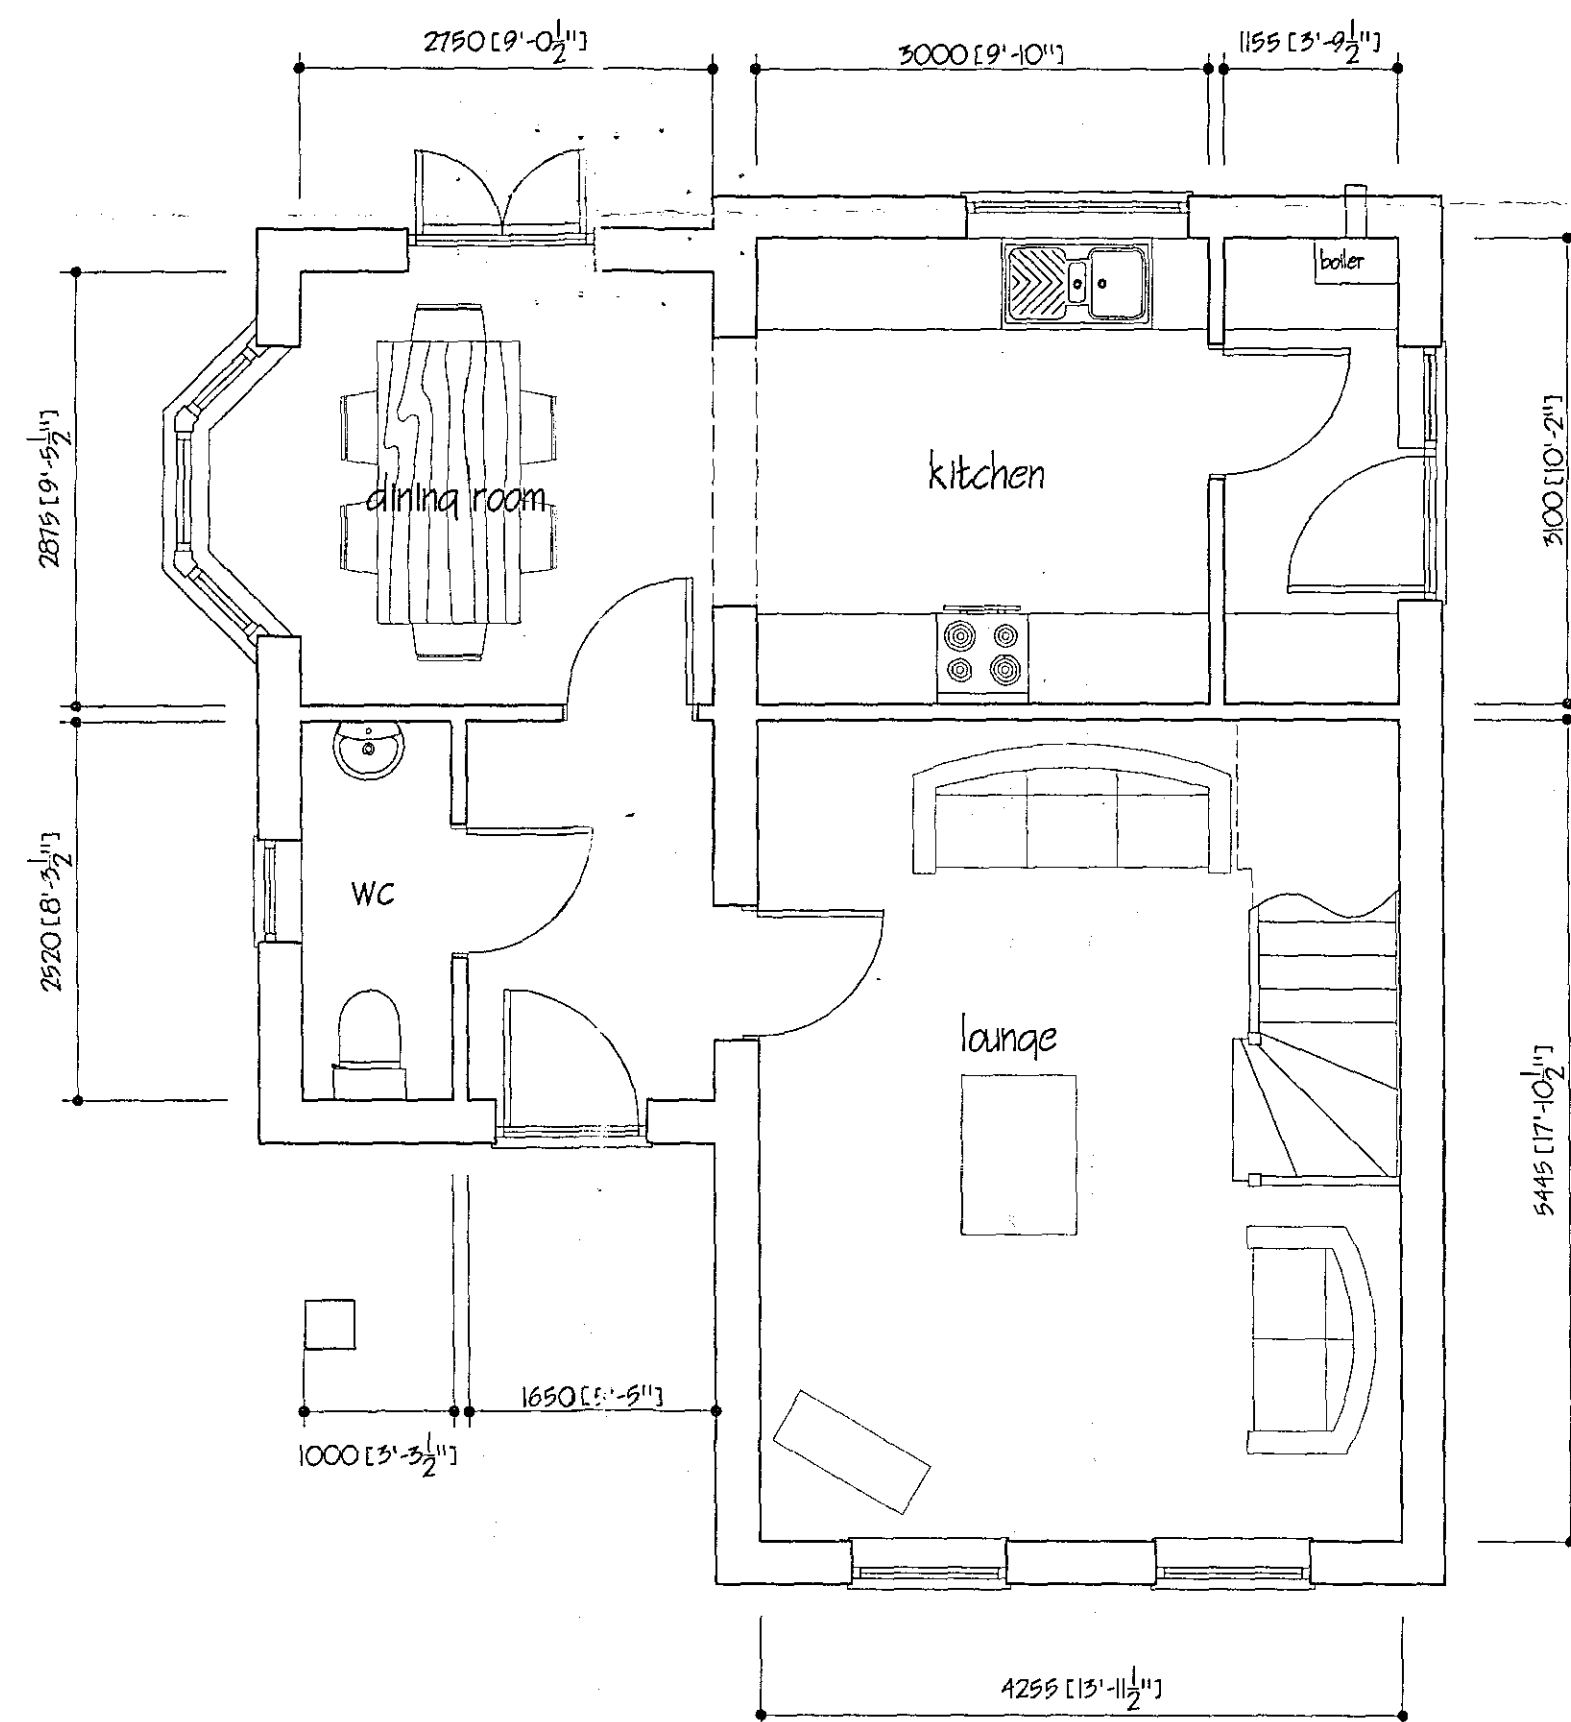


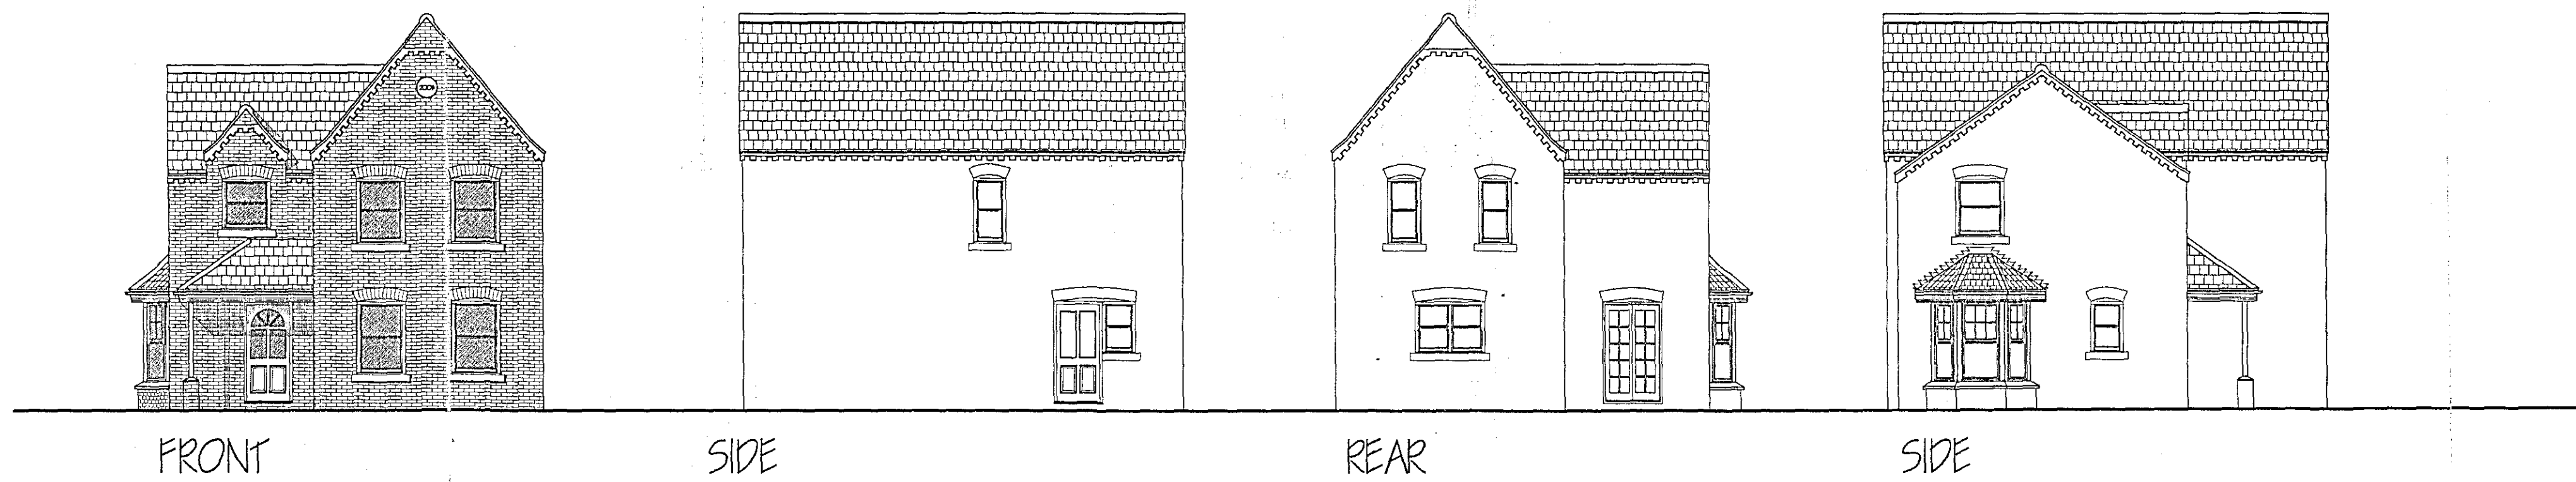

GROUND FLOOR PLAN

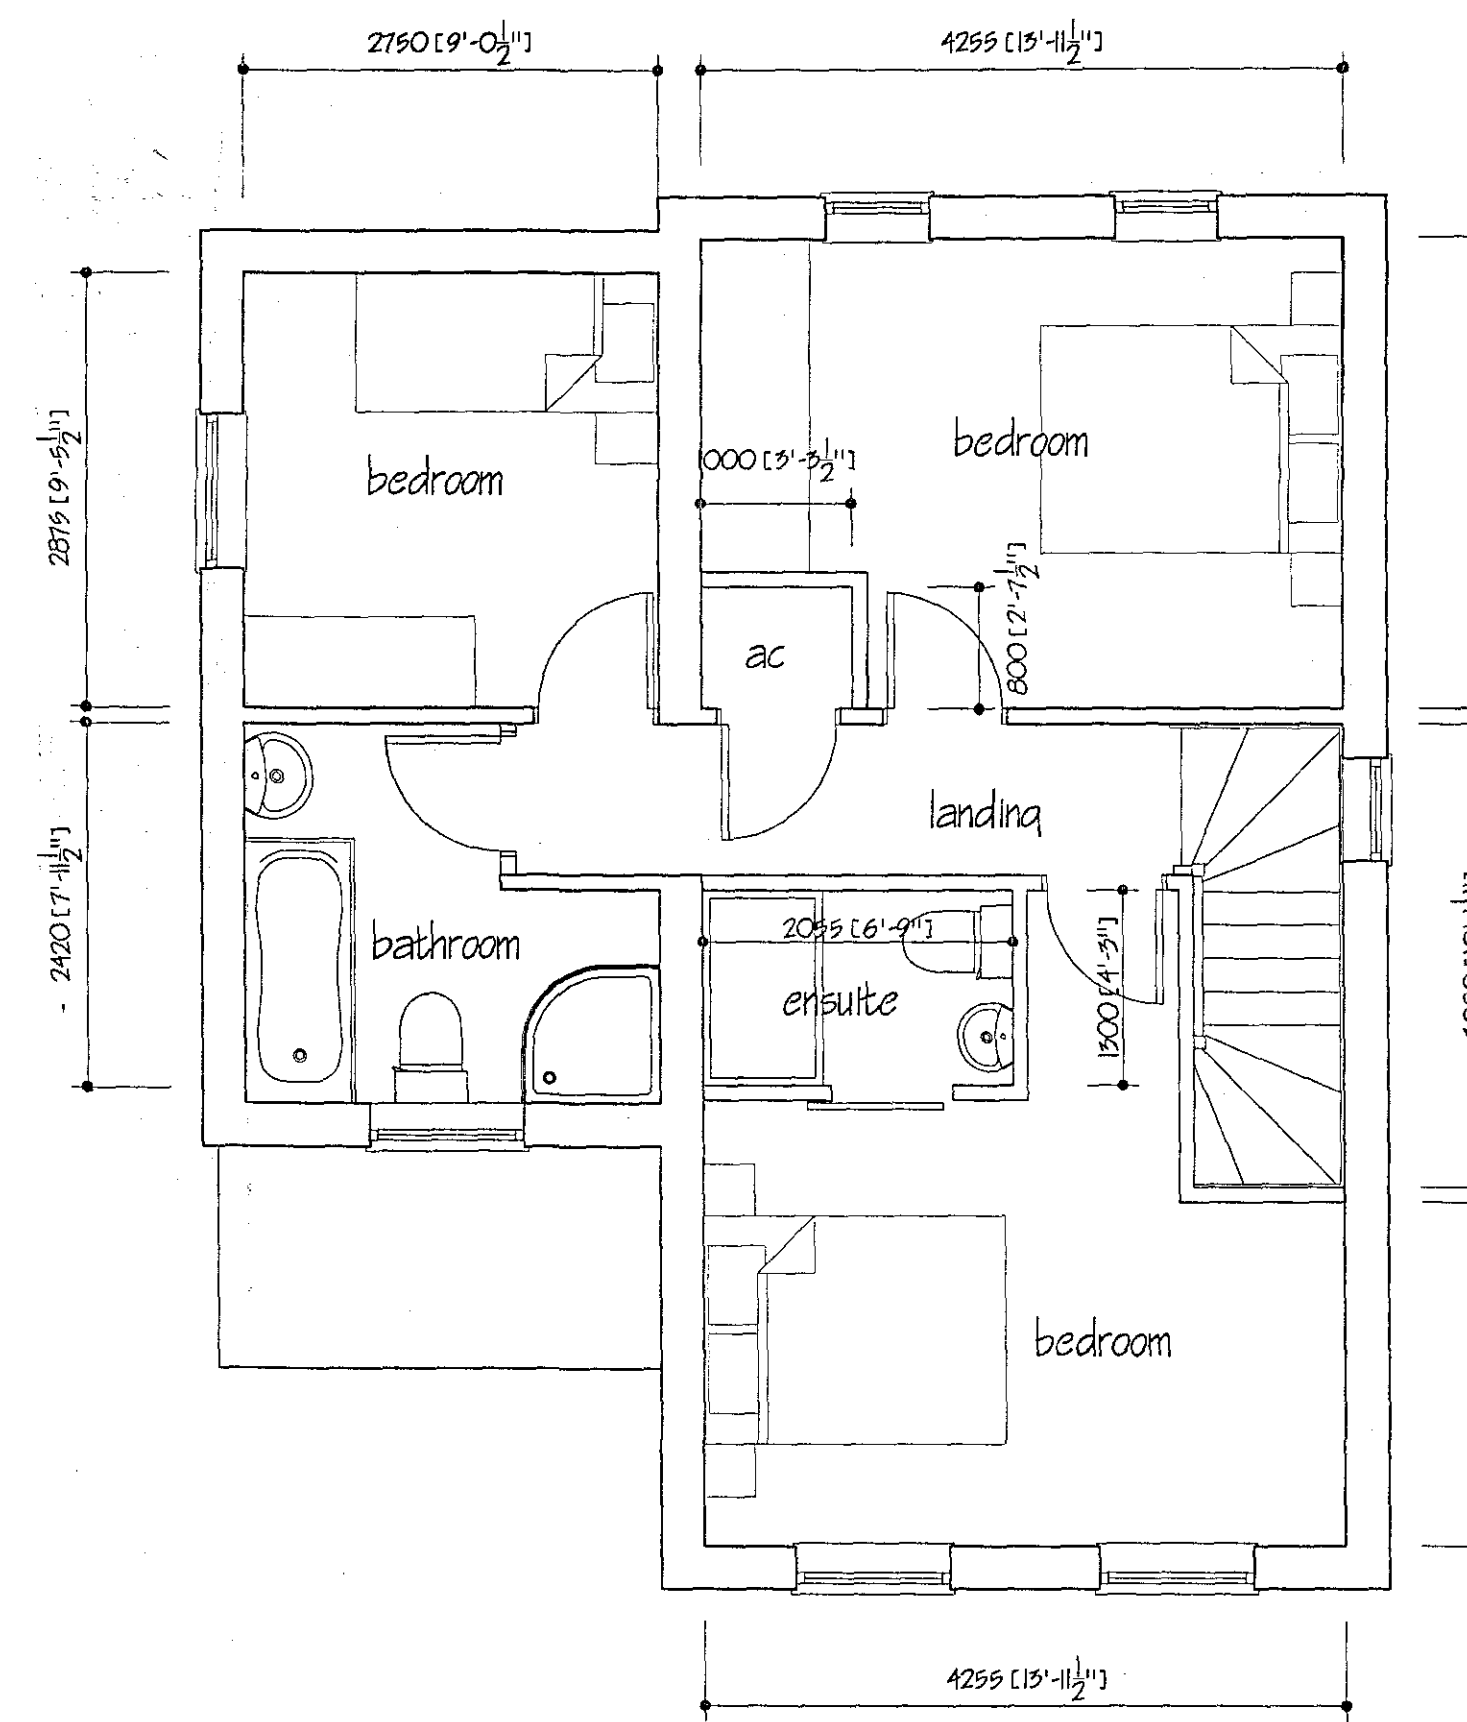

FIRST FLOOR PLAN

SHDC
Planning & Development
2 7 MAY 2005
Ref: 1642/04

AMENDED PLAN
Ref. A3

B	CLIENTS	MAY 2005
A	ALTS	MAY 2005
ref.	revision	date
G. R. MERCHANT IENG AMICE FWO ARCHITECTURAL, STRUCTURAL AND LAND DRAINAGE CONSULTANTS Unit 4, Wrights Mews 12A Park Road, Holbeach, Spalding, Lincs. PE12 7WH Tel: 01408 450000 Fax: 01408 425744 E-Mail: G. R. Merchant @ Merchant. FS. Co. UK		
Project PROPOSED 3 BEDROOM HOUSE ADJACENT 42 ACACIA AVENUE SPALDING Lincs		
Client MR DARREN WANN		
Drawing PLANS AND ELEVATIONS		
Job Ref.	1083/04	Drawing No. 03 B
Date	FEB 2005	Drawn JPW
Scales 1/50 1/100		
DO NOT SCALE FROM THIS DRAWING This drawing is copyright and may not be altered, traced, photographed or used for any other purpose other than that for which it is issued. The General Contractor is to check all dimensions on site and report any discrepancies to the Architect. All details shown on this drawing including foundations are based upon typical site conditions related to the site. No responsibility can be accepted for abnormal conditions which may be discovered during construction unless reported to the Architect so that design amendments may be considered. Site and surveys are recommended to measure of foundation to establish specific site conditions before foundation work is commenced. This drawing is limited in the amount of information contained and does not purport to contain a full specification of the works. It is issued for the purpose of obtaining Planning / Building Regulation approval. This drawing must not be used as a contract document alone. The works will not be approved or inspected on site by G. R. Merchant or any representative thereof. It is the client or their appointed agents responsibility to control workmanship, suitability of materials, adherence to specification, relations to contract etc. All materials to be new unless otherwise stated and all components and materials etc. to be used fixed and installed etc. in strict accordance with manufacturers instructions and relevant code of practice. Materials shall conform to appropriate British standard specifications for CEK and CEK or European code of practice. The Employer / Client shall ensure that the selected contractor is competent with and adopts all measures necessary to achieve compliance with Health and Safety legislation for building sites and work places. The Employer / Client is advised that should the works need to comply with the Construction Design and Management Regulations an Independent Planning Supervisor will be required. The works shall comply with all that is shown on the drawing and details. Work that may not specifically shown but may be reasonably inferred as necessary to carry out the works shall be deemed to be included.		