



EXISTING SIDE ELEVATION




EXISTING REAR ELEVATION



EXISTING GROUND FLOOR PLAN:



EXISTING FIRST FLOOR PLAN

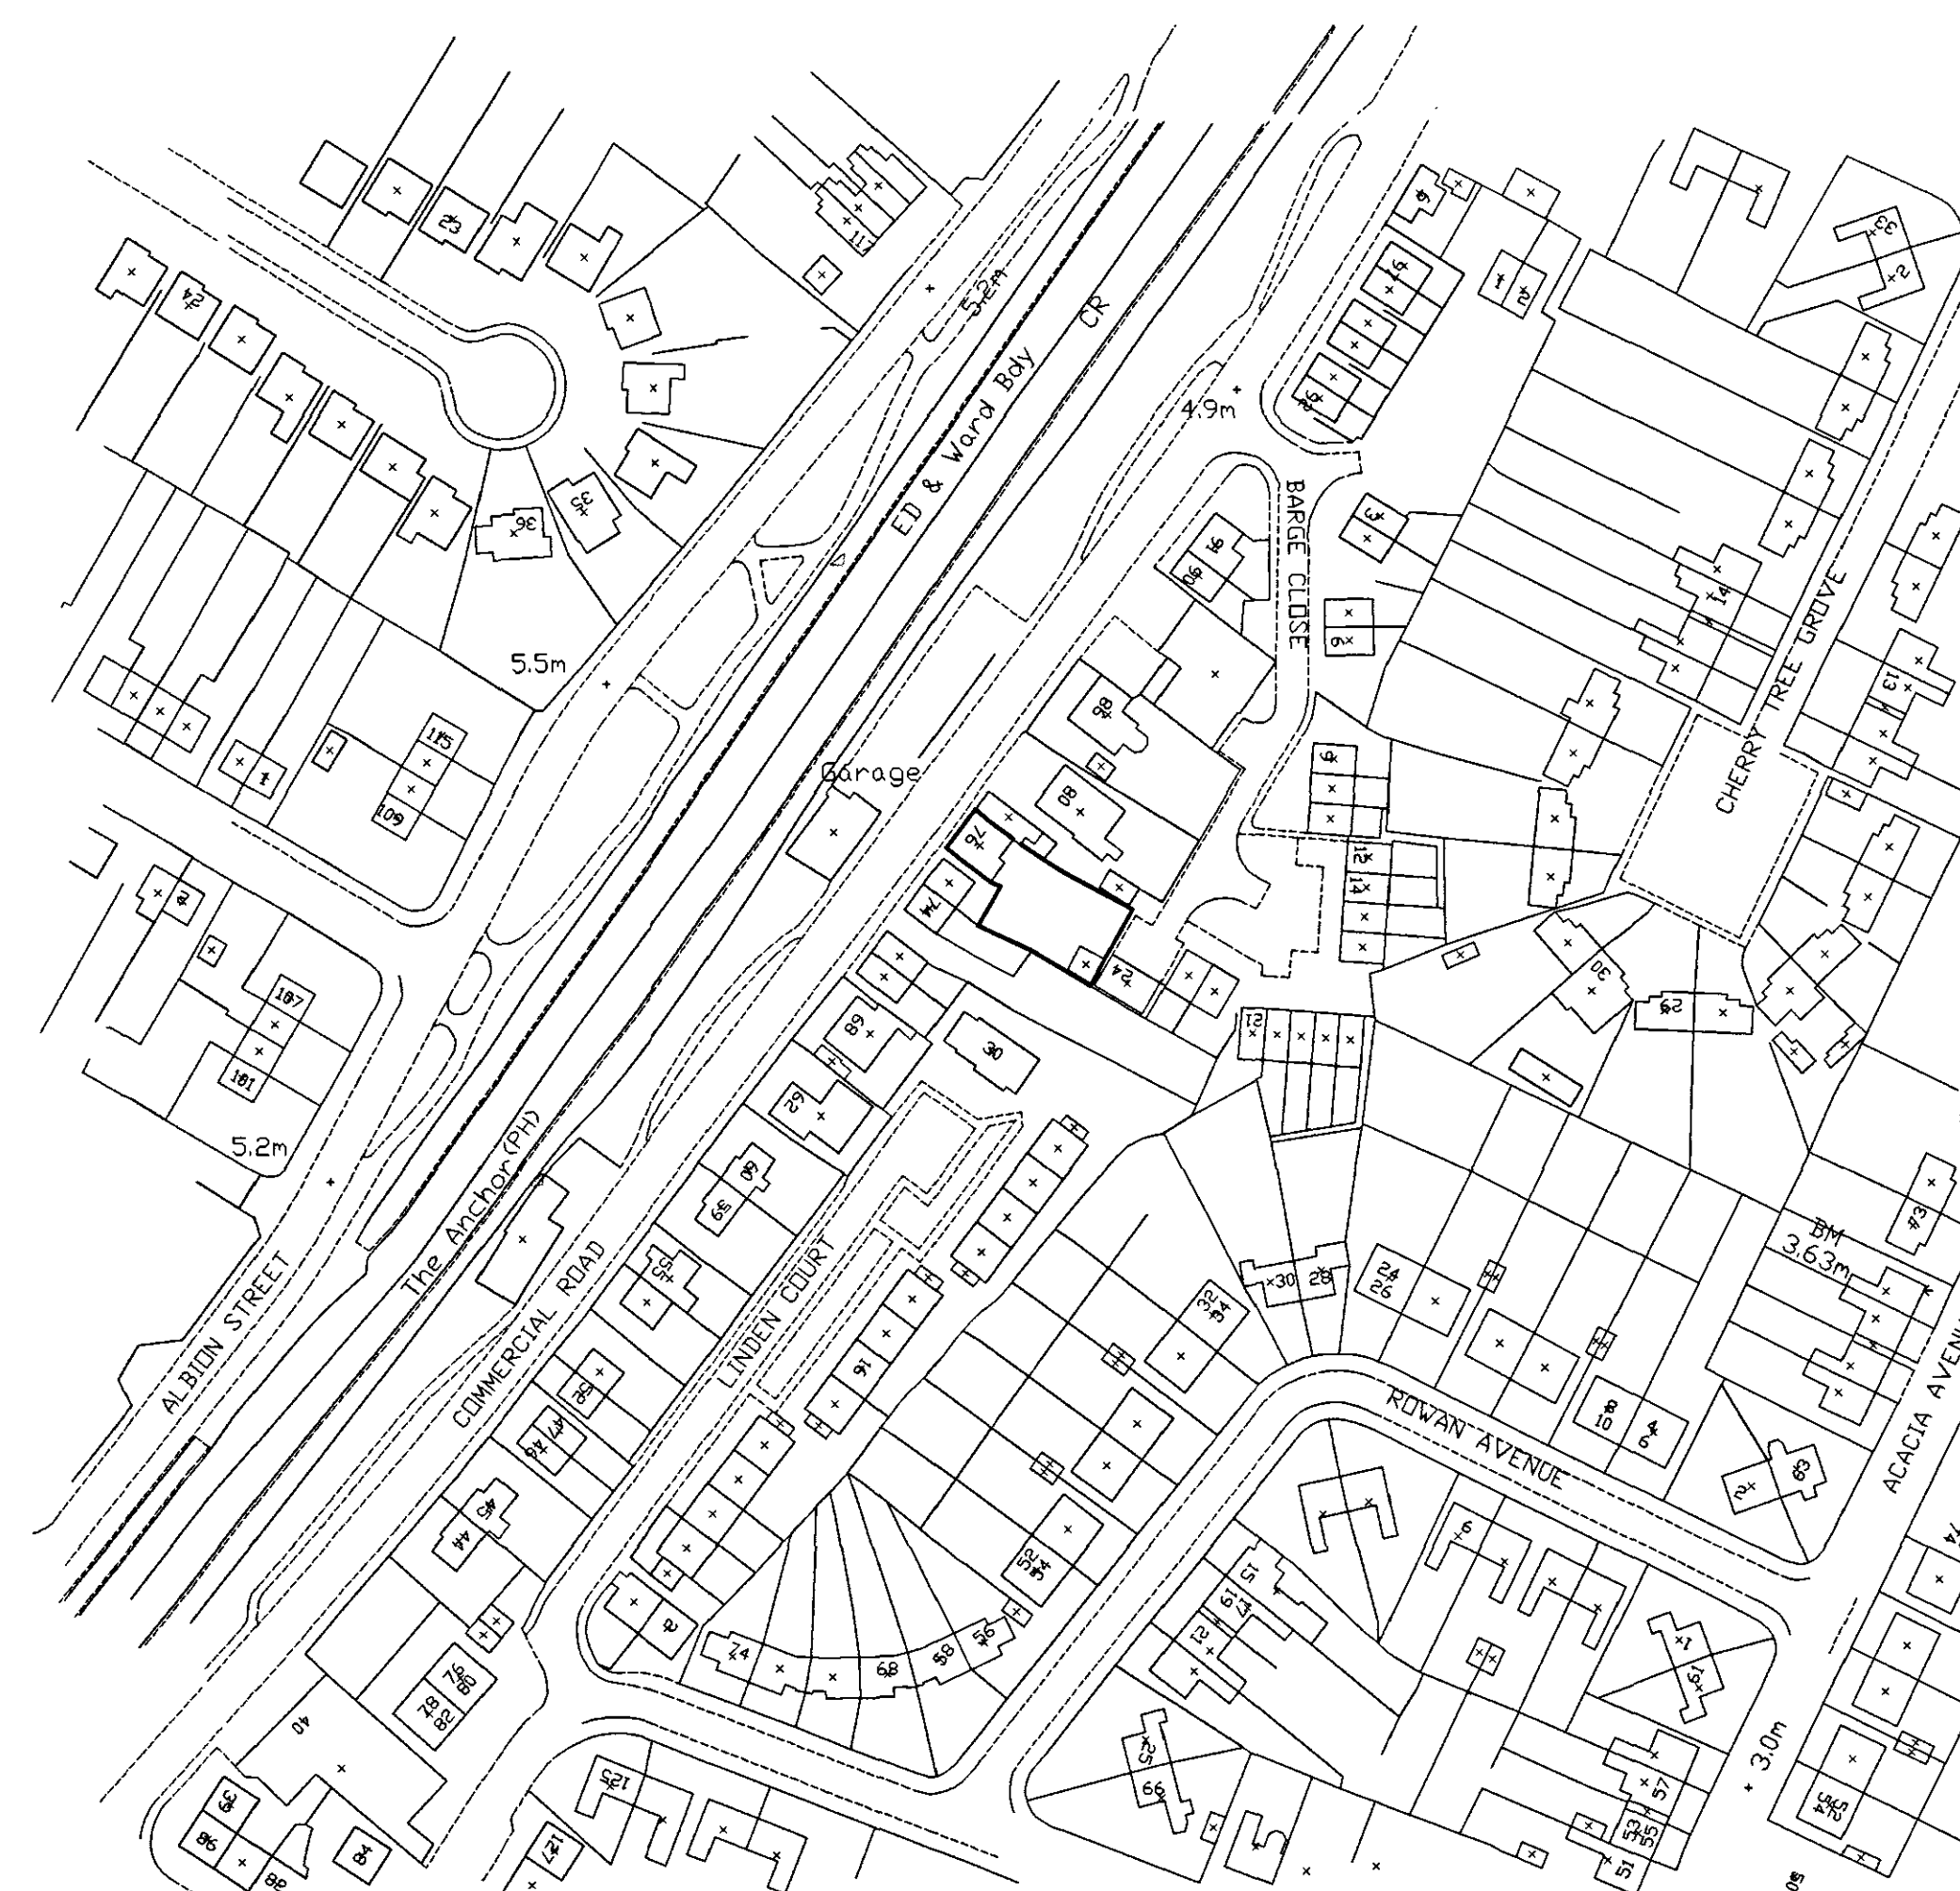


LOCATION PLAN

Ref:	Revision:	Date:
------	-----------	-------

Ref:	Revision:	Date:
------	-----------	-------

WENMAN BUILDING DESIGN Ltd.

2 Austendyke Road
Weston Hills
Spalding
Lines. PE12 6BX
Tel/Fax 01775 724171
Mobile 0784 1718457

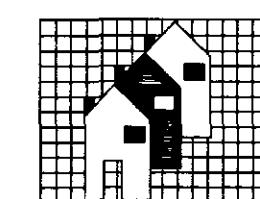

Project:

PROPOSED CONVERSION OF 76 COMMERCIAL ROAD
SPALDING TO TWO FLATS & PROPOSED DEVELOPMENT
OF SIX AFFORDABLE TYPE FLATS TO THE REAR OF
76 COMMERCIAL ROAD

Client: CUBIS DEVELOPMENTS
126 TATTERSHALL ROAD
BOSTON
LINCS.

DRAWING:

EXISTING GROUND FLOOR PLAN
EXISTING FIRST FLOOR PLAN
EXISTING ELEVATIONS
LOCATION PLAN

DRAWING N°: WEN/1205/07/01	DATE: NOVEMBER 2007
-------------------------------	------------------------

DRAWN BY: RW	SCALES: 1:50 1:100 1:1250
-----------------	------------------------------

[illegible]

HEALTH & SAFETY
The client is to ensure that the appointed contractor is familiar with and complies with Health & Safety for Building Sites and Work Places.

SHDC
Planning & Development
17 DEC 2007
Ref: 1650/07

DETERMINED
PLAN