

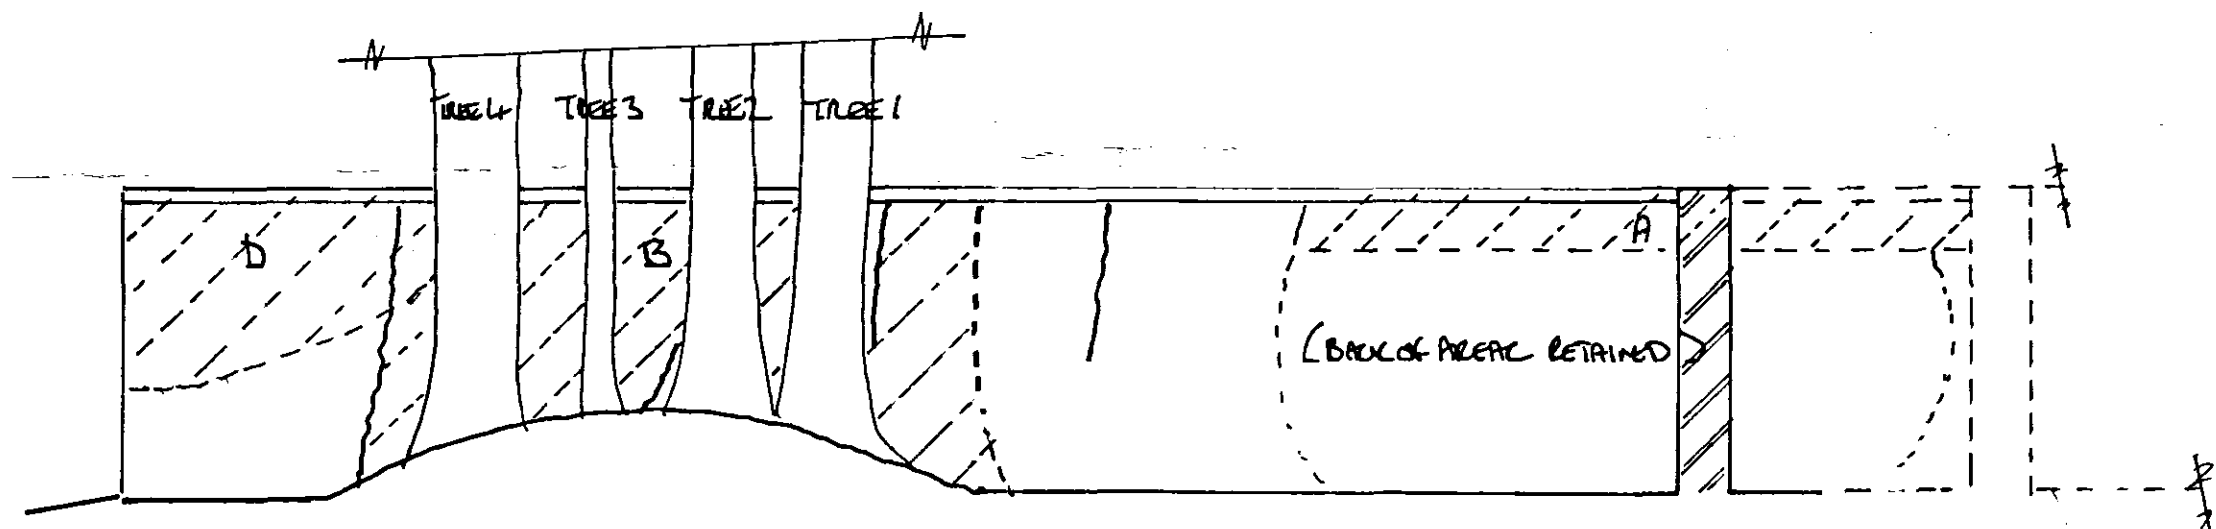
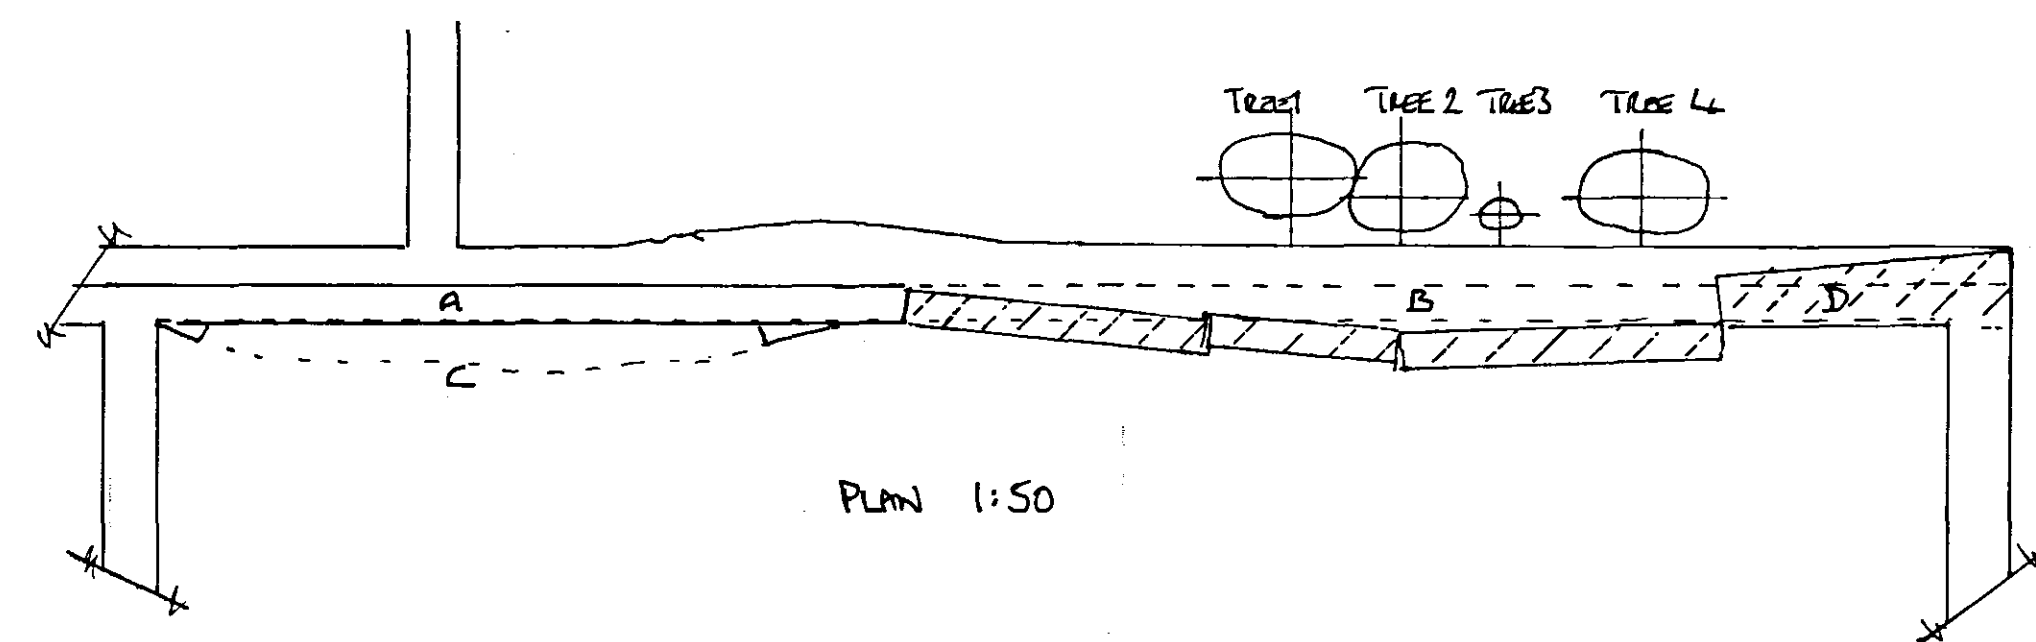


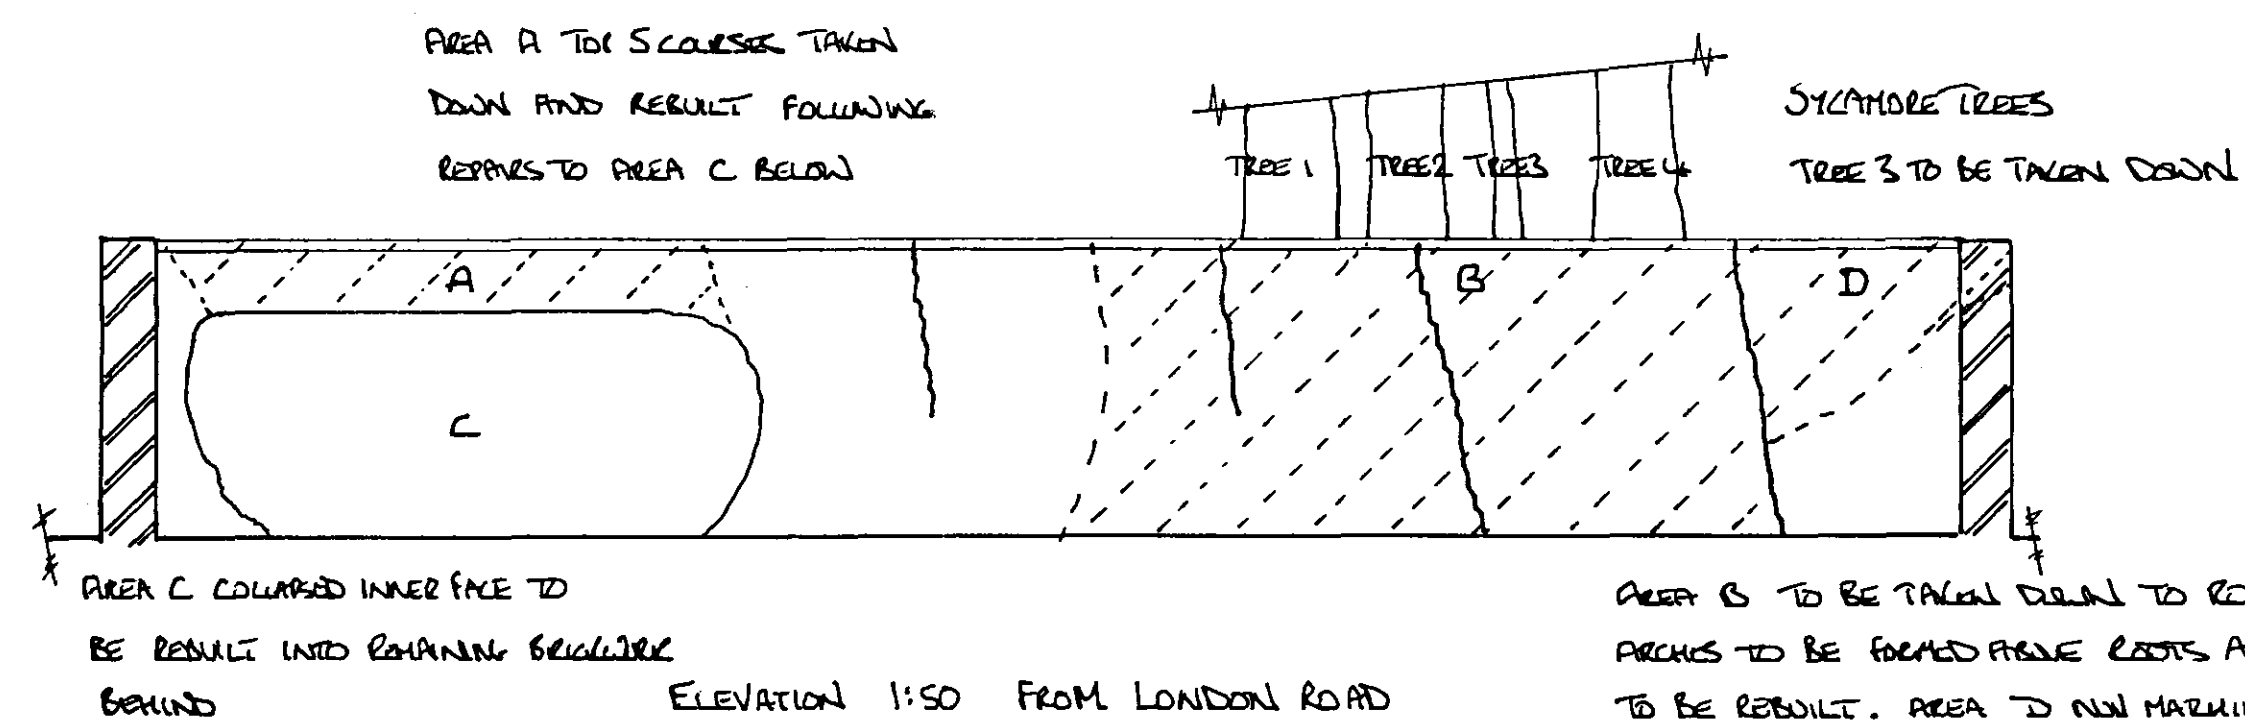

APPROXIMATE LINE OF WHOLELY WALL SECTIONS TO BE REBUILT AS CLOSE AS POSSIBLE TO BRICK FOOTINGS UNDERNEATH BUT ALLOWING FOR ANY NECESSARY STEPS AND REINFORCEMENTS AROUND TREES.

EXTENT OF REBUILDING NOT TO EXCEED SHADDED AREAS WITHOUT WRITTEN AUTHORIZATION

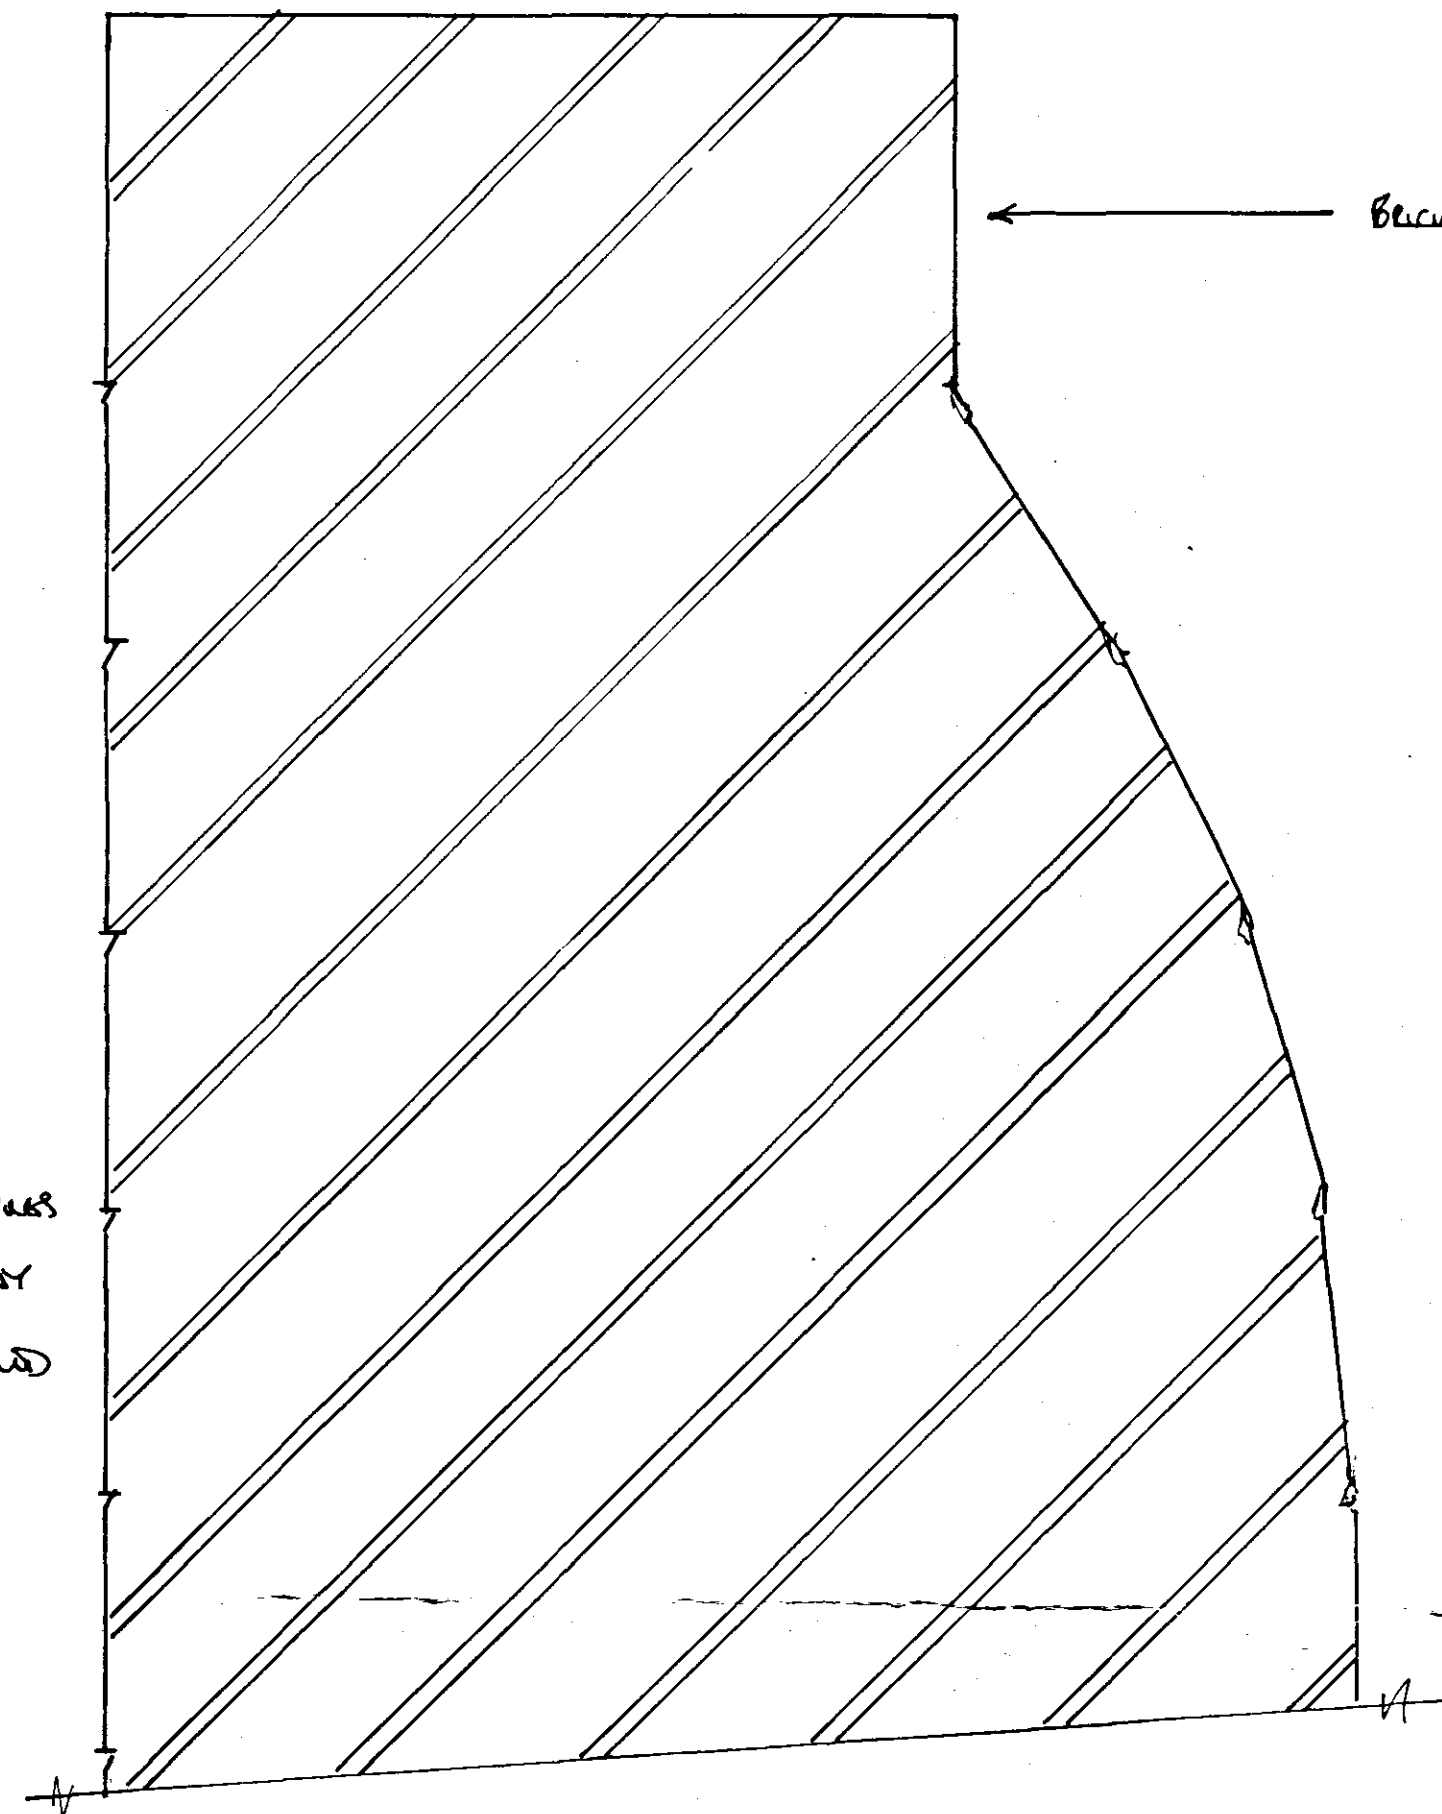

TYPICAL SECTION 1:20 TOP OF WALL

SPECIFICATIONS - WALL TO BE REBUILT REUSING EXISTING BRICKS
SUPERIMPOSED WITH SECOND HAND BRICKS TO MATCH AS APPROVED BY LOCAL AUTHORITY
CONSERVATION OFFICER - WRITTEN APPROVAL REQUIRED
MORTAR TO BE LIME BASED. BOND TO MATCH
EXISTING AND TOOTHED AND BONDED TO EXISTING
FINISH WITH WEATHER STRUCK JOINT.

20 DEC 2007
(672/07)

DETERMINED
PLAN

DATE	NO	REVISION	BY

CLIENT
PERKEL MANAGEMENT SERVICES

CONTRACT
GEORGIAN COURT BOUNDARY WALL

TITLE
PLANS SECTIONS ELEVATIONS

DATE
DECEMBER 2007

DRWG. NO.
774/11

SCALE
1:50 1:20

DRAWN BY
NCC

NEIL CLARKE + ASSOCIATES
11 NEW ROAD
SPALDING
Lincs PE11 1DQ