



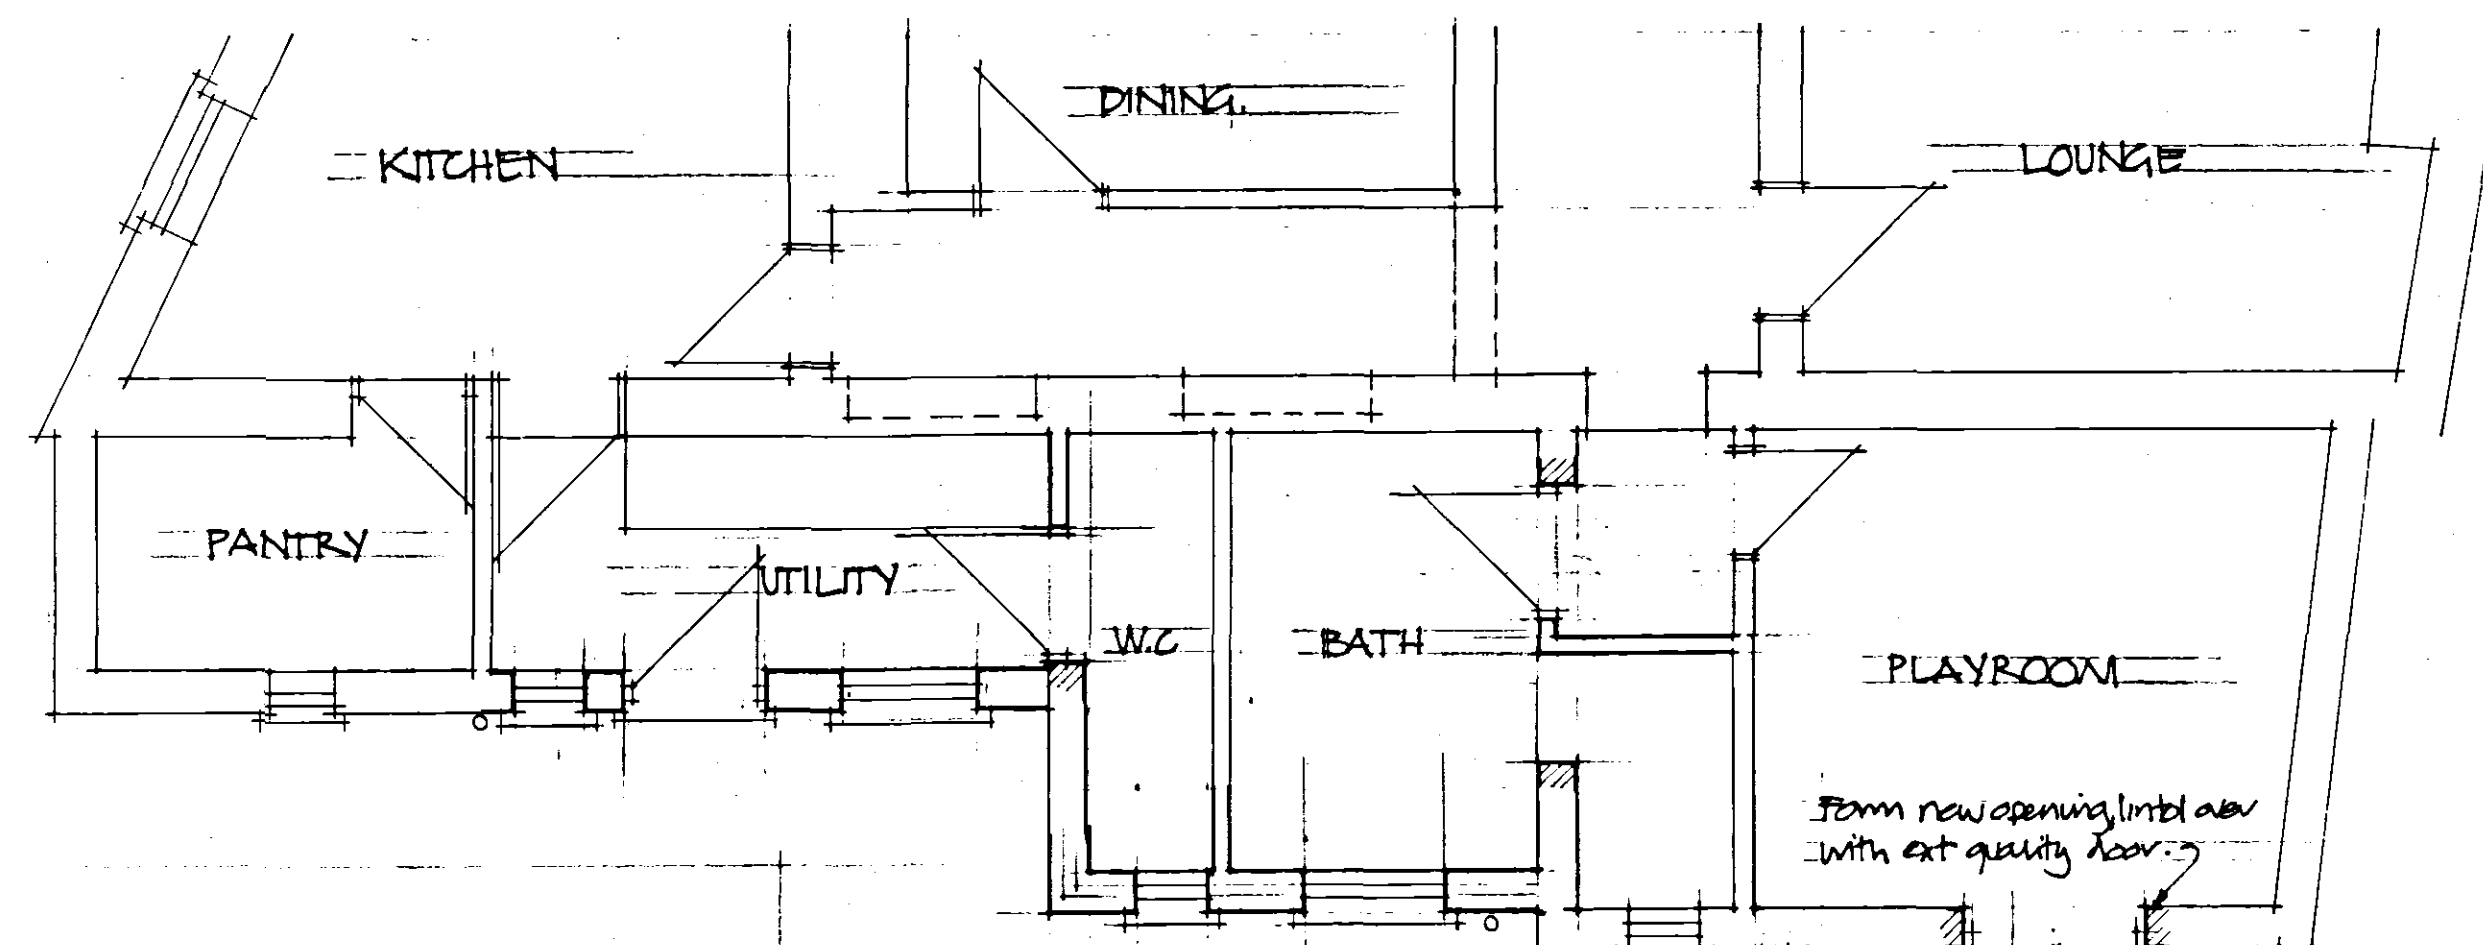

NORTH ELEVATION

NOTE
 Walls - To be Blackware cavity with with render to match extg. house.
 Roof Covering - To be Reclaimed Clay Pantiles.
 Windows - To be purpose-made S.W. vertical sliding box sash units to match extg window & cills exactly.

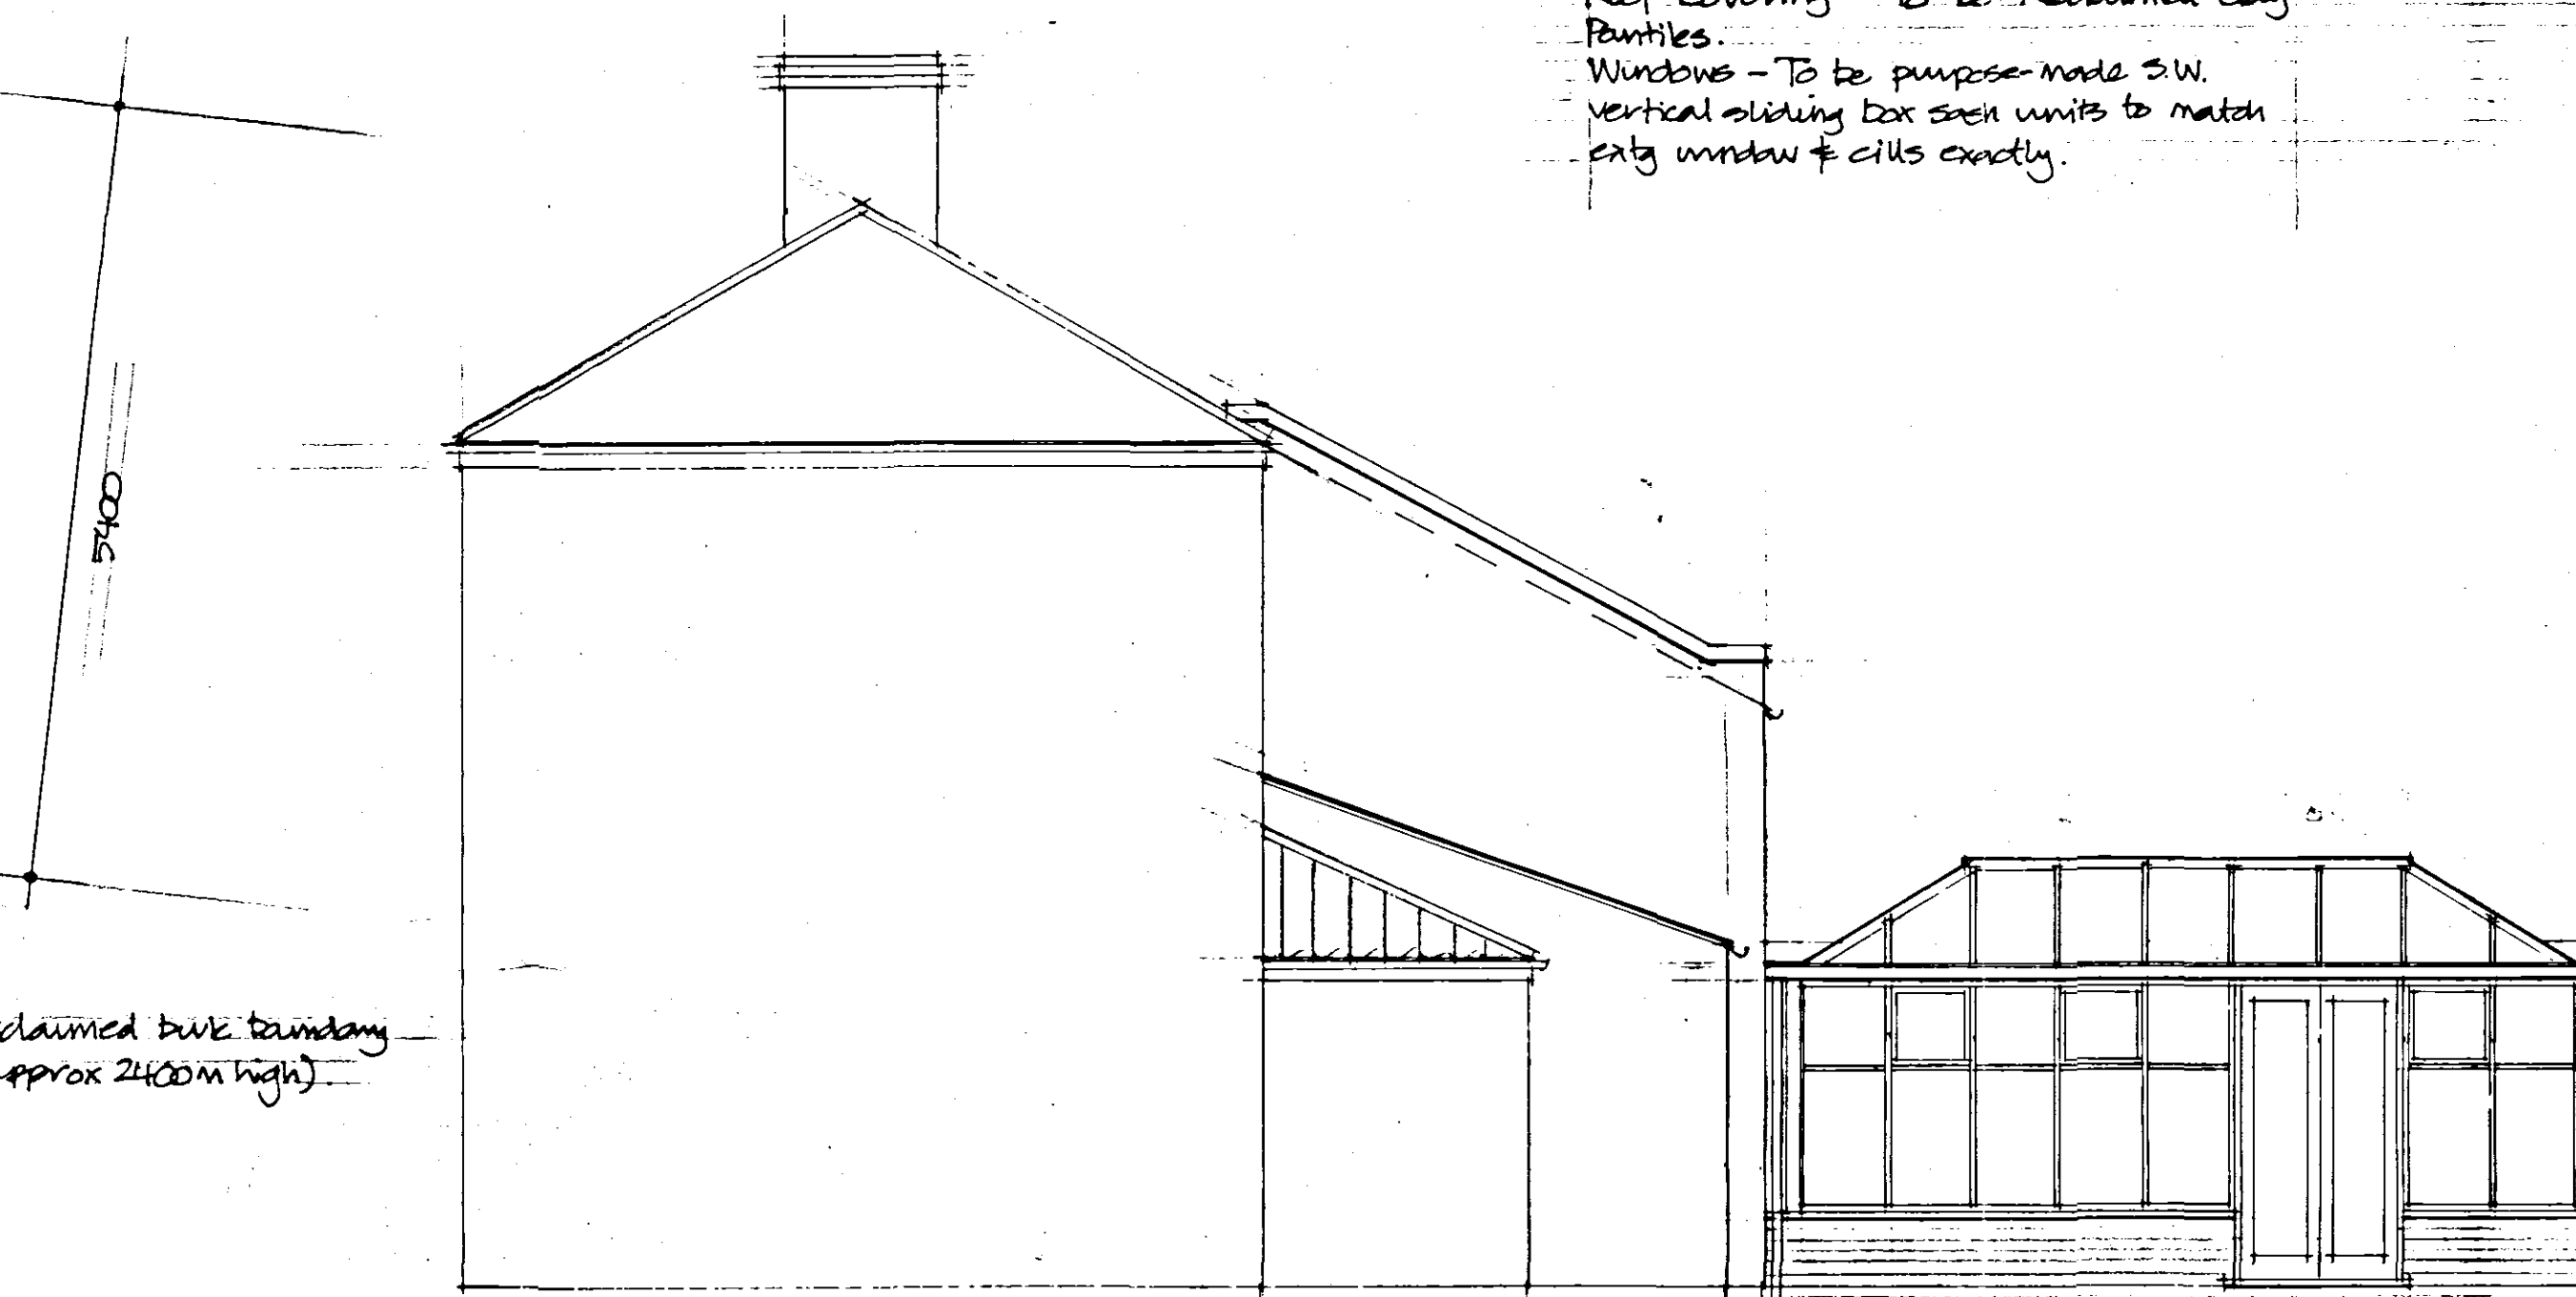

EAST ELEVATION

SUPERSEDED

1682/05

PROPOSED GROUND FLOOR LAYOUT

ISSUE	DESCRIPTION	APPR'd	DATE
PODDINGTONS			
Architectural Design Consultants			
Est. 1969			
Unit 7, The Flaxmill, Flaxmill Lane, Pinchbeck, Spalding, Lincs.			
PE11 3XQ Tel. (01775) 720866 Fax. (01775) 720877			
Client: Mr. & Mrs. D. Pite.			
Project: Proposed Alterations & Extension To Existing Dwelling.			
Drawing: Leathercote House, Tower Lane, Spalding.			
Plan As Proposed.			
Drawn: R.M.	Scale: 1:50	Date: Nov. 2005	Checked: Approved.
Org. No. 3256 - 002	Rev.		