




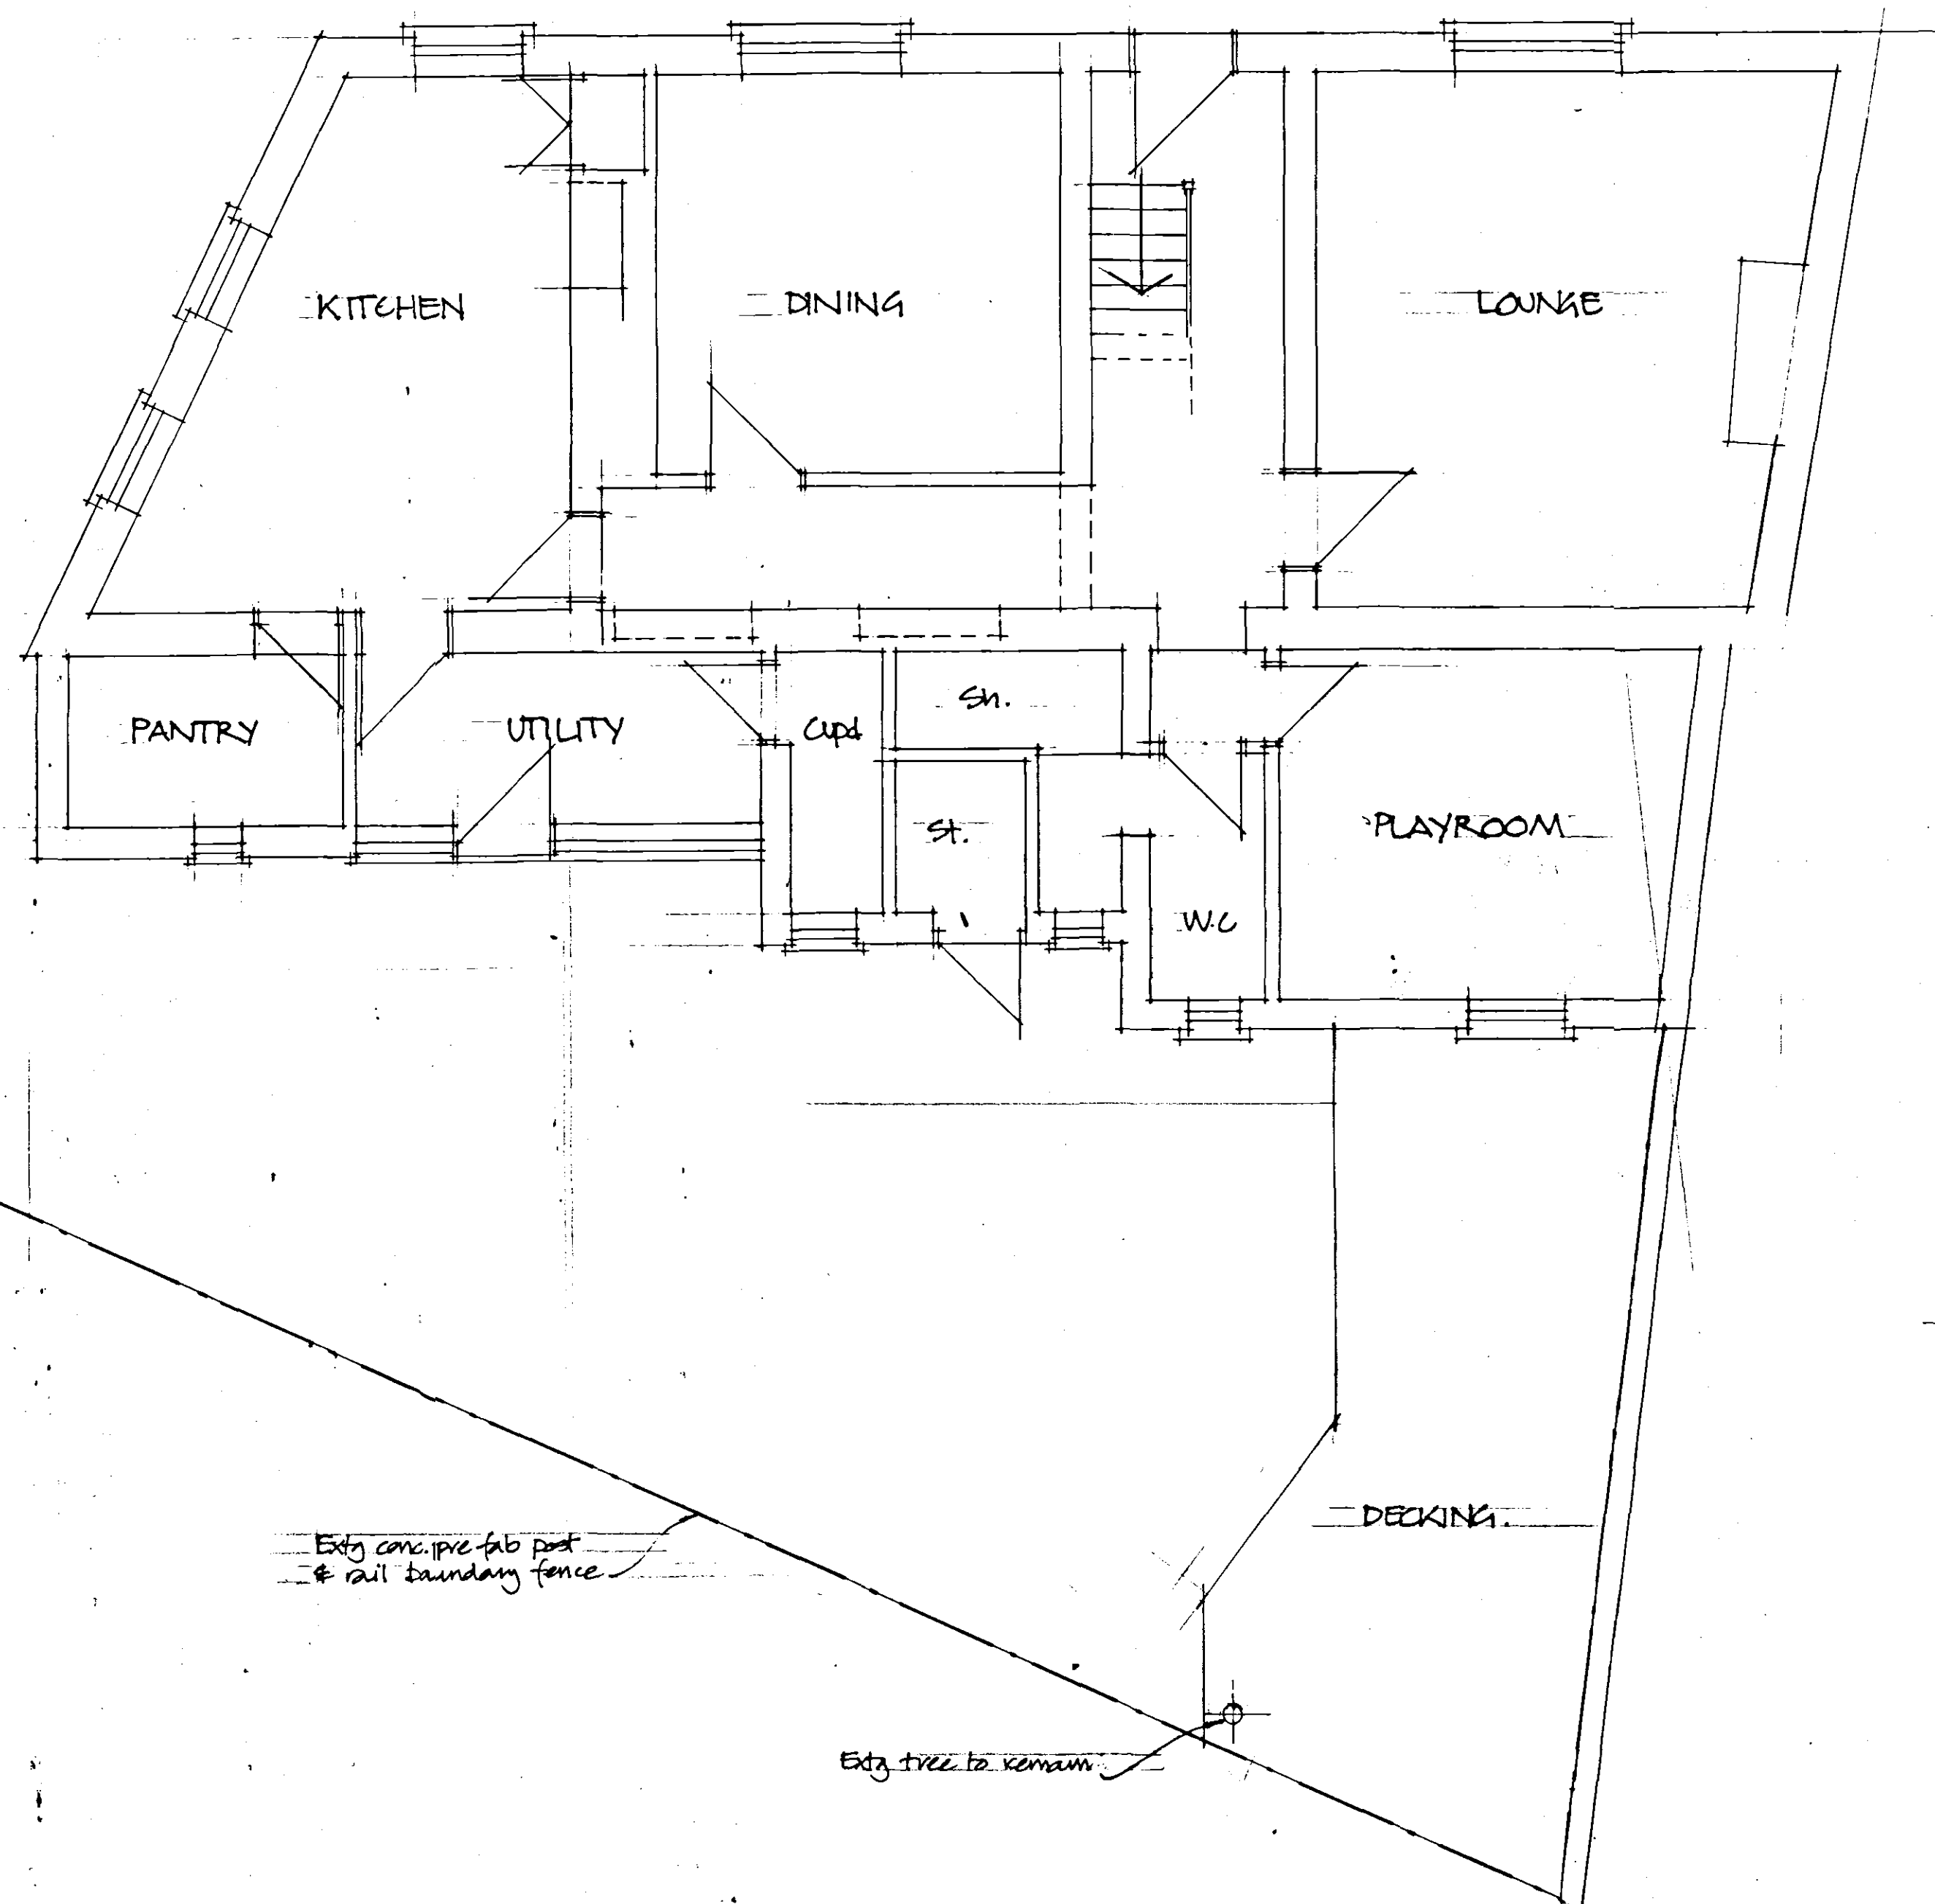

EXISTING GROUND FLOOR LAYOUT

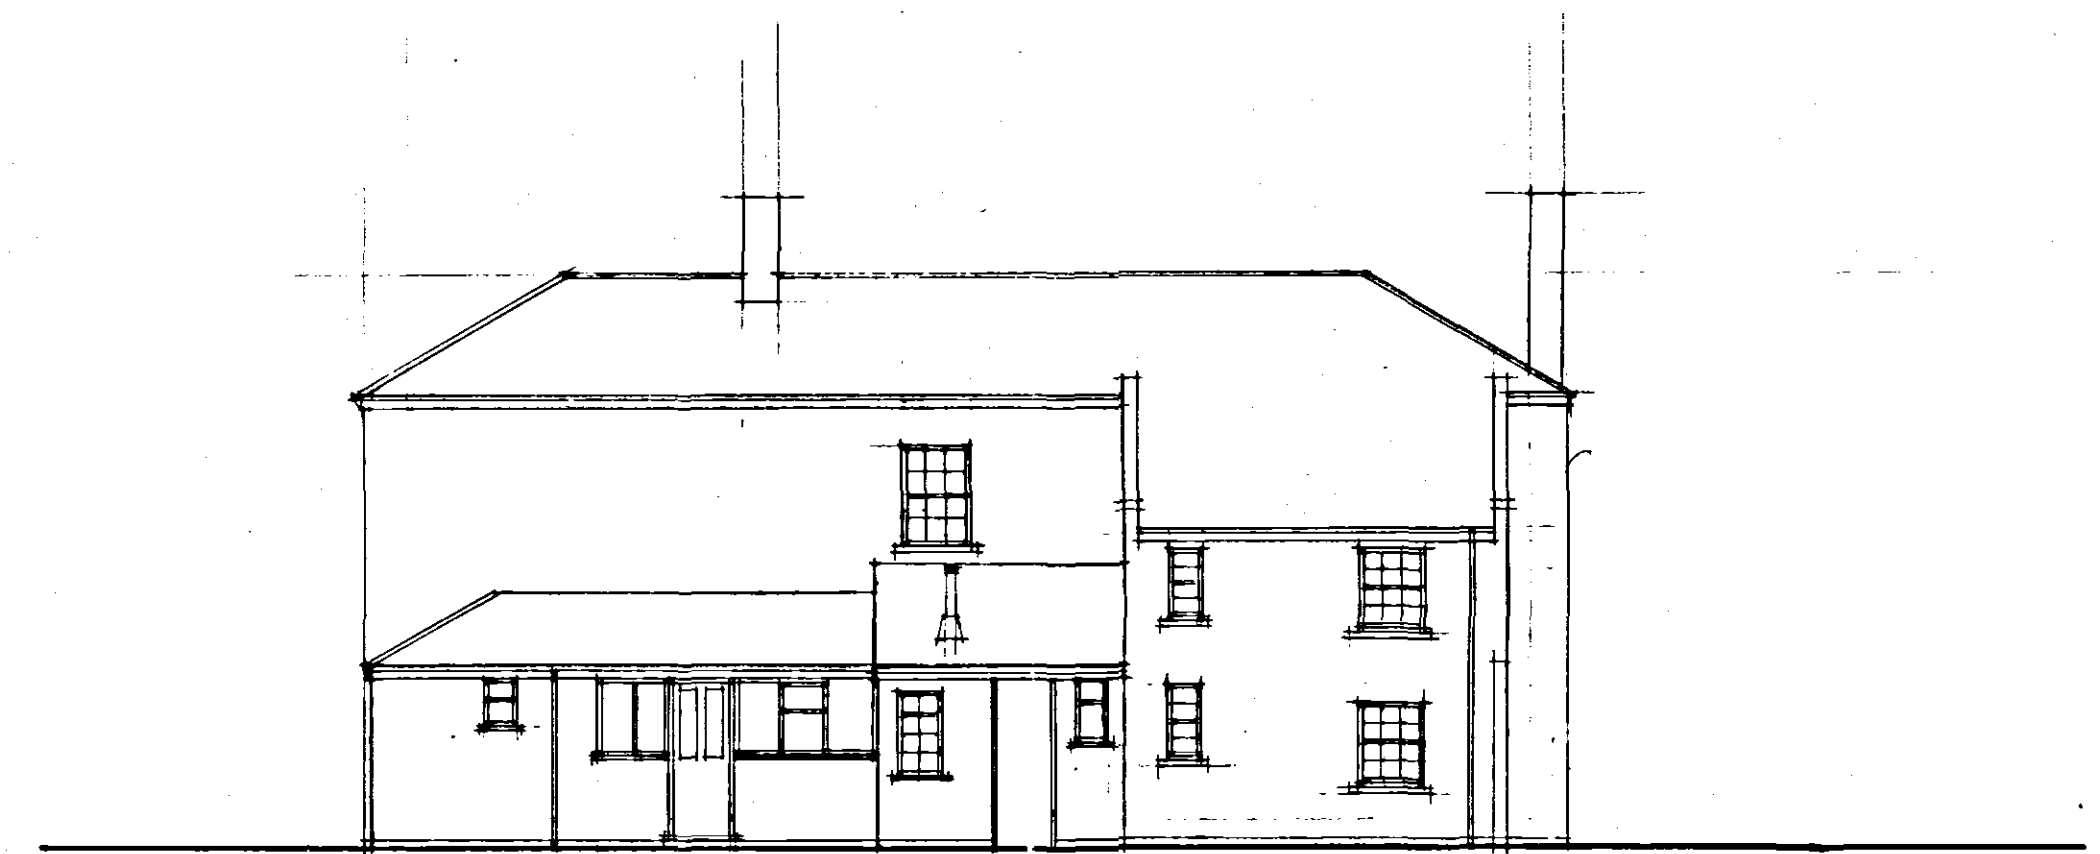


NORTH ELEVATION

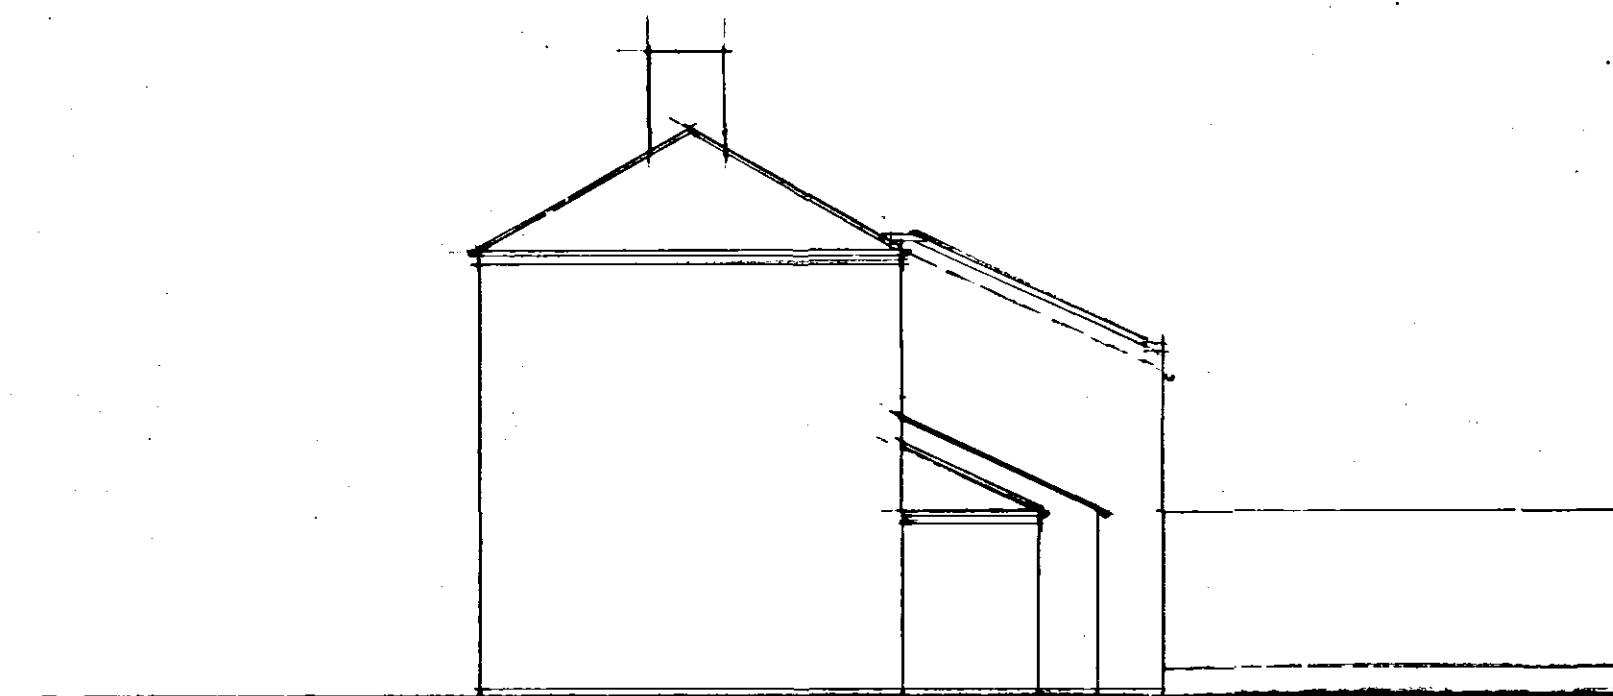

EAST ELEVATION.

**DETERMINED
PLAN**

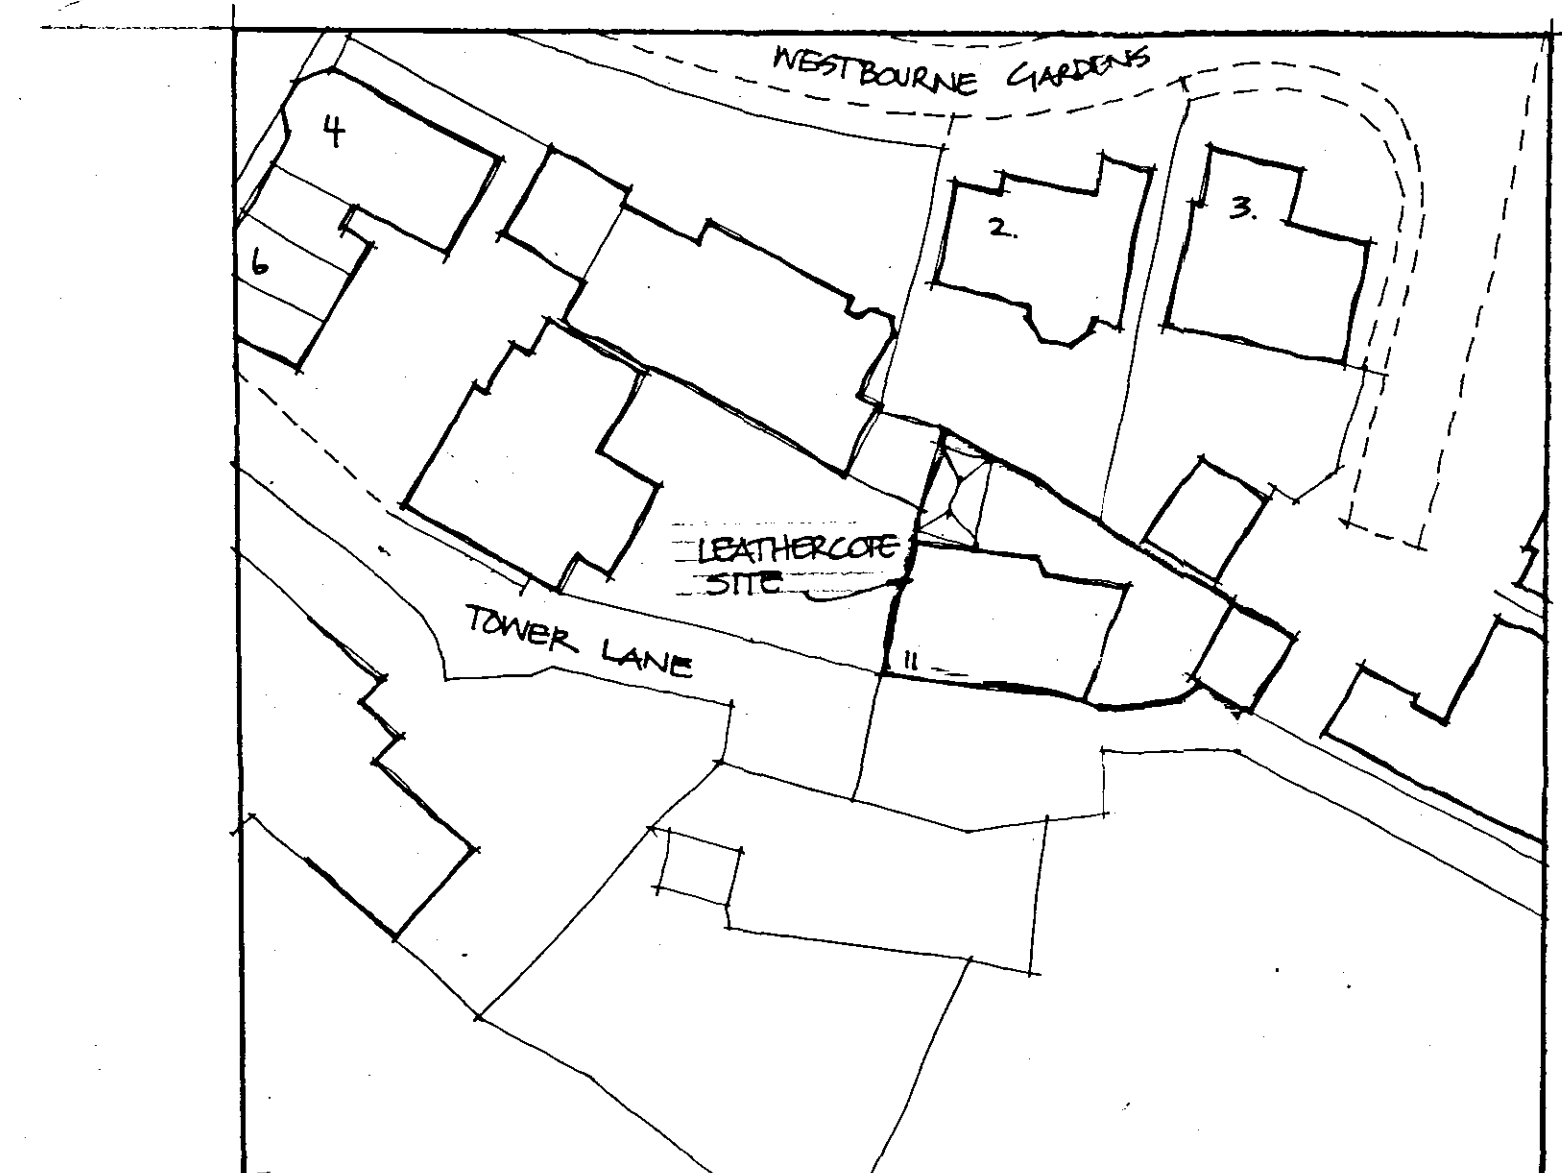

BLOCK PLAN SCALE 1:500

16/2/05

ISSUE	DESCRIPTION	APPR'd	DATE
PODDINGTONS Architectural Design Consultants Est. 1969 Unit 7, The Faxon Mill, Faxon Mill Lane, Finchbeck, Spalding, Lincs. PE11 3XQ Tel: (01775) 720806 Fax: (01775) 720877			
Client:	Mr. & Mrs. D. Pite.		
Project:	Proposed Alterations & Extension To Existing Dwelling.		
	Leathercote House, Tower Lane, Spalding.		
Drawing:	Plan As Existing.		
Drawn:	Scale:	Date:	Checked: Approved:
R.M.	1:50	Nov. 2005	
Org. No.	3256 - 001		Rev.