



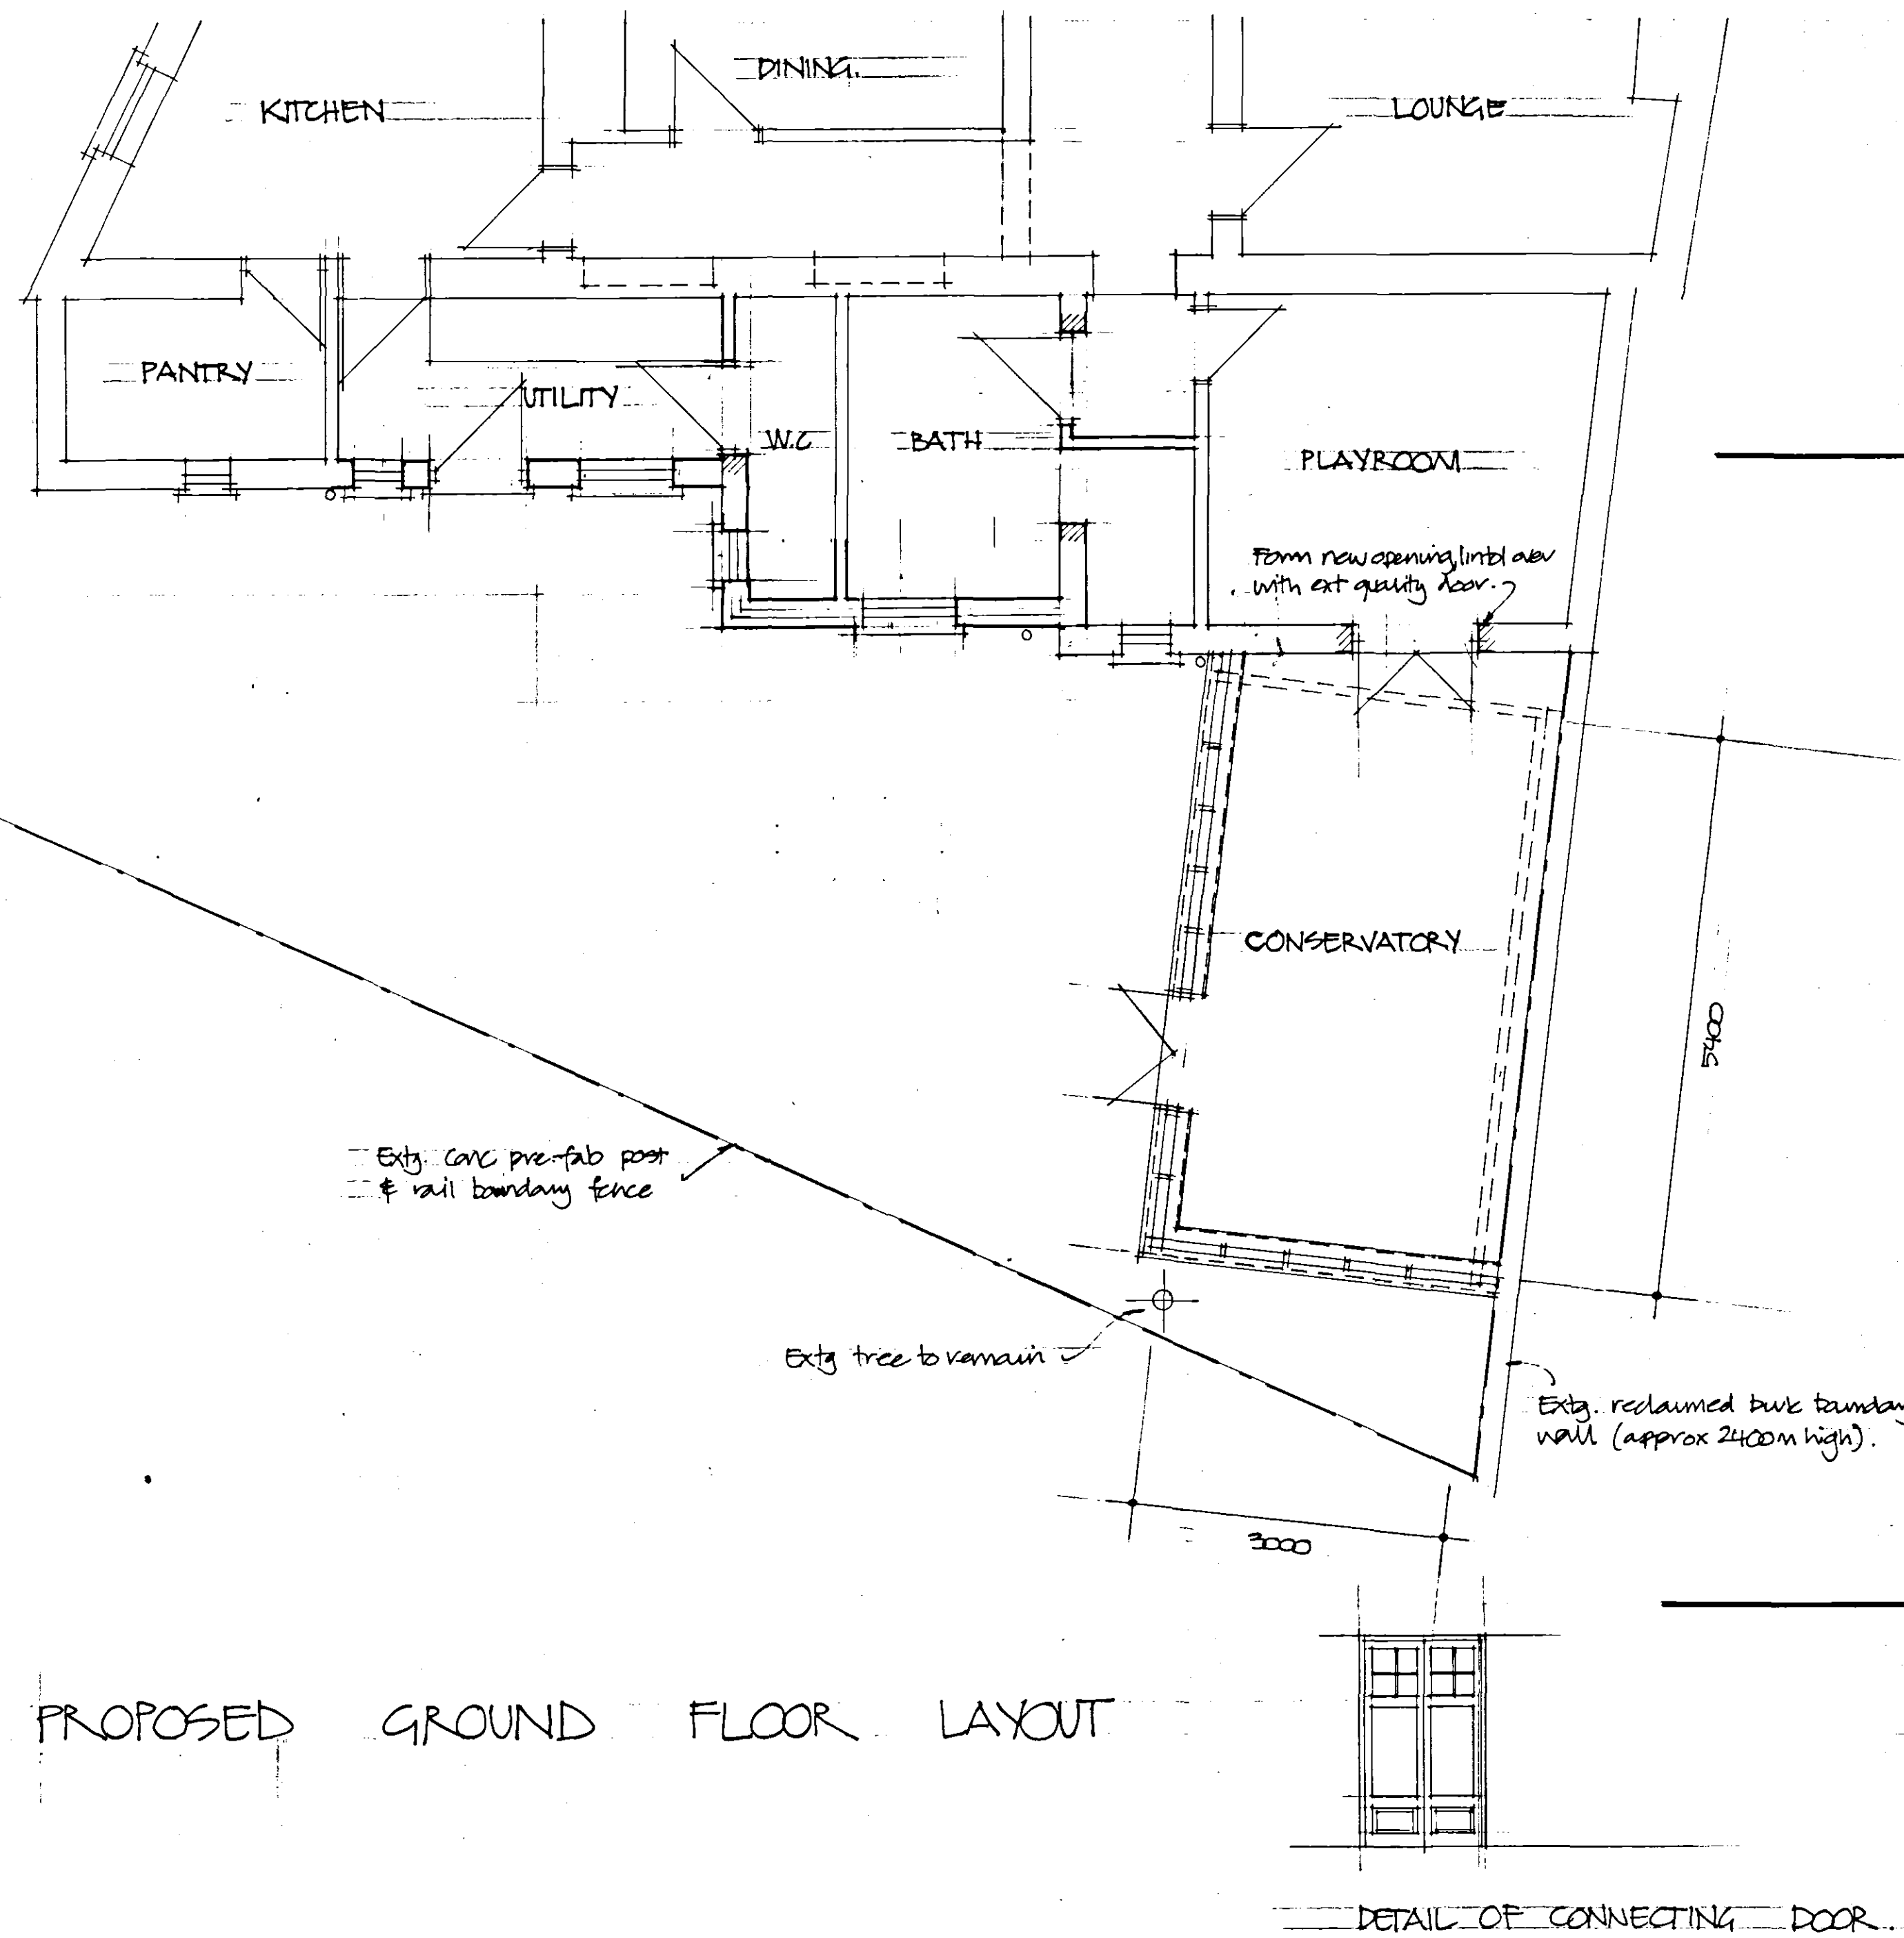


PROPOSED GROUND FLOOR LAYOUT

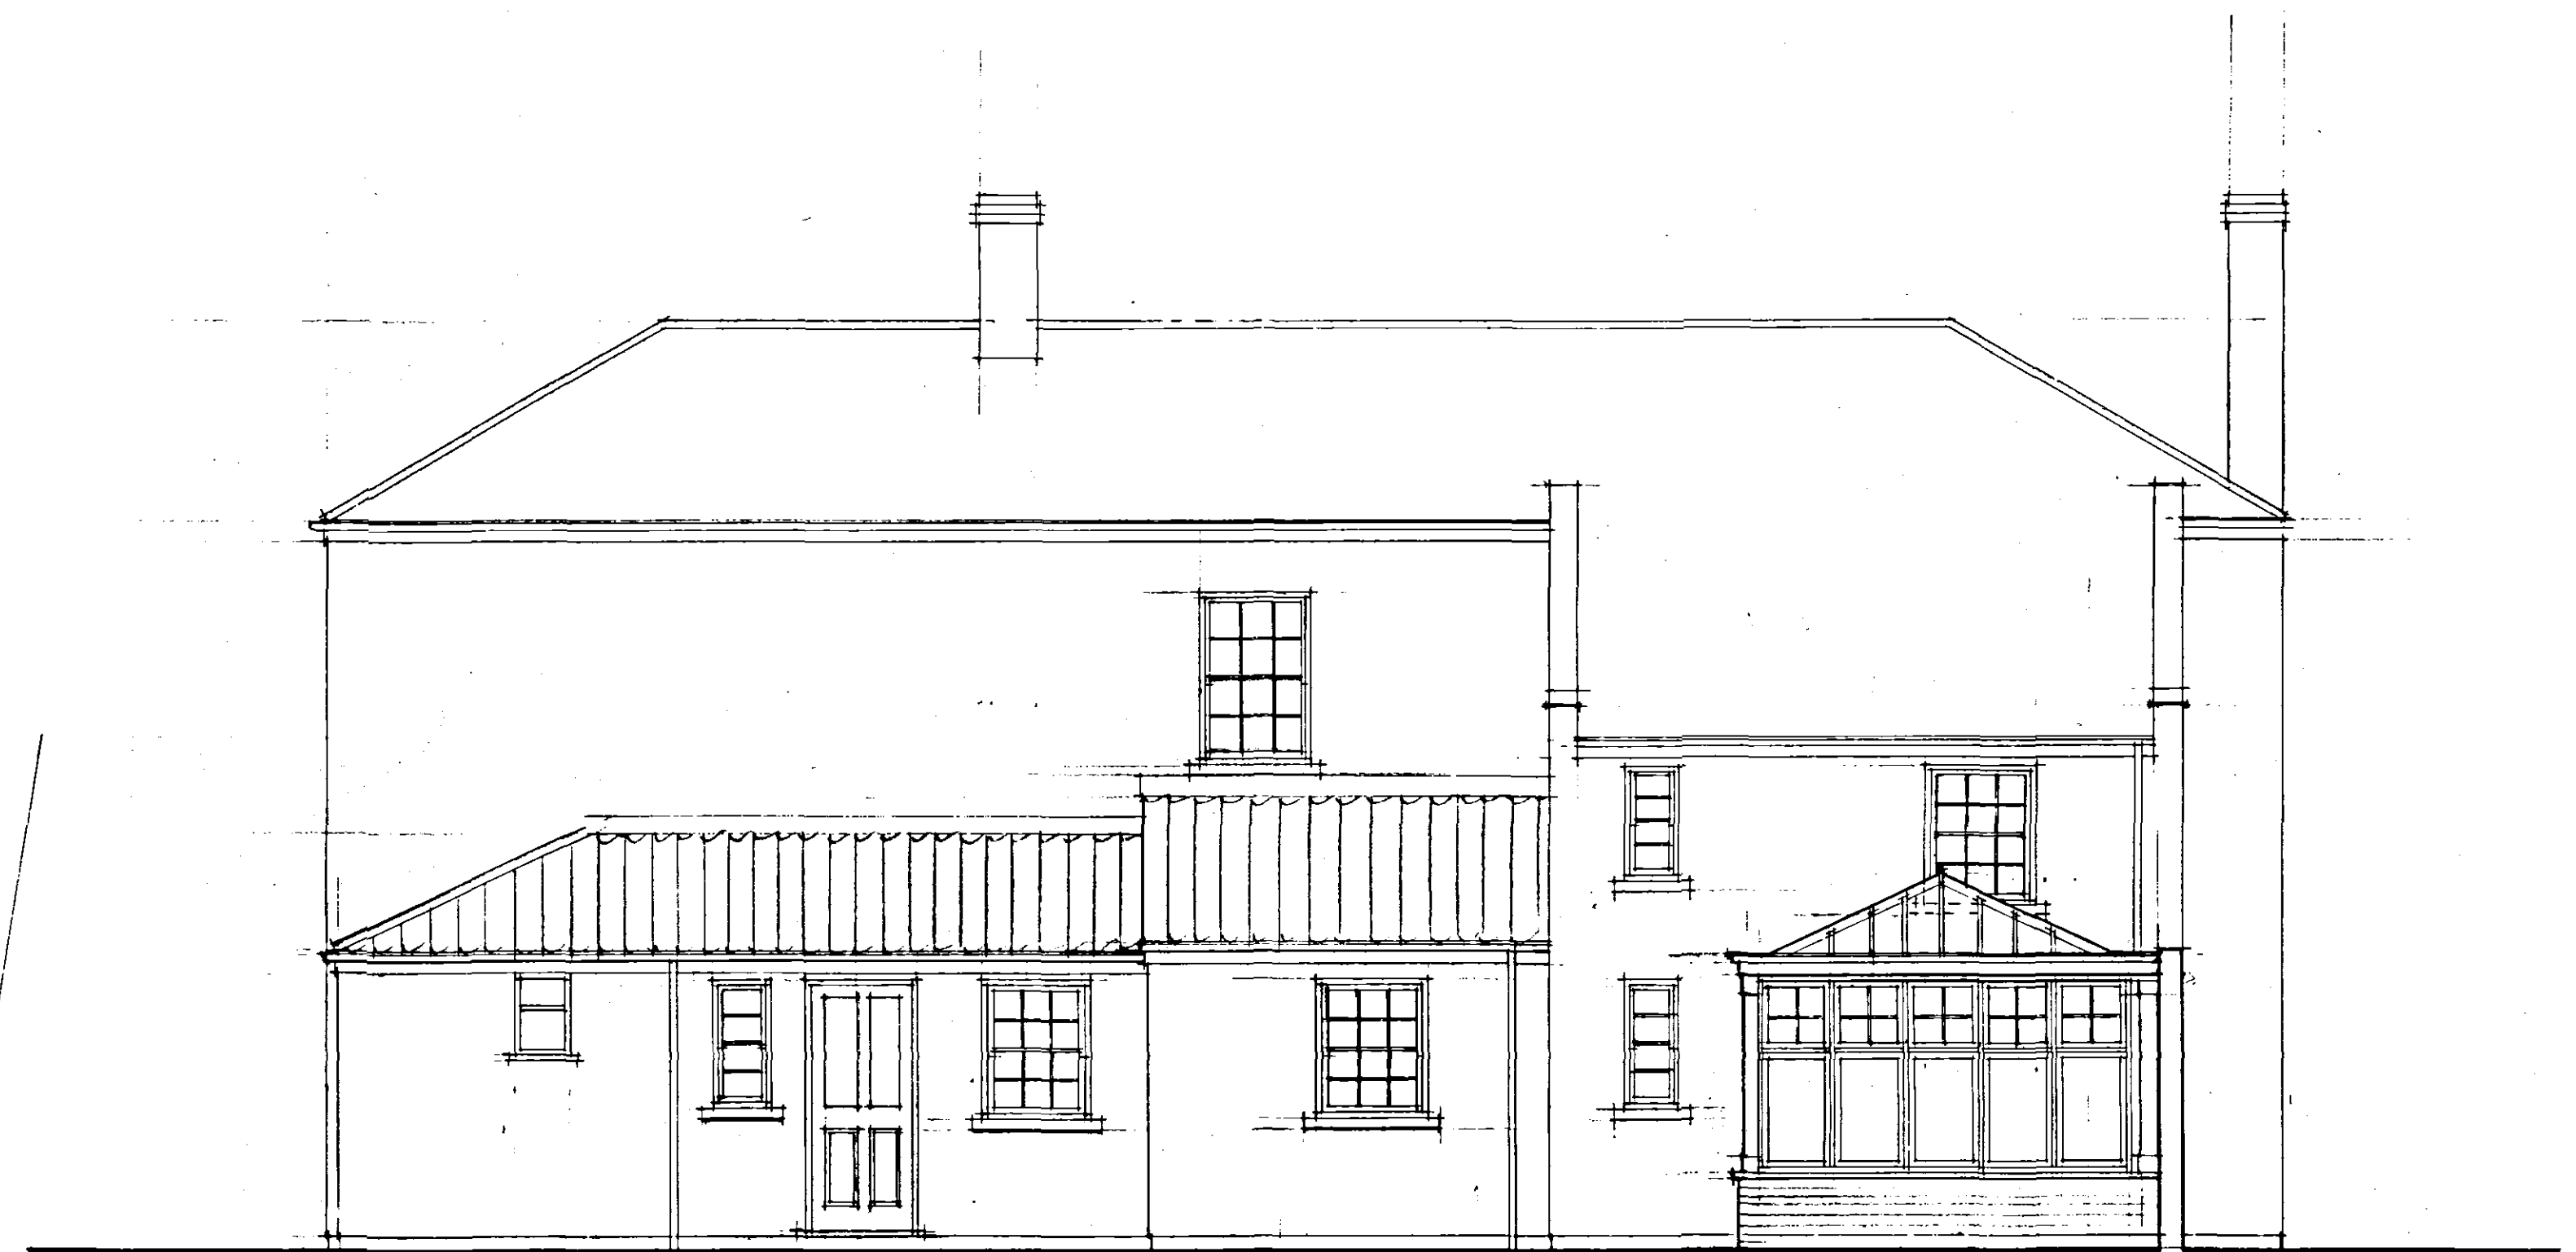

NORTH ELEVATION

NOTE  
 Walls - To be Blockwork cavity with with render to match exty. house.  
 Roof Covering - To be Reclaimed Clay Tiles.  
 Windows - To be purpose-made SW. vertical sliding box sash units to match exty window & cills exactly.

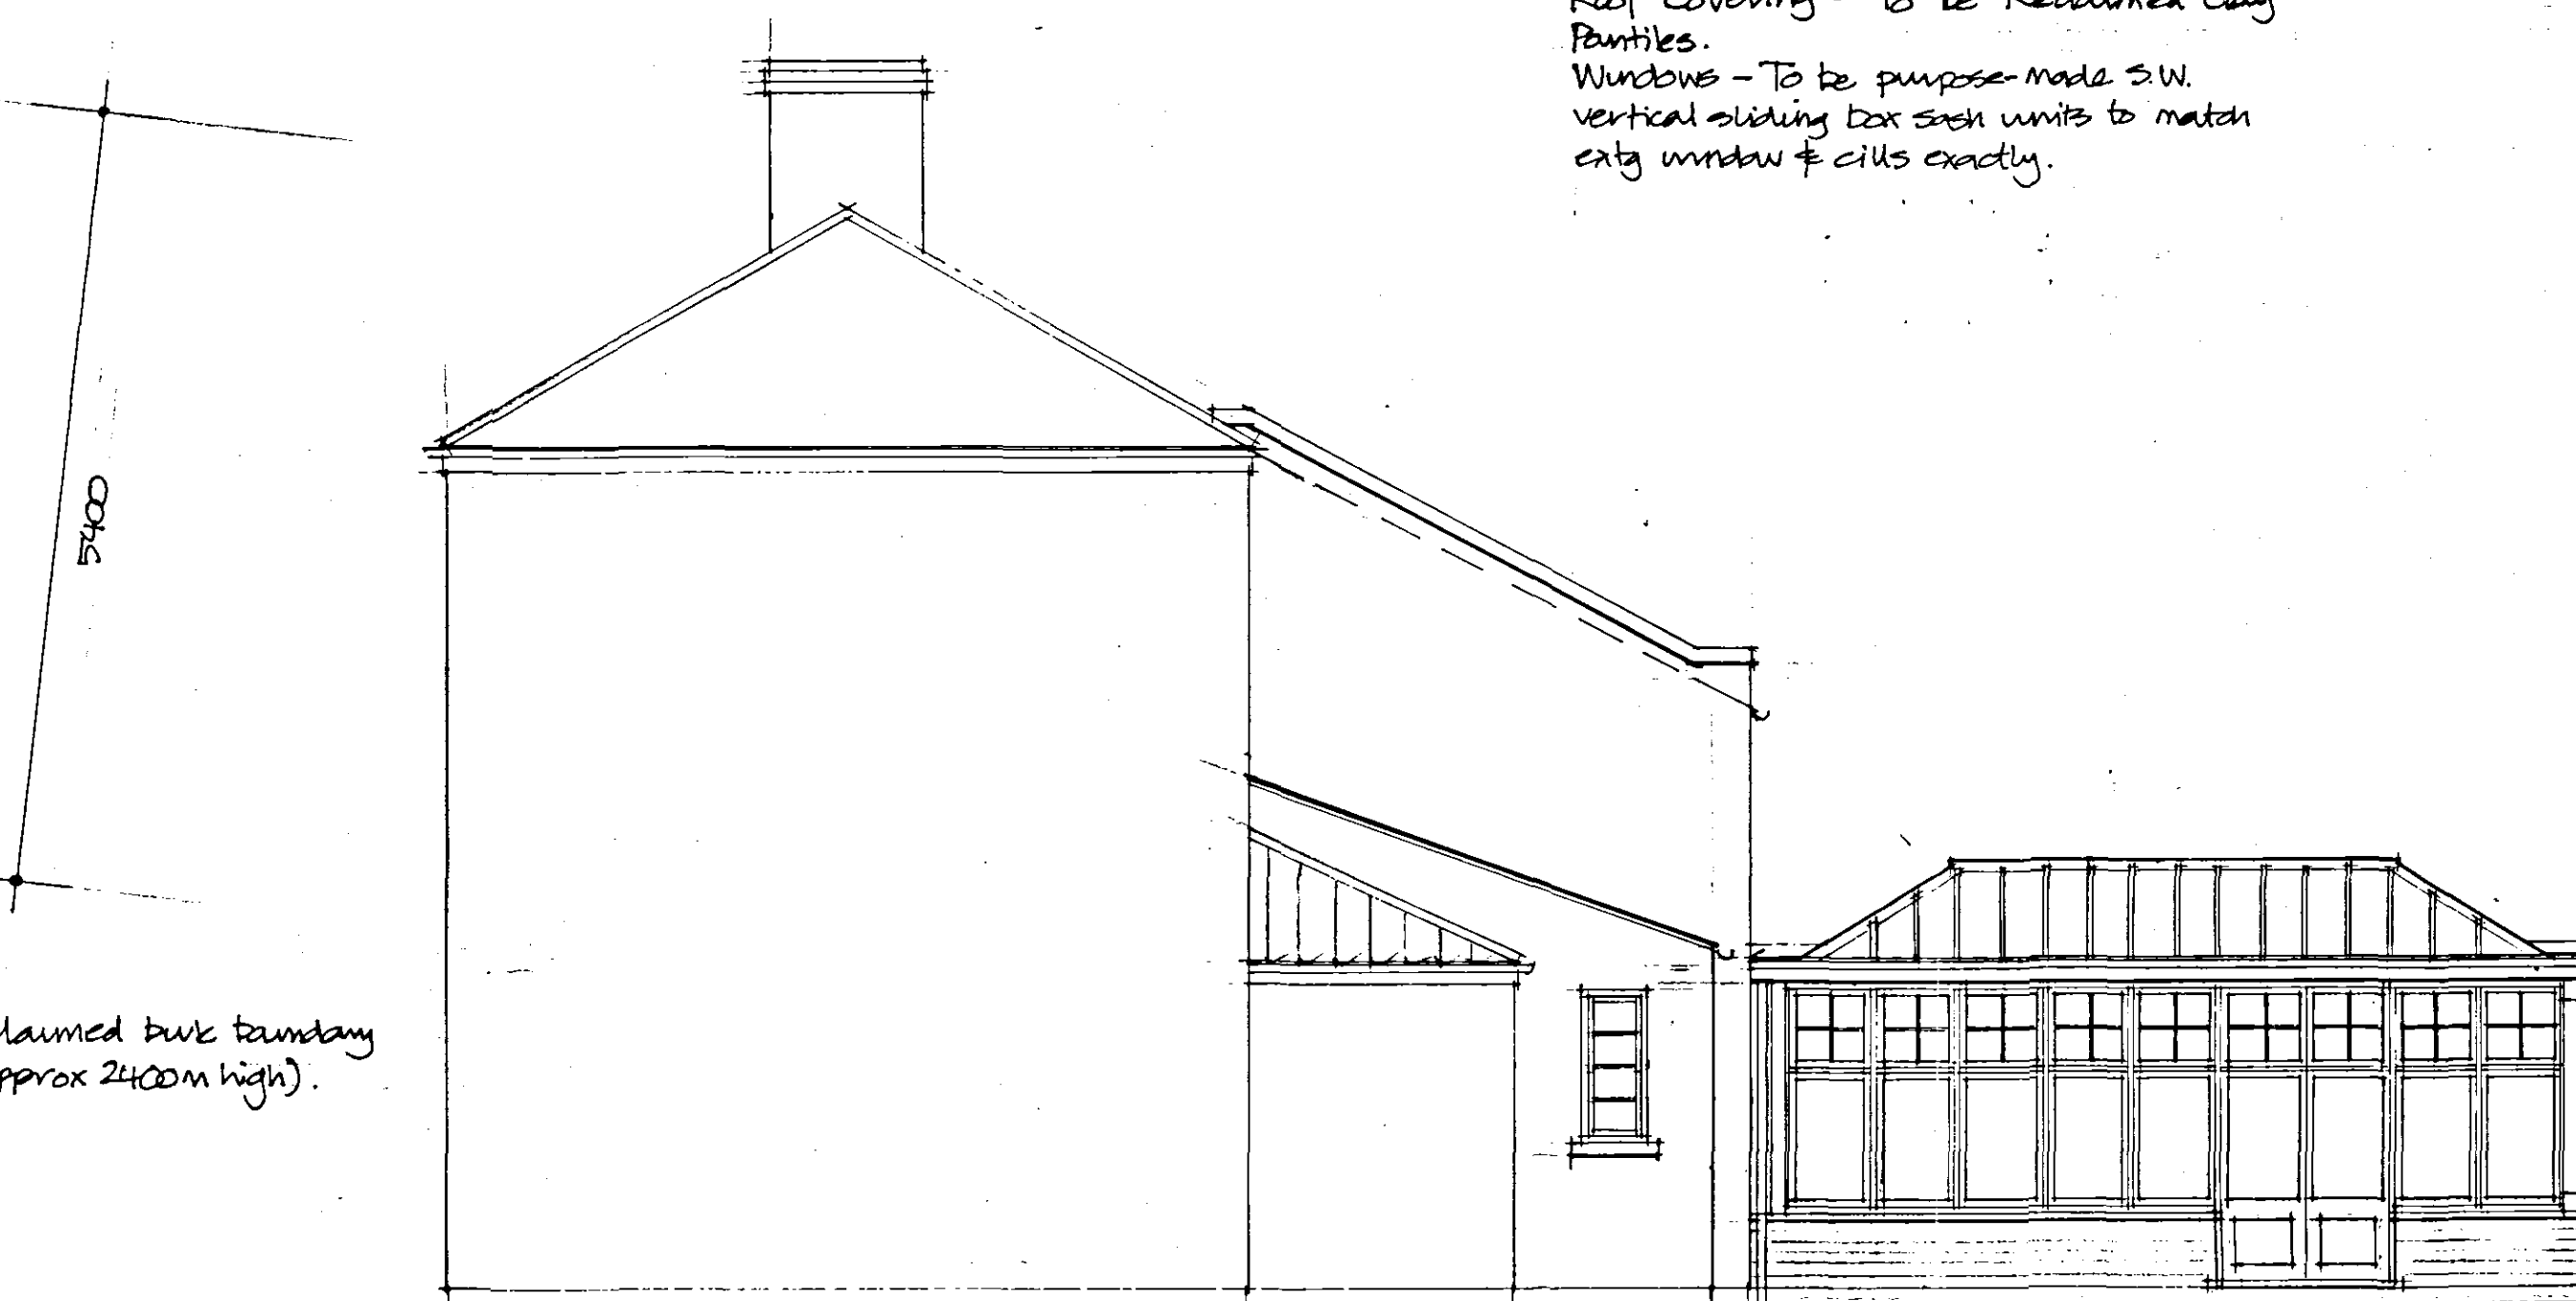

EAST ELEVATION

Reclaimed brick

DETERMINED PLAN

1682/051

PA/A-JAN06 Conservation Officer amendments added

AMENDED PLAN

Ref. A1

| ISSUE                                                            | DESCRIPTION | APPR'd          | DATE               |
|------------------------------------------------------------------|-------------|-----------------|--------------------|
| <b>PODDINGTONS</b>                                               |             |                 |                    |
| Architectural Design Consultants                                 |             |                 |                    |
| Est. 1969                                                        |             |                 |                    |
| Unit 7, The Flaxmill, Flaxmill Lane, Pinchbeck, Spalding, Lincs. |             |                 |                    |
| PE11 3XQ Tel. (01775) 720888 Fax. (01775) 720877                 |             |                 |                    |
| Client: Mr. & Mrs. D. Pite.                                      |             |                 |                    |
| Project: Proposed Alterations & Extension To Existing Dwelling.  |             |                 |                    |
| Leathercote House, Tower Lane, Spalding.                         |             |                 |                    |
| Drawing: Plan As Proposed.                                       |             |                 |                    |
| Drawn: R.M.                                                      | Scale: 1:50 | Date: Nov. 2005 | Checked: Approved. |
| Dwg. No. 3256 - 002                                              | Rev.        |                 |                    |