

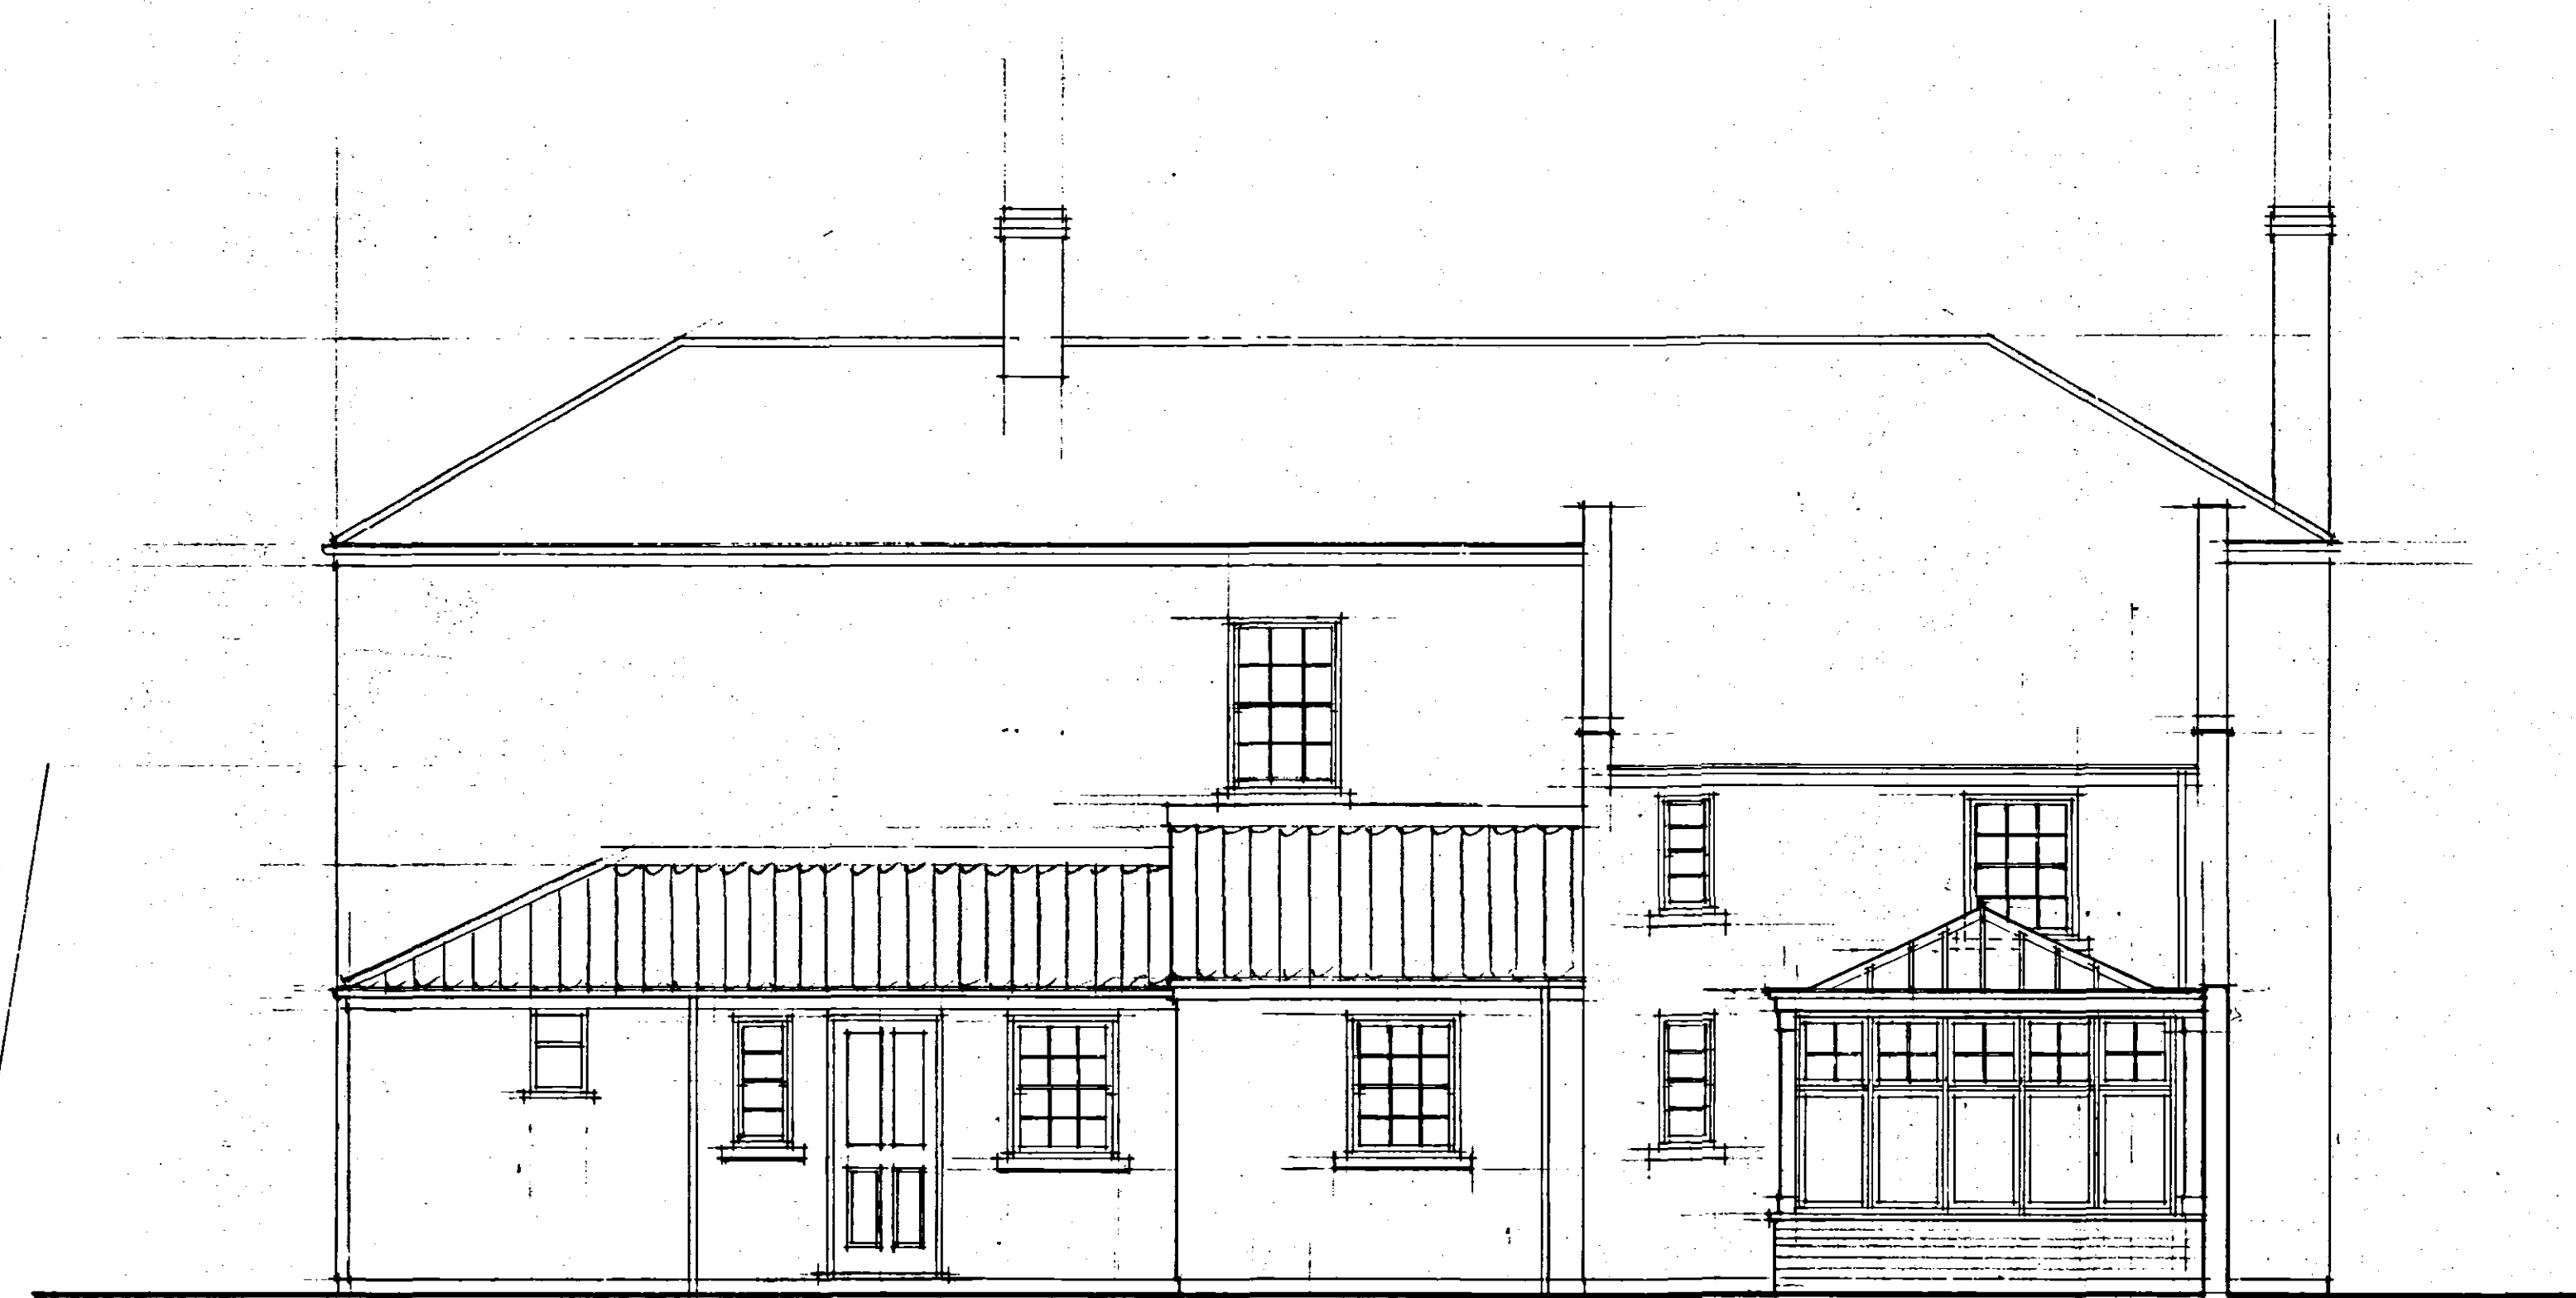


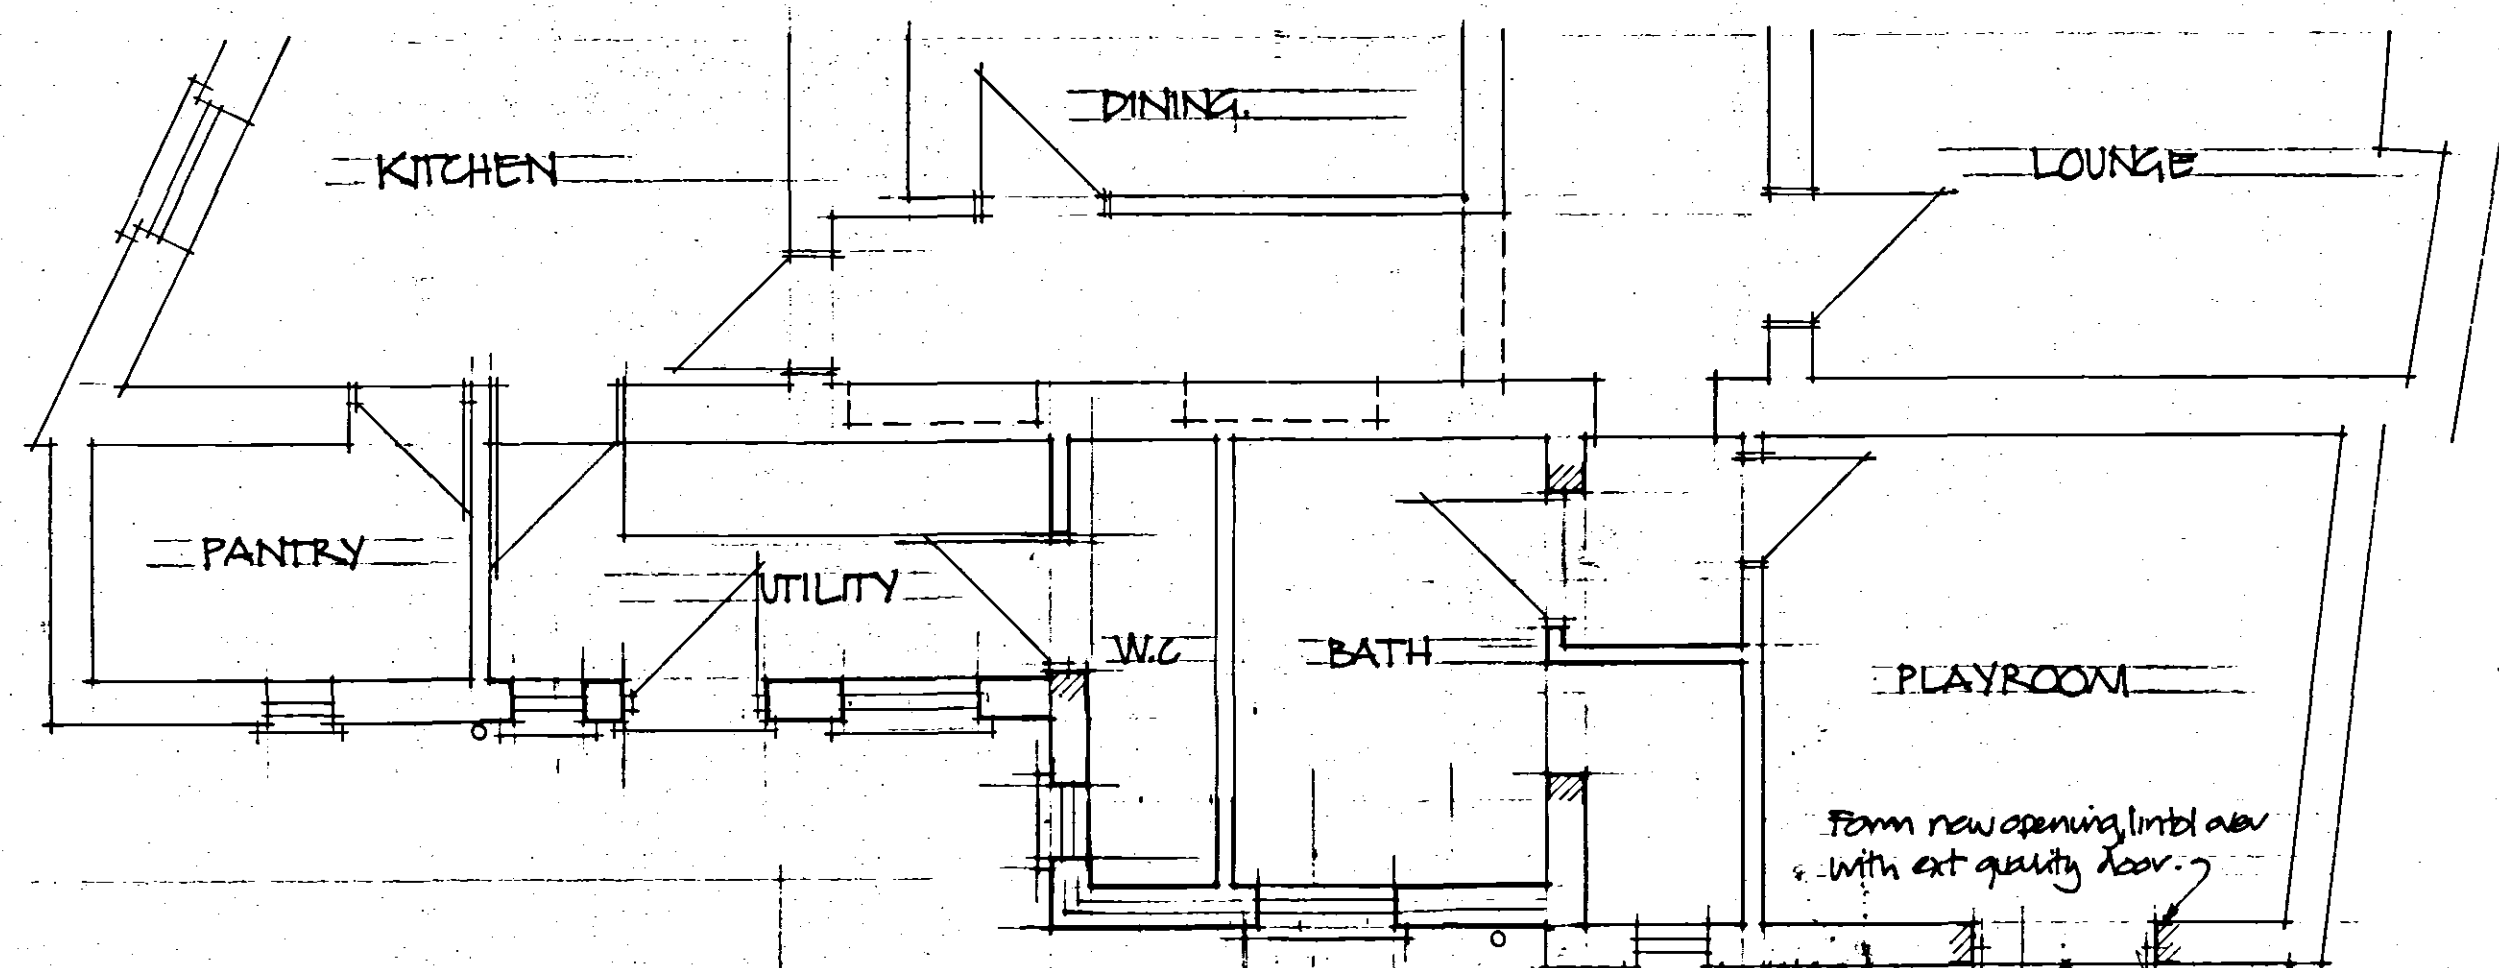

NORTH ELEVATION

NOTE
 Walls - To be Blackware cavity with with render to match extg. house.
 Roof Covering - To be Reclaimed Clay Tiles.
 Windows - To be purpose-made S.W. vertical sliding box sash units to match extg window & cills exactly.

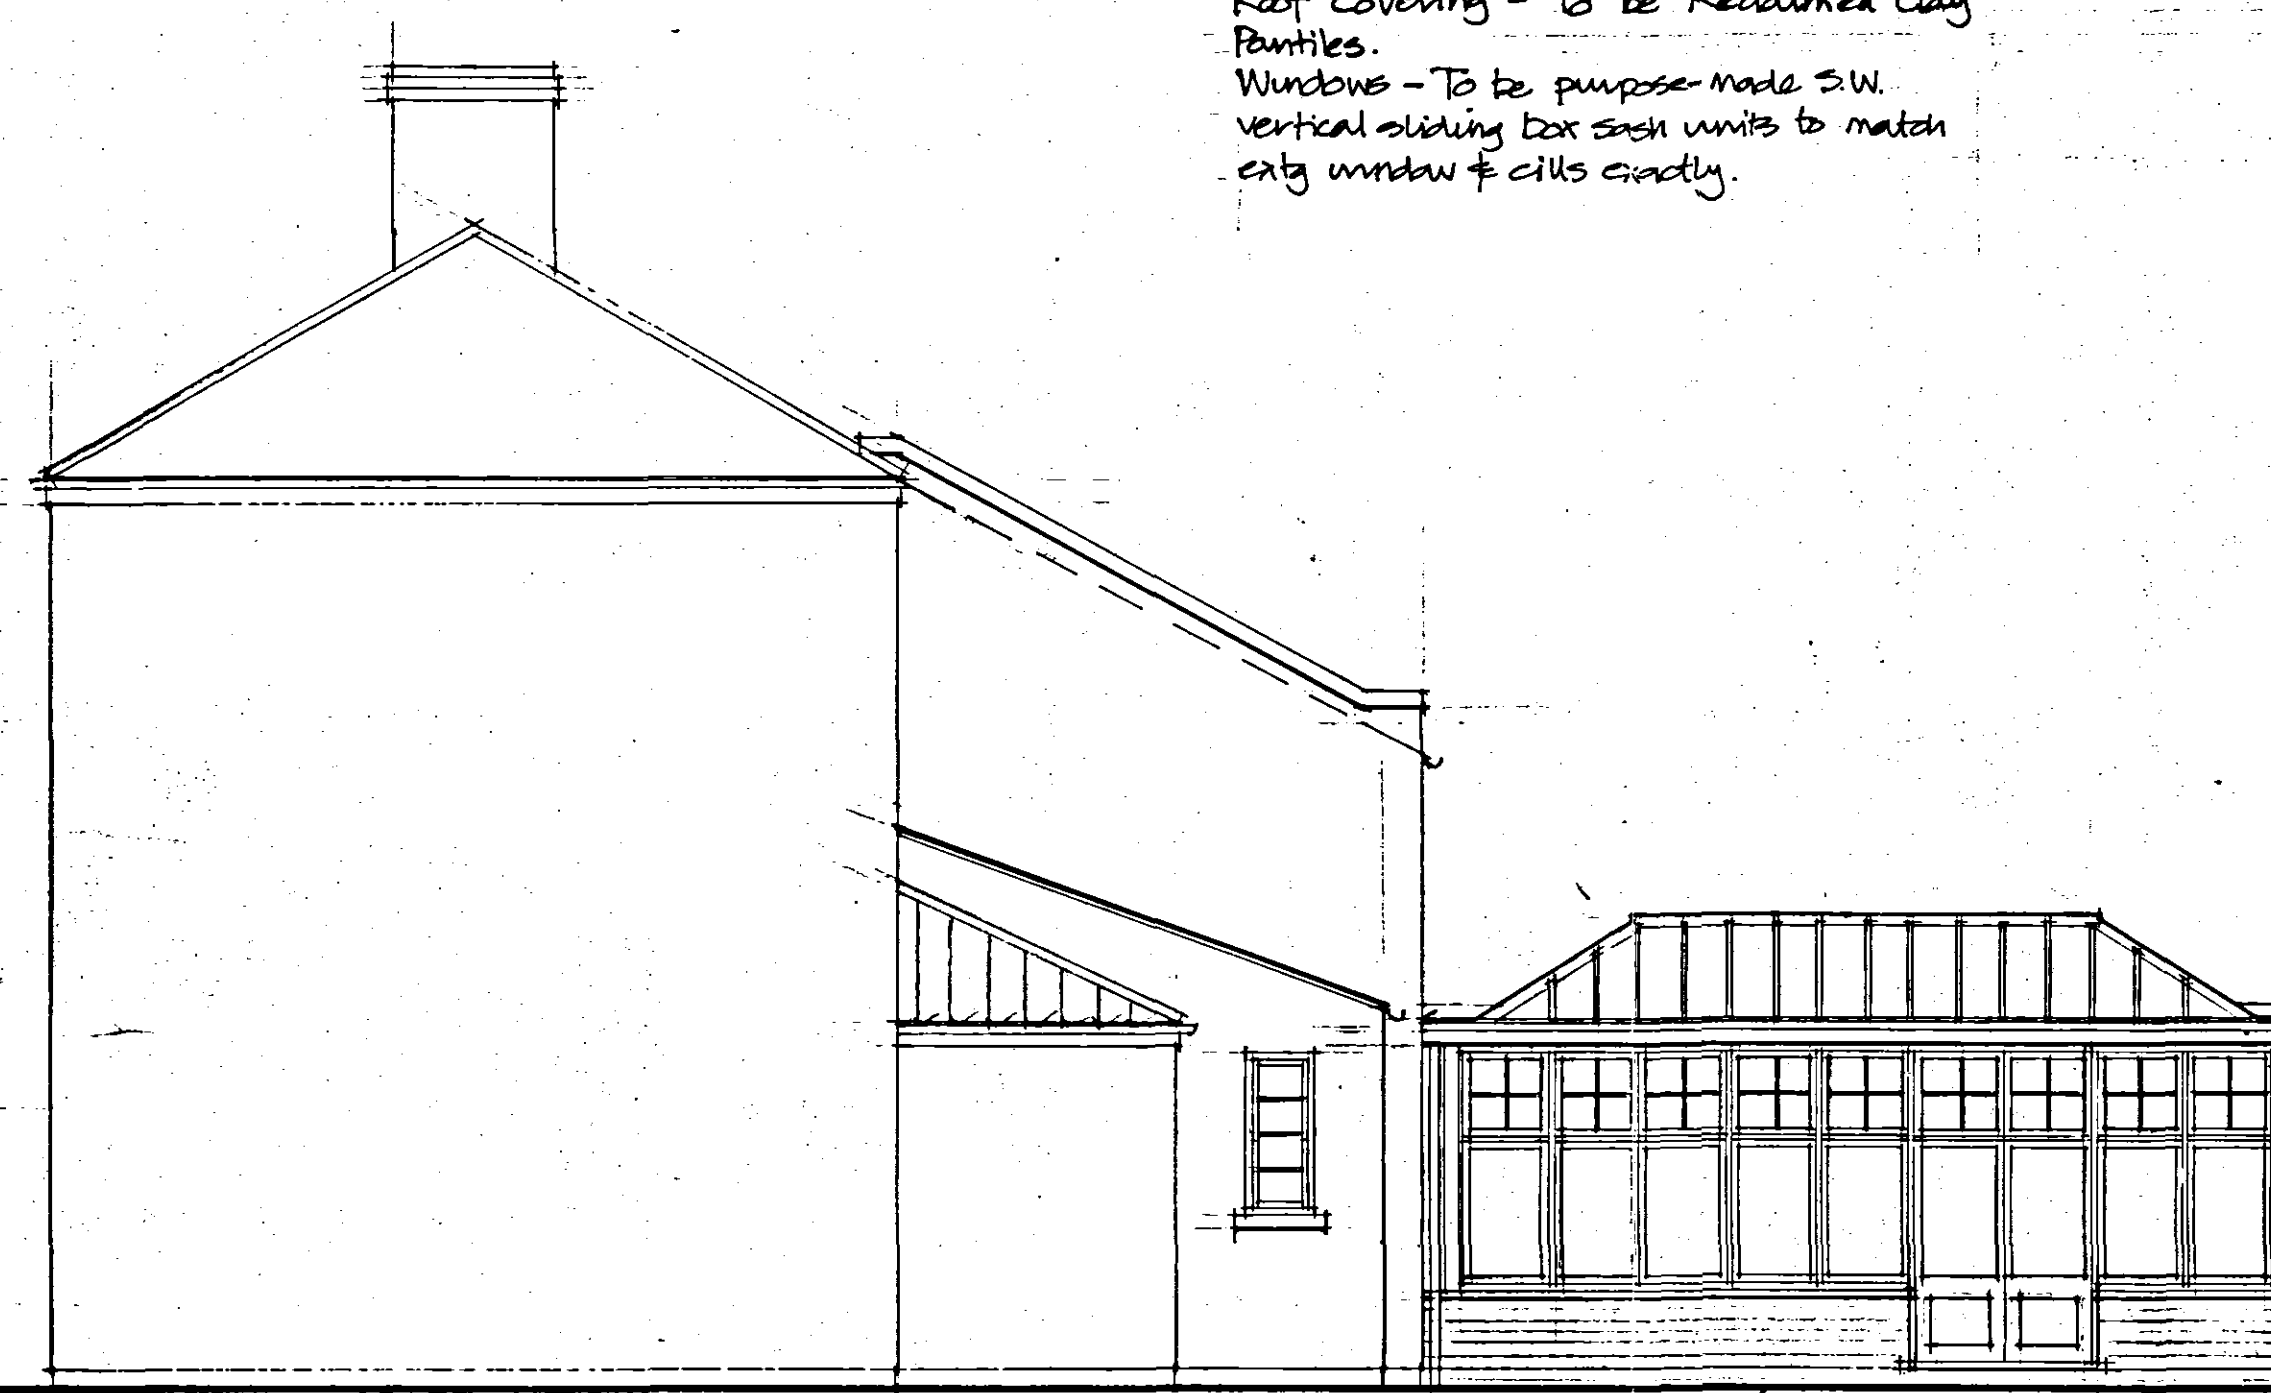

EAST ELEVATION

DETERMINED
 PLAN

20 JAN 2005
 1683/05

PA/A - Jan 05 Conservation Officer
 amendments added.

Extg. conc. pre-fab. post
 & rail boundary fence


Extg. tree to remain

Extg. reclaimed brick boundary
 wall (approx 2400m high)

3000

5400

PROPOSED GROUND FLOOR LAYOUT

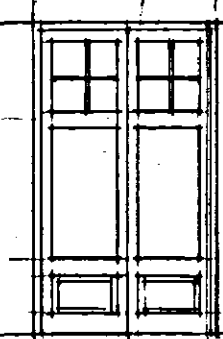

DETAIL OF CONNECTING DOOR

AMENDED PLAN

Ref: A-1

ISSUE	DESCRIPTION	APPR'D	DATE
PODDINGTONS Architectural Design Consultants Est. 1969 Unit 7, The Flourmill, Flourmill Lane, Pinchbeck, Spalding, Lincs. PE11 3XQ Tel: (01775) 720868 Fax: (01775) 720877			
Client:	Mr. & Mrs. D. Pite.		
Project:	Proposed Alterations & Extension To Existing Dwelling.		
	Leathercote House, Tower Lane, Spalding.		
Drawing:	Plan As Proposed.		
Drawn:	Scale:	Date:	Checked/Approved:
R.M.	1:50	Nov. 2005	
Org. No.	3256 - 002	Rev.	