

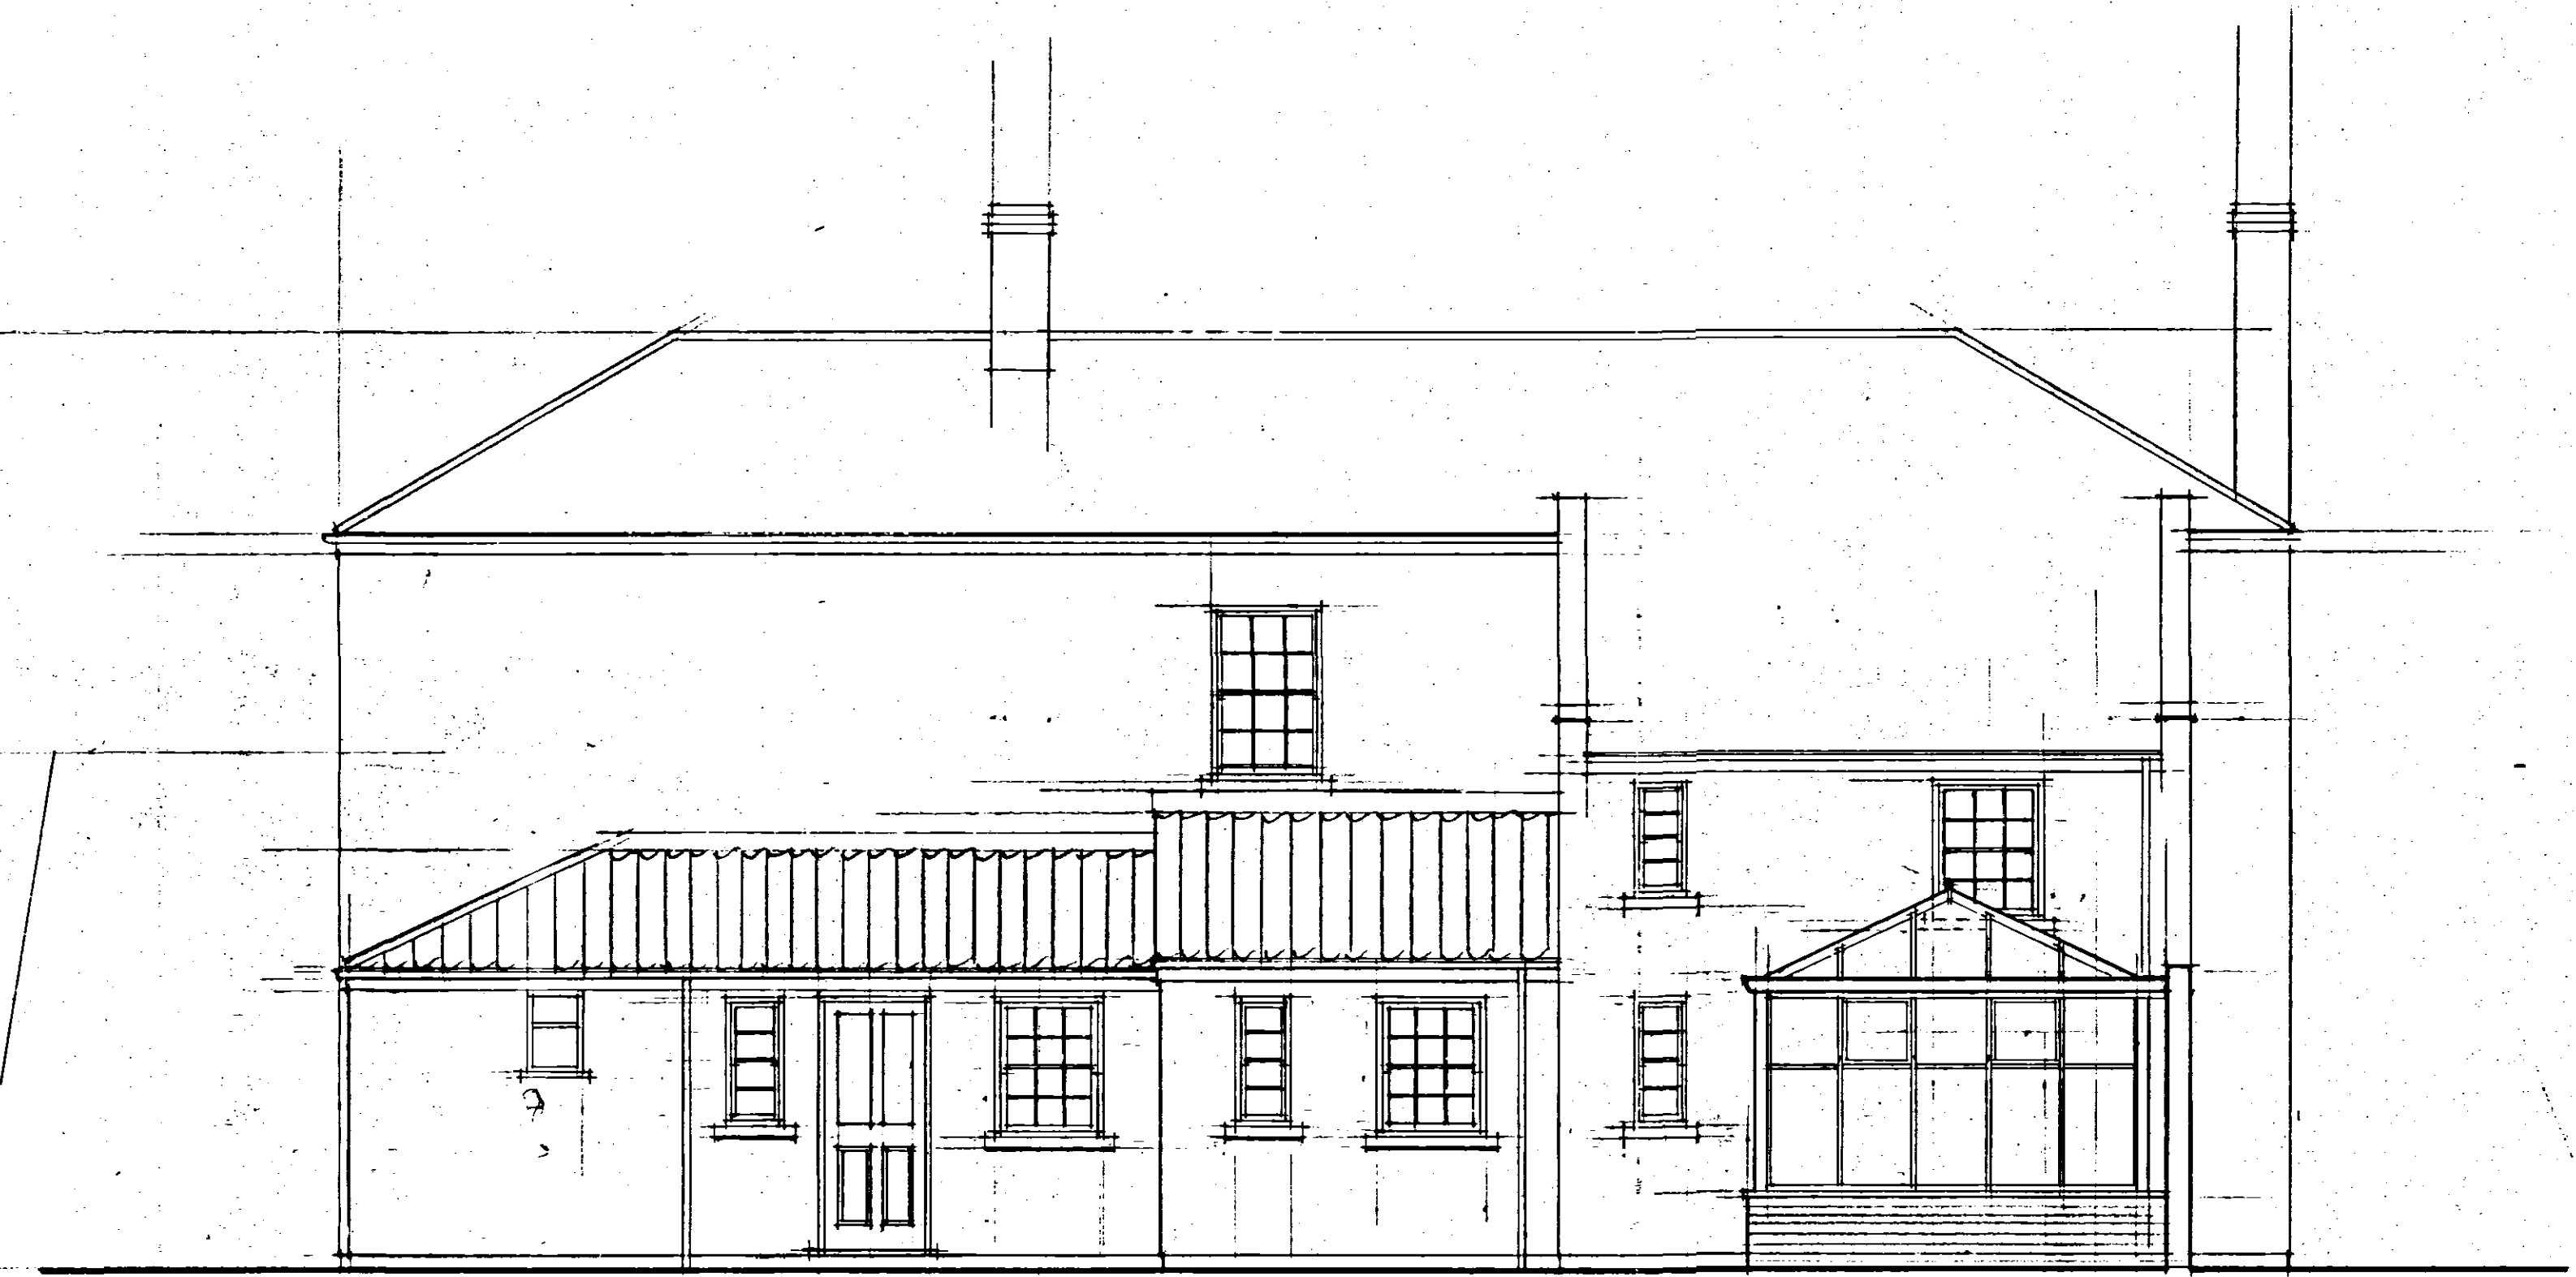


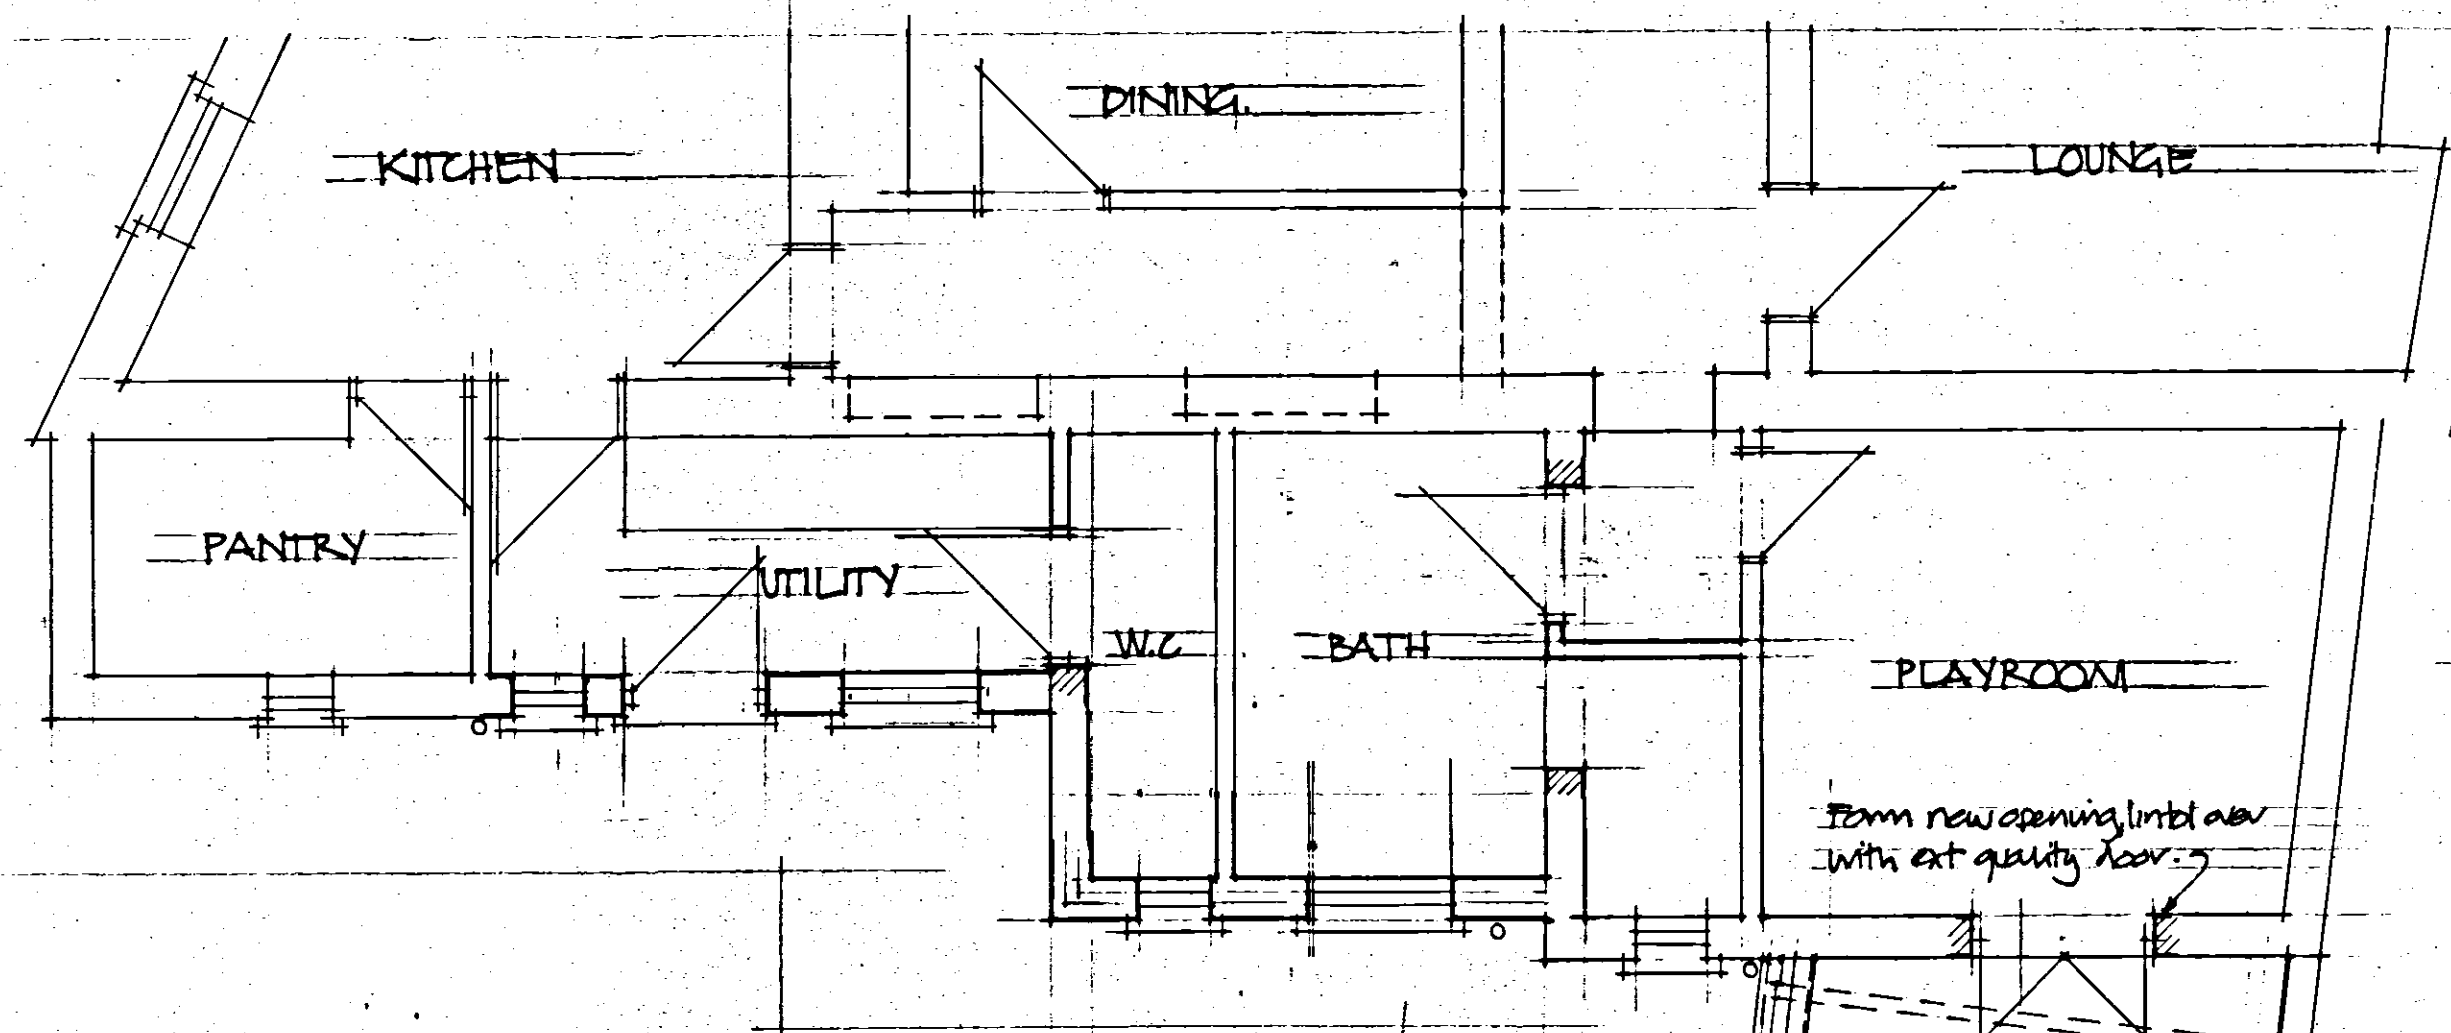

NORTH ELEVATION

NOTE
 Walls - To be Blockwork cavity with with render to match ext. house.
 Roof Covering - To be Reclaimed Clay Tiles.
 Windows - To be purpose-made S.W. Vertical sliding box sash units to match exty window & cills exactly.

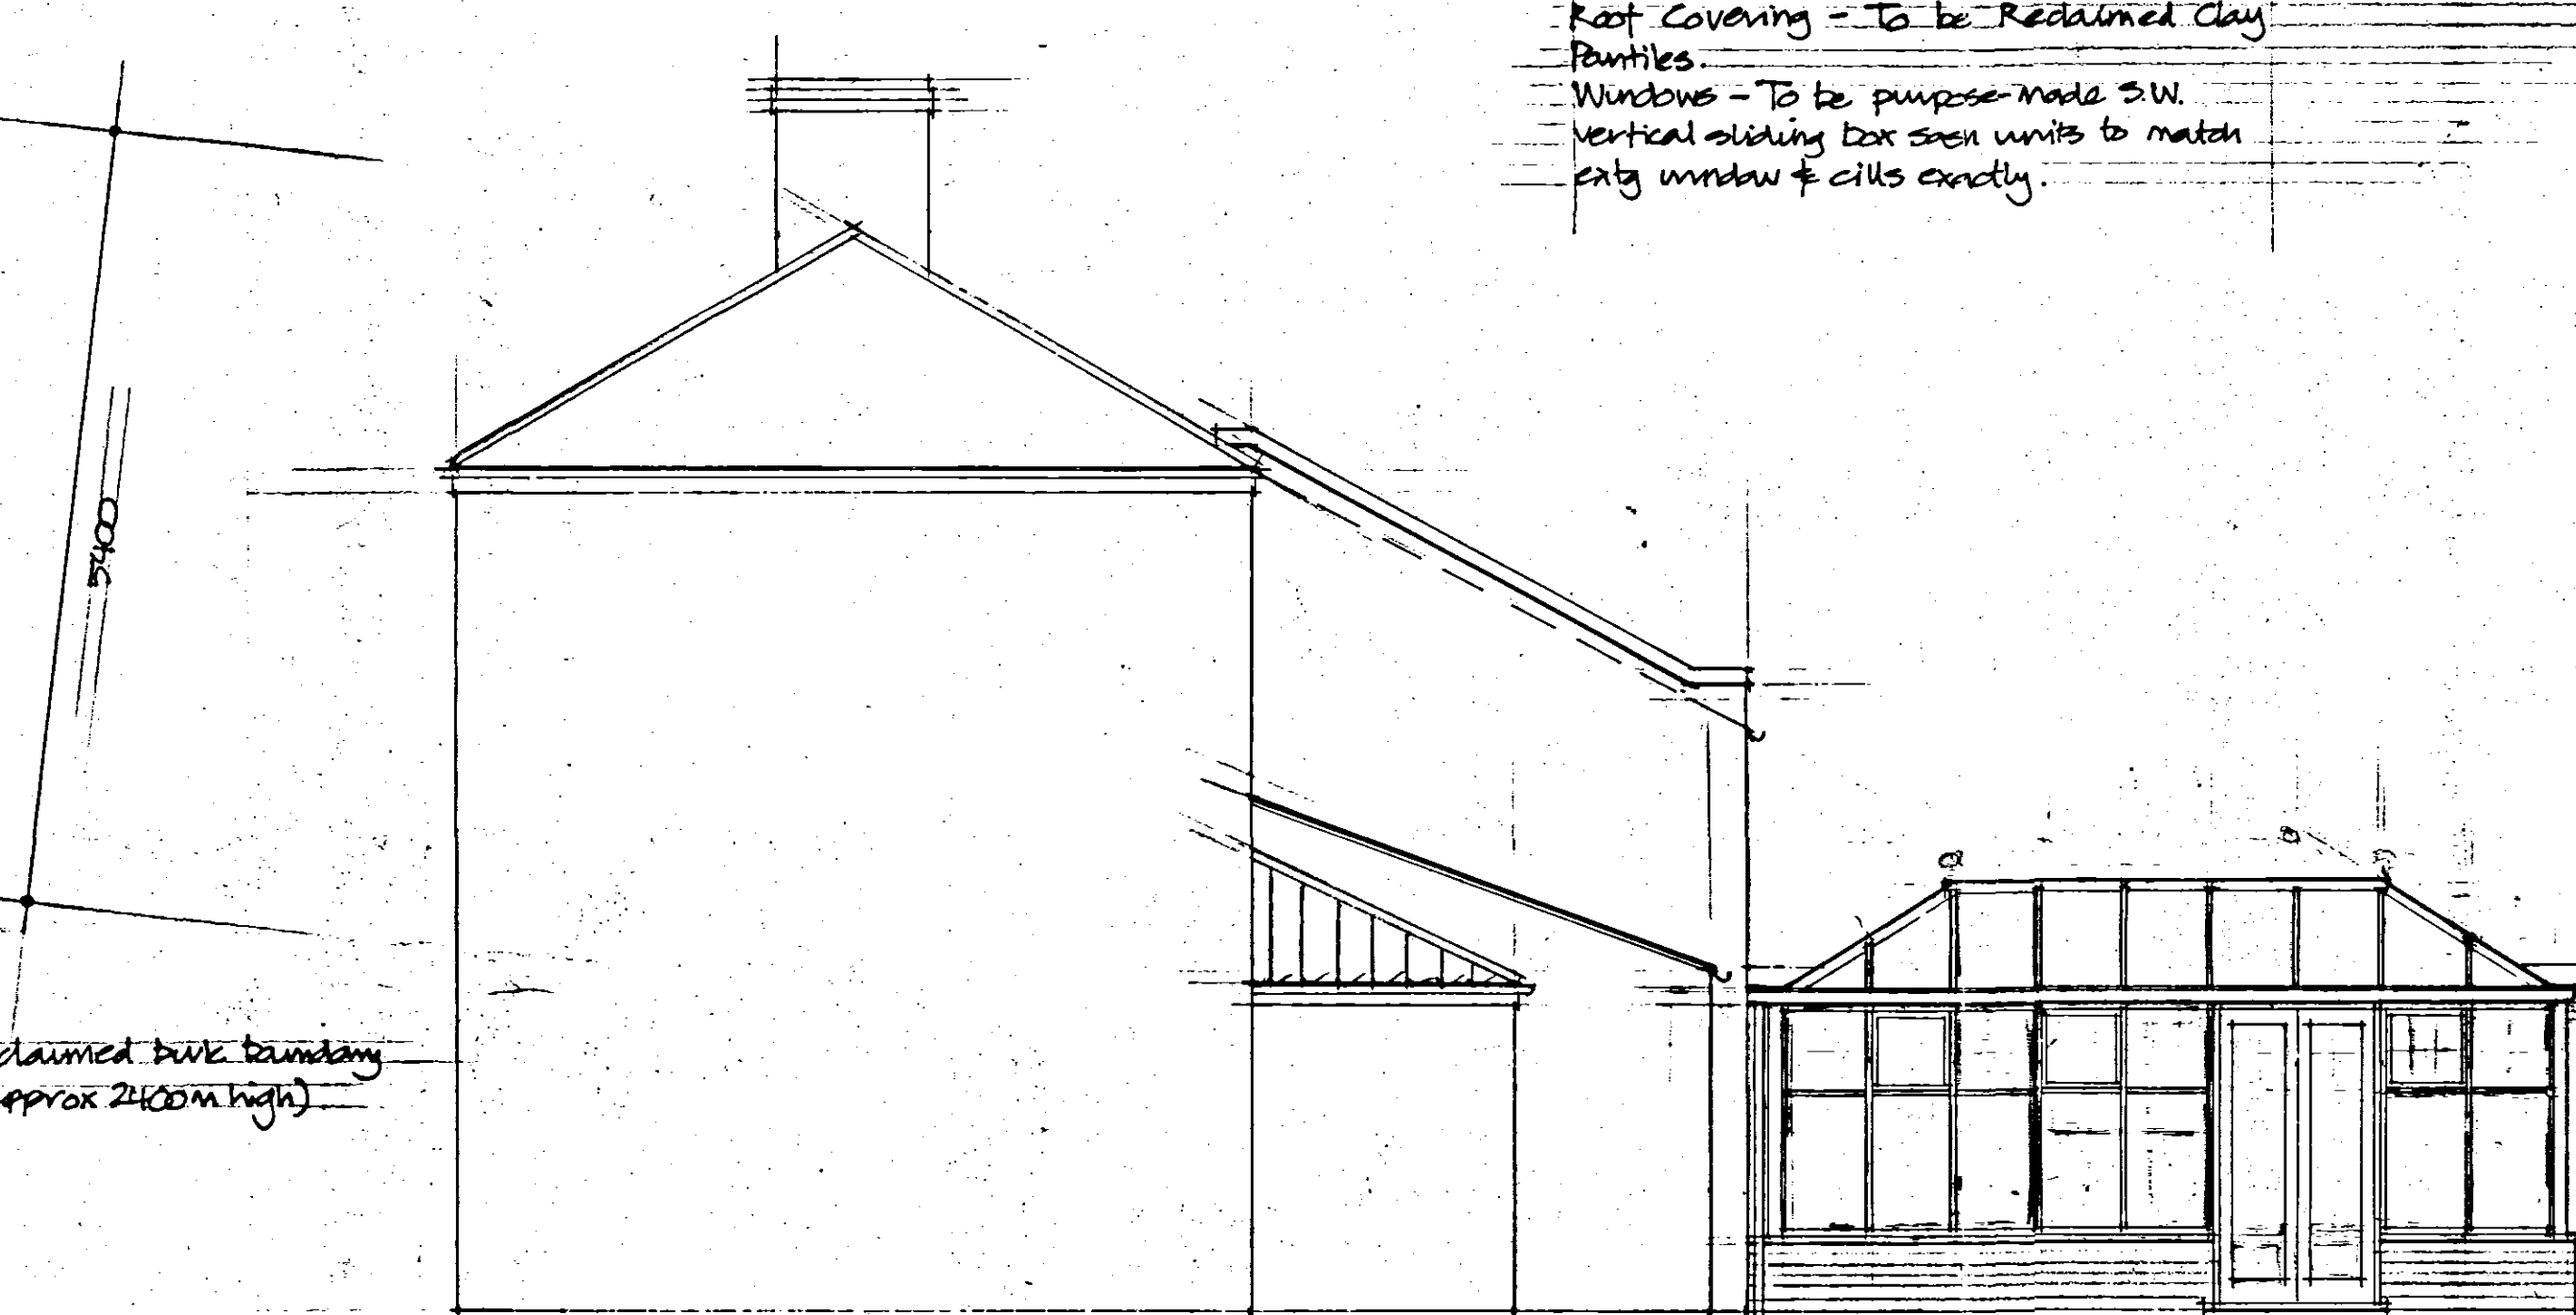

EAST ELEVATION

SUPERSEDED

Planning & Development
 - 9 DEC 2005
 Ref: 1683105

Deepen
 for
 slight
 structural
 defect.
 + plants
 remain

PROPOSED GROUND FLOOR LAYOUT

ISSUE	DESCRIPTION	APPR'd	DATE
PODDINGTONS Architectural Design Consultants Est. 1969 Unit 7, The Flaxmill, Flaxmill Lane, Pinchbeck, Spalding, Lincoln PE11 3XQ Tel. (01775) 720666 Fax. (01775) 720677			
Client:	Mr. & Mrs. D. Pite.		
Project:	Proposed Alterations & Extension To Existing Dwelling.		
Drawing:	Plan As Proposed.		
Drawn:	Scale:	Date:	Checked:
R.M.	1:50	Nov. 2005	Approved:
Dwg. No.	3256 - 002		Rev.