



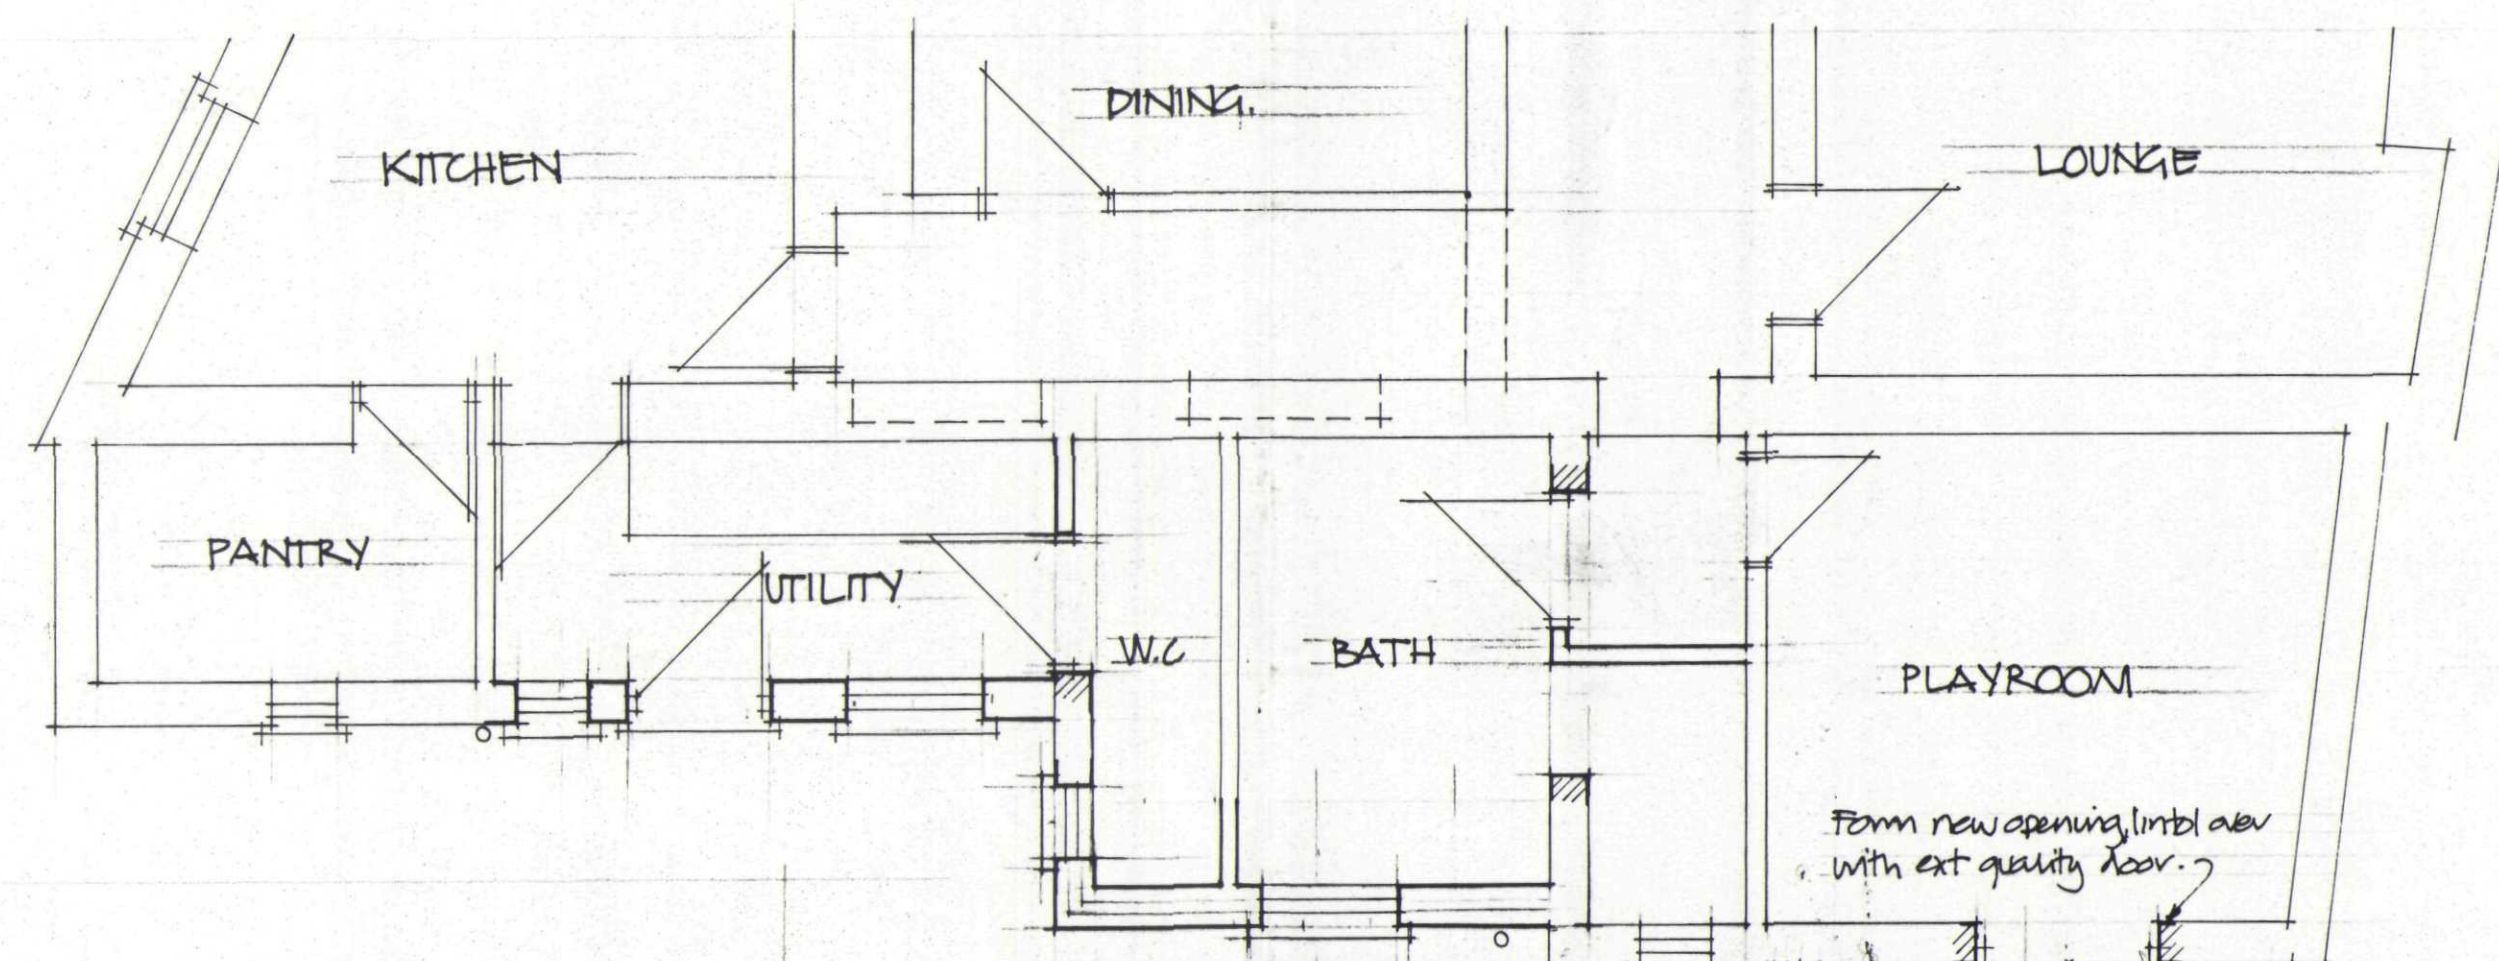


NORTH ELEVATION

NOTE
Walls - To be Blockwork cavity with render to match extg. house.
Roof Covering - To be Reclaimed Clay Tiles.
Windows - To be purpose-made S.W. vertical sliding box sash units to match extg window & cills exactly.

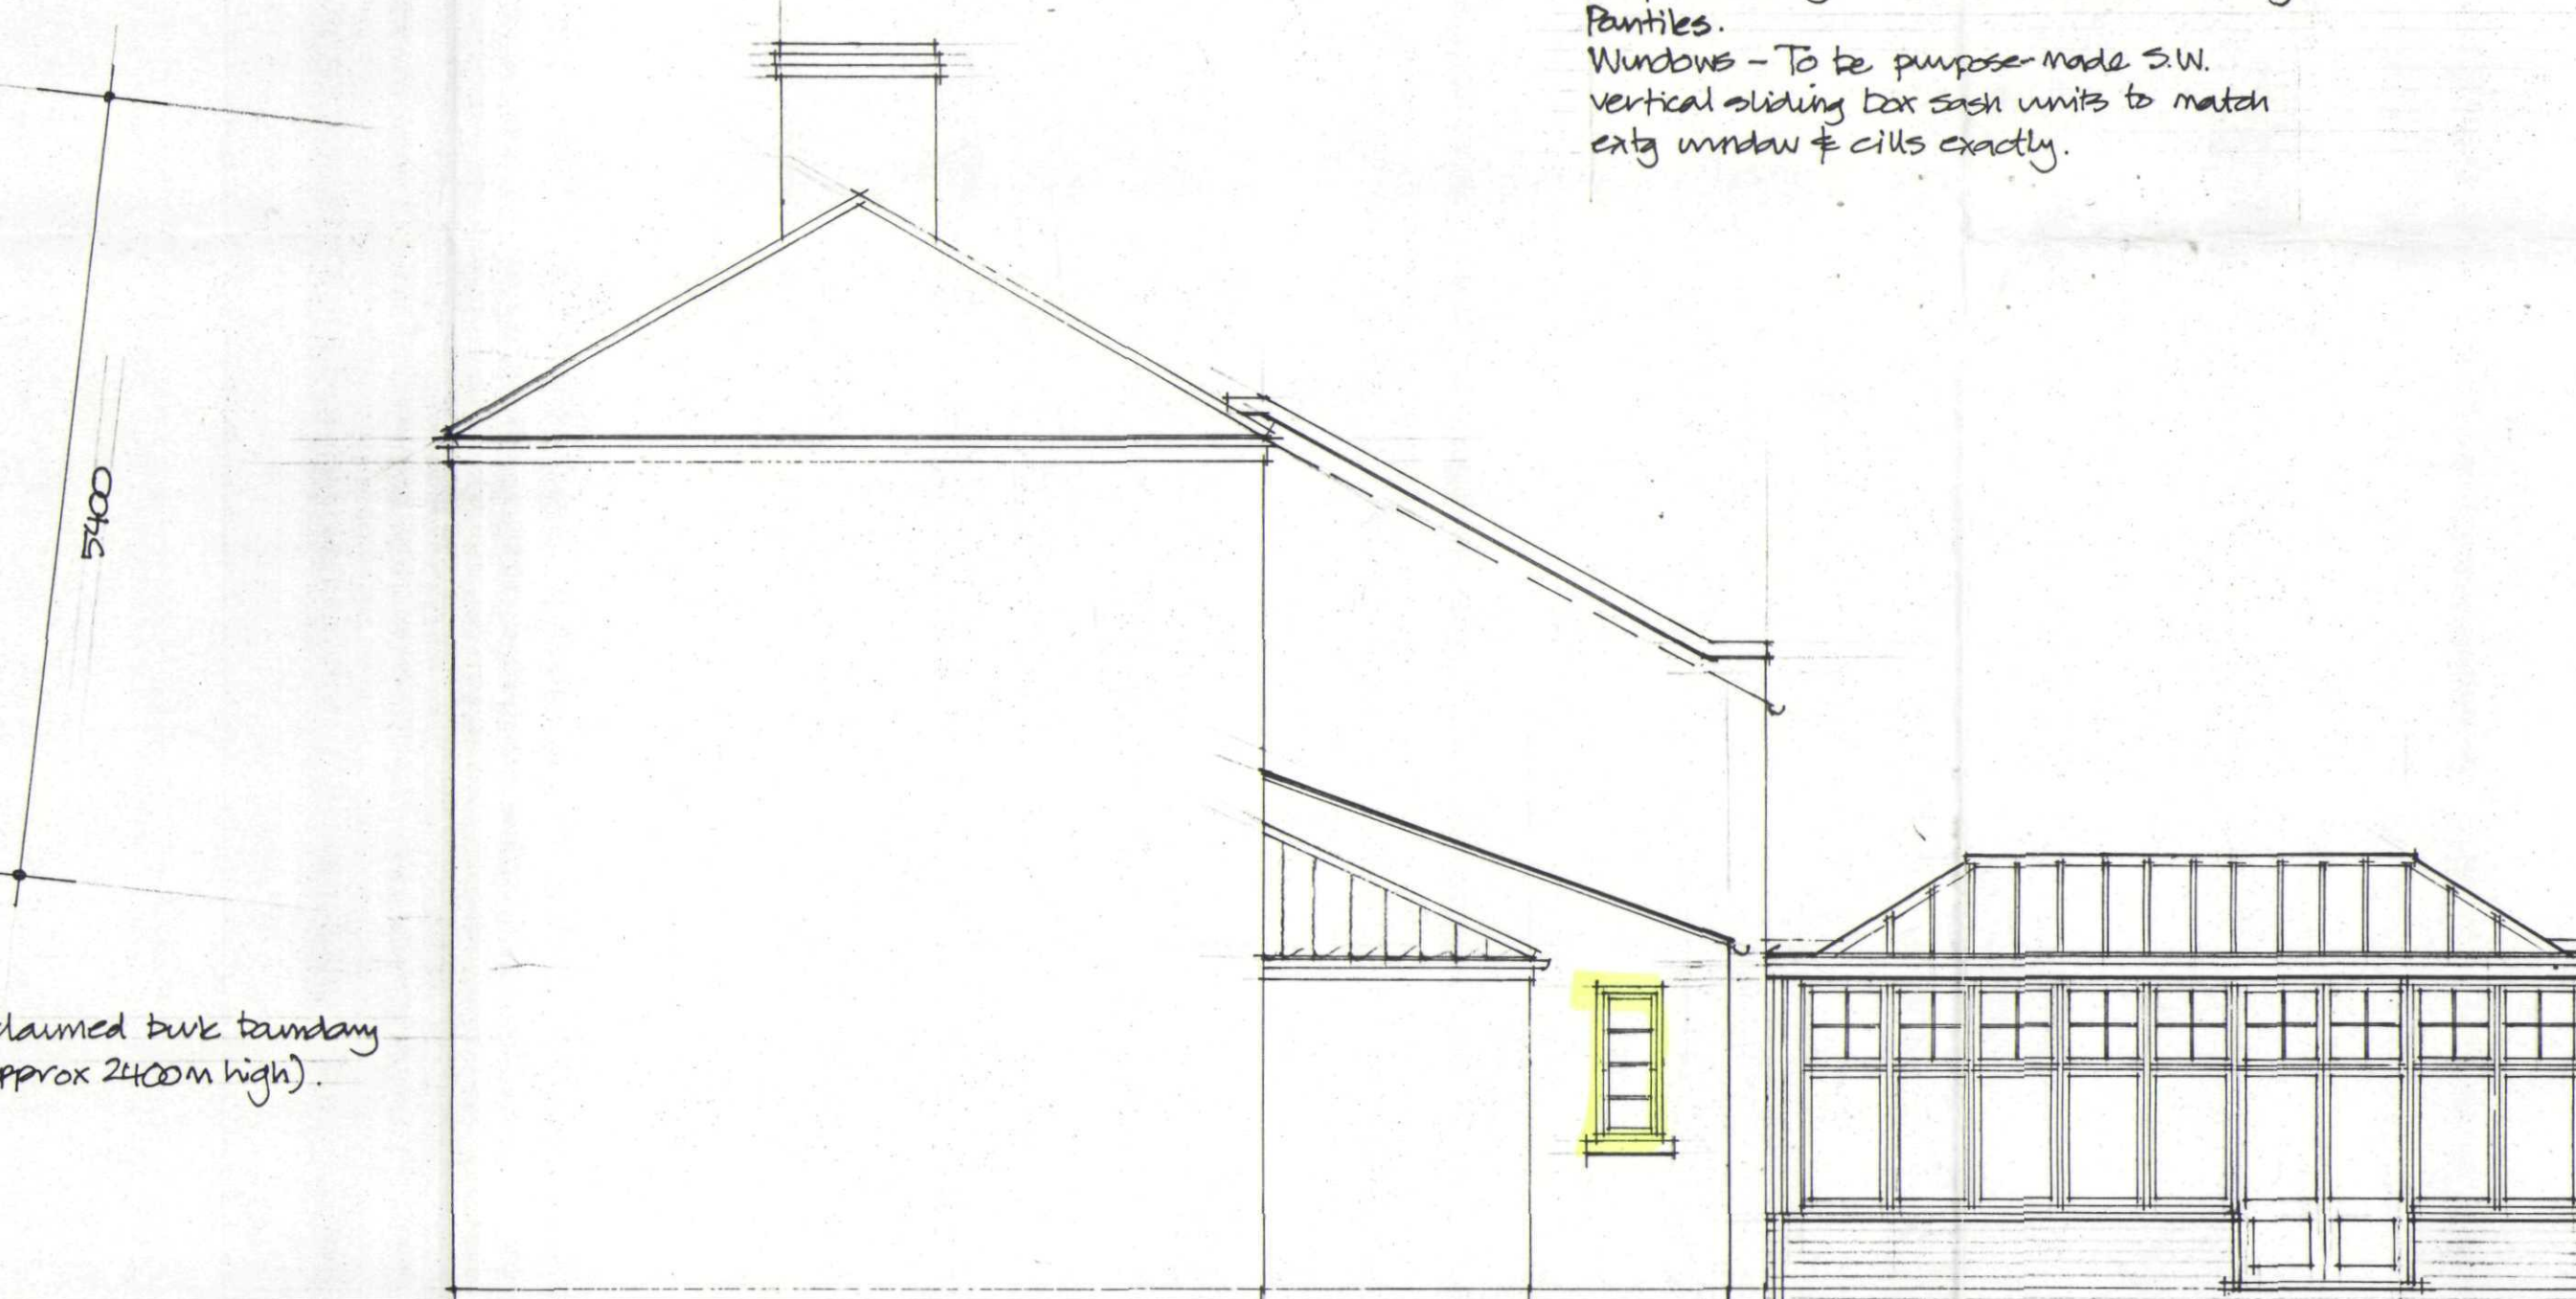

EAST ELEVATION

PROPOSED GROUND FLOOR LAYOUT

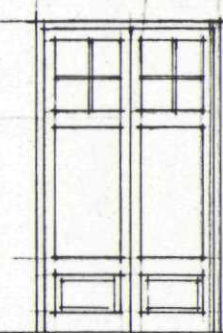

DETAIL OF CONNECTING DOOR

SHDC
Planning & Development
20 JAN 2006
Ref: 1623/05

Ref A - Jan 06 Conservation Officer amendments added.

AMENDED PLAN

Ref. A1

ISSUE	DESCRIPTION	APPR'd	DATE
PODDINGTONS Architectural Design Consultants Est. 1969 Unit 7, The Flaxmill, Flaxmill Lane, Pinchbeck, Spalding, Lincs. PE11 3XQ Tel. (01775) 720866 Fax. (01775) 720877			
Client:	Mr. & Mrs. D. Pite.		
Project:	Proposed Alterations & Extension To Existing Dwelling.		
Drawing:	Leathercote House, Tower Lane, Spalding.		
	Plan As Proposed.		
Drawn:	Scale:	Date:	Checked/Approved:
R.M.	1:50	Nov. 2005	
Org. No.	3256 - 002	Rev.	