

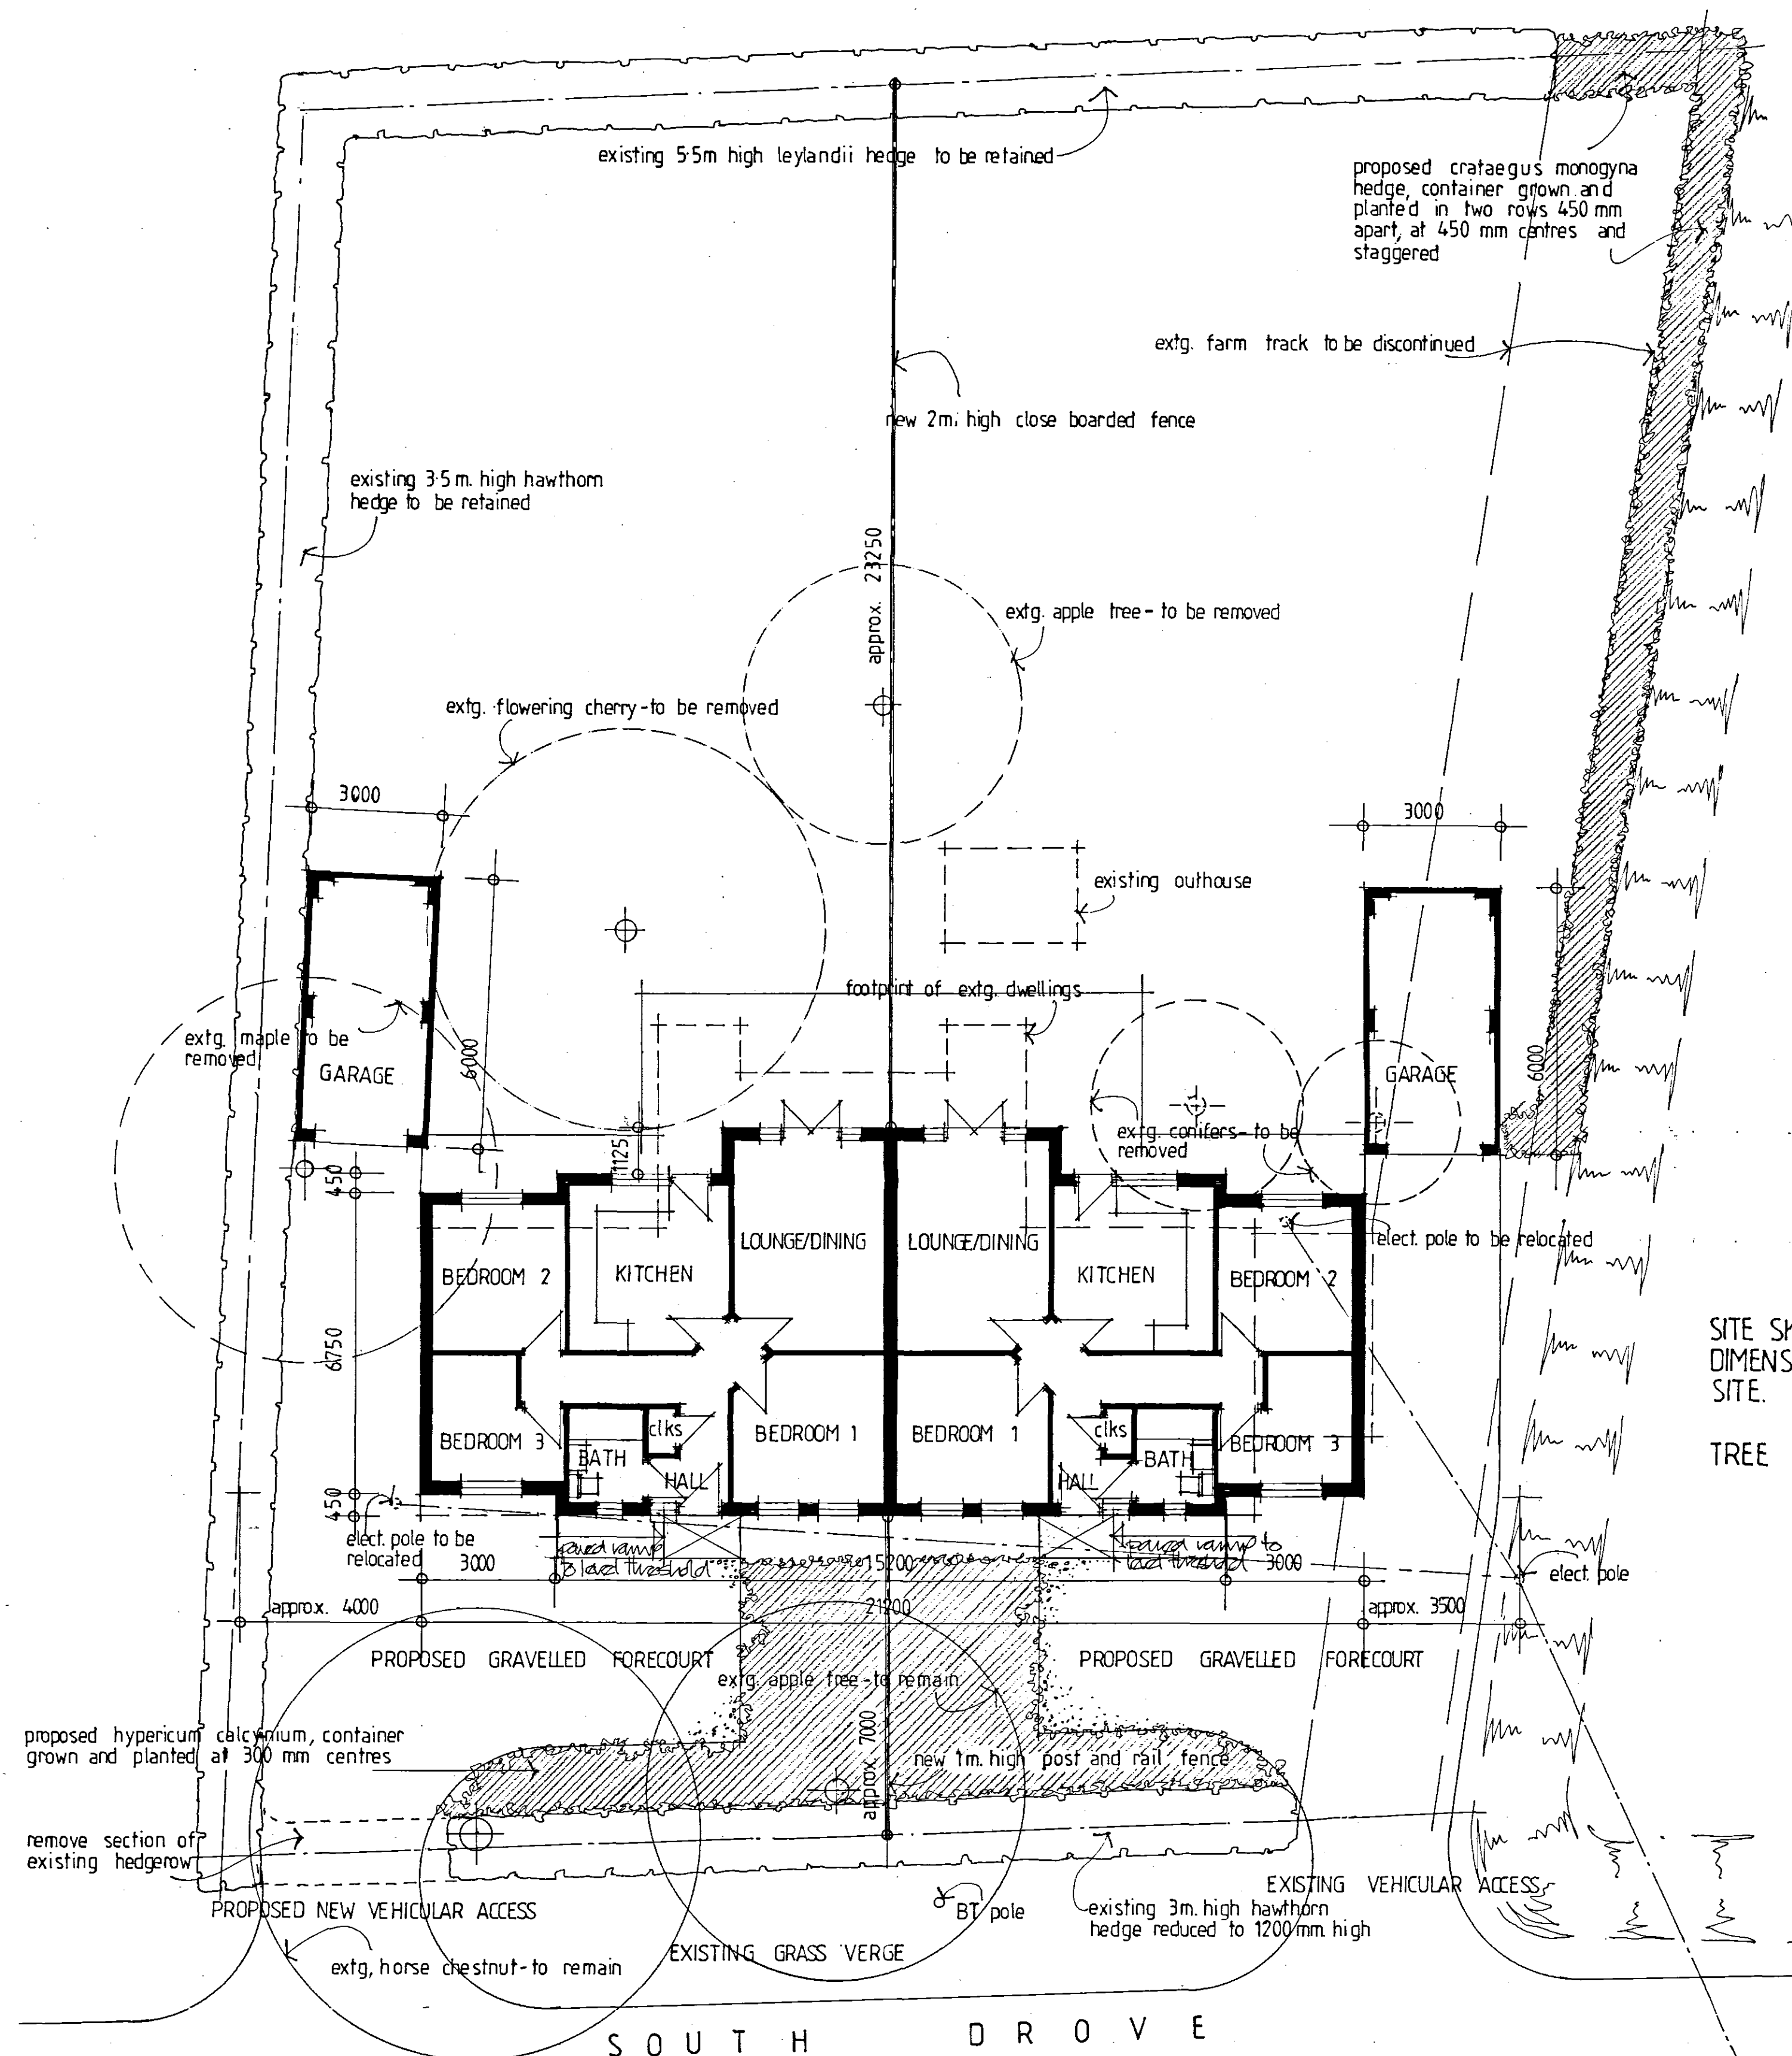


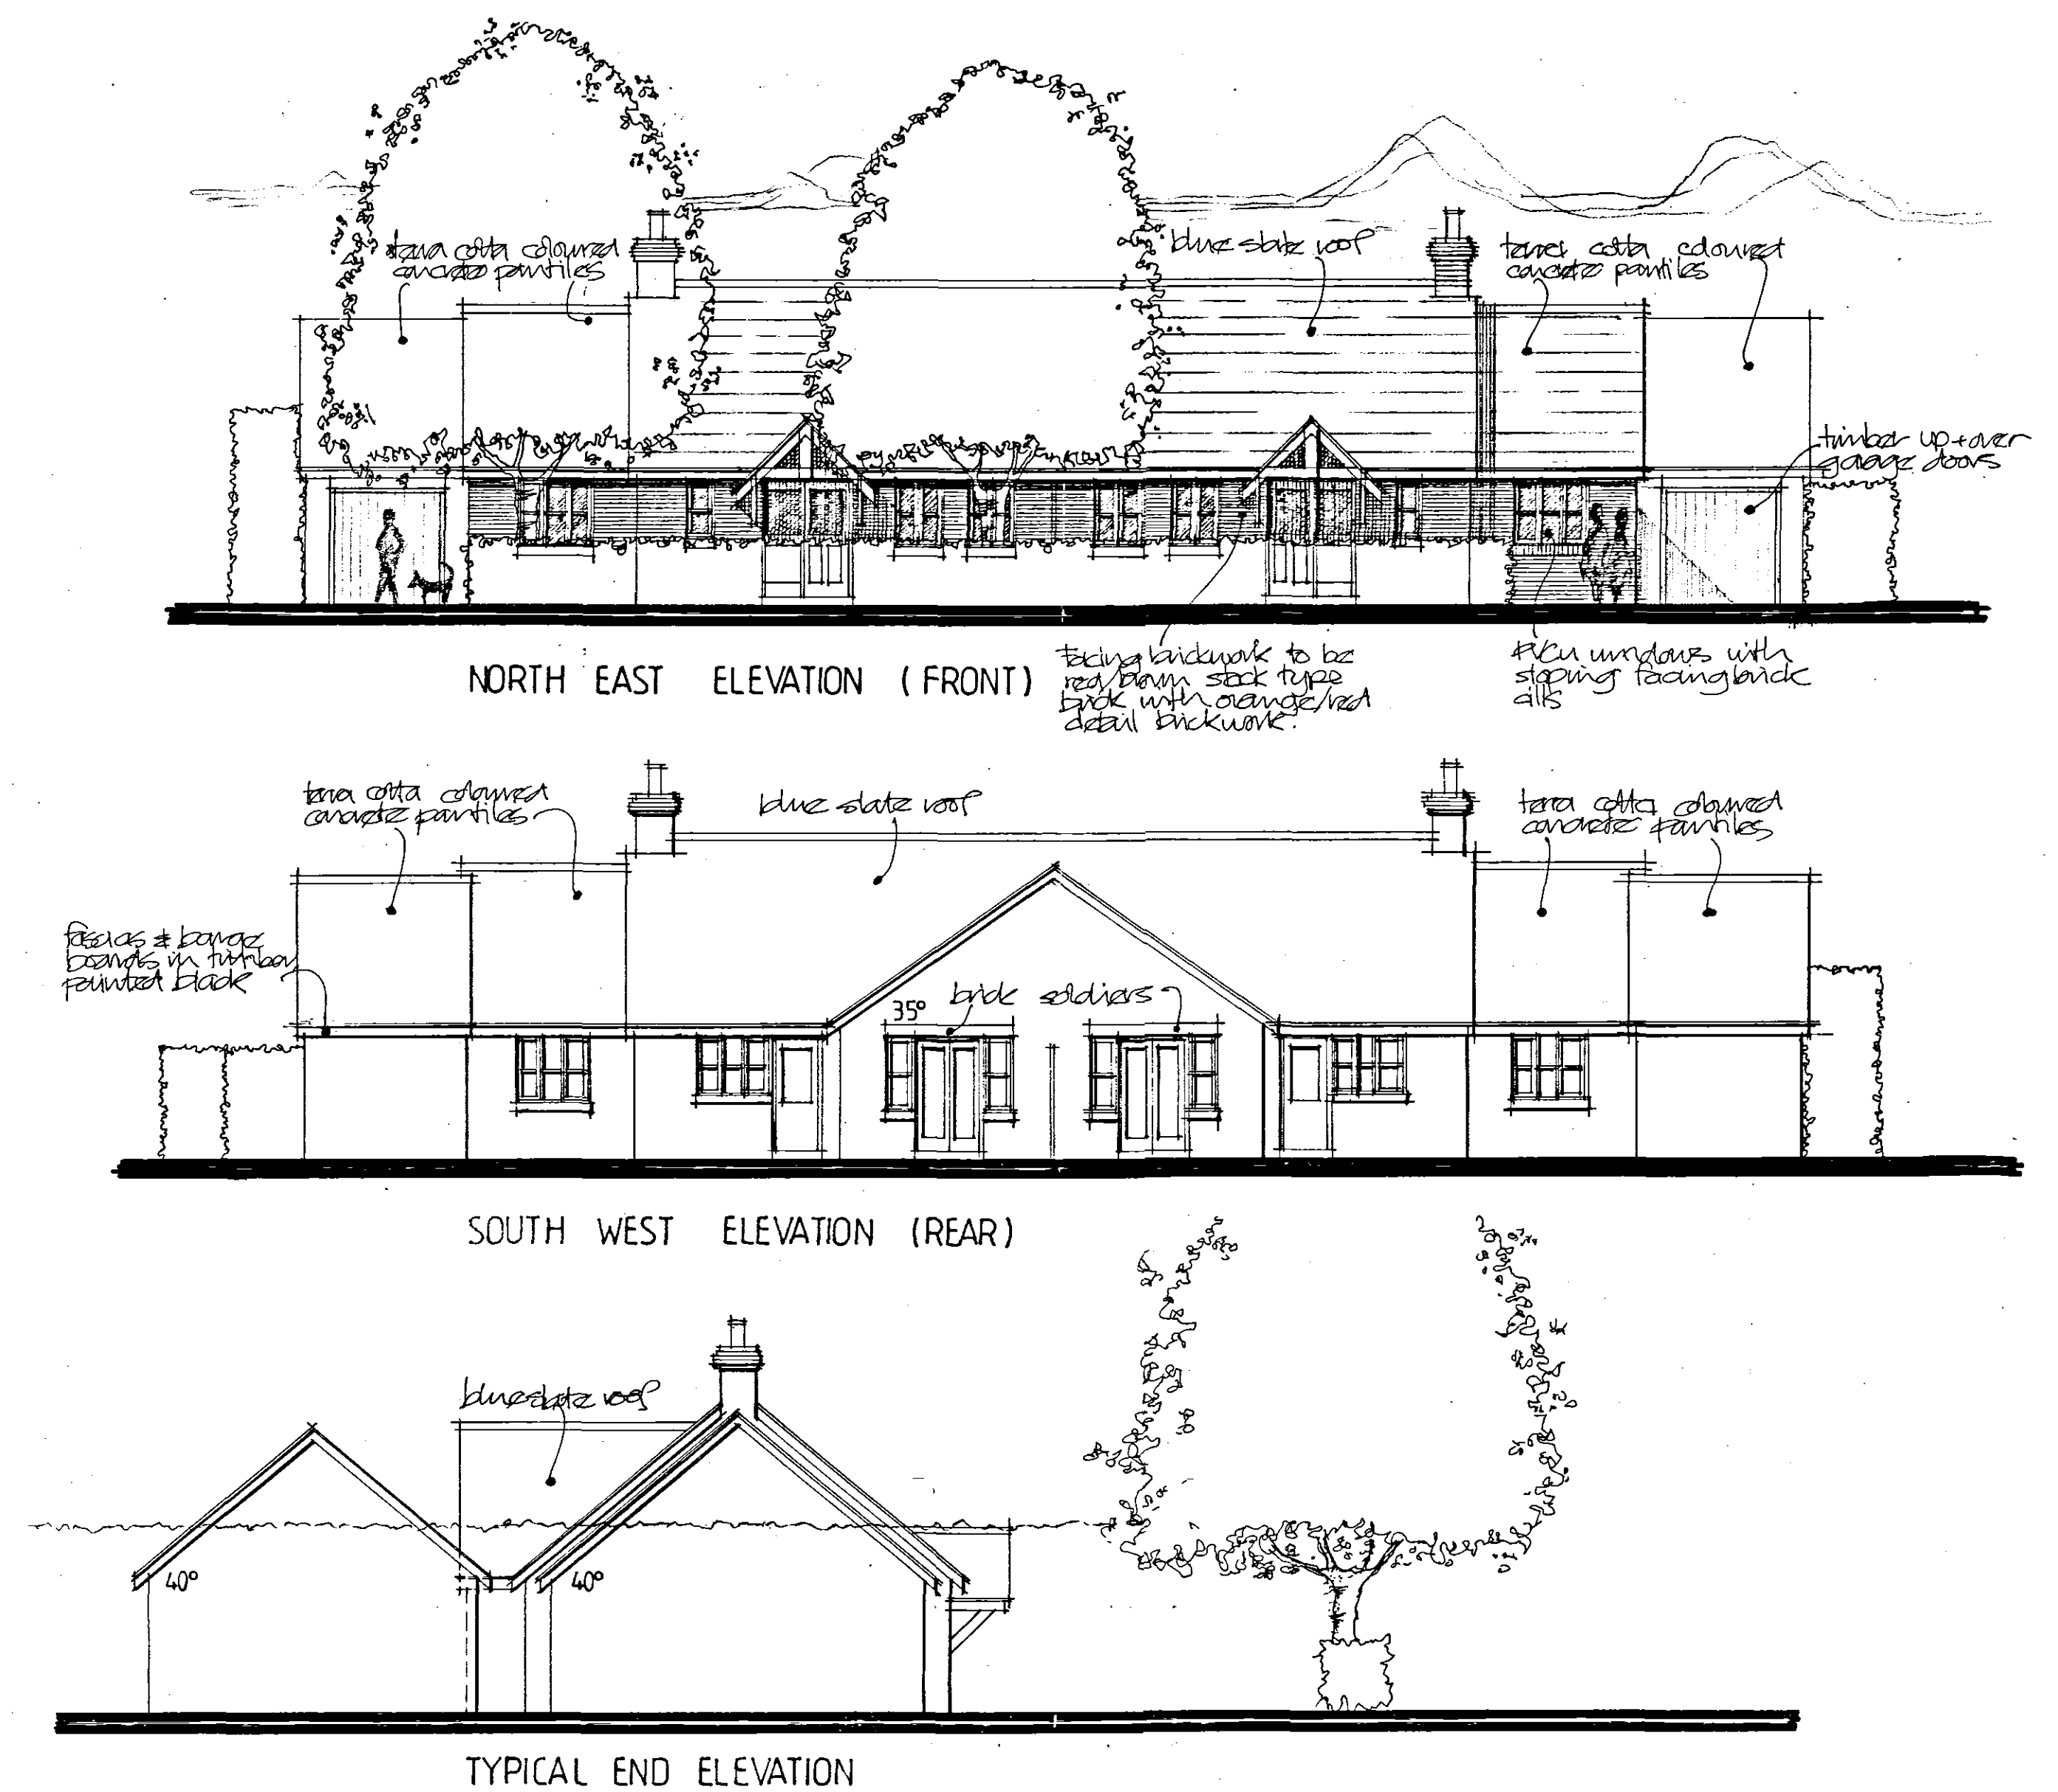


FLOOR AND SITE PLAN (1:100)

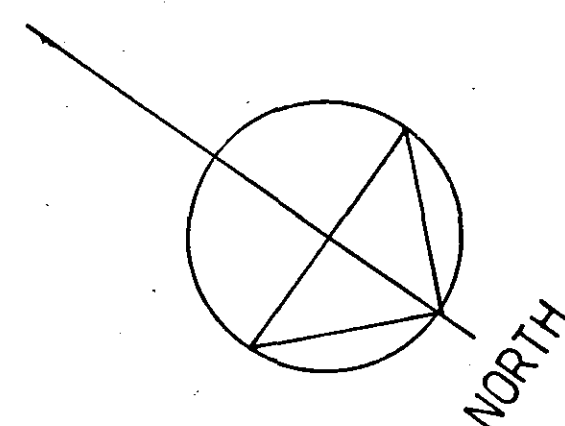

SITE SKETCH SURVEYED ONLY.
DIMENSIONS TO BE TAKEN FROM
SITE.

TREE POSITIONS APPROXIMATE ONLY

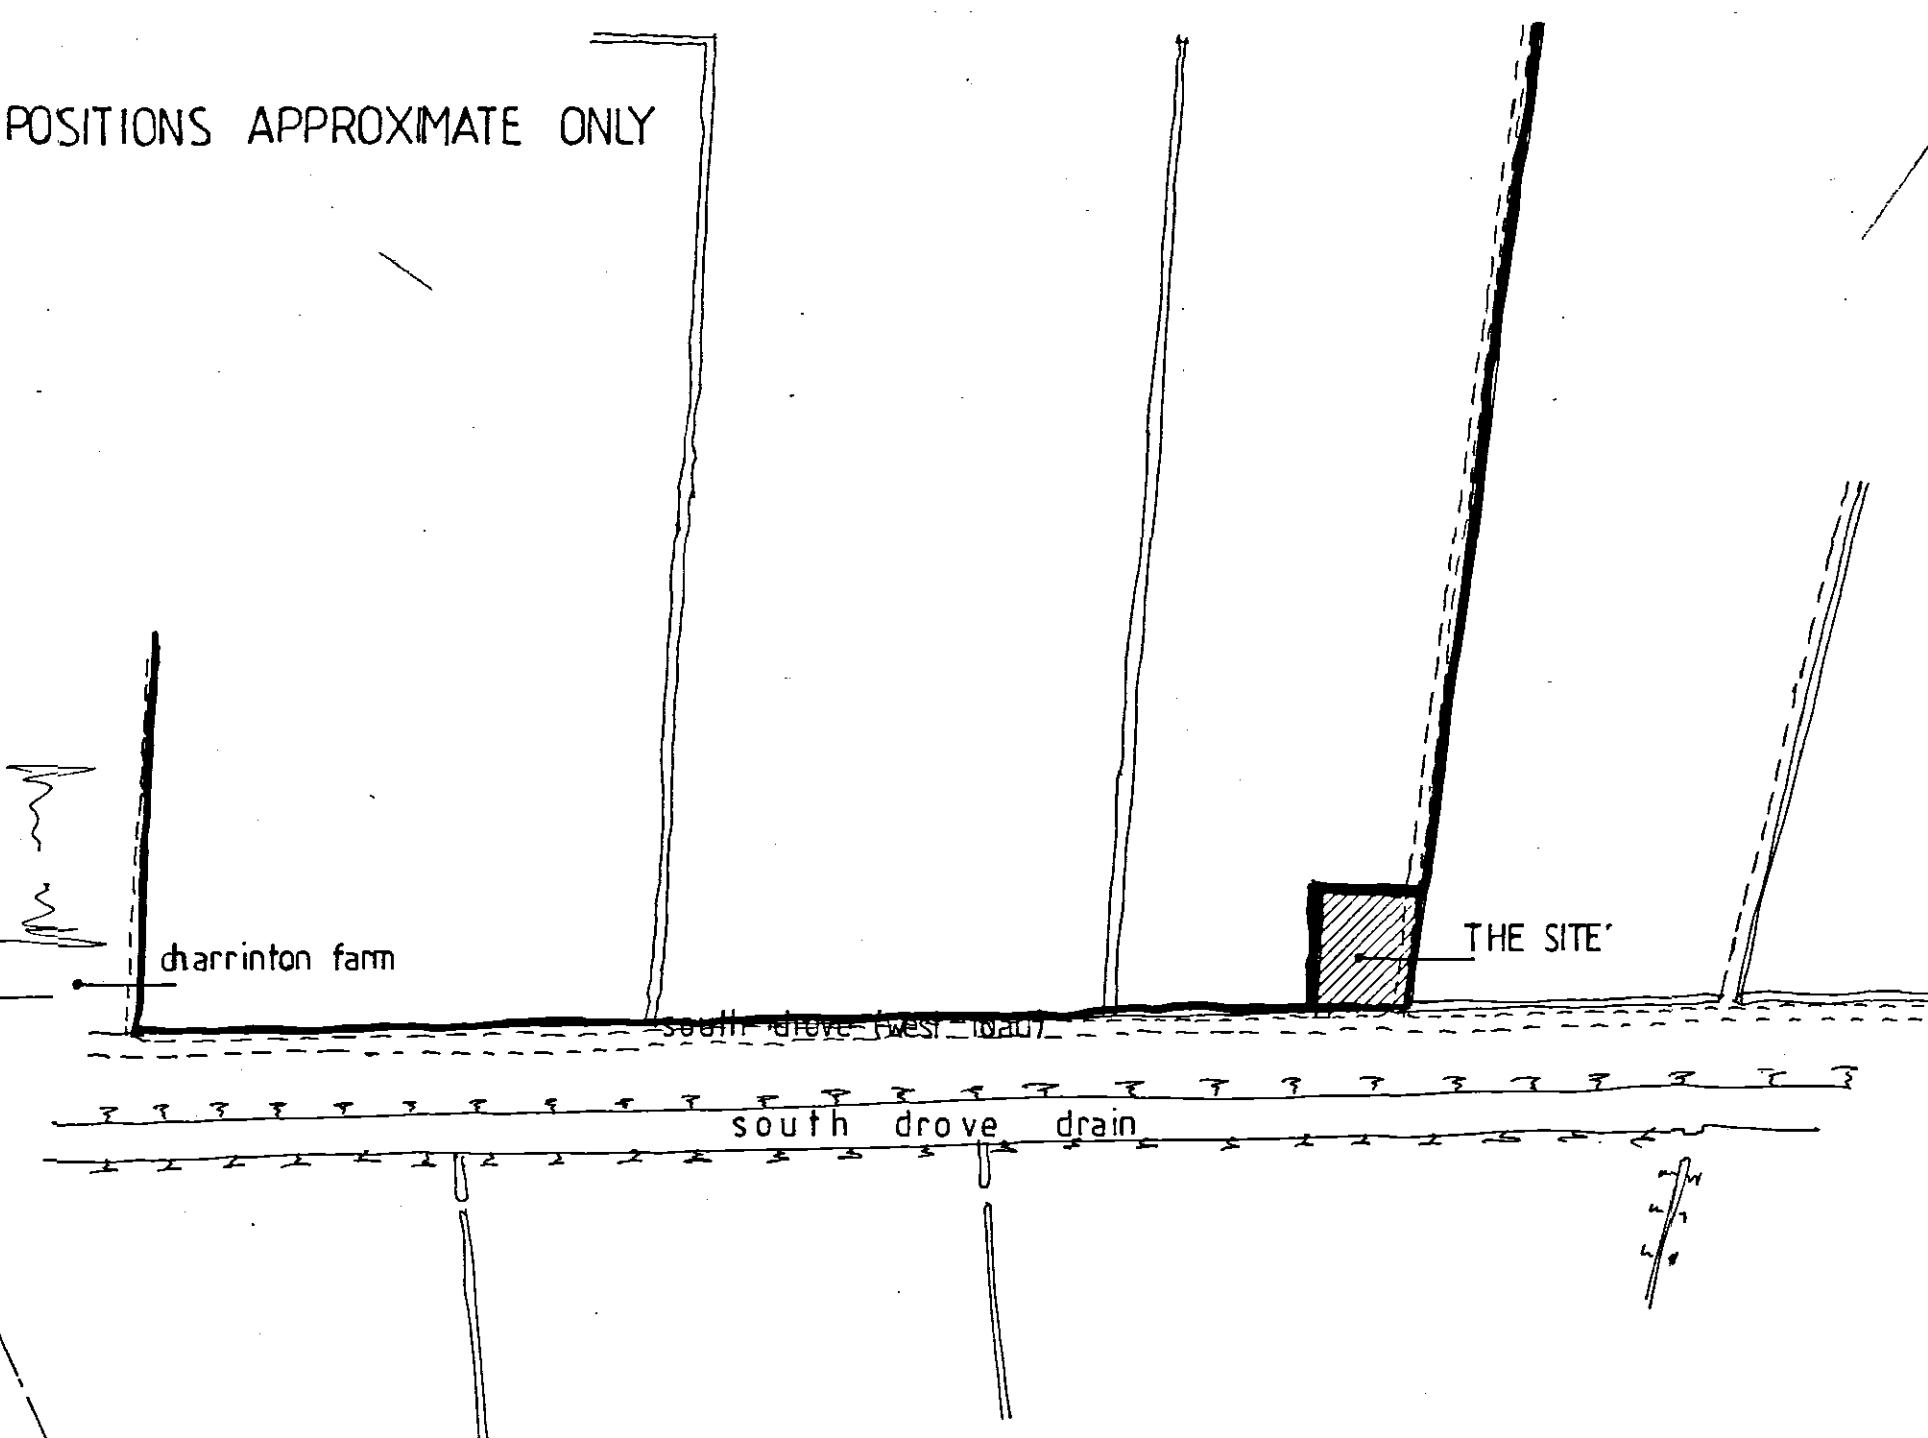

LOCATION PLAN 1:2500
MAP REF: 2231 2039 PLAN TF2230-2330



Trevor A Clay RIBA Ltd
Chartered Architects
14 Old Fendike Road
Weston Hills
SPALDING
Lincolnshire PE12 6DD

Tel: 01406 350002 / Mob: 07776 597975 Email: trevorclay@tscalc.co.uk

project:
PROPOSED REPLACEMENT SEMI-DETACHED
BUNGALOWS AND NEW DETACHED GARAGES
AT 3 & 4 SOUTH DROVE, SPALDING COMMON
FOR MR W S A FARROW

drawing:
DESIGN / PLANNING APPLICATION DRAWING

date: 14 November 06 proj. no: 06/192/PA
scale: 1:100 / 2500 drg. no: 001 rev: