


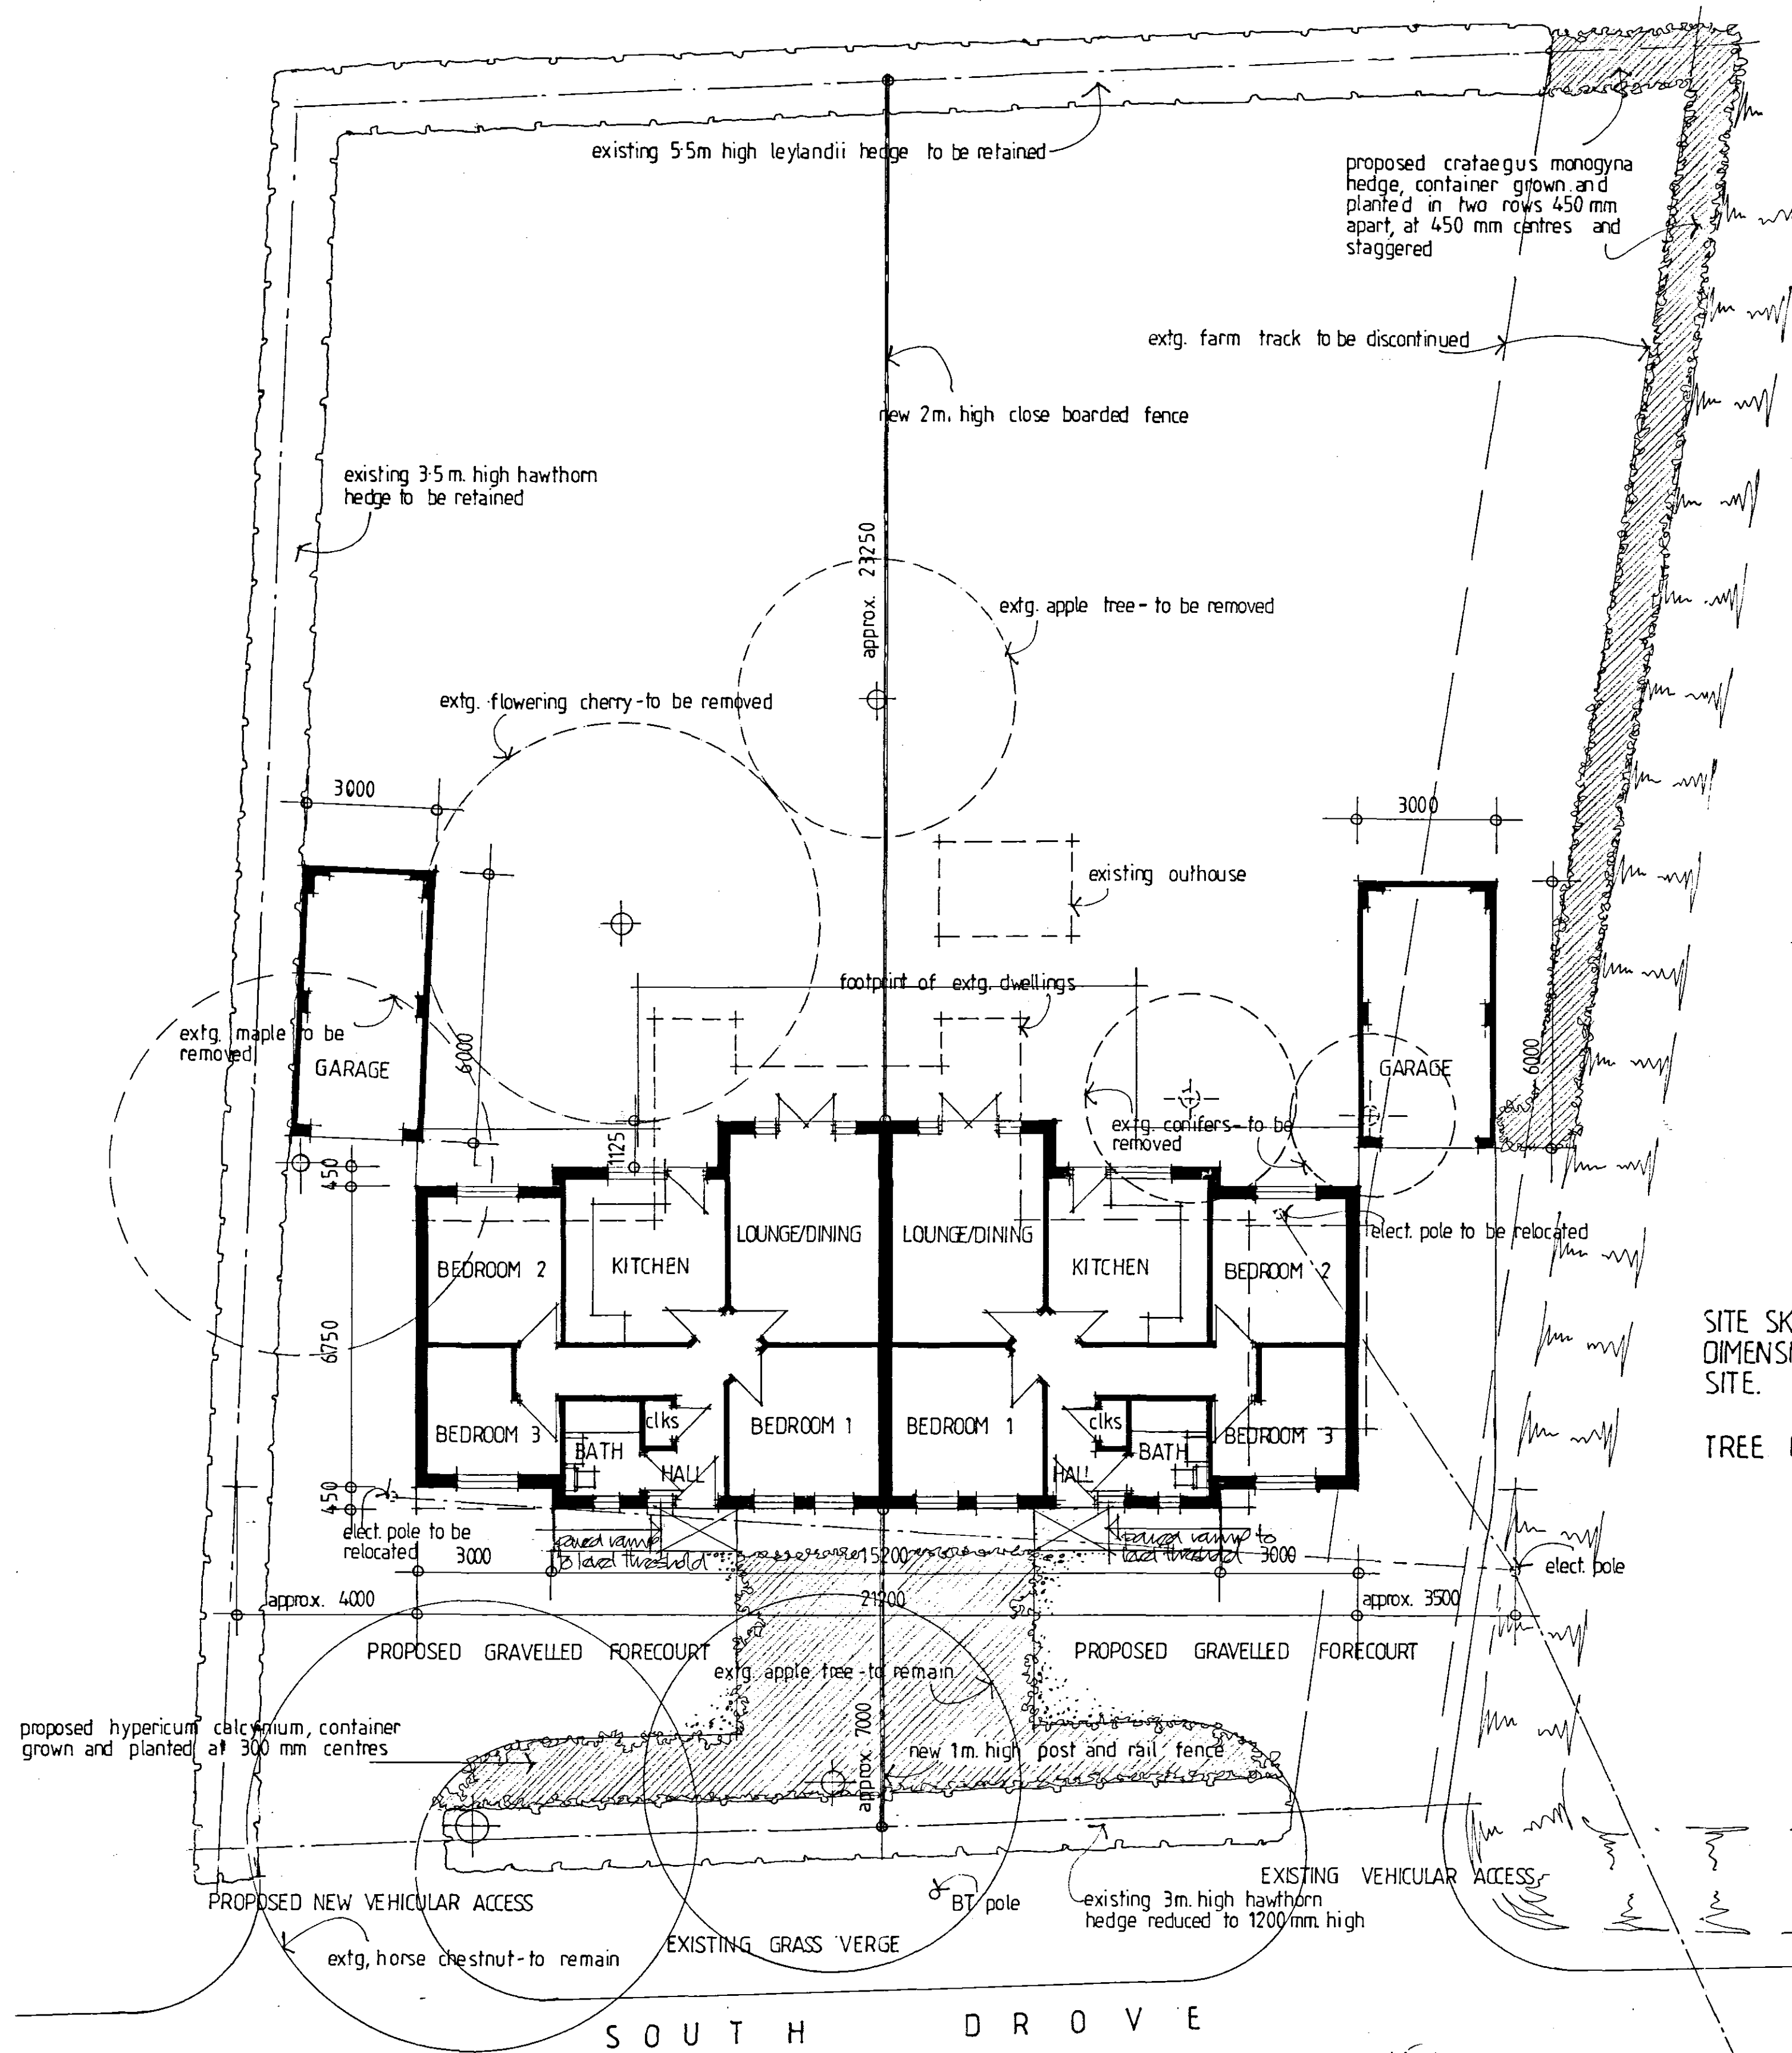
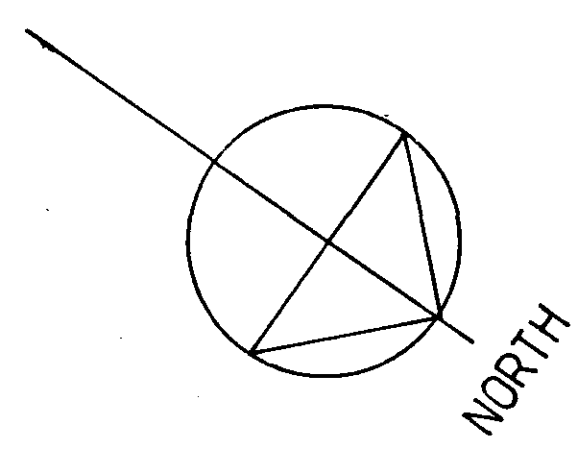


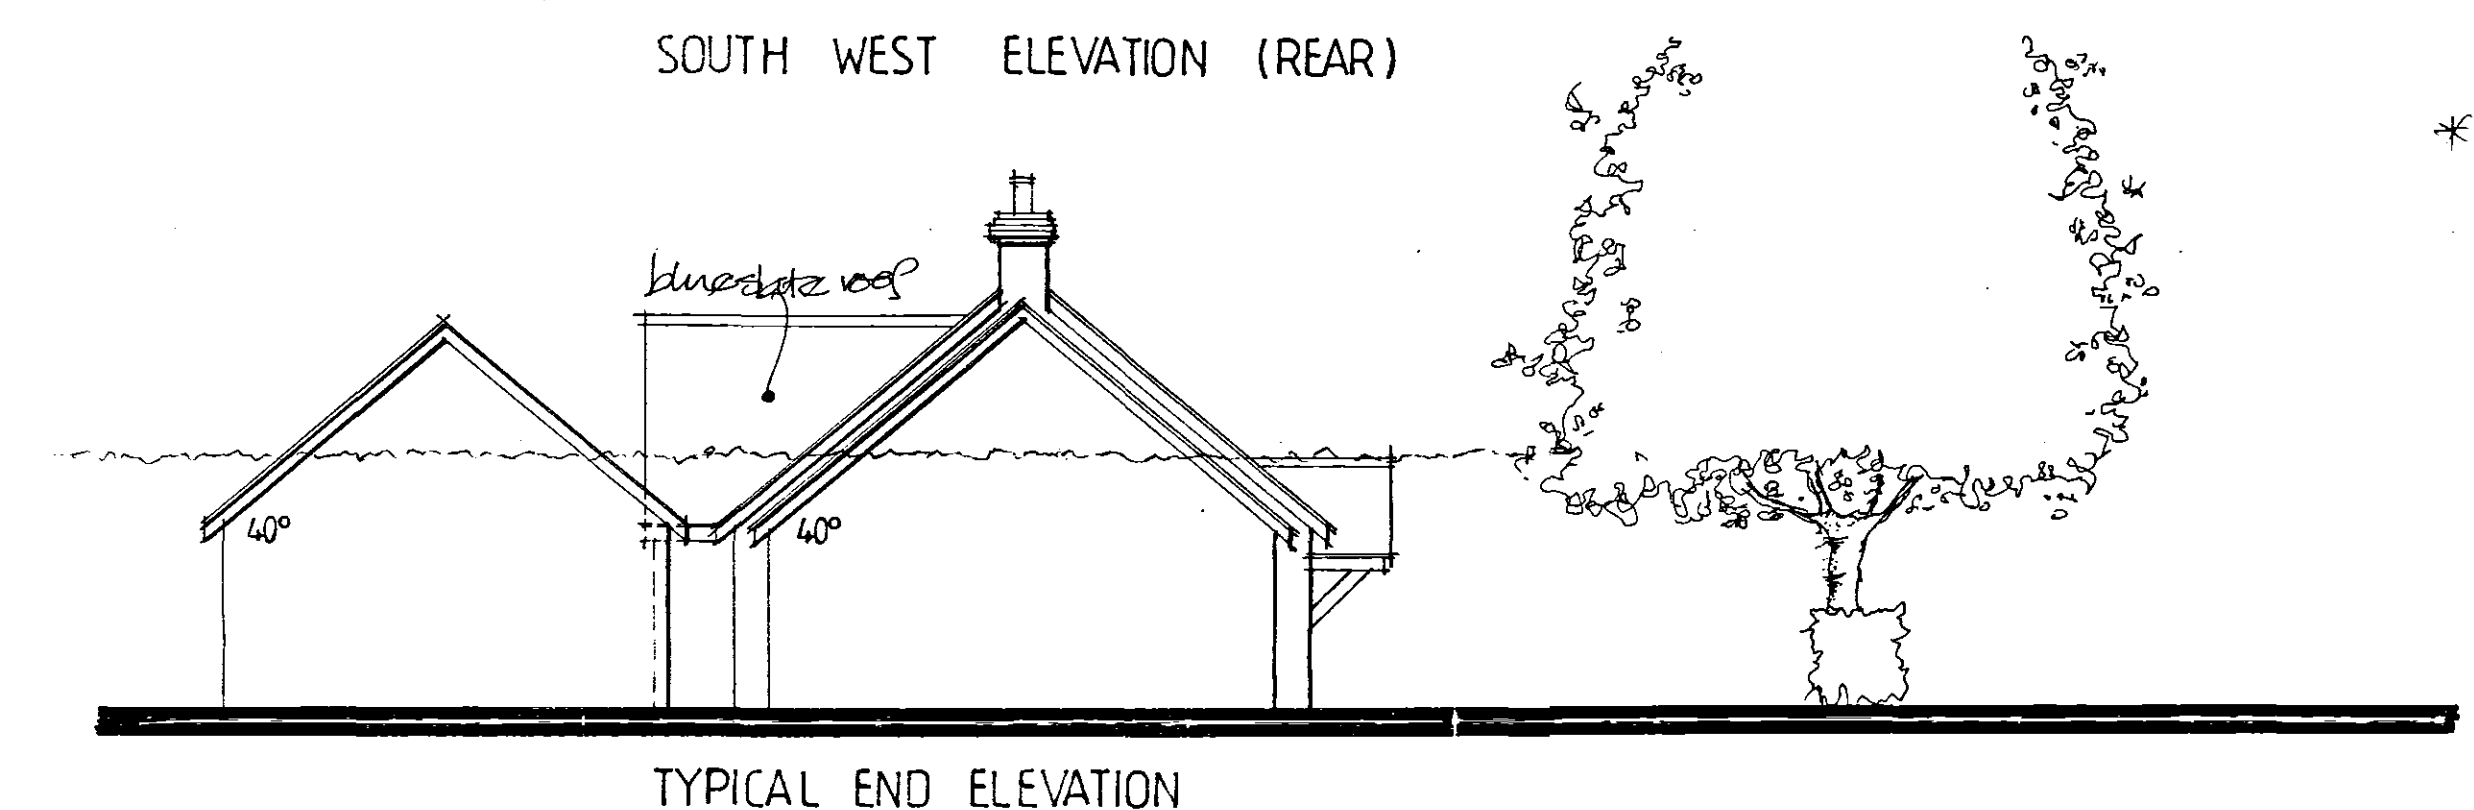

FLOOR AND SITE PLAN (1:100)

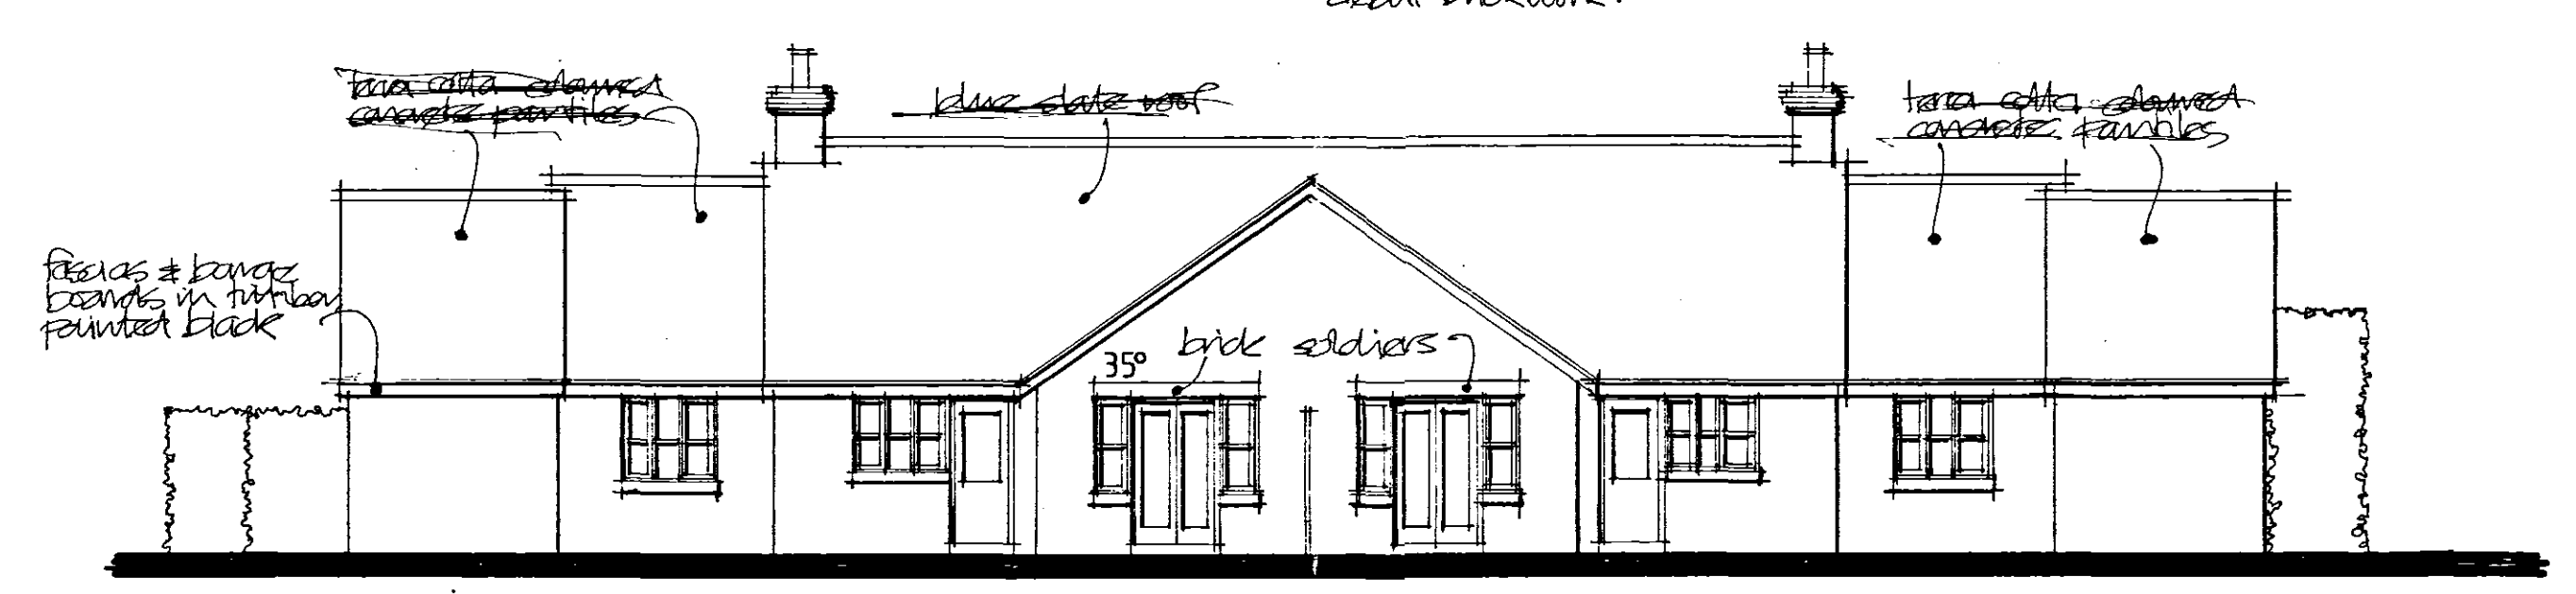


$$\begin{aligned}
 15 \times 76 &= 114 \\
 3 \times 60 &= 20.1 \\
 2.6 \times 1 &= 2.6 \\
 14.7 \\
 20.85 \\
 20.85 + 18.60 &= 39.45
 \end{aligned}$$

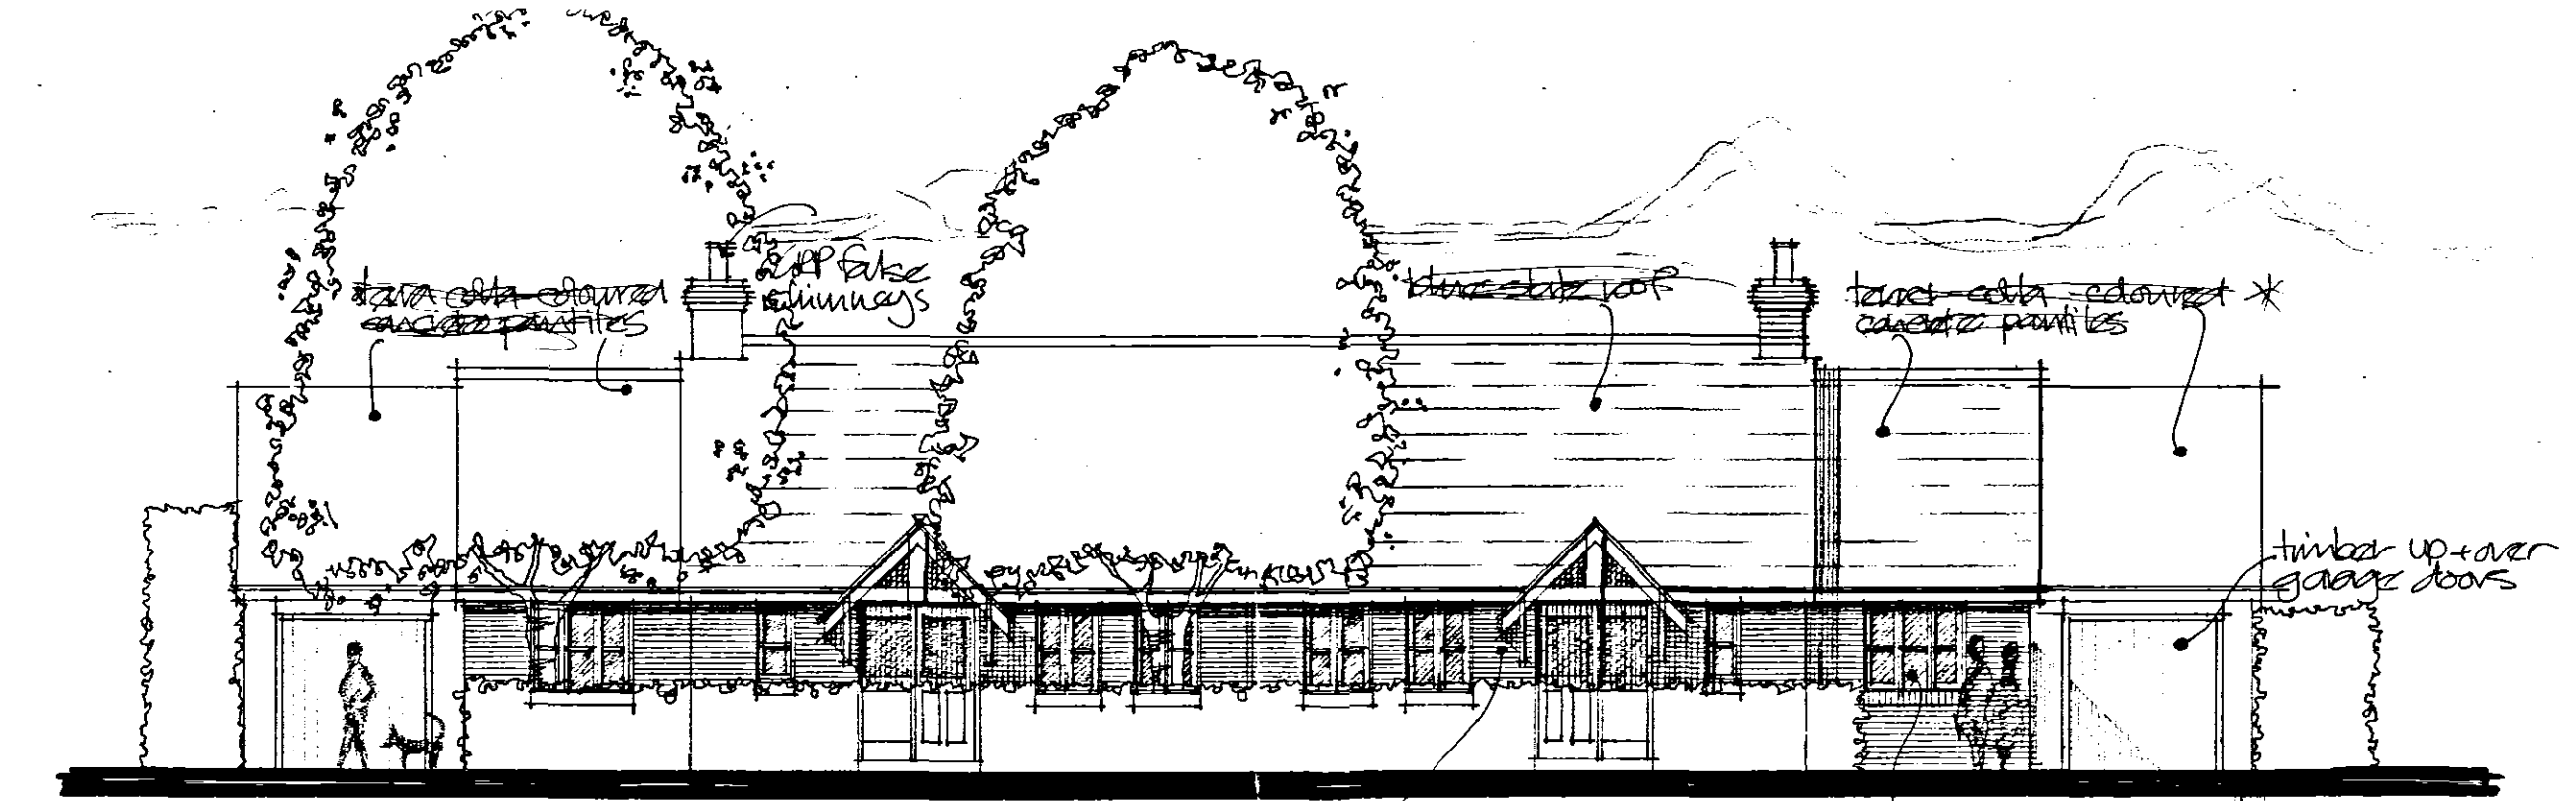

SITE SKETCH SURVEYED ONLY.
DIMENSIONS TO BE TAKEN FROM
SITE.

TREE POSITIONS APPROXIMATE ONLY

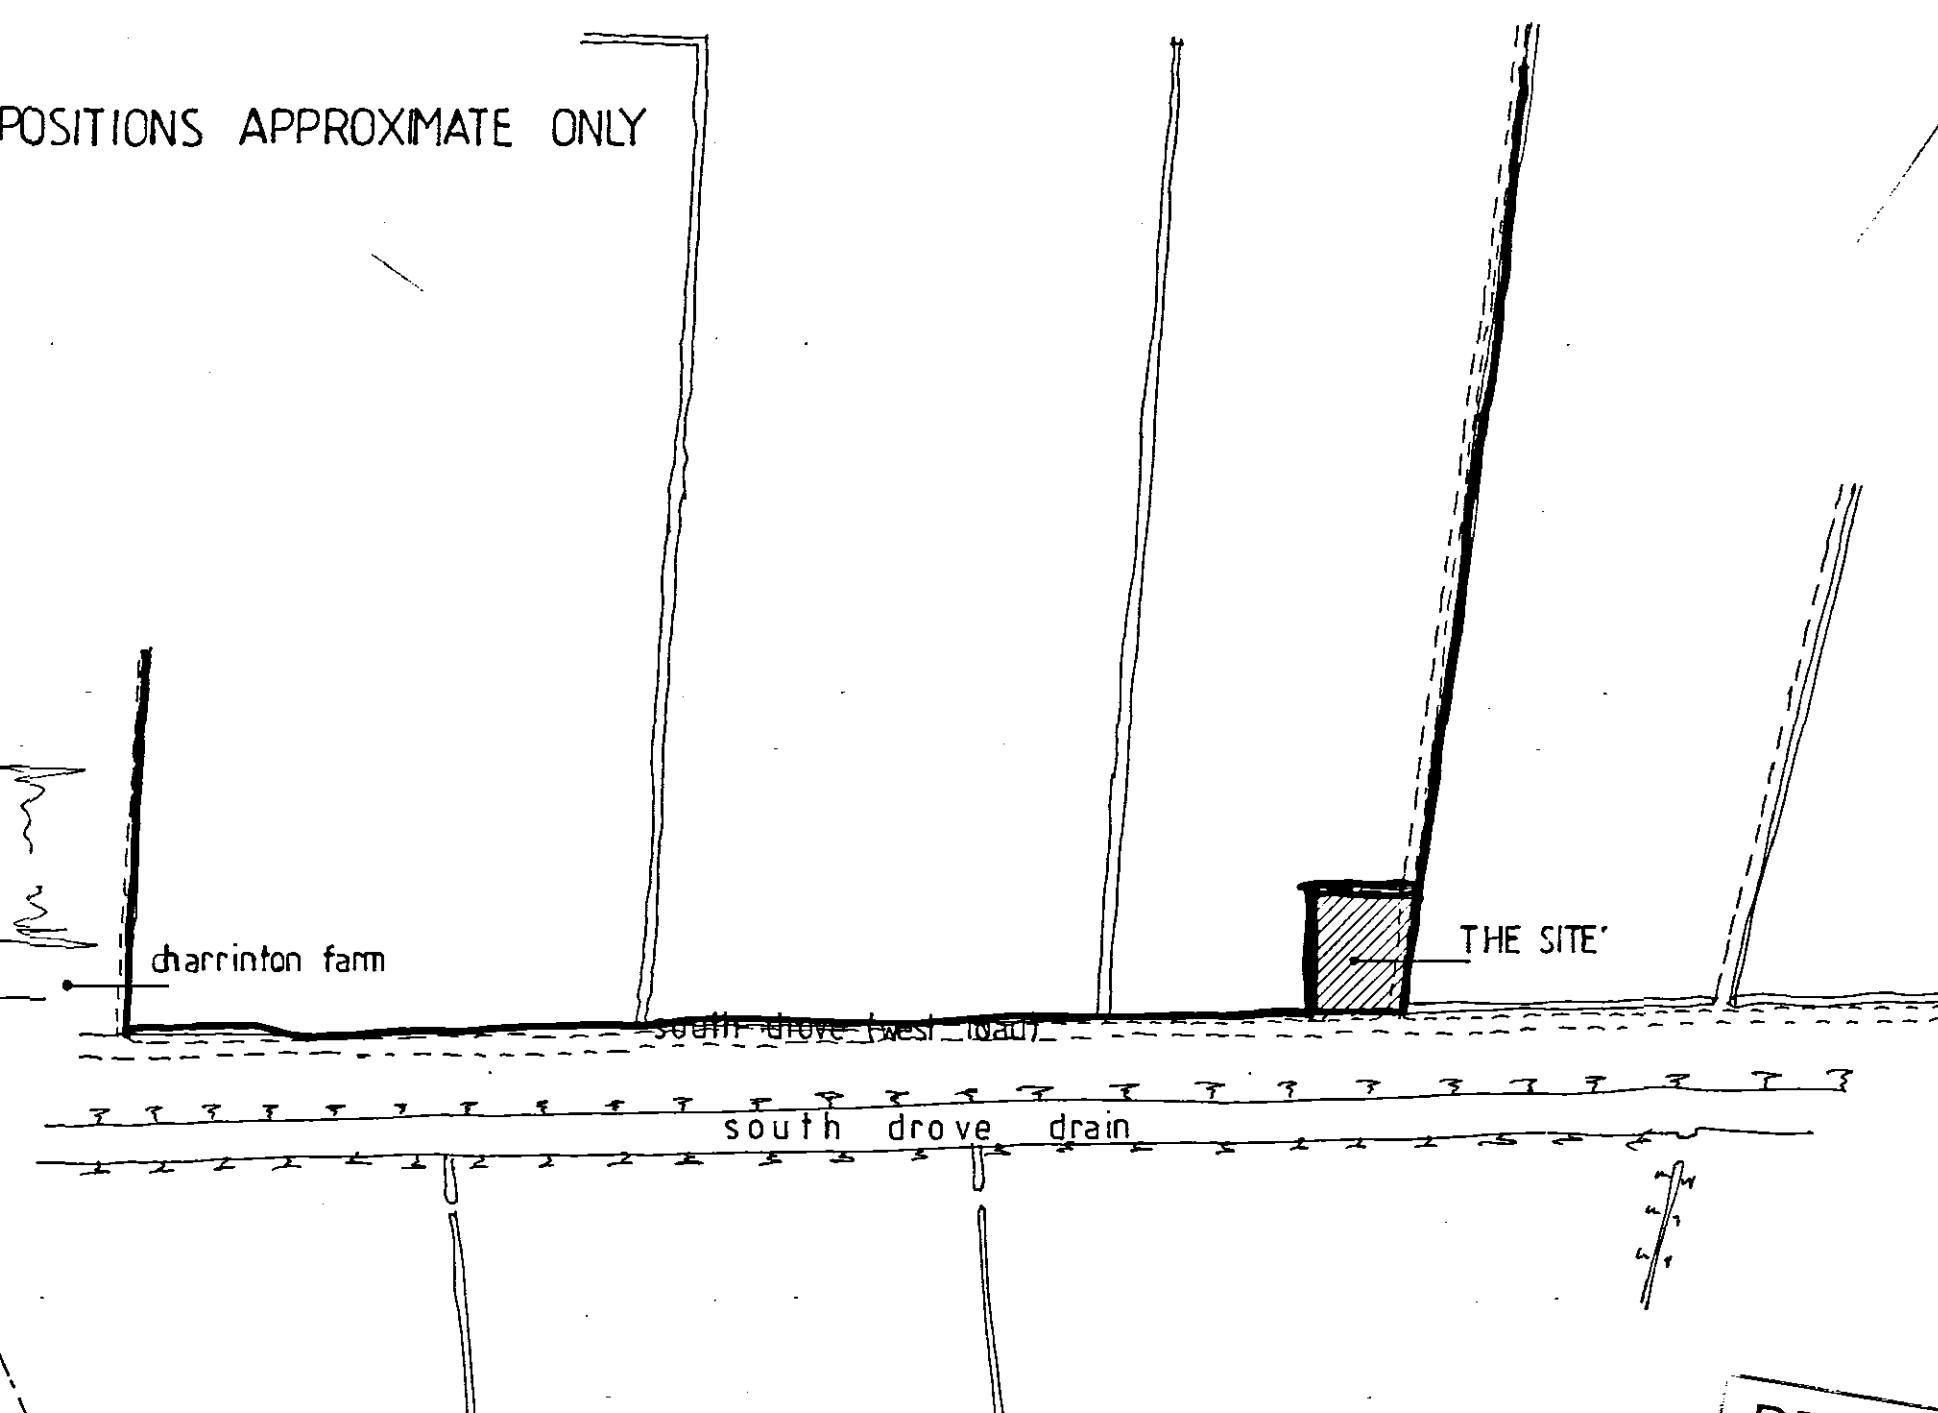

LOCATION PLAN 1:2500
MAP REF: 2231 2039 PLAN TF 2230 - 2330

DETERMINED
PLAN

SHDC
PLANNING & DEVELOPMENT
- 6 DEC 2006
Ref. 1685106

TAC

Trevor A Clay RIBA Ltd
Chartered Architects
14 Old Fendike Road
Weston Hills
SPALDING
Lincolnshire PE12 6DD

Tel/Fax: 01406 380027 Mob: 07778 597975 Email: trevorclay@tscal.co.uk

project: PROPOSED REPLACEMENT SEMI-DETACHED BUNGALOWS AND NEW DETACHED GARAGES AT 3 & 4 SOUTH DROVE, SPALDING COMMON FOR MR W S A FARROW

drawings: DESIGN / PLANNING APPLICATION DRAWING

date: 14 November 06 proj. no: 06/192/PA
scale: 1:100 / 2500 drg. no: 001 rev: