



DO NOT SCALE THIS DRAWING. THE CONTRACTOR IS DEEMED TO HAVE CHECKED ALL DIMENSIONS ON SITE AND REPORT ANY DISCREPANCIES TO OGLESBY & LIMB LTD. THE CONTENTS OF THIS DRAWING ARE COVERED BY COPYRIGHT AND REMAIN THE PROPERTY OF OGLESBY & LIMB LTD. WRITTEN APPROVAL MUST BE OBTAINED FROM OGLESBY & LIMB LTD PRIOR TO DUPLICATION OR REPRODUCTION OF THIS DRAWING OR ITS CONTENTS. ANY DIMENSIONS NOT SHOWN ARE TO BE CHECKED AND AGREED WITH OGLESBY & LIMB LTD.

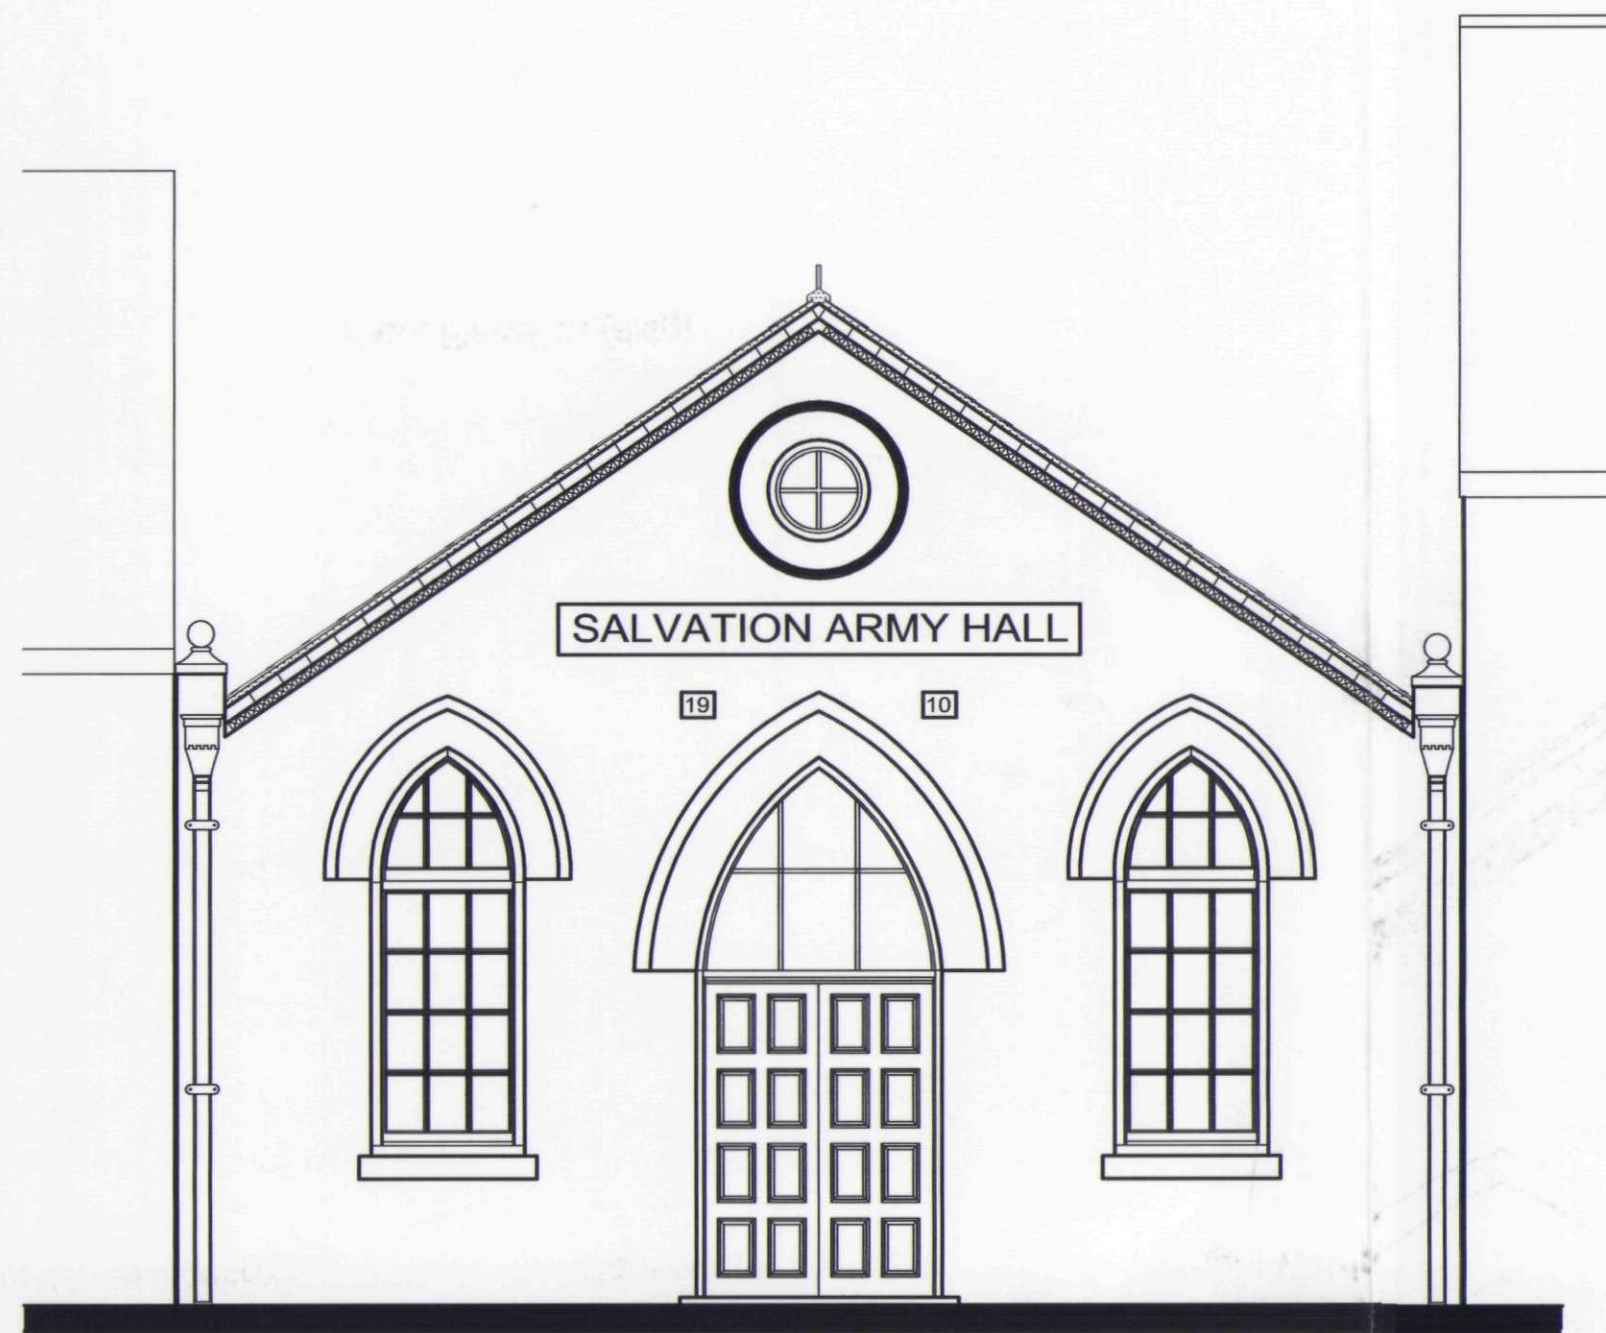


Front Elevation as existing

Scale 1:50

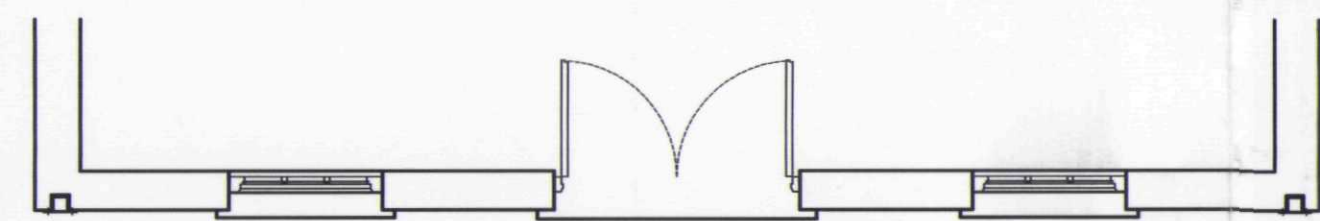

Plan as existing

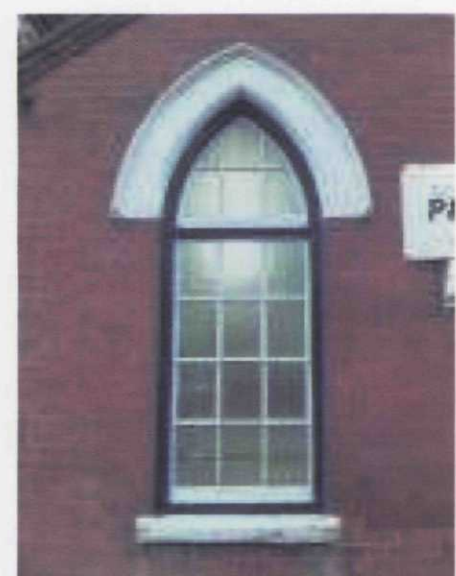

Left Window (extg)




Door (extg)



Right Window (extg)




Front Elevation (extg)

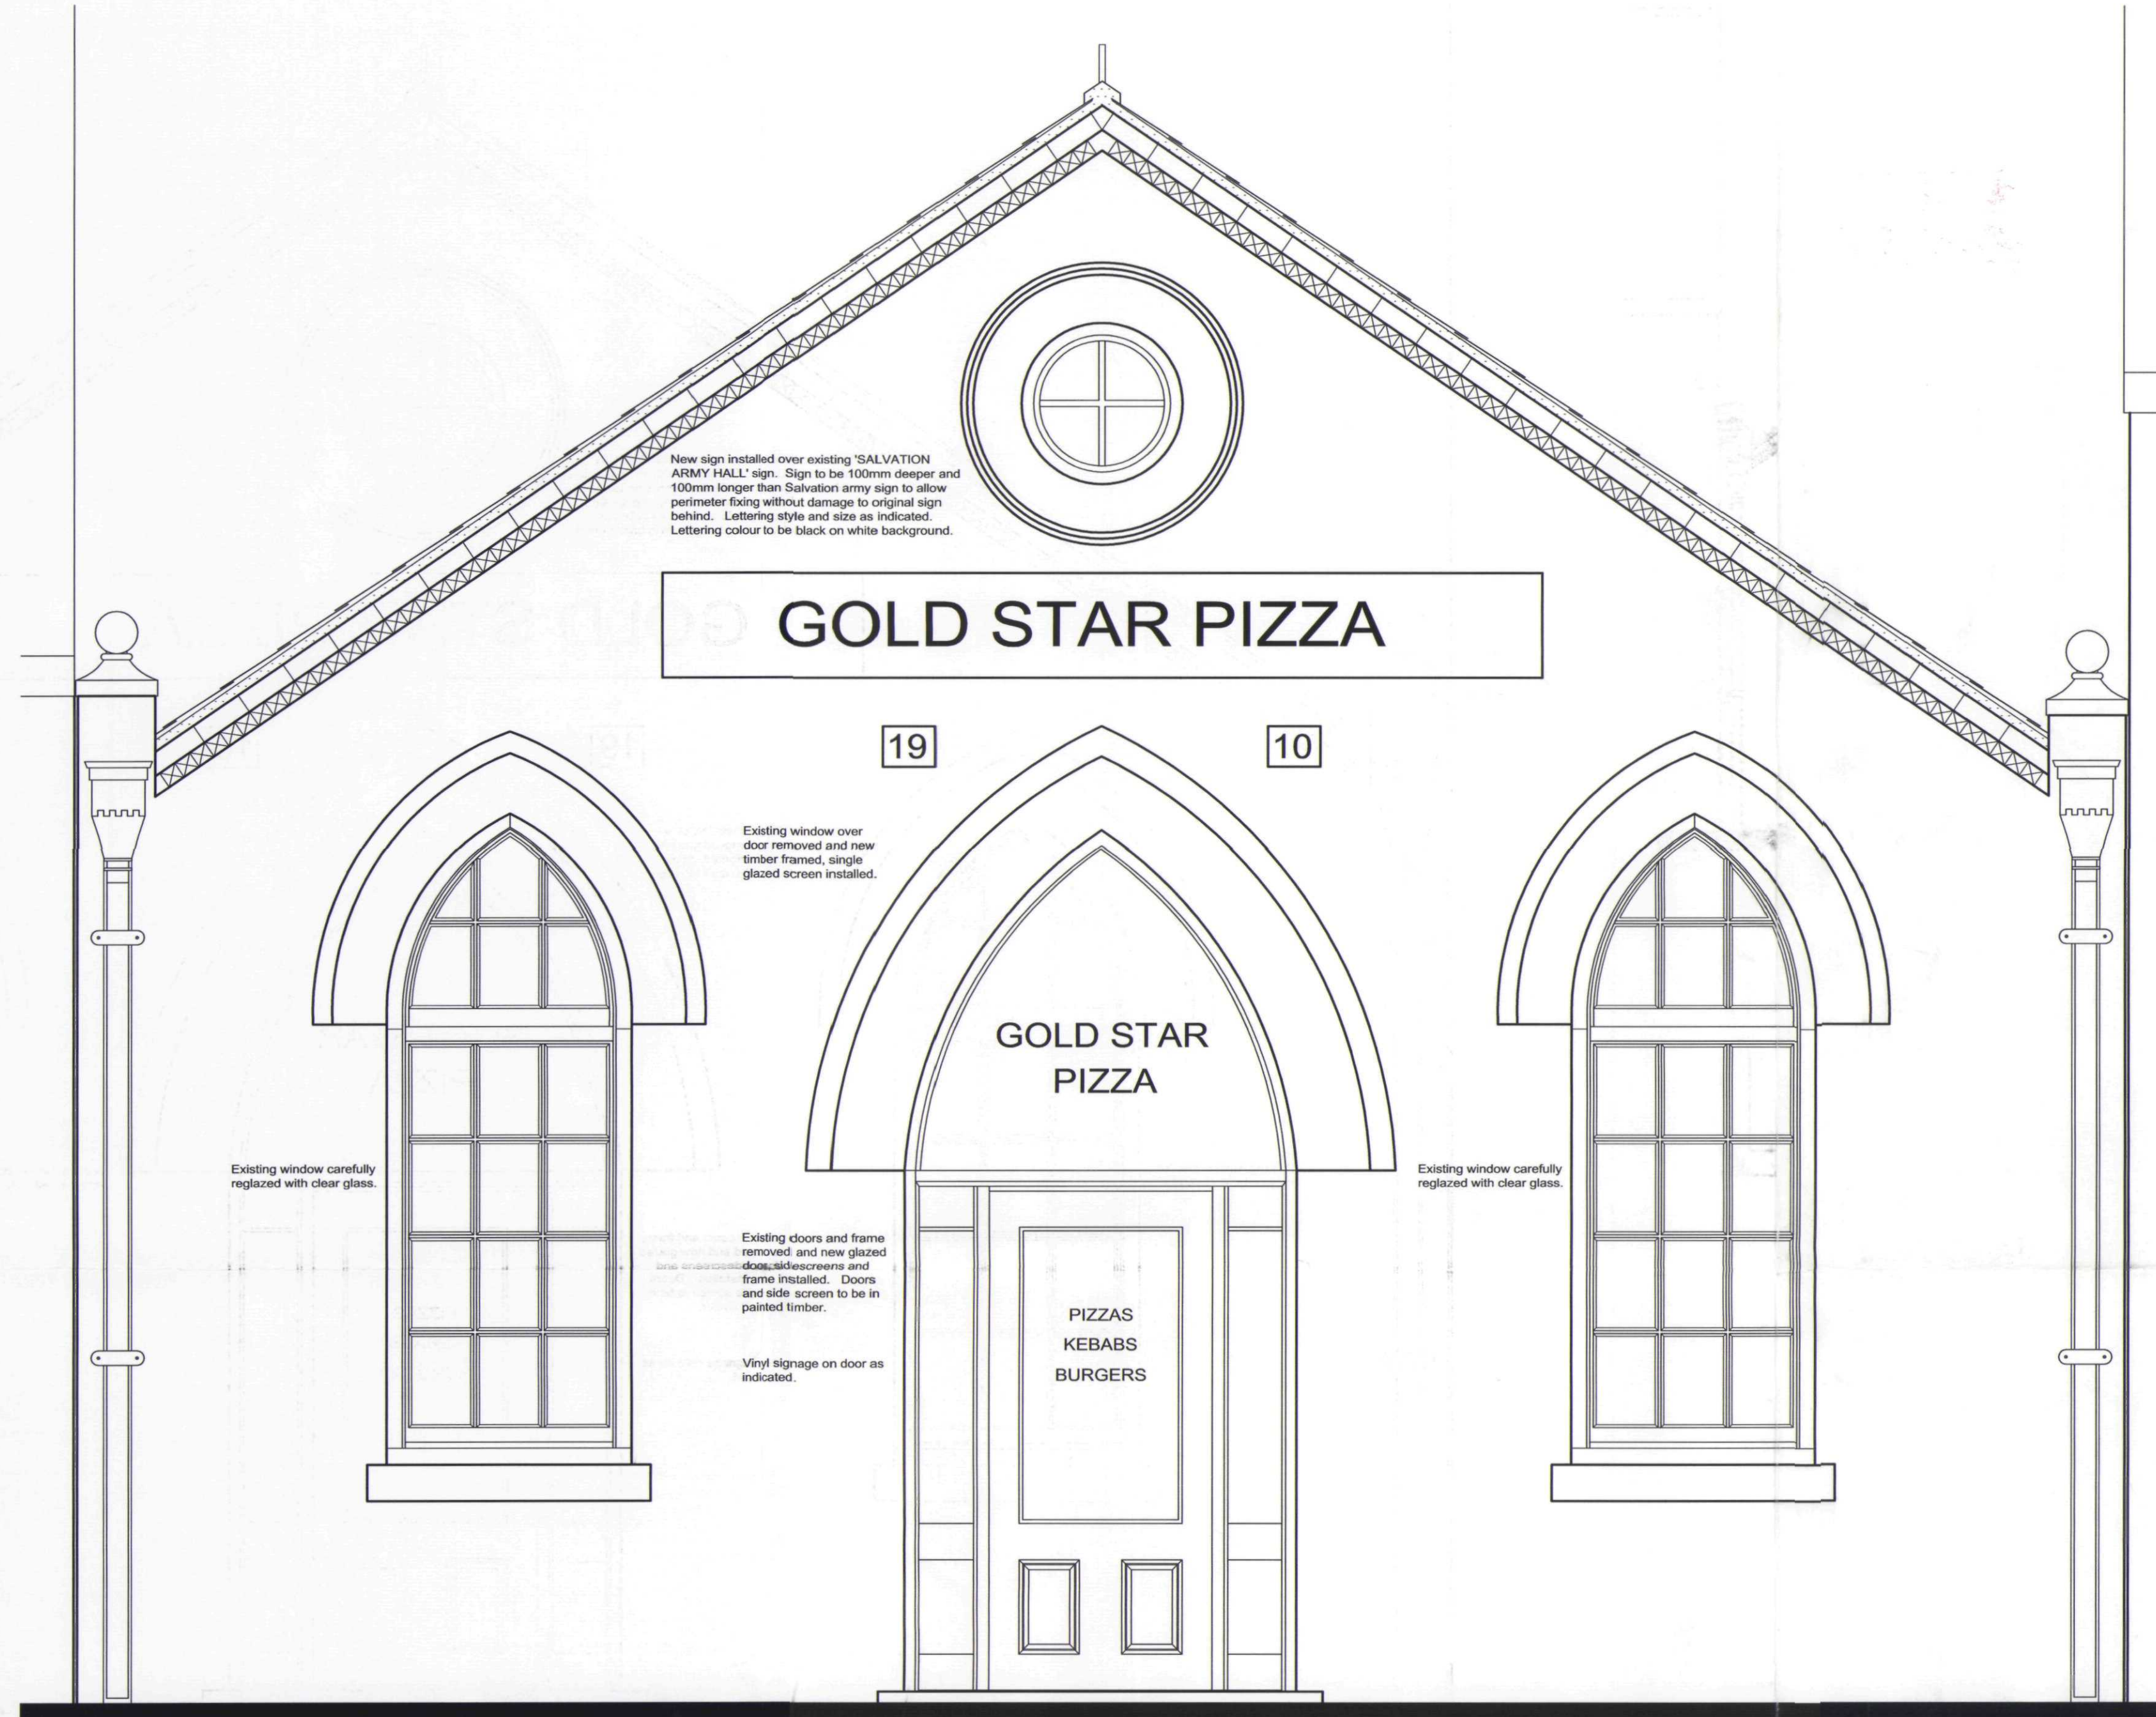

Front Elevation as proposed

Scale 1:20

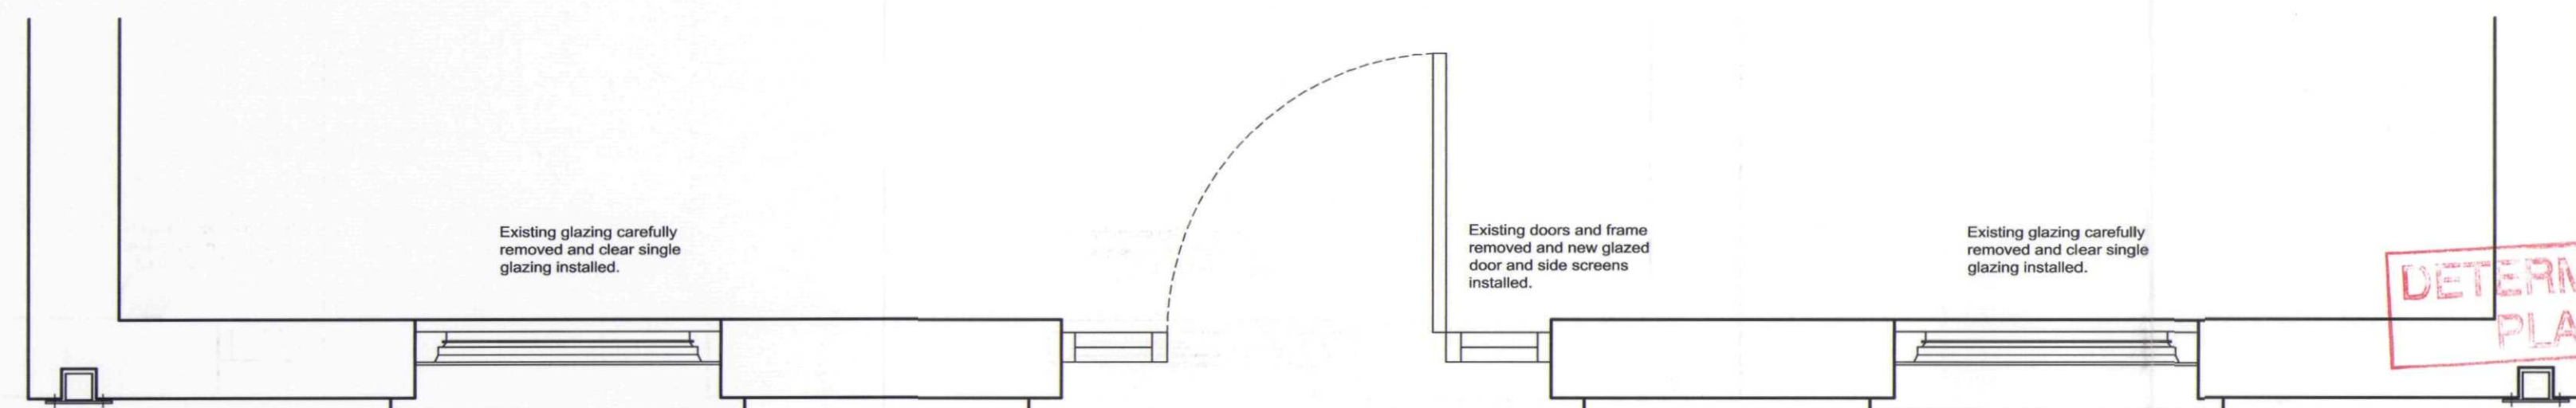

Plan as proposed

Scale 1:20

DETERMINED
PLAN

Planning
29 DEC 2004
Ref: 1688/04

Ref.	date	description	by
1	20.12.04	Sign details added	ajp

Drawing Status

Oglesby & Limb Ltd
Chartered Architects
and Building Surveyors

67 London Road
Newark, Notts
NG24 1RZ
T: 01636 702030
Fax: 01636 703740
e-mail: design@o-l-ltd.co.uk



Client:

Monograms Property Limited

Project:

New Windows, Doors and Signs
Gold Star Pizza, Westlode Street, Spalding

Drawing Title:

Elevations as Existing and as Proposed
Preliminary for comment

Date:	Oct. 2004	Scale:	As shown
Drawn by:	AJO	Checked by:	DAL

Drawing Number:

A0182-01

Rev:

B