




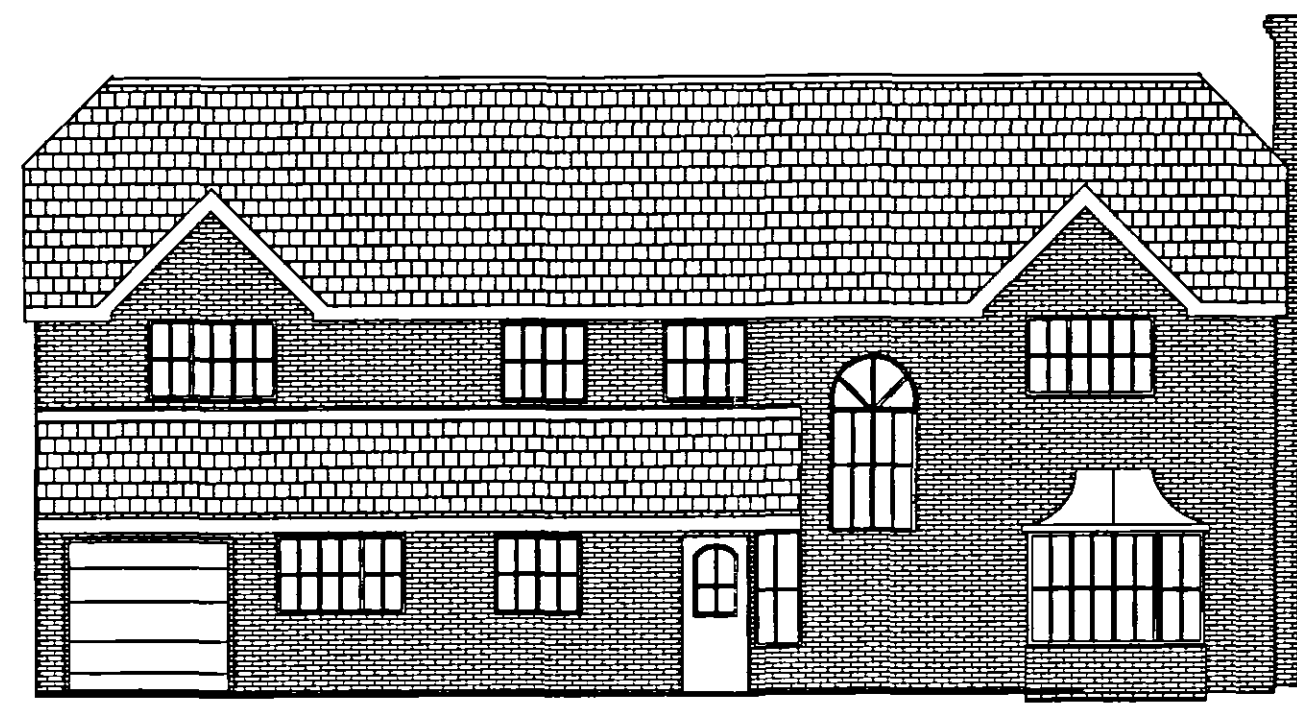


PROPOSED FRONT ELEVATION

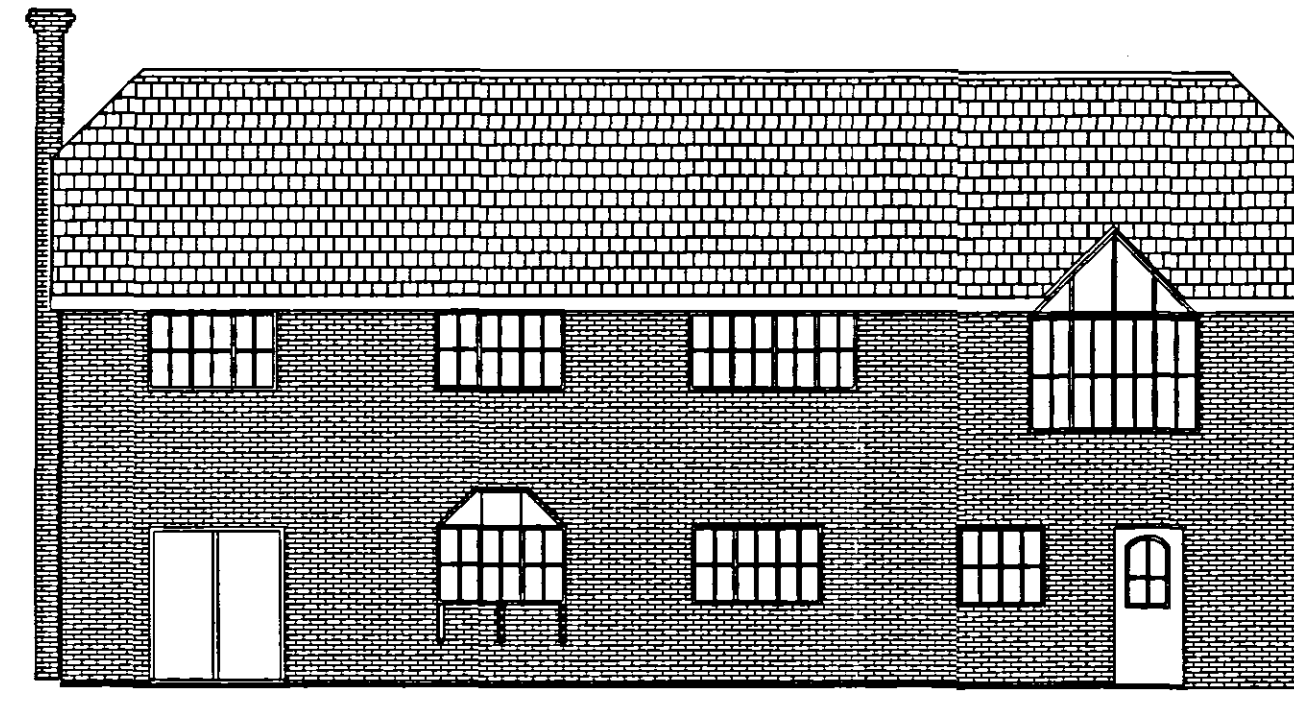


PROPOSED REAR ELEVATION

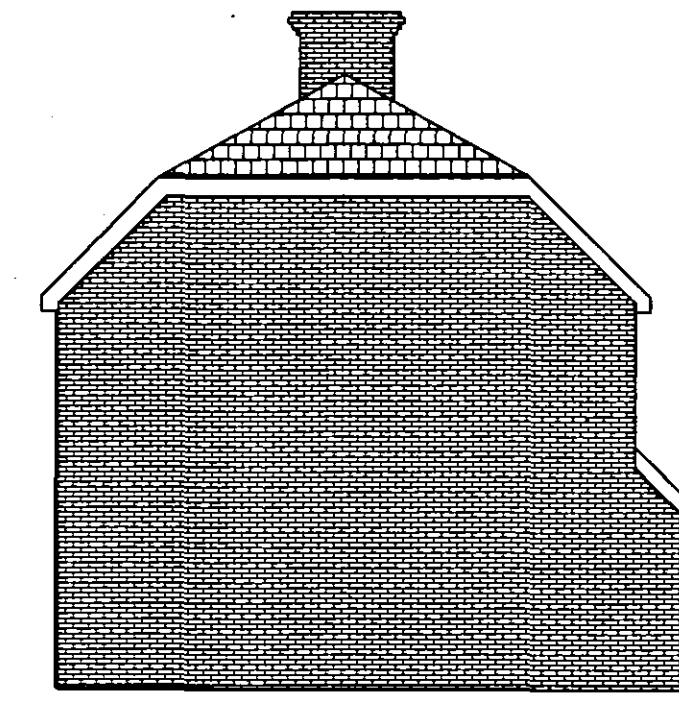

PROPOSED SIDE ELEVATION

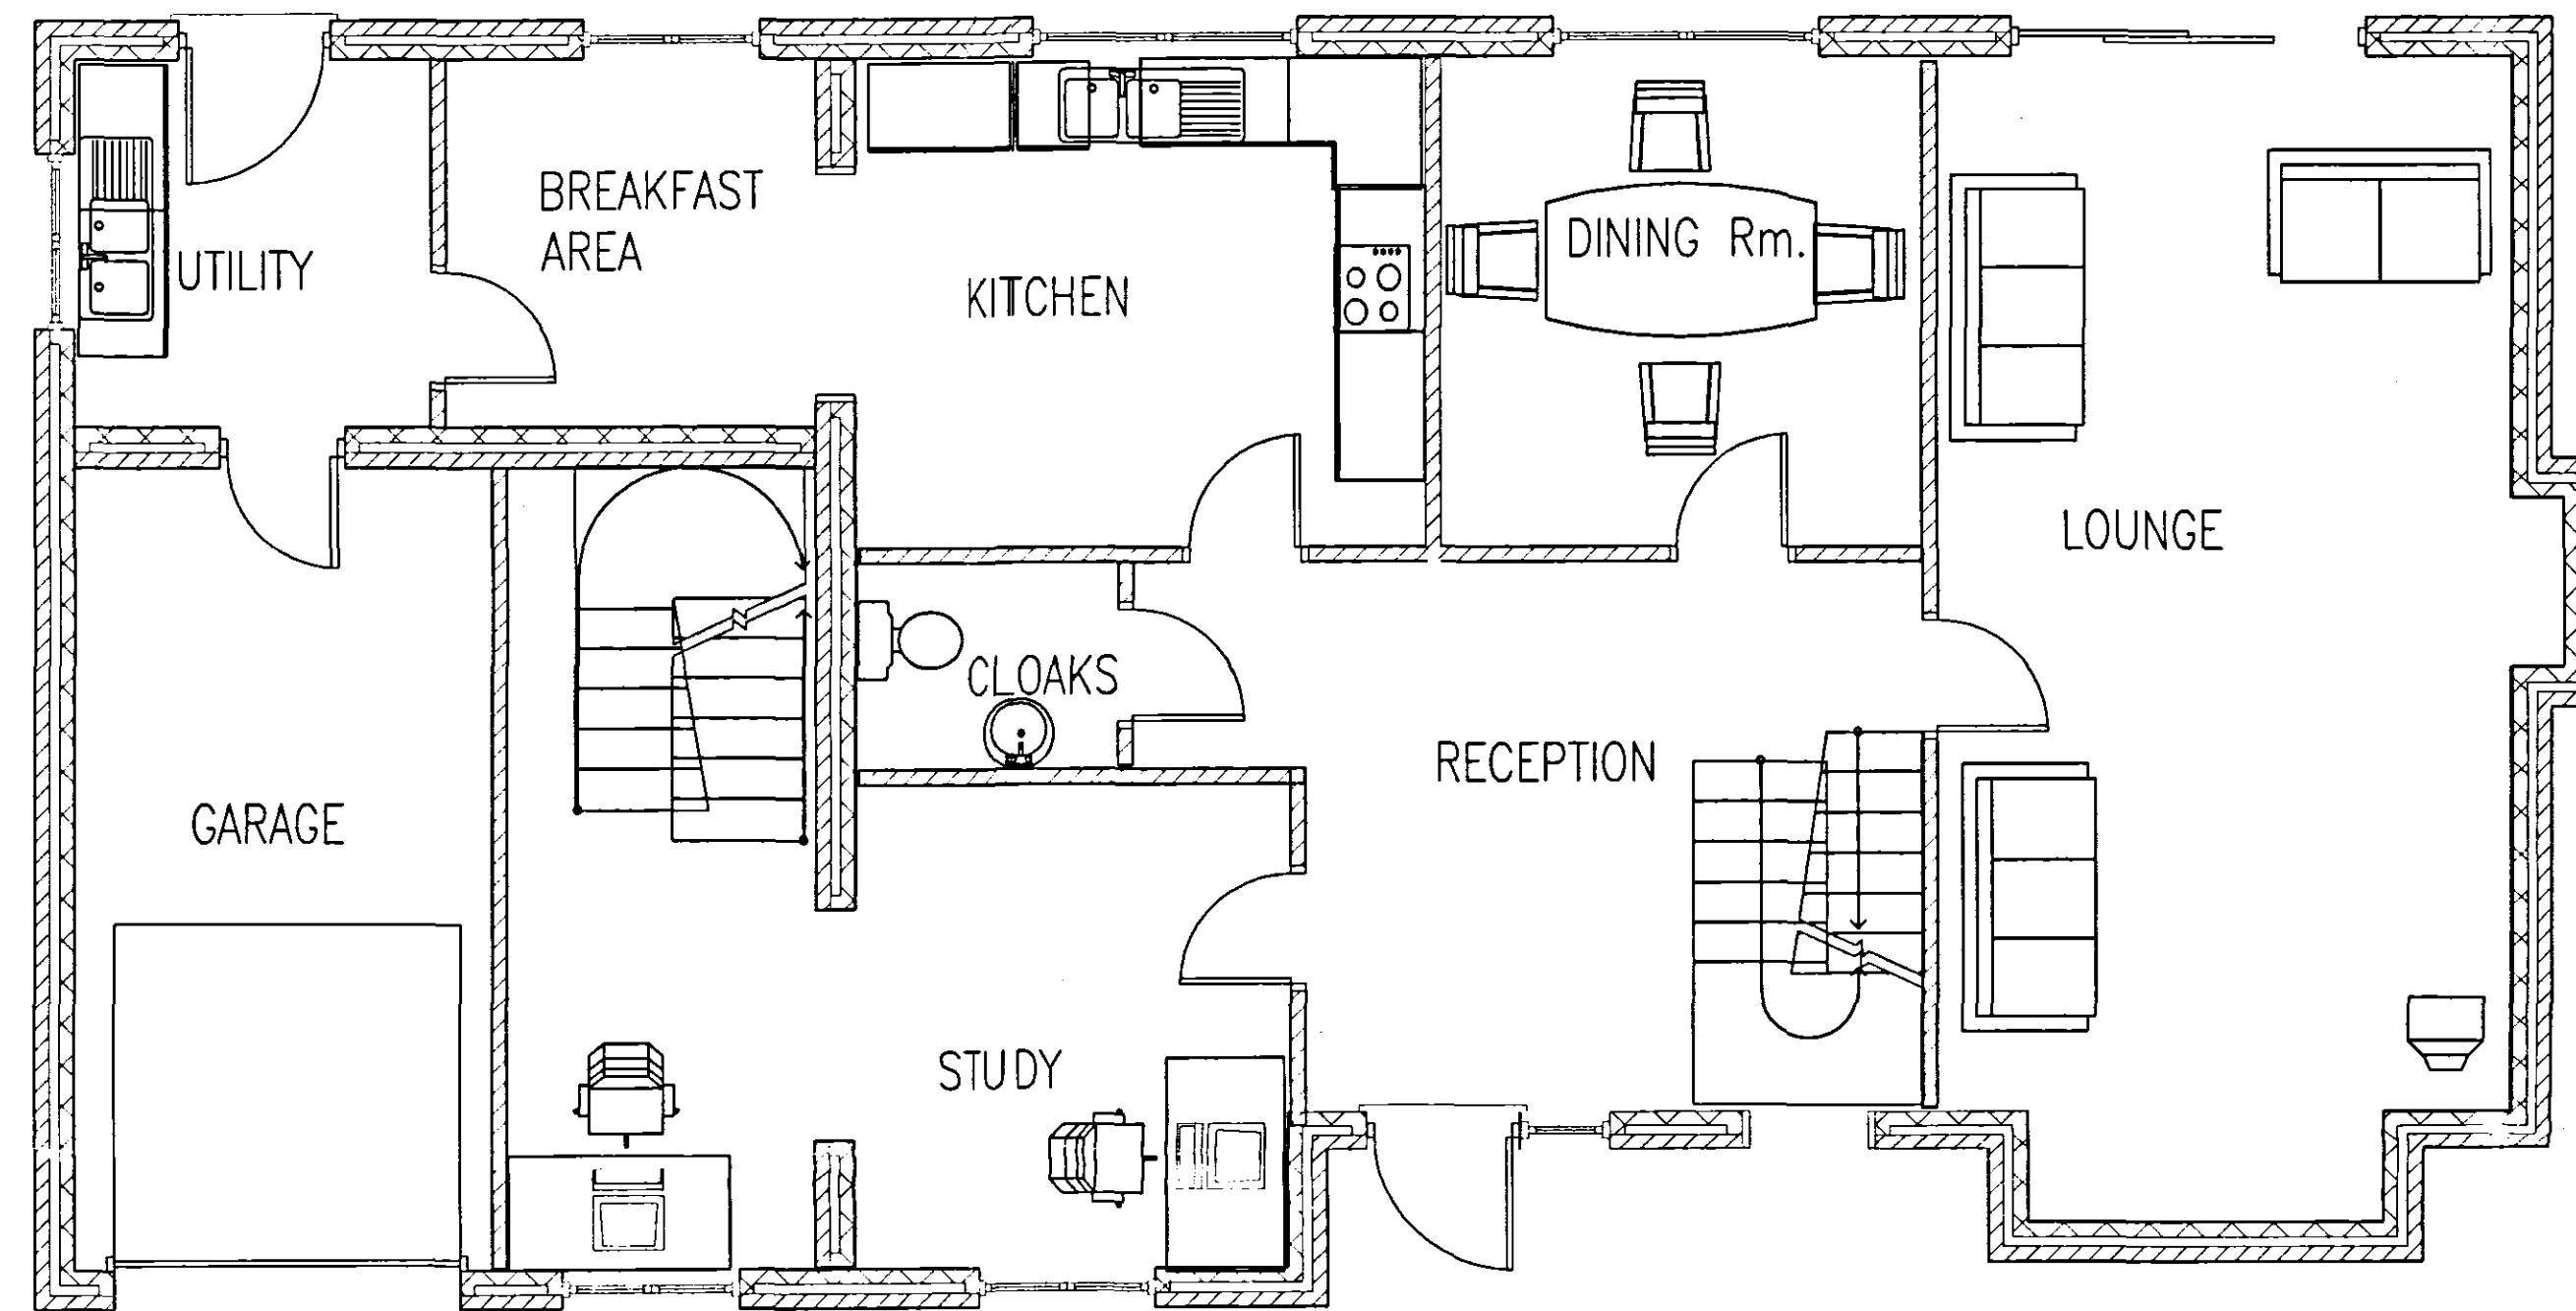

PROPOSED GROUND FLOOR PLAN

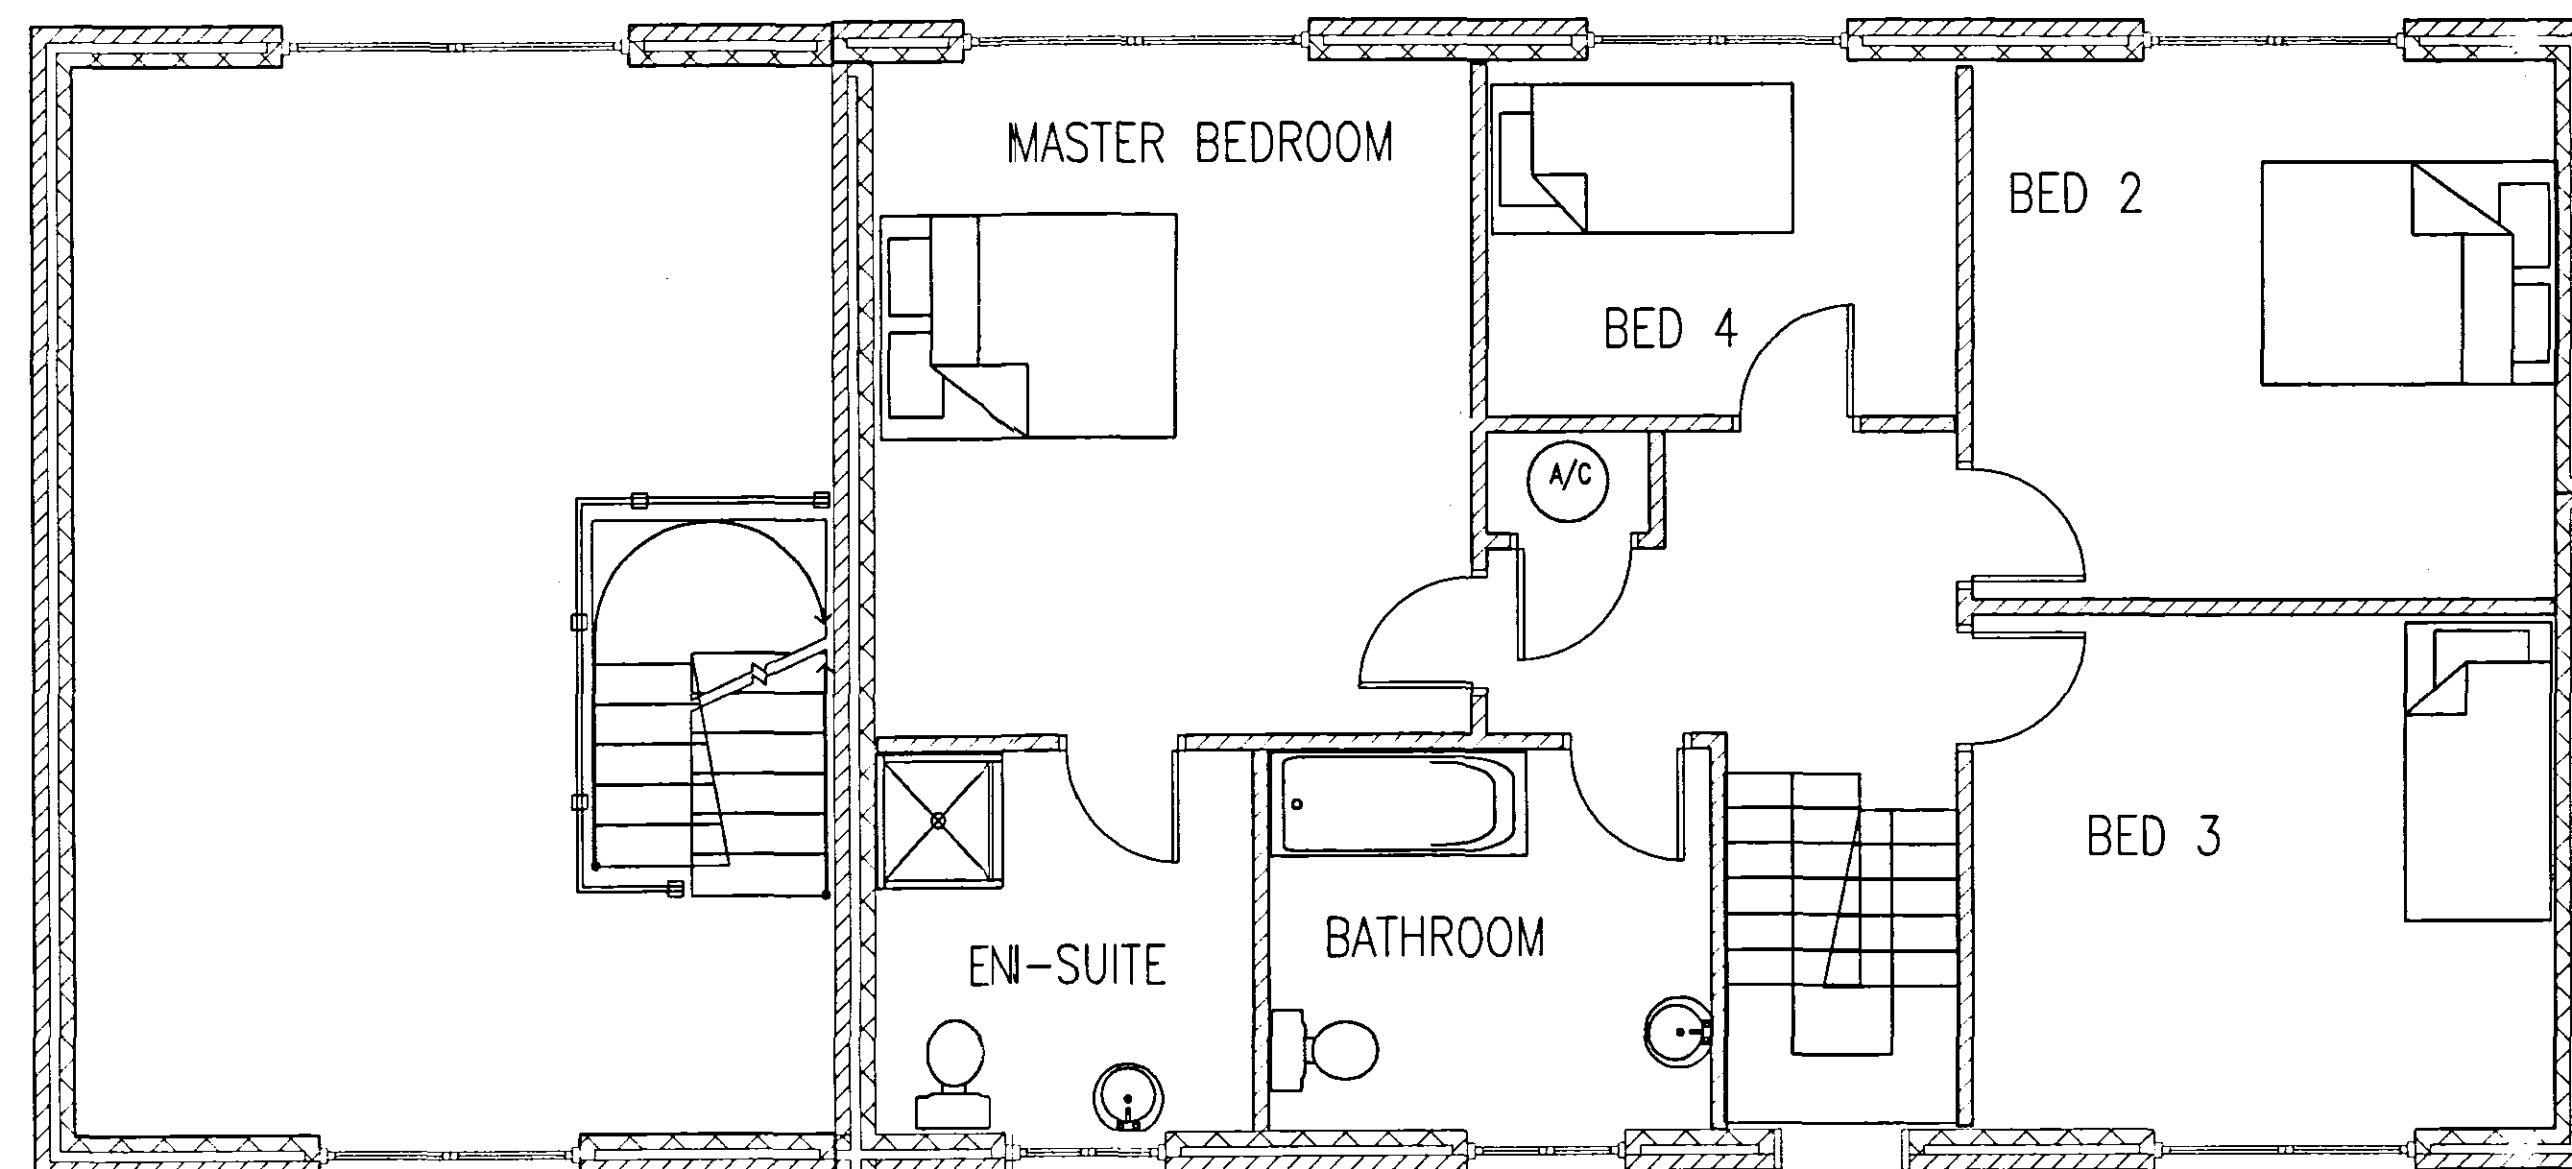

PROPOSED FIRST FLOOR PLAN

WENMAN BUILDING DESIGN
10 BROADGATE
WHAPLODE DROVE
SPALDING
LINCS. PE12 0TN.
Tel/Fax: 01406 331072
Mobile: 0784 1718457

CLIENT:
MR & MRS UGLOW
13 MARIETTE WAY
SPALDING

PROJECT TITLE:
FIRST FLOOR EXTENSION

DRAWING TITLE: WEN/1020

DETAILS:
PROPOSED LAYOUTS
PROPOSED ELEVATIONS
SCALE 1:50

NOTES: PLANNING APPLICATION

**DETERMINED
PLAN**

SHDC
PLANNING & DEVELOPMENT
14 DEC 2005
Ref. 1704/05